



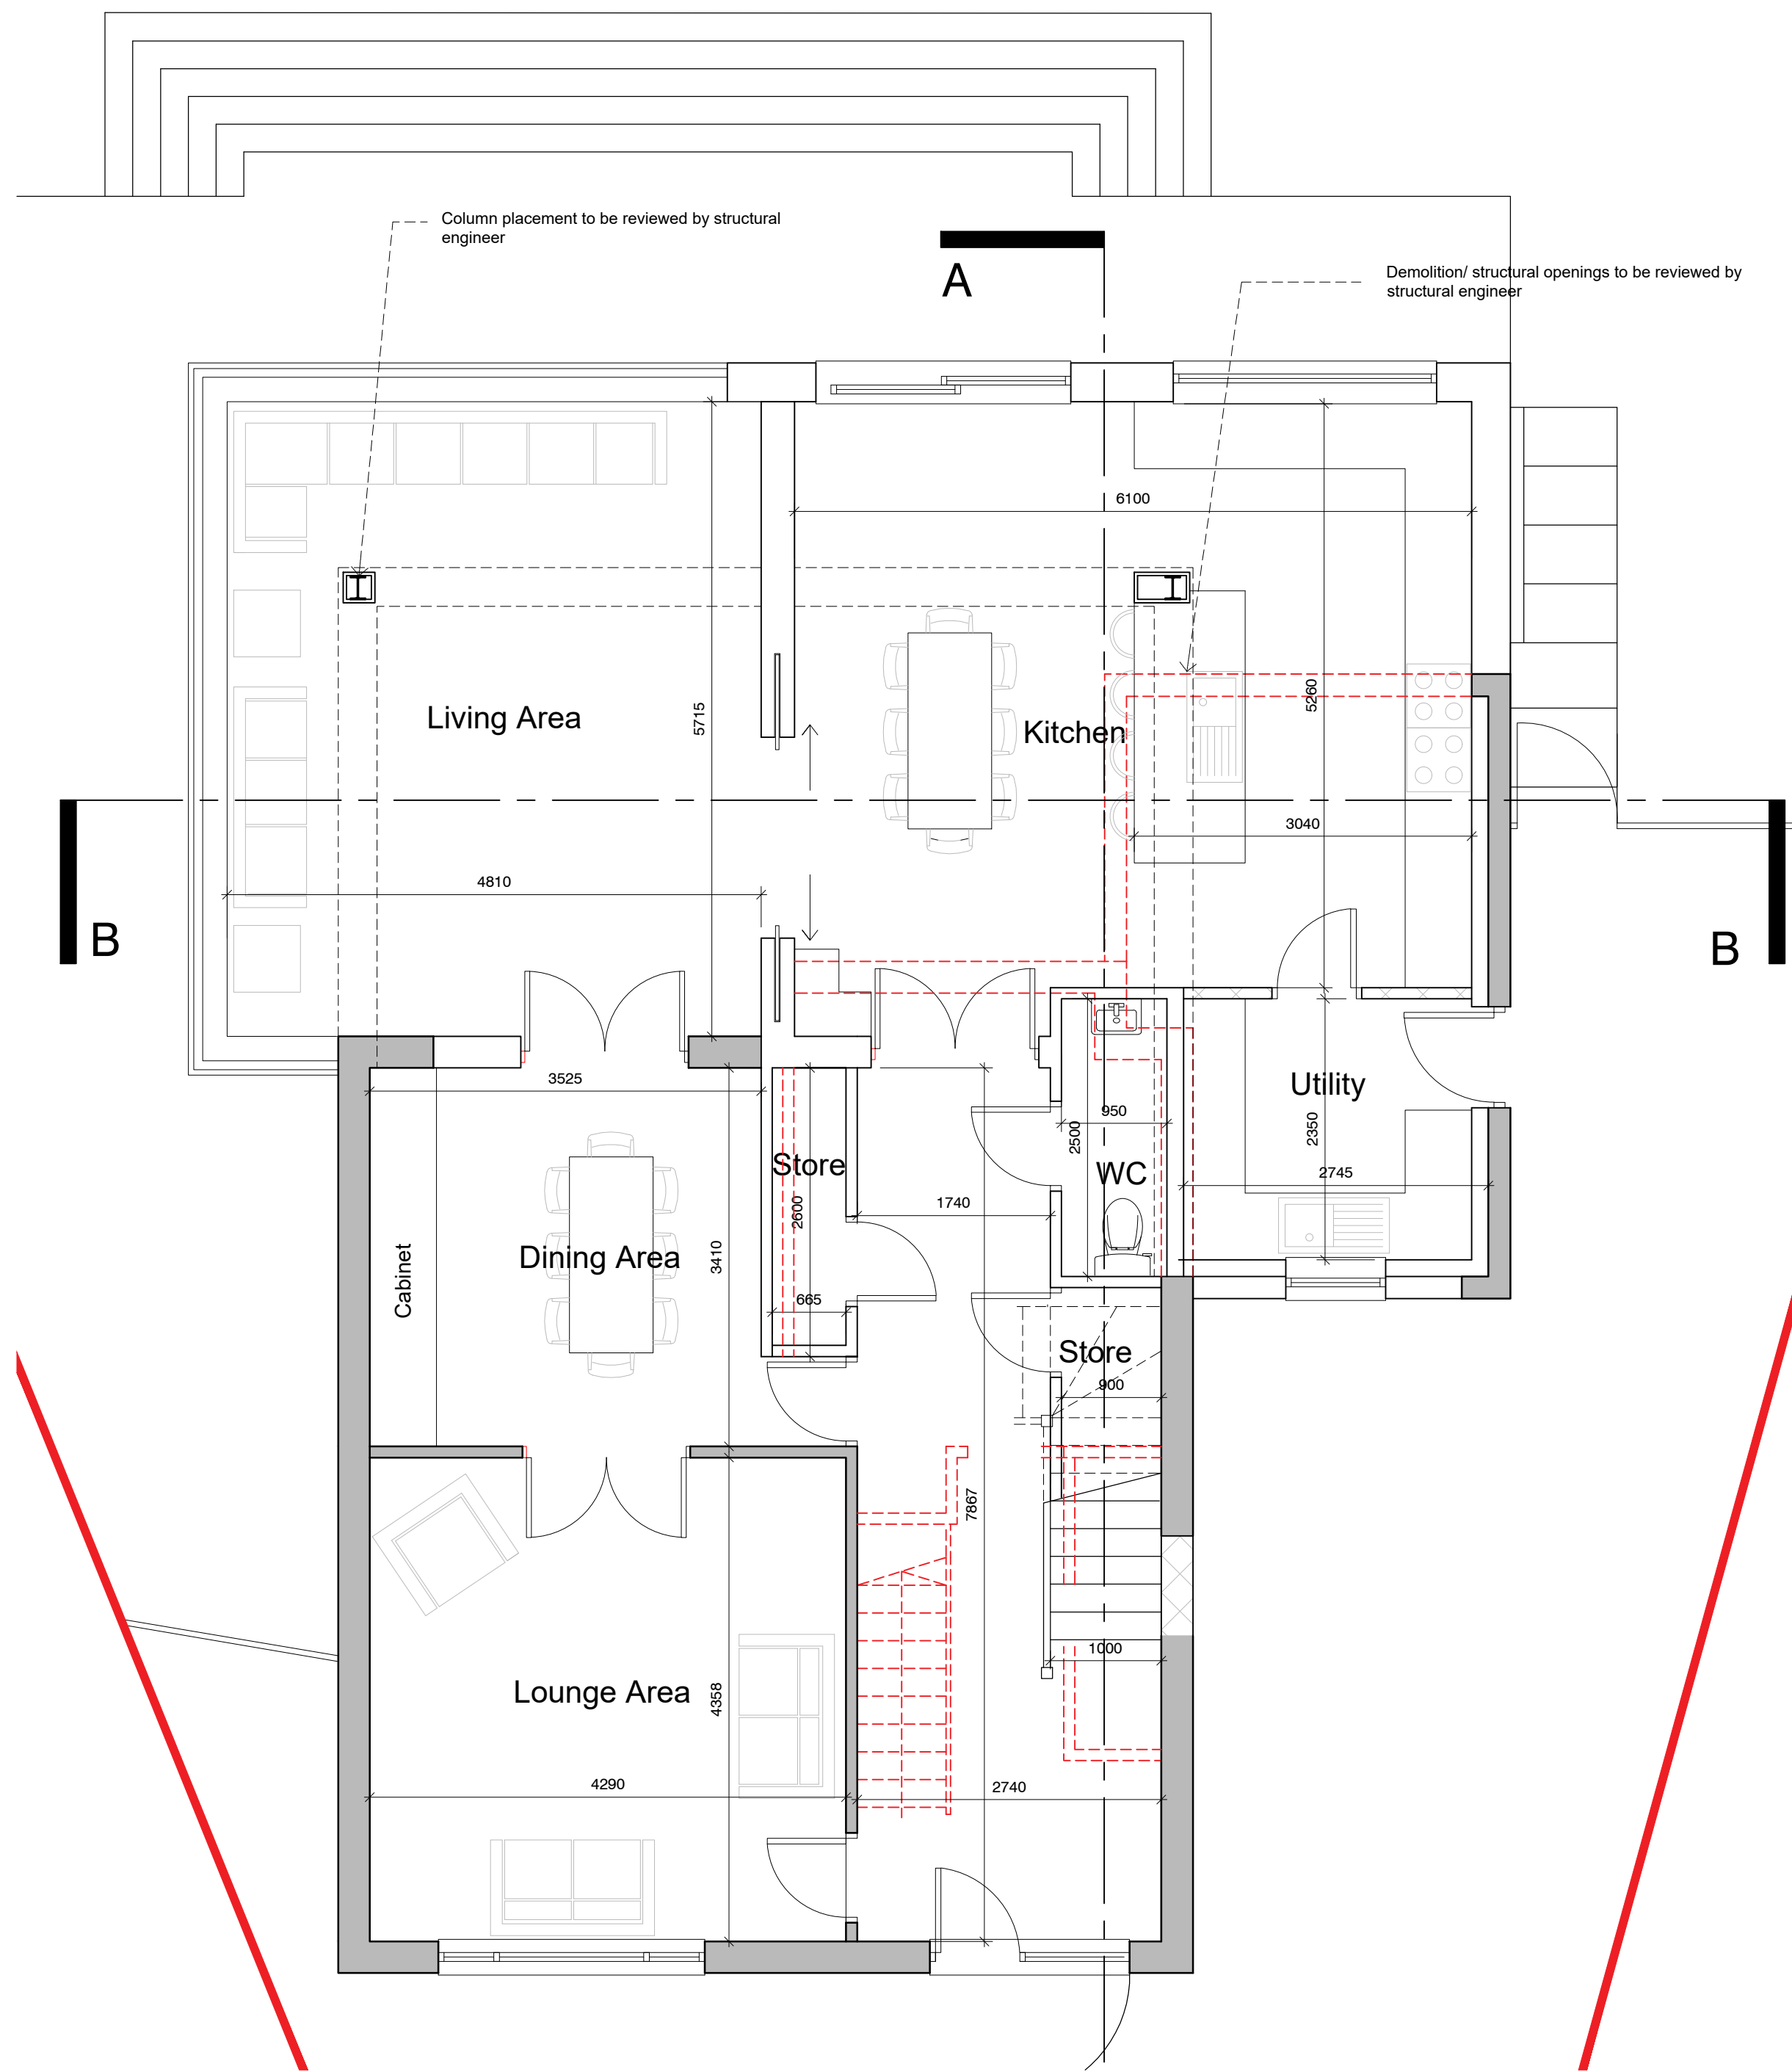

proposed ground floor plan
scale 1:50

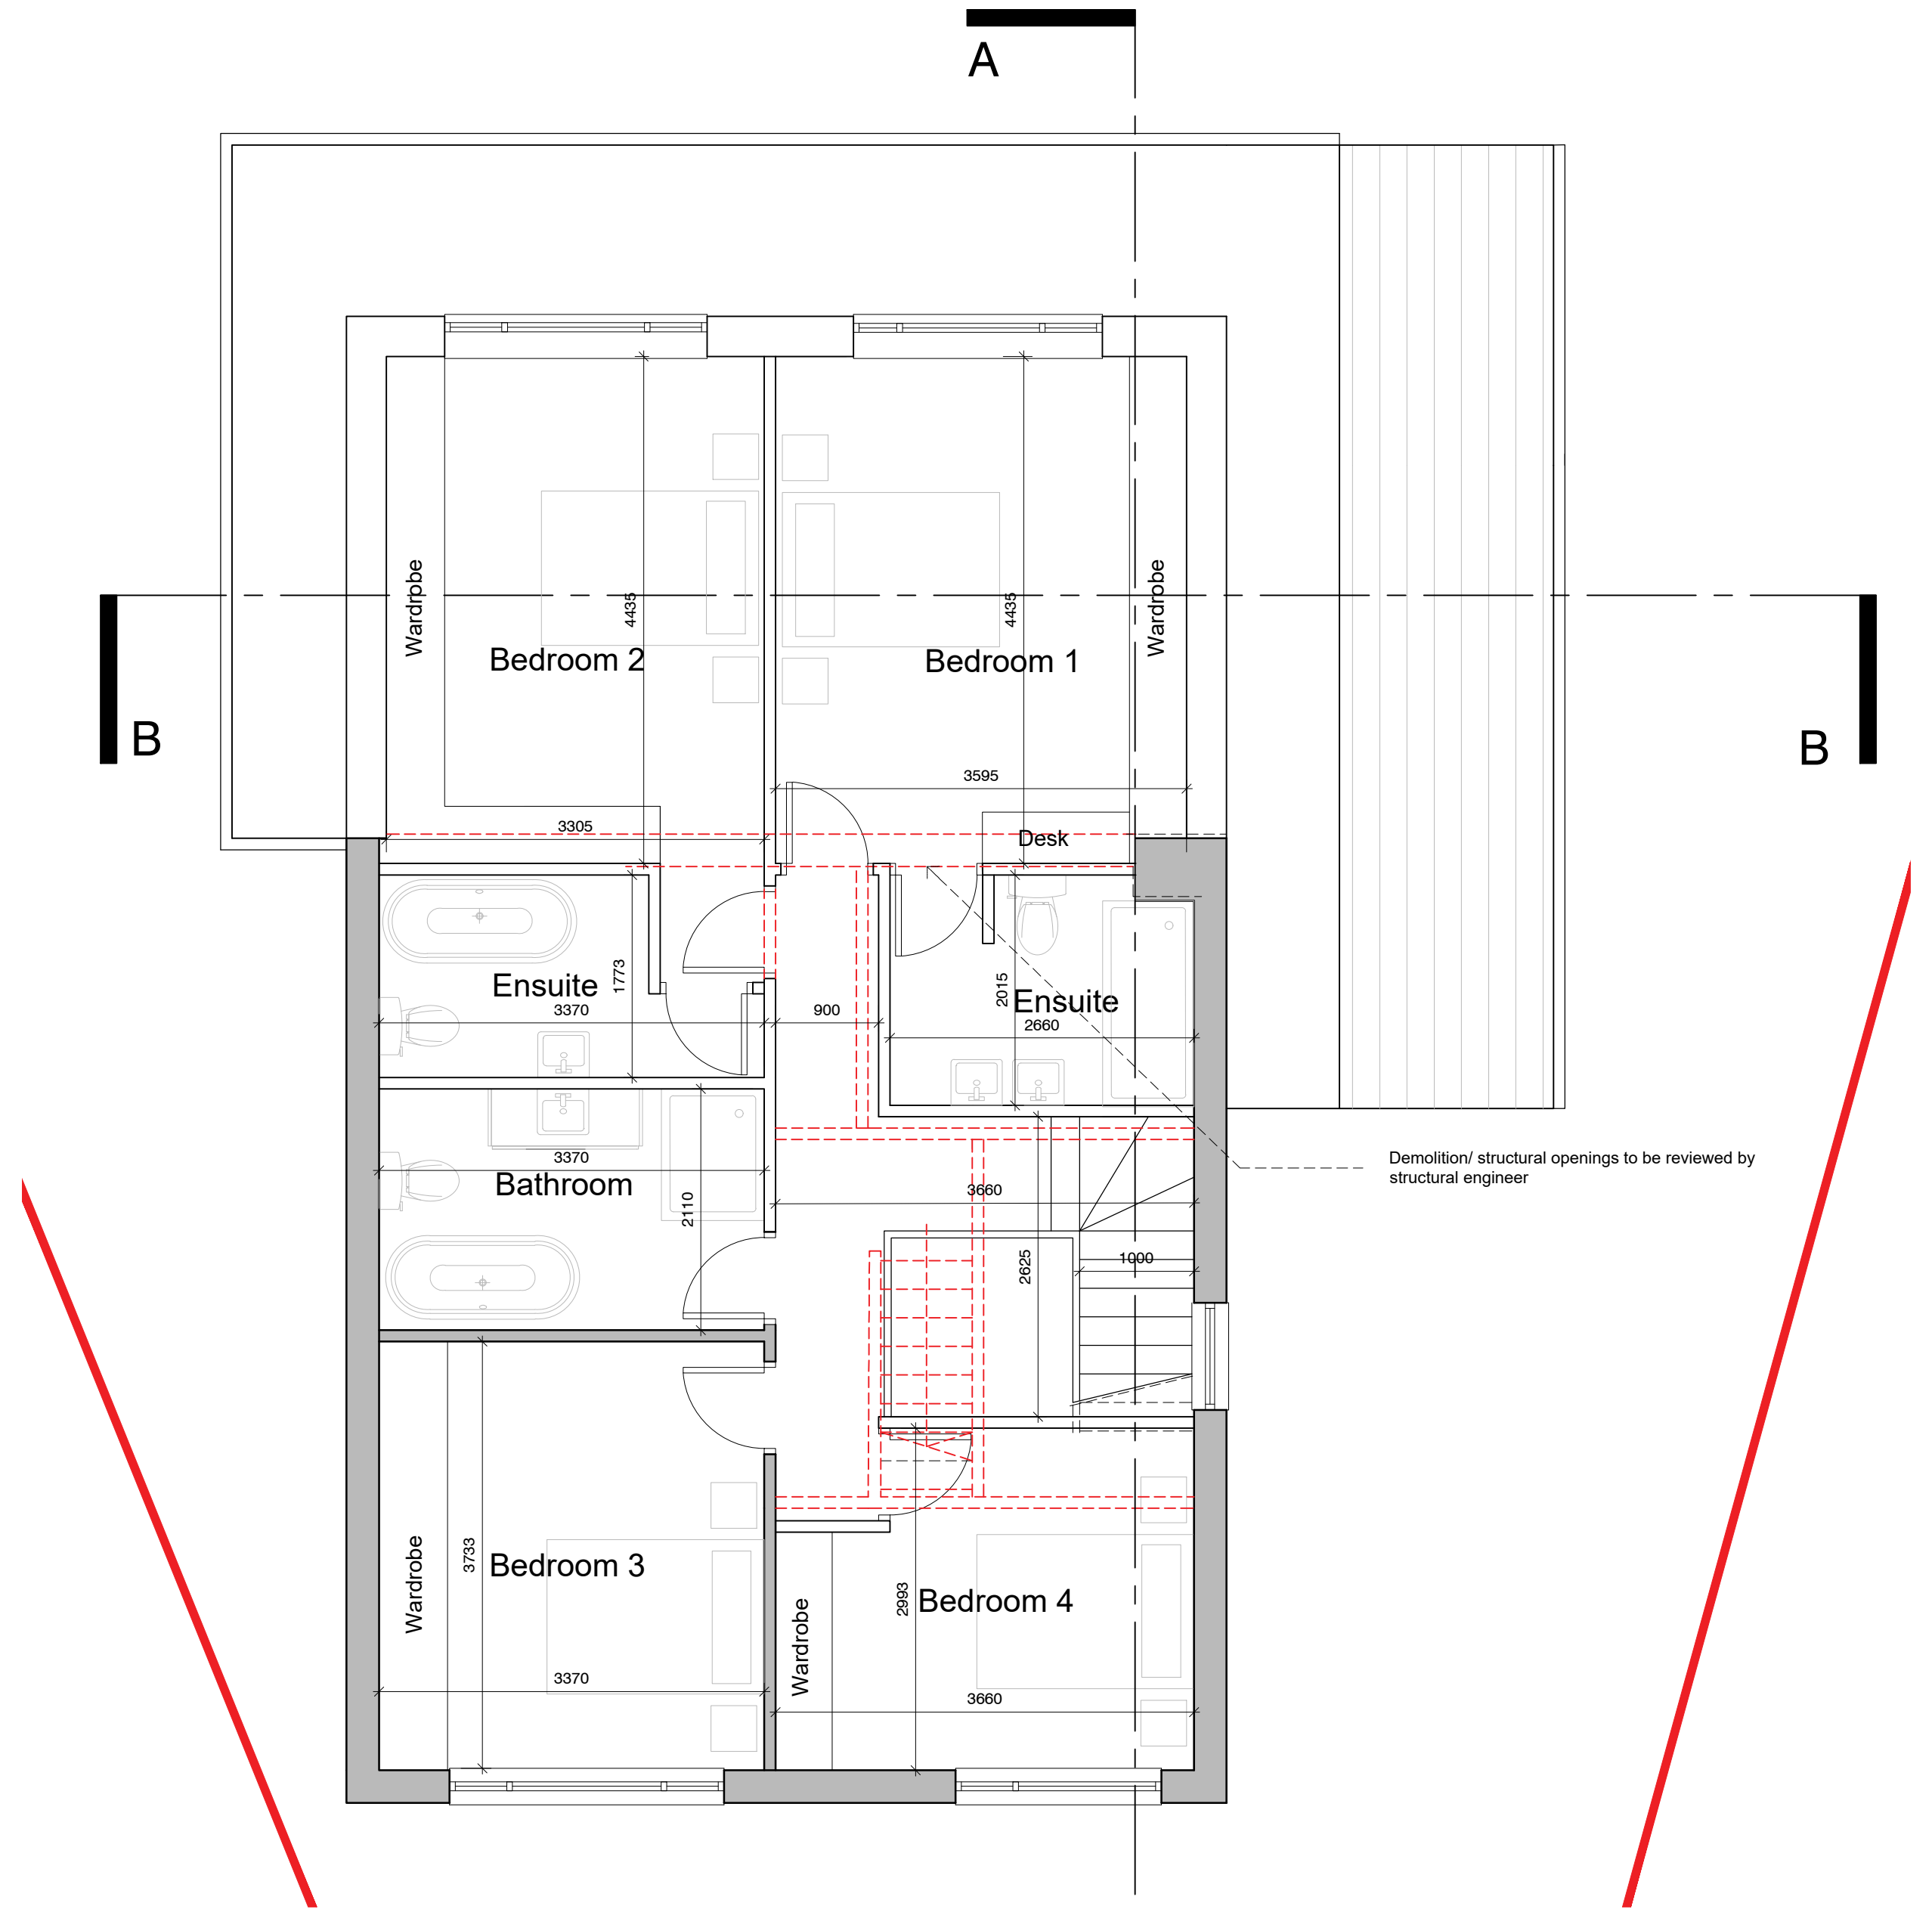

proposed first floor plan
scale 1:50

- Existing
- Proposed
- Demolition Line
- Site Boundary Line



IMPORTANT NOTES: Do Not Scale from this Drawing.
Use Figured Dimensions Only.

DRAWING STATUS:			INFORMATION			FOOTPRINT DESIGN		
REVISION	DATE	DESCRIPTION	SCALE	DATE		CLIENT:	SCALE:	DATE:
A	05/07/24	Internal dimensions added.				KHURRAM HABIB	1:50@A1	24.06.24
B	11/07/24	Updates made following design team coordination				PROJECT: 7 HEALD CLOSE, SHAWCLOUGH		
C	17/07/24	Stairs amended. Bedroom 1 and 2 amended. Column added in kitchen area.				DRAWING TITLE: PROPOSED PLANS GROUND & FIRST FLOOR		
						DRAWING NO: A130_L(00)010		