



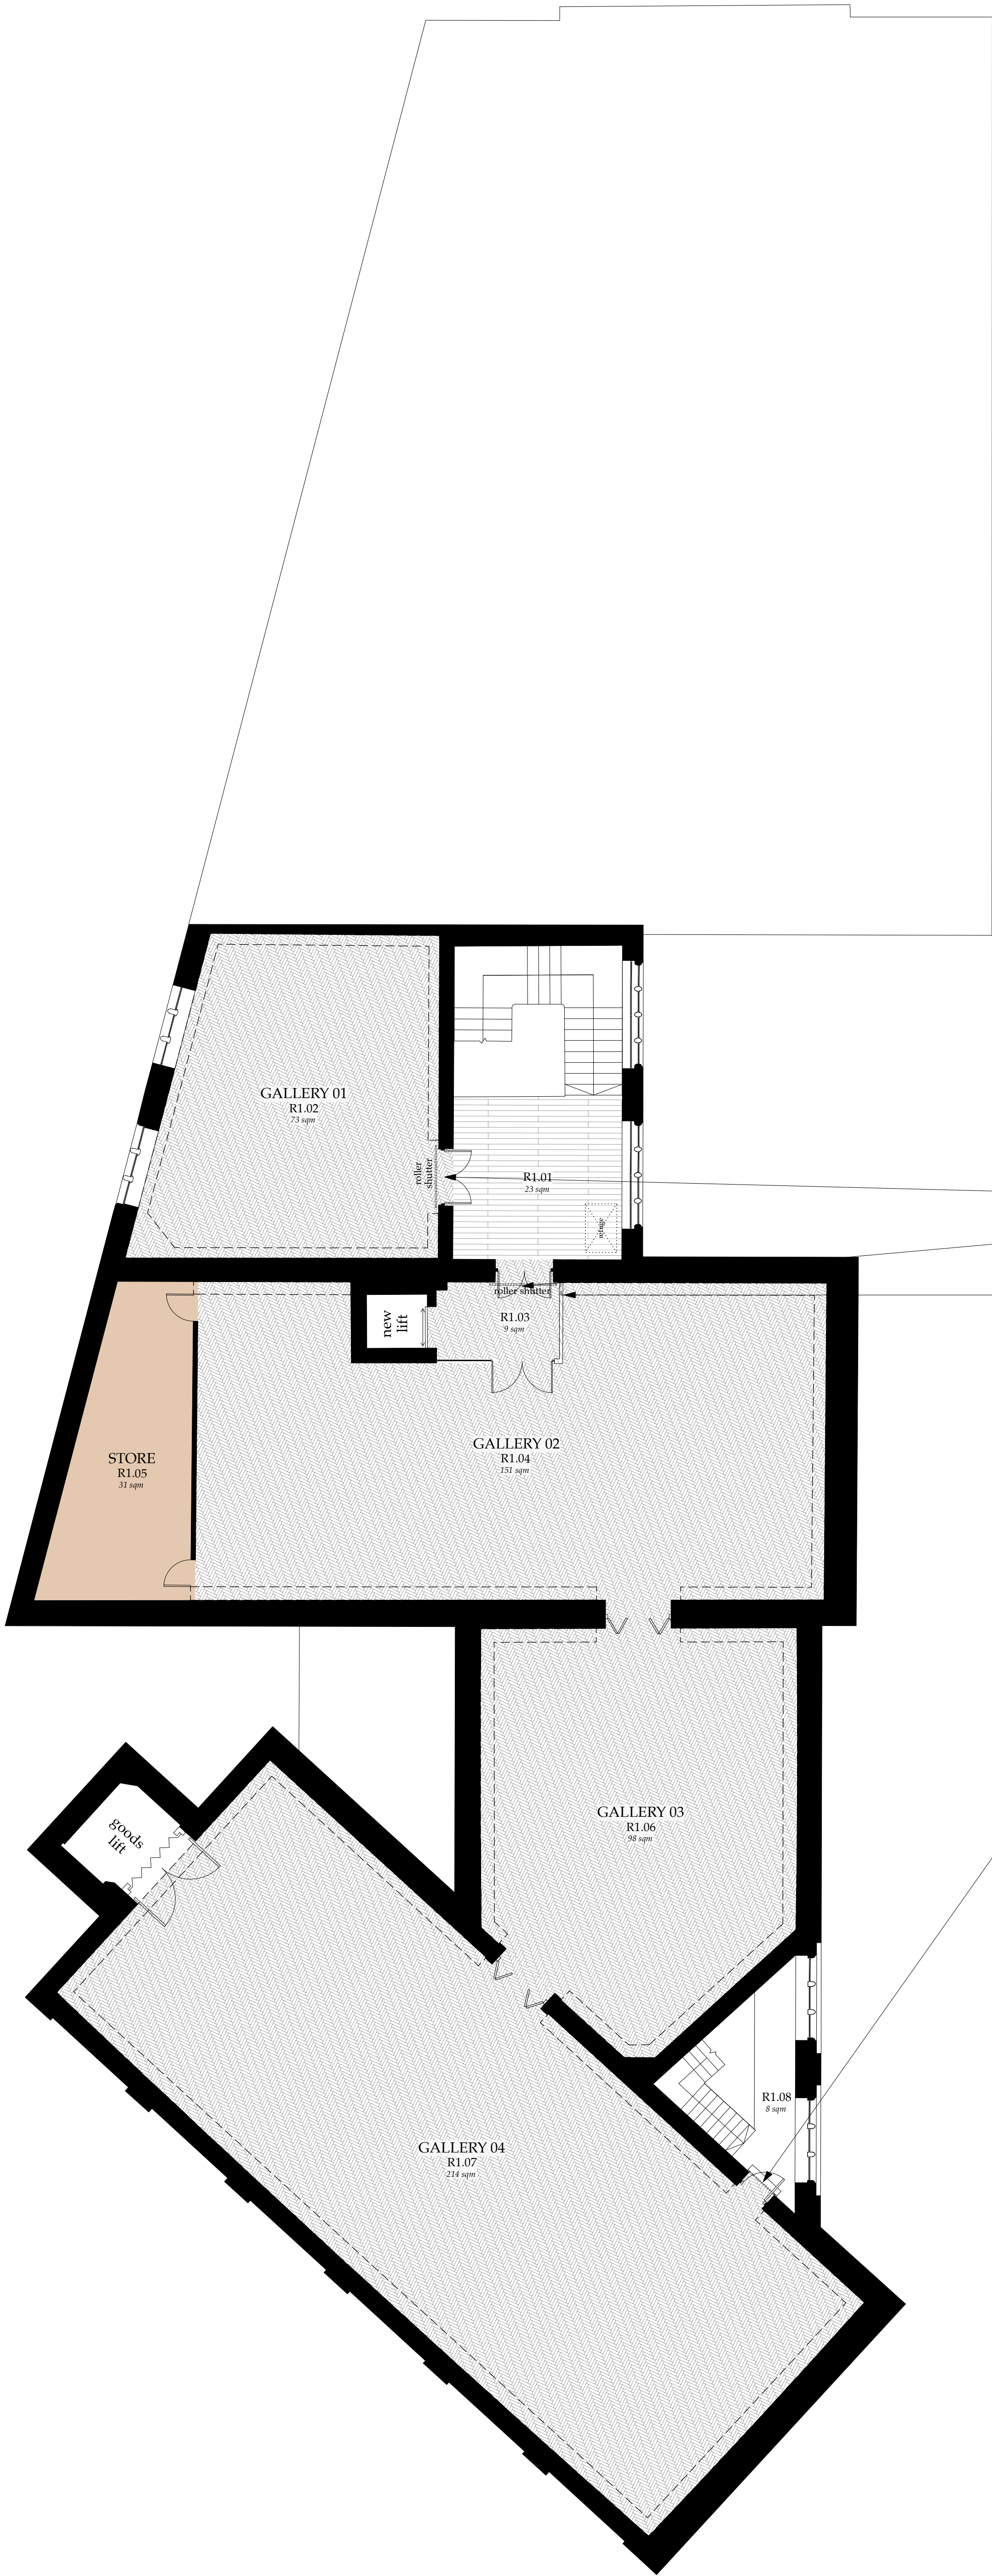

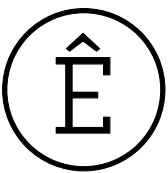

TOUCHSTONES 547

ARCHITECTURAL EMPORIUM Ltd
EMAIL: mail@architectural-emporium.co.uk
WEB: www.architectural-emporium.co.uk
ADDRESS: 87 Kempston St, Liverpool, L3 8HE
PHONE: +44 (0)151 563 0000

01258

 - North Point

Key:

Existing Walls/Partitions

New Walls/Partitions

M&E Items

Floor Finishes Key:

Marmoleum (Vinyl Flooring):

Carpet Tile:

Terrazzo Tiles, Ground floor CDR space:

New mosaic tile floor, Ground floor CDR lobby:

New Engineered Timber Floor

Entrance Barrier Matting

Original timber floor:

Original Marble Floor Tile:

Painted Concrete, Basement:

New FD30 door

Existing lobby replaced

NOTE:

- Please refer to Landscape Architect's drawings for all external elements.

Rev B: 06.10.23
Revised Planning Issue

FOR: PLANNING

CHECKED BY: LC | DRAWN BY: SE

SCALE: 1:100

PAPER SIZE: A1

JOB: TOUCHSTONES 547

2.110_RevB

FIRST ISSUE: 02.05.23

PROPOSED FIRST FLOOR PLAN