




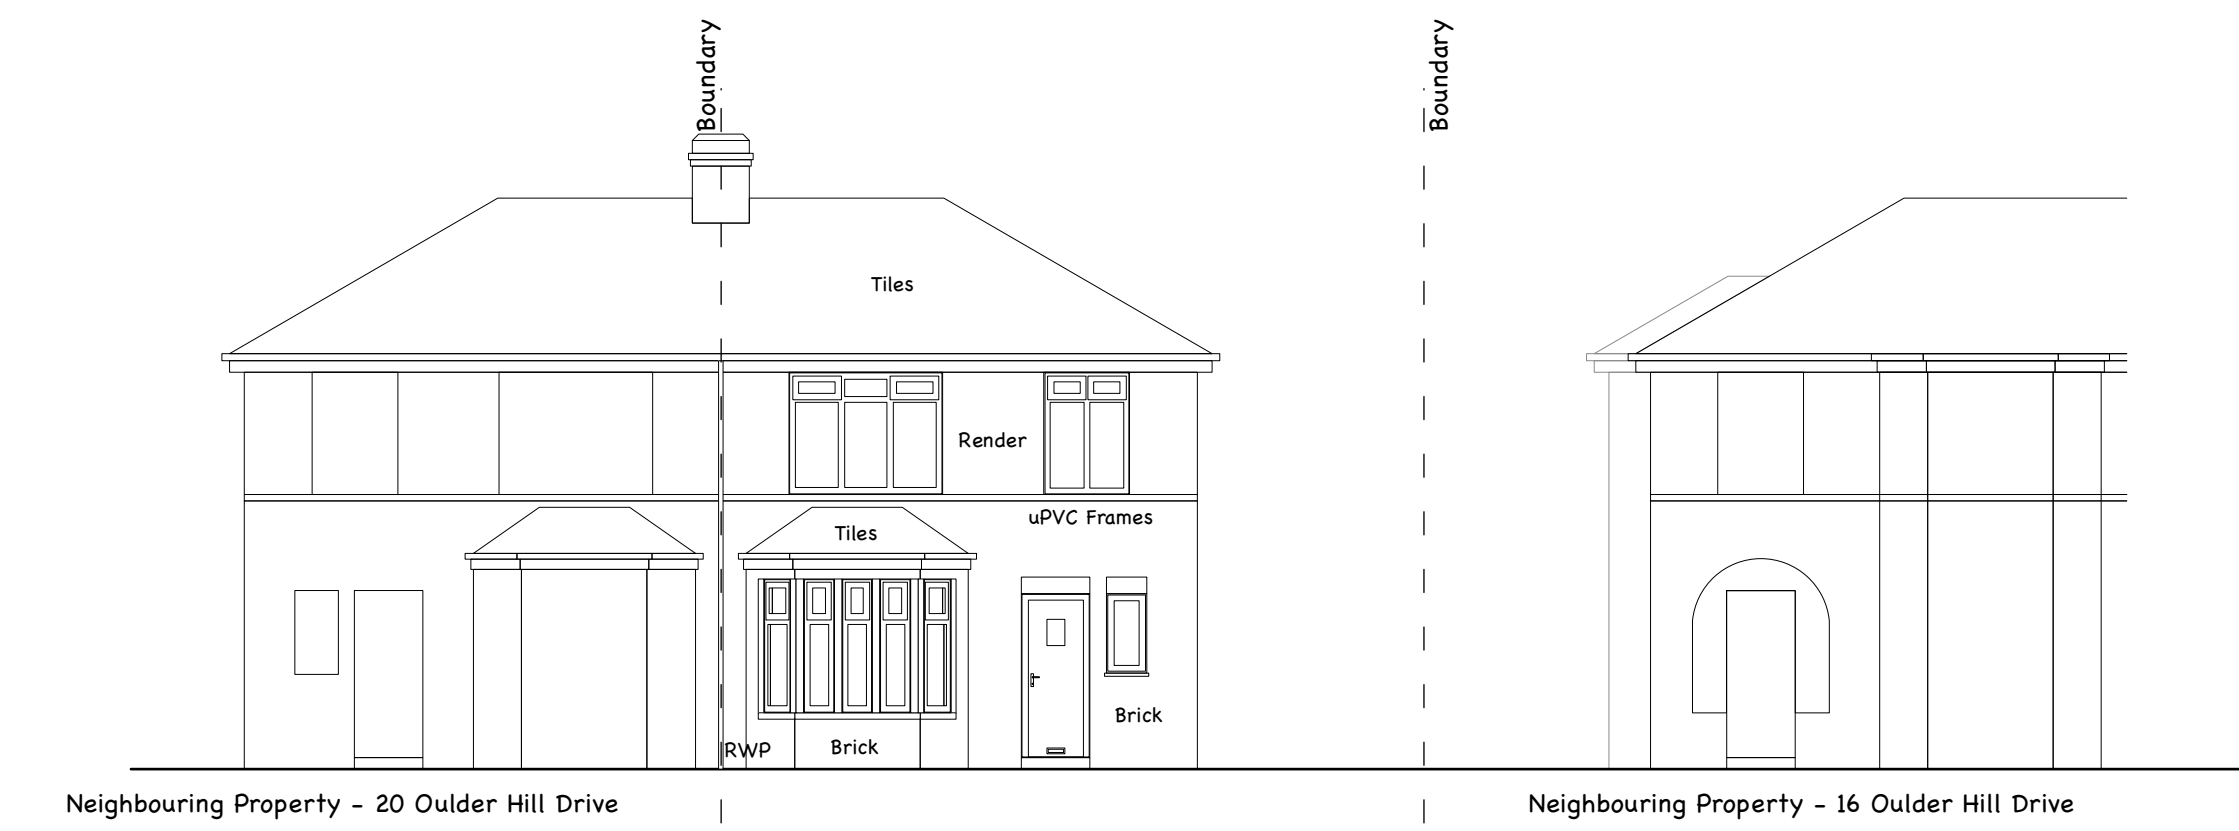


south west elevation

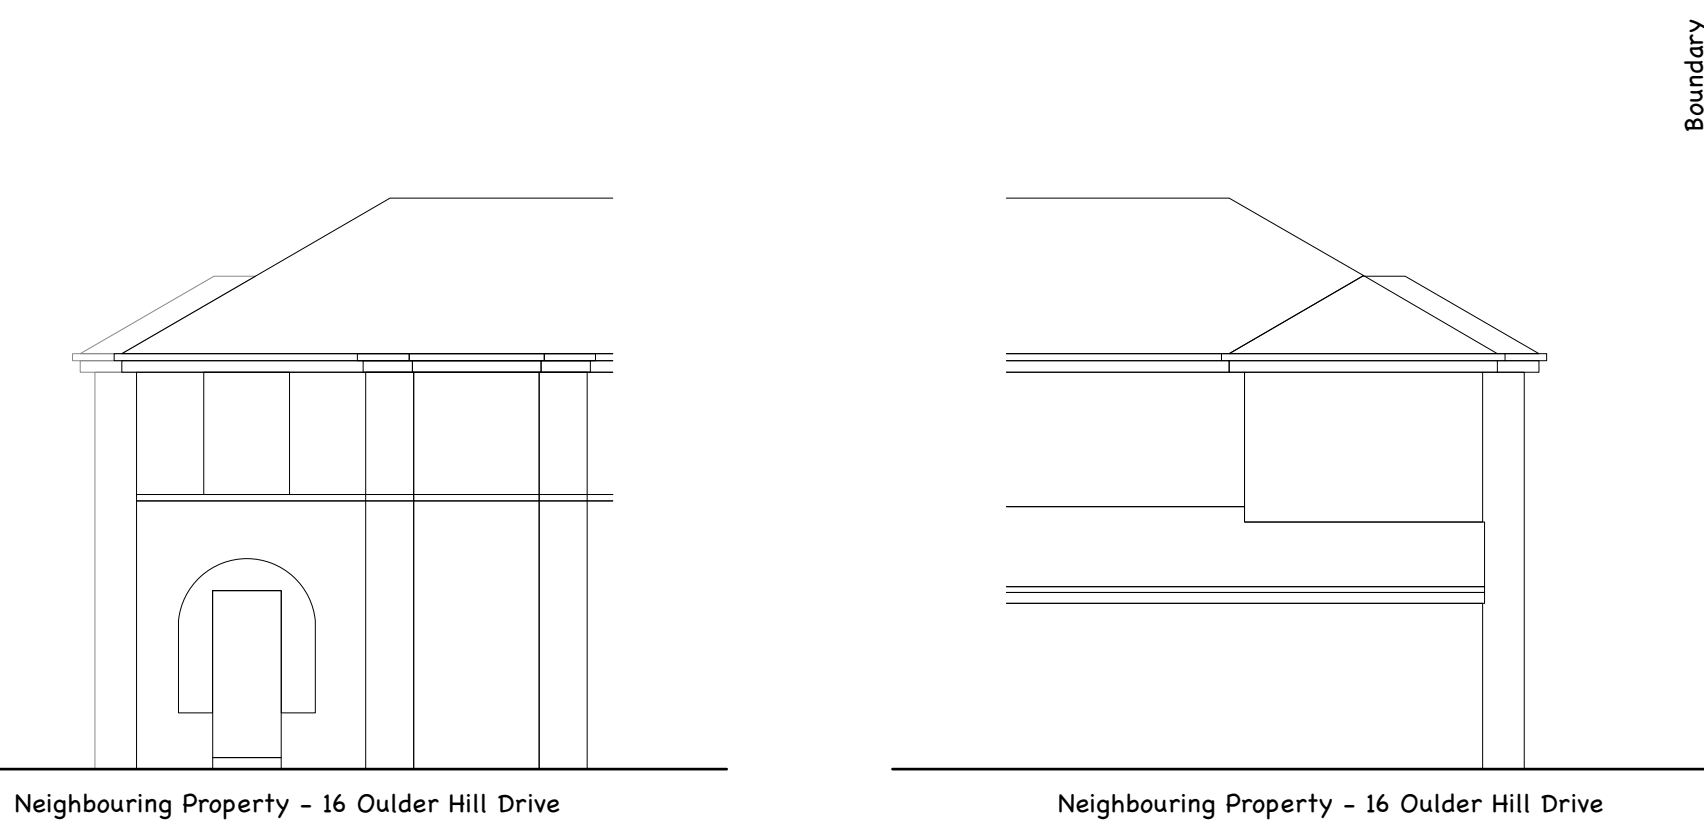


north east elevation

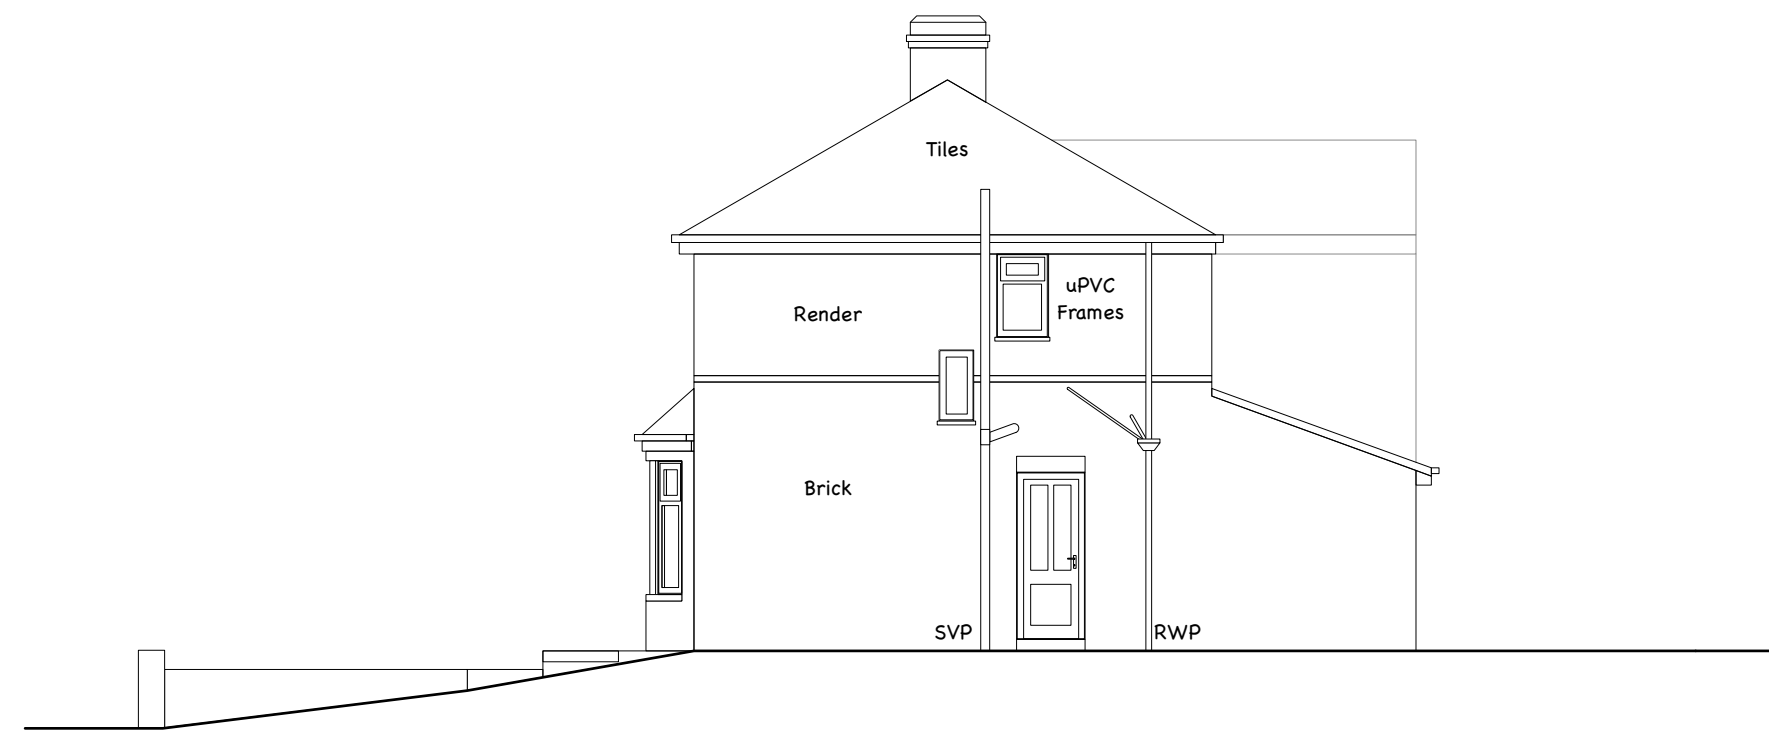


south east elevation

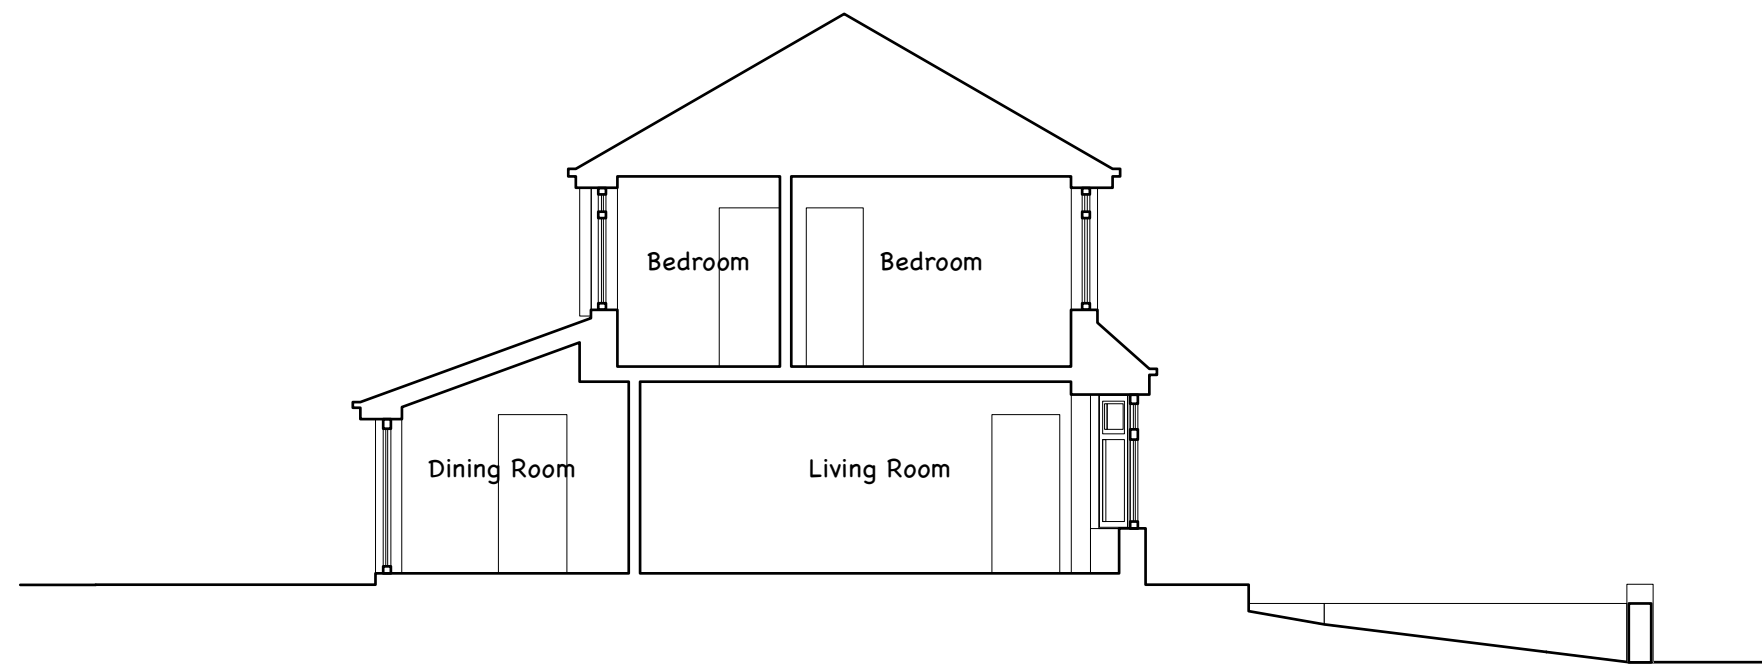


north west section

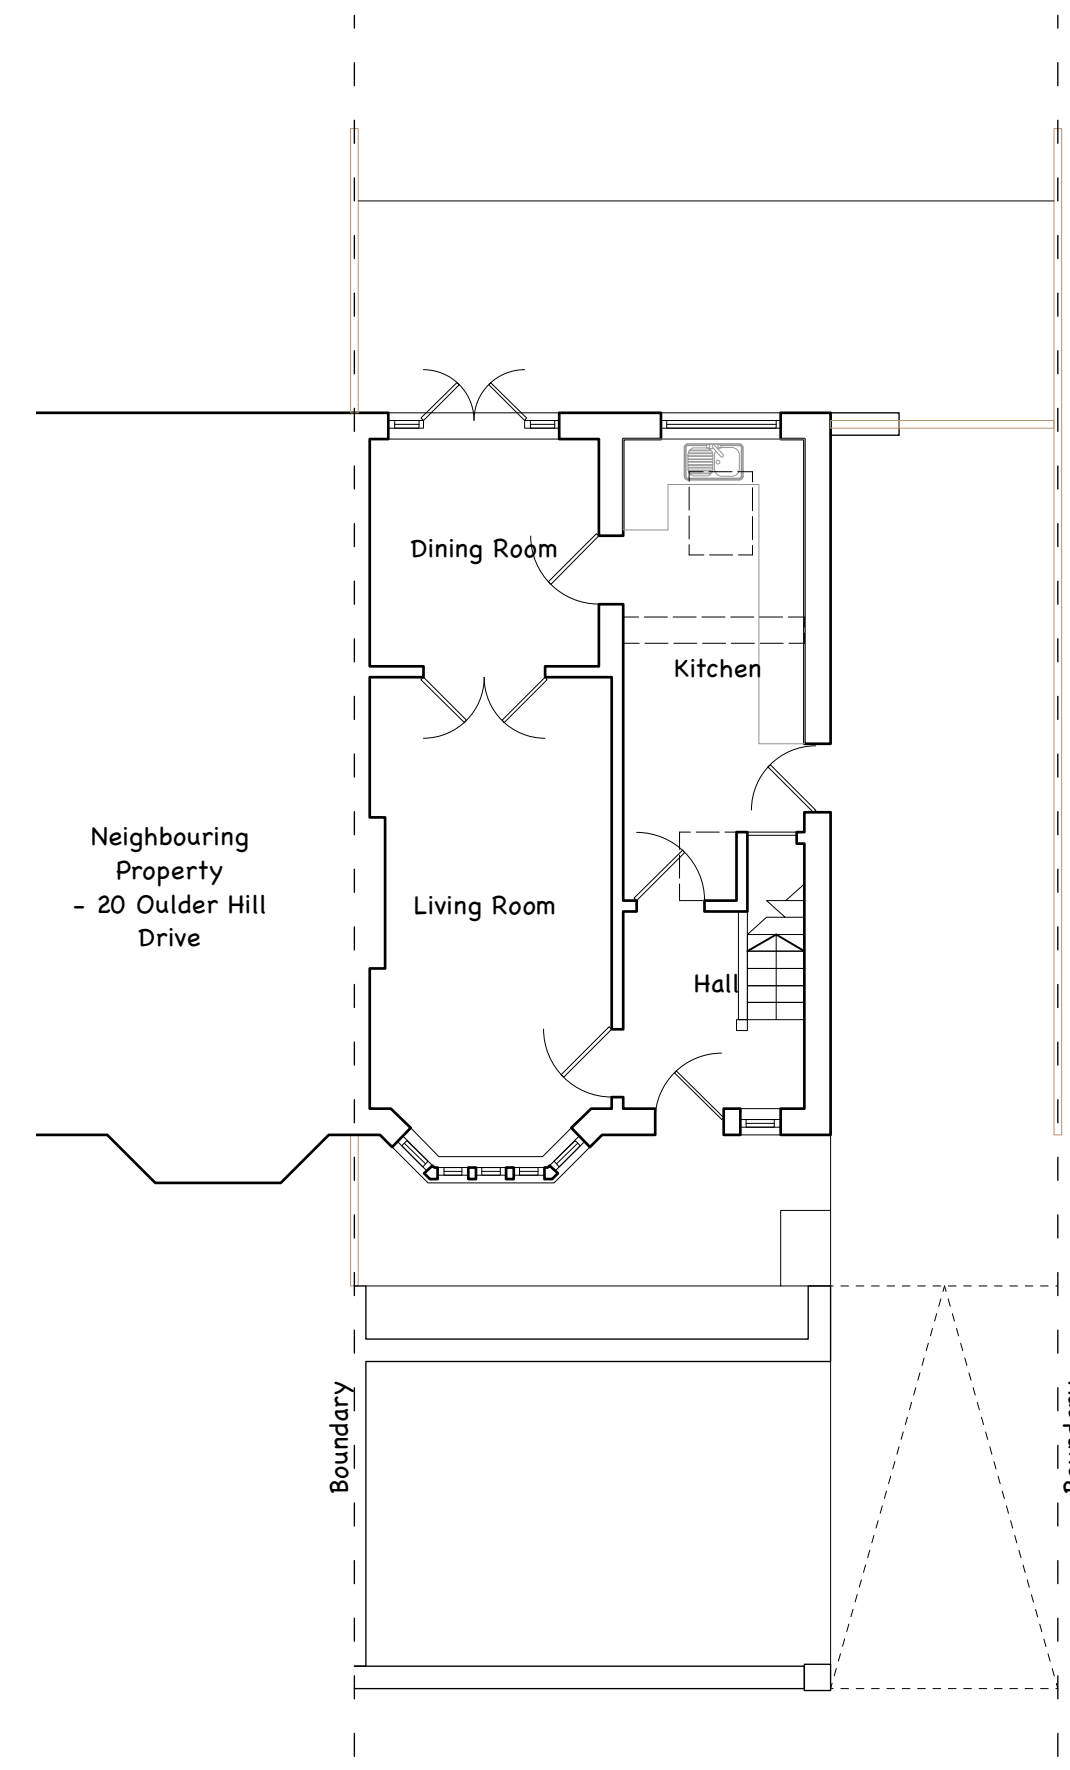

ground floor plan

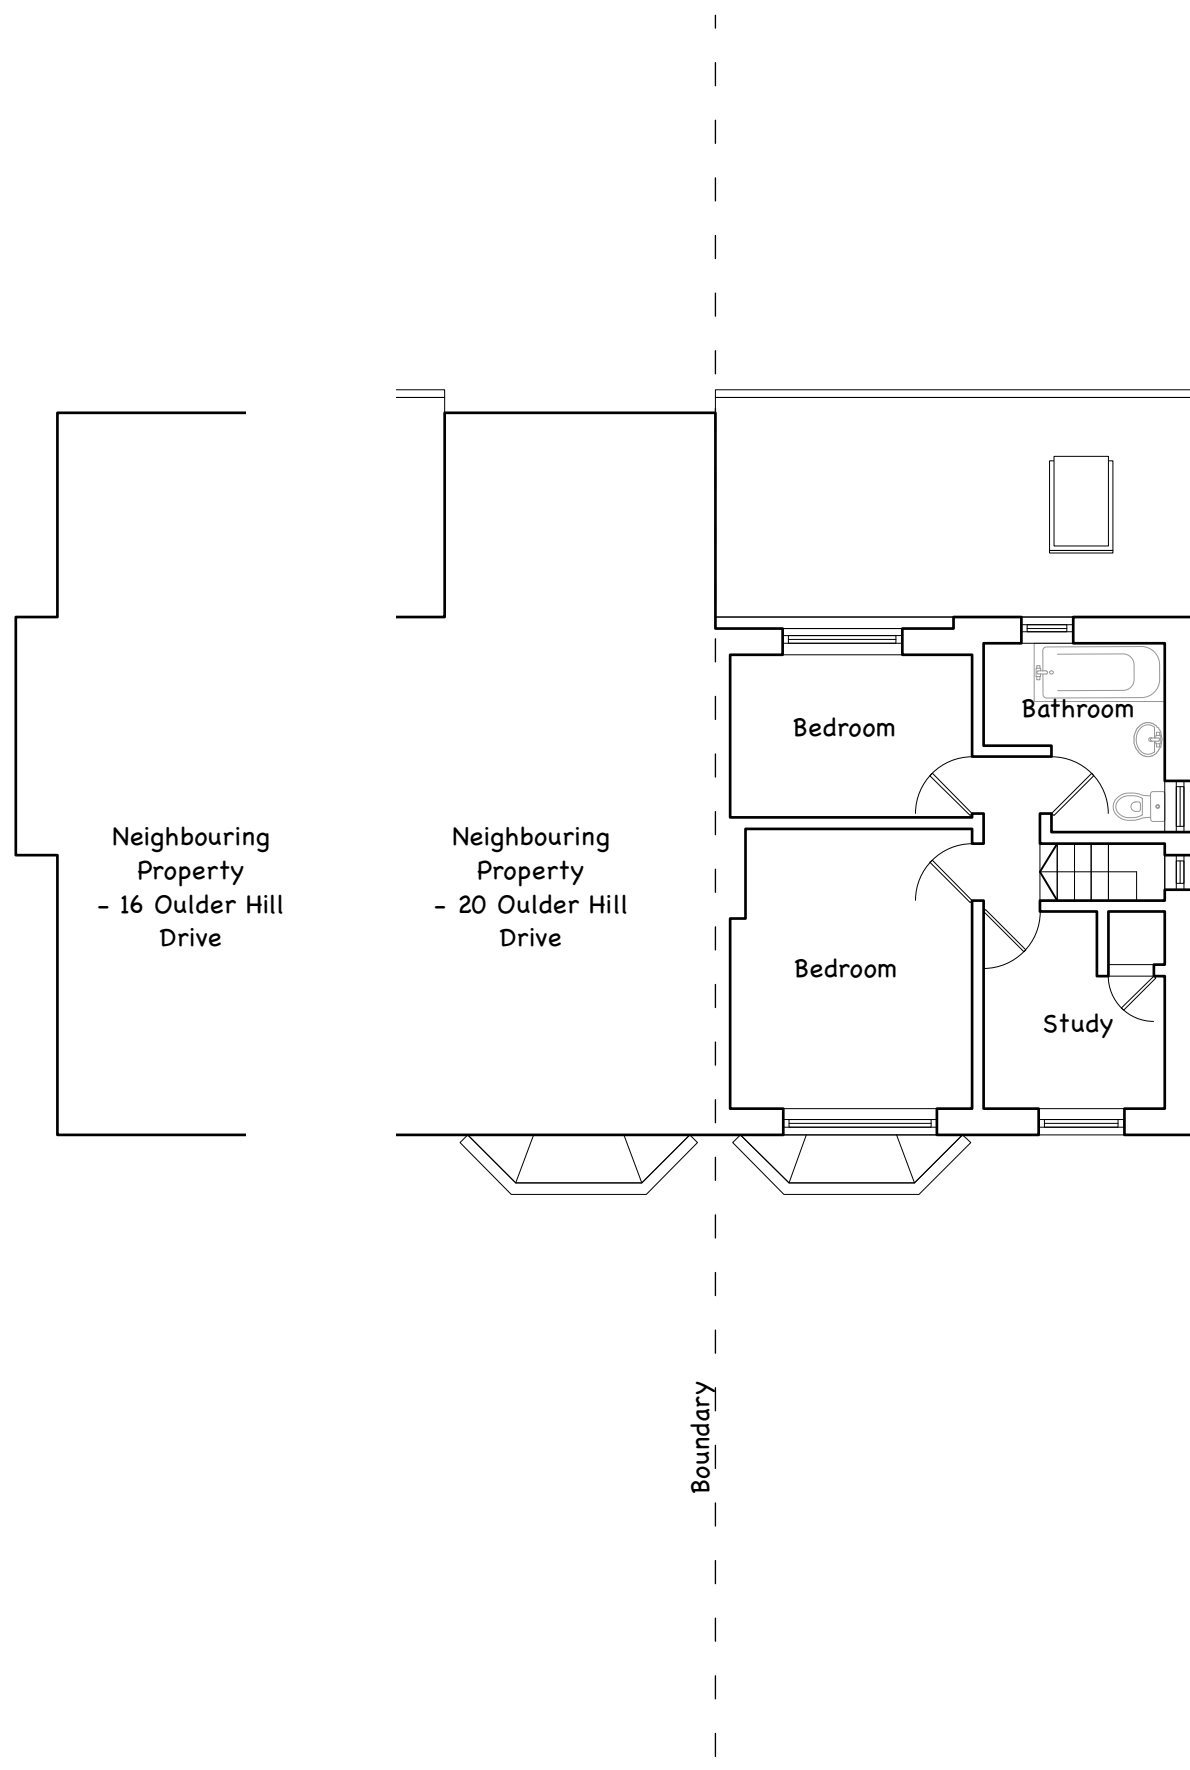

first floor plan

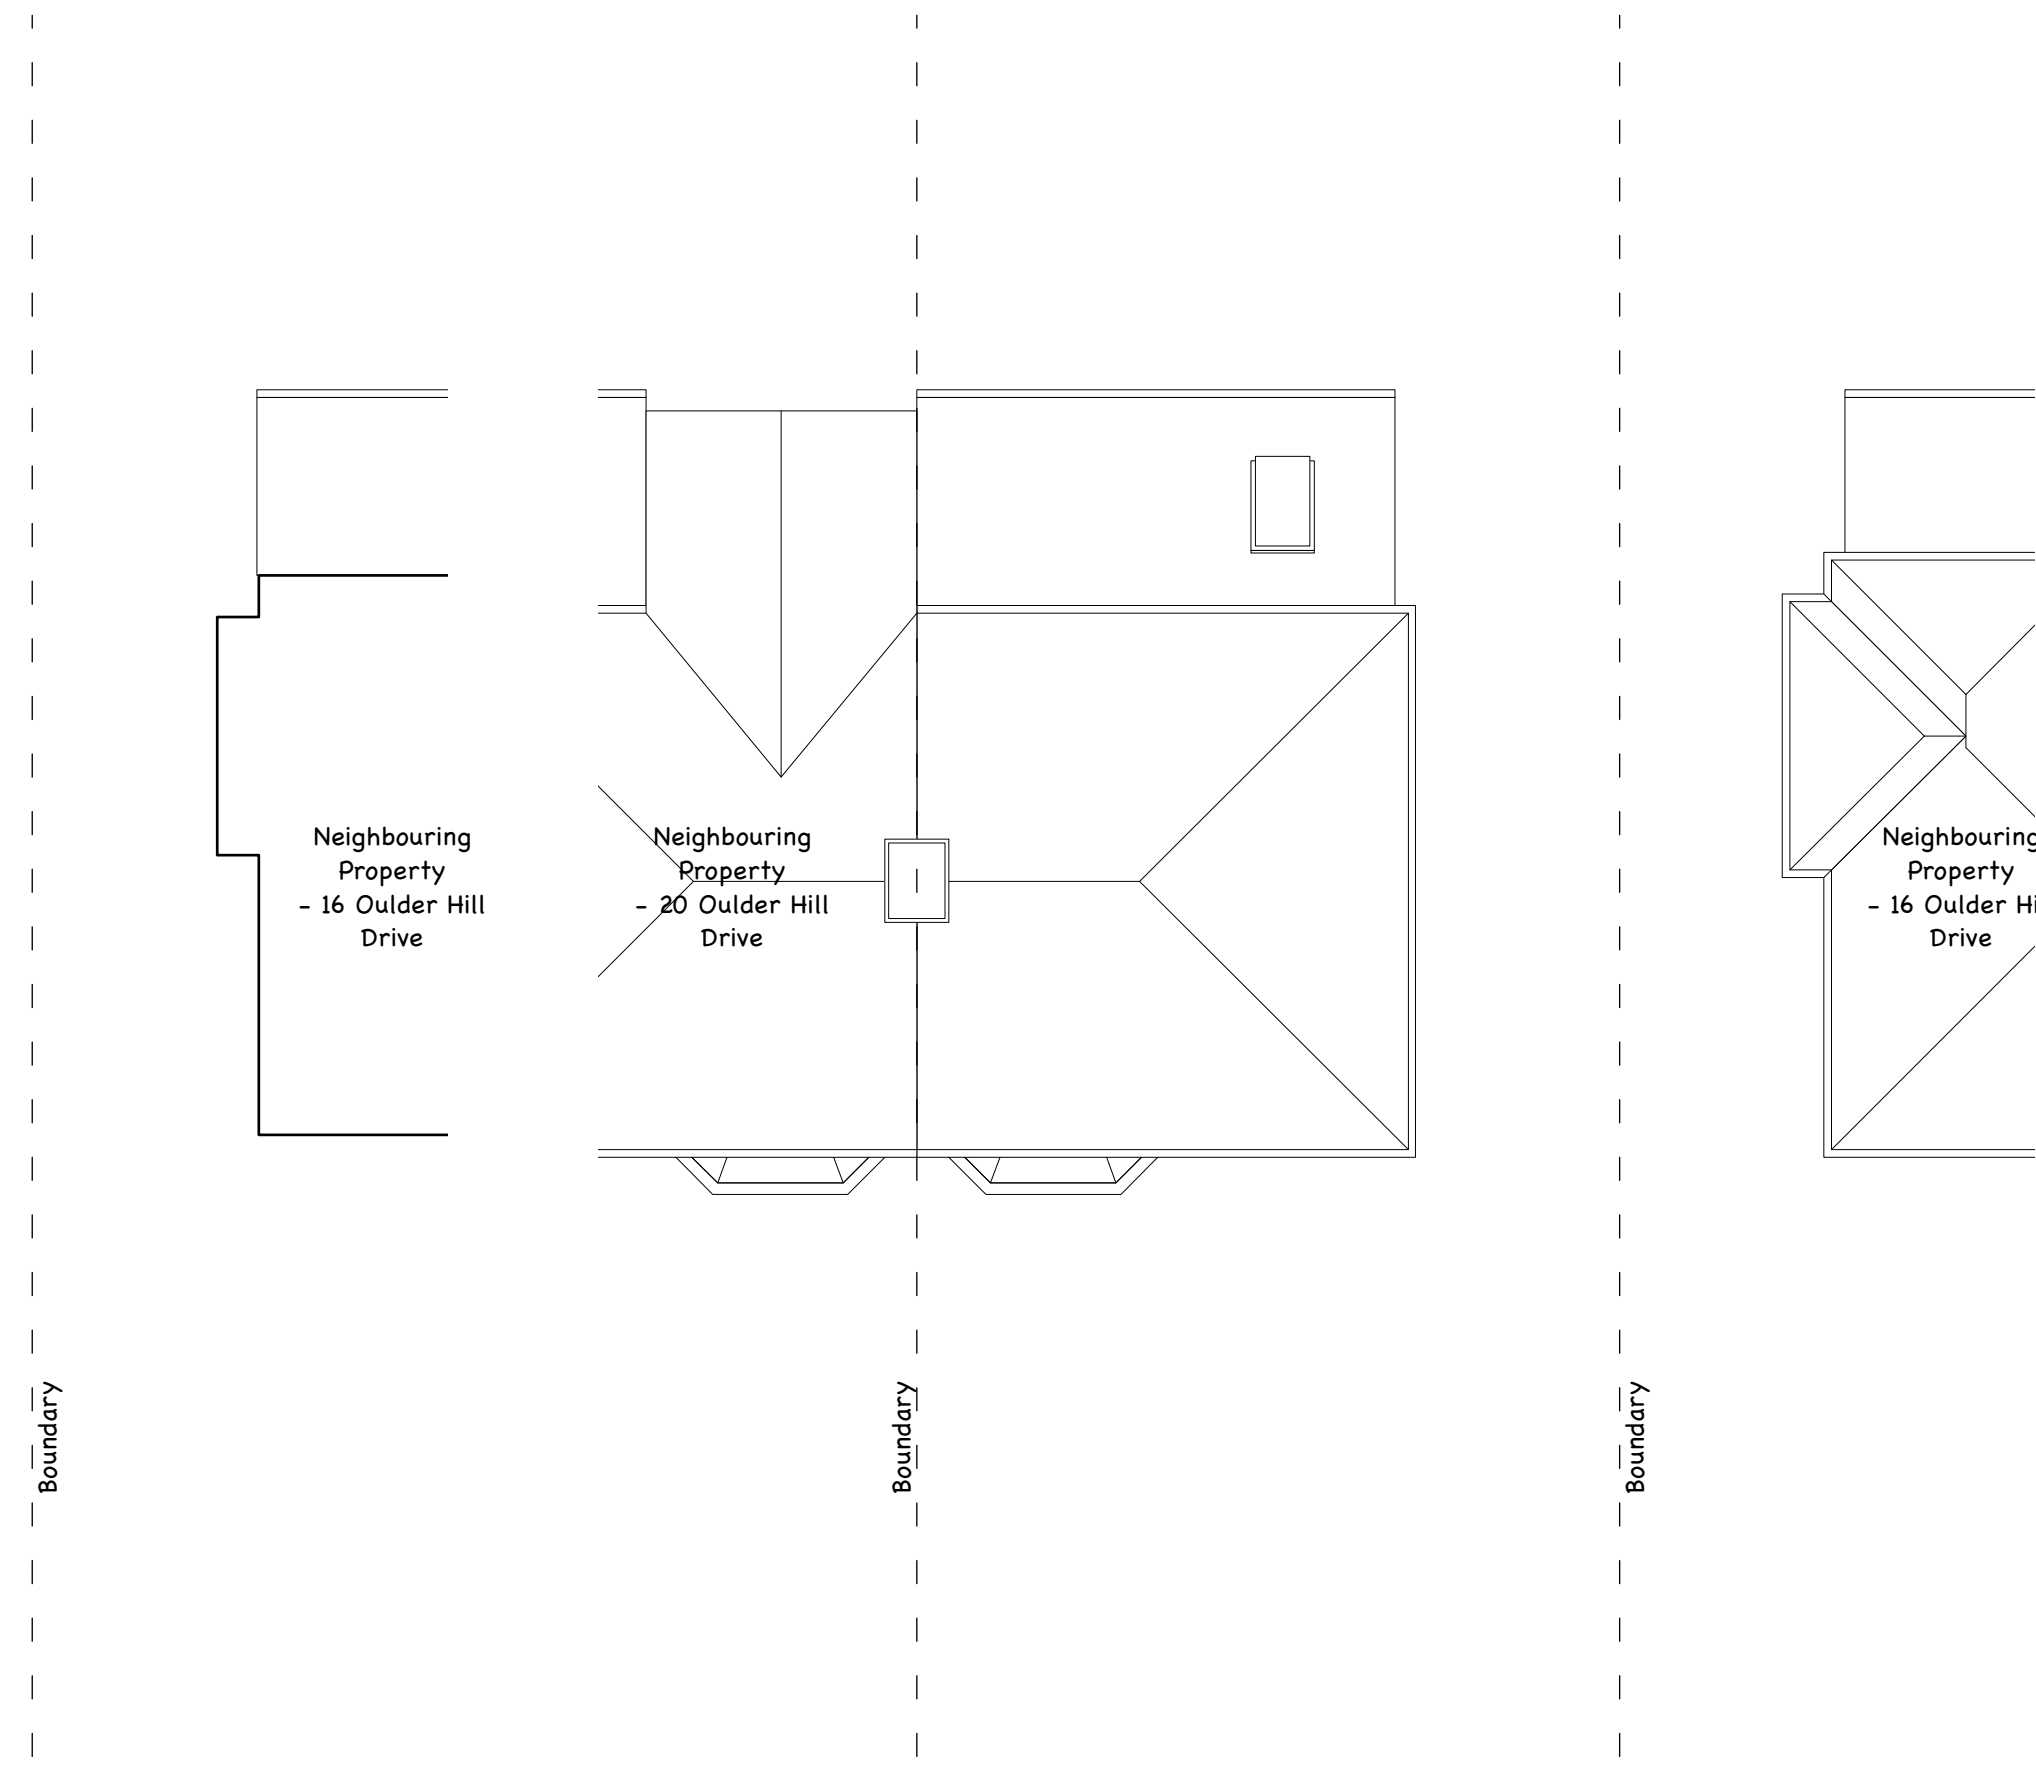

roof plan

This drawing is subject to copyright and may not be reproduced in any form whatsoever without prior written consent of Daniel Bowe Architect.

This drawing is intended to be read in colour, if this text is not ORANGE the drawing must be reprinted.

'Daniel Bowe Architect' accepts no liability for use of this drawing by parties other than the party for whom it was prepared or for purposes other than those for which it was prepared.

'As existing drawings based on information provided by others - no measured survey of the property has been undertaken by the architect. 'Daniel Bowe Architect' to be notified of any discrepancies before proceeding.

DWG issues - when this drawing is issued in DWG format it is an uncontrolled version and is provided to enable the recipient to prepare its own documents/drawings for which it is solely responsible. It is based on background information current at the time of issue.

Use figured dimensions only. All dimensions to be checked on site.


'Daniel Bowe Architect' accepts no liability for any alterations to, additions to or discrepancies arising out of changes which occur after it has been issued by 'Daniel Bowe Architect'.

This drawing should be printed and read at the original size, as stated in the title block below.

'Daniel Bowe Architect' accepts no responsibility for errors that occur as a result of reviewing this drawing at any other size. Do not scale this drawing electronically or manually.

general notes

-

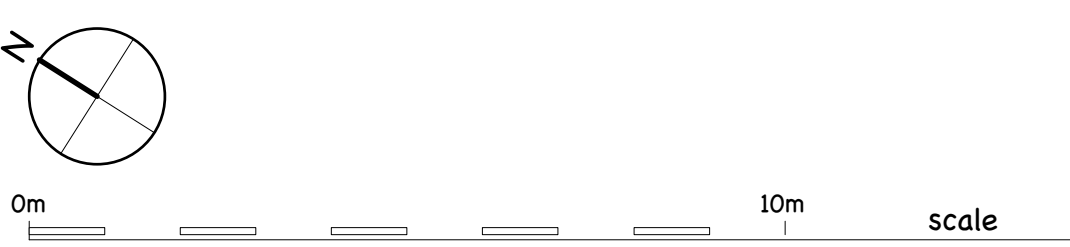

daniel bowe architect

5 Allerton Road Walton-le-Dale PR5 4QD
t. 07800 533519 e. dannybowe@hotmail.co.uk

project number
23.01

drawing number
EX.01

project
18 Oulder Hill Drive

drawing title
Existing Plans/Elevations

scale
1:100 @ A1

date
march 2023

status
planning

revision
A

db