


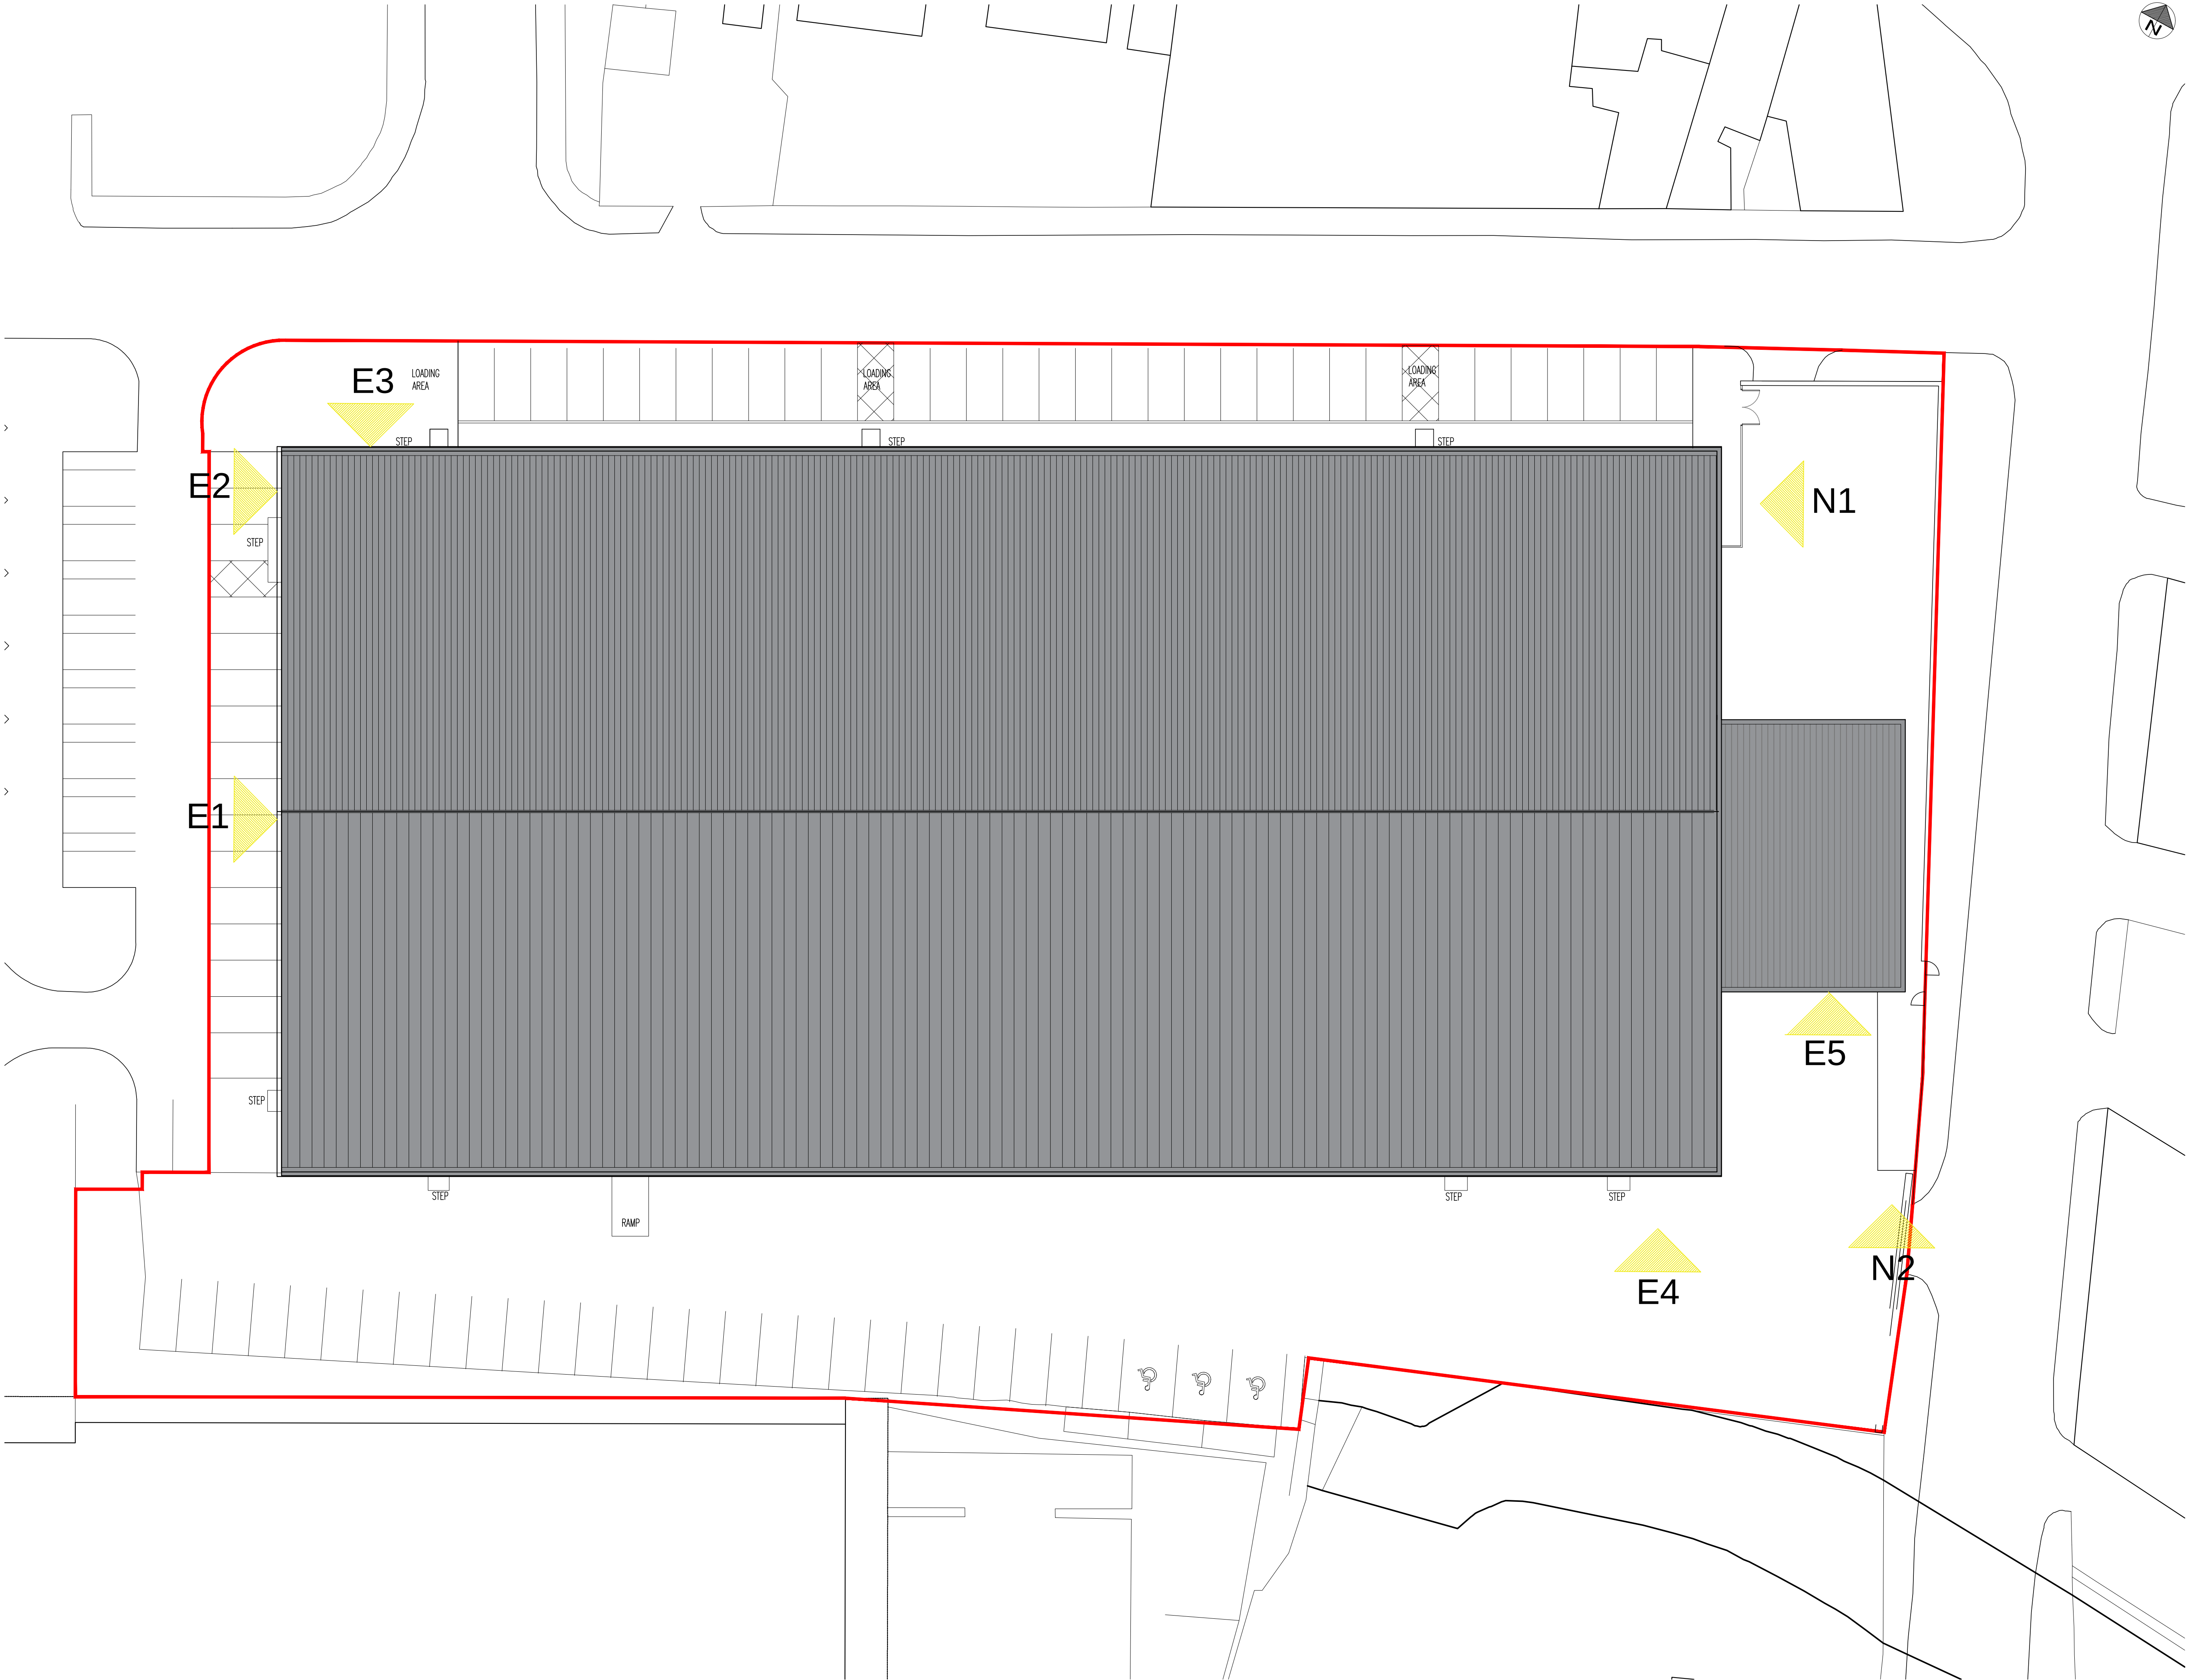

SCHEDULE OF ACCOMMODATION:		
SITE AREA	1.98 Acres	
	0.81 Hectares	
PROPOSED CAR PARKING SPACES		
HARBORD STREET	16 no.	
OLD HALL STREET	32 no.	
PARKING ENTER FROM TOWNLEY STREET	30 no.	
TOTAL PARKING:	78 no. inc.3 Disabled Parking	

E	AMENDS TO REDUCE SCOPE.	27.03.23	DC	GB
D	PARKING REVISED.	11.10.22	PS	GB
C	BOUNDARY WALL REVISED.	04.05.22	DL	GB
B	N2 SIGNAGE ADDED.	15.11.21	ACN	GB
A	SIGNAGE KEY ADDED.	02.11.21	ACN	GB
Rev	Description	Date	By	Chk

Status		Purpose for Issue	
Planning	☒ Tender	☐	
Construction	☐ As Built	☐	PLANNING

Client
STORAGE WORLD

Contract
PROPOSED ALTERATIONS
STORAGE WORLD
MIDDLETON

Drawing
PROPOSED SITE PLAN

bateandtaylor
architects

macintosh house
4a cambridge street
manchester m1 5gg
tel: 0161 236 0999
fax: 0161 236 0404
mail@bate-taylor.co.uk
www.bate-taylor.co.uk

Drawing No.	MH1313-105	Revision	E
Scales	1:200 @ A1	Date	OCT '21
Drawn	PJ	Checked	GB

This drawing is the copyright of the Architect and may not be reproduced without licence.
DO NOT scale from this drawing.

