




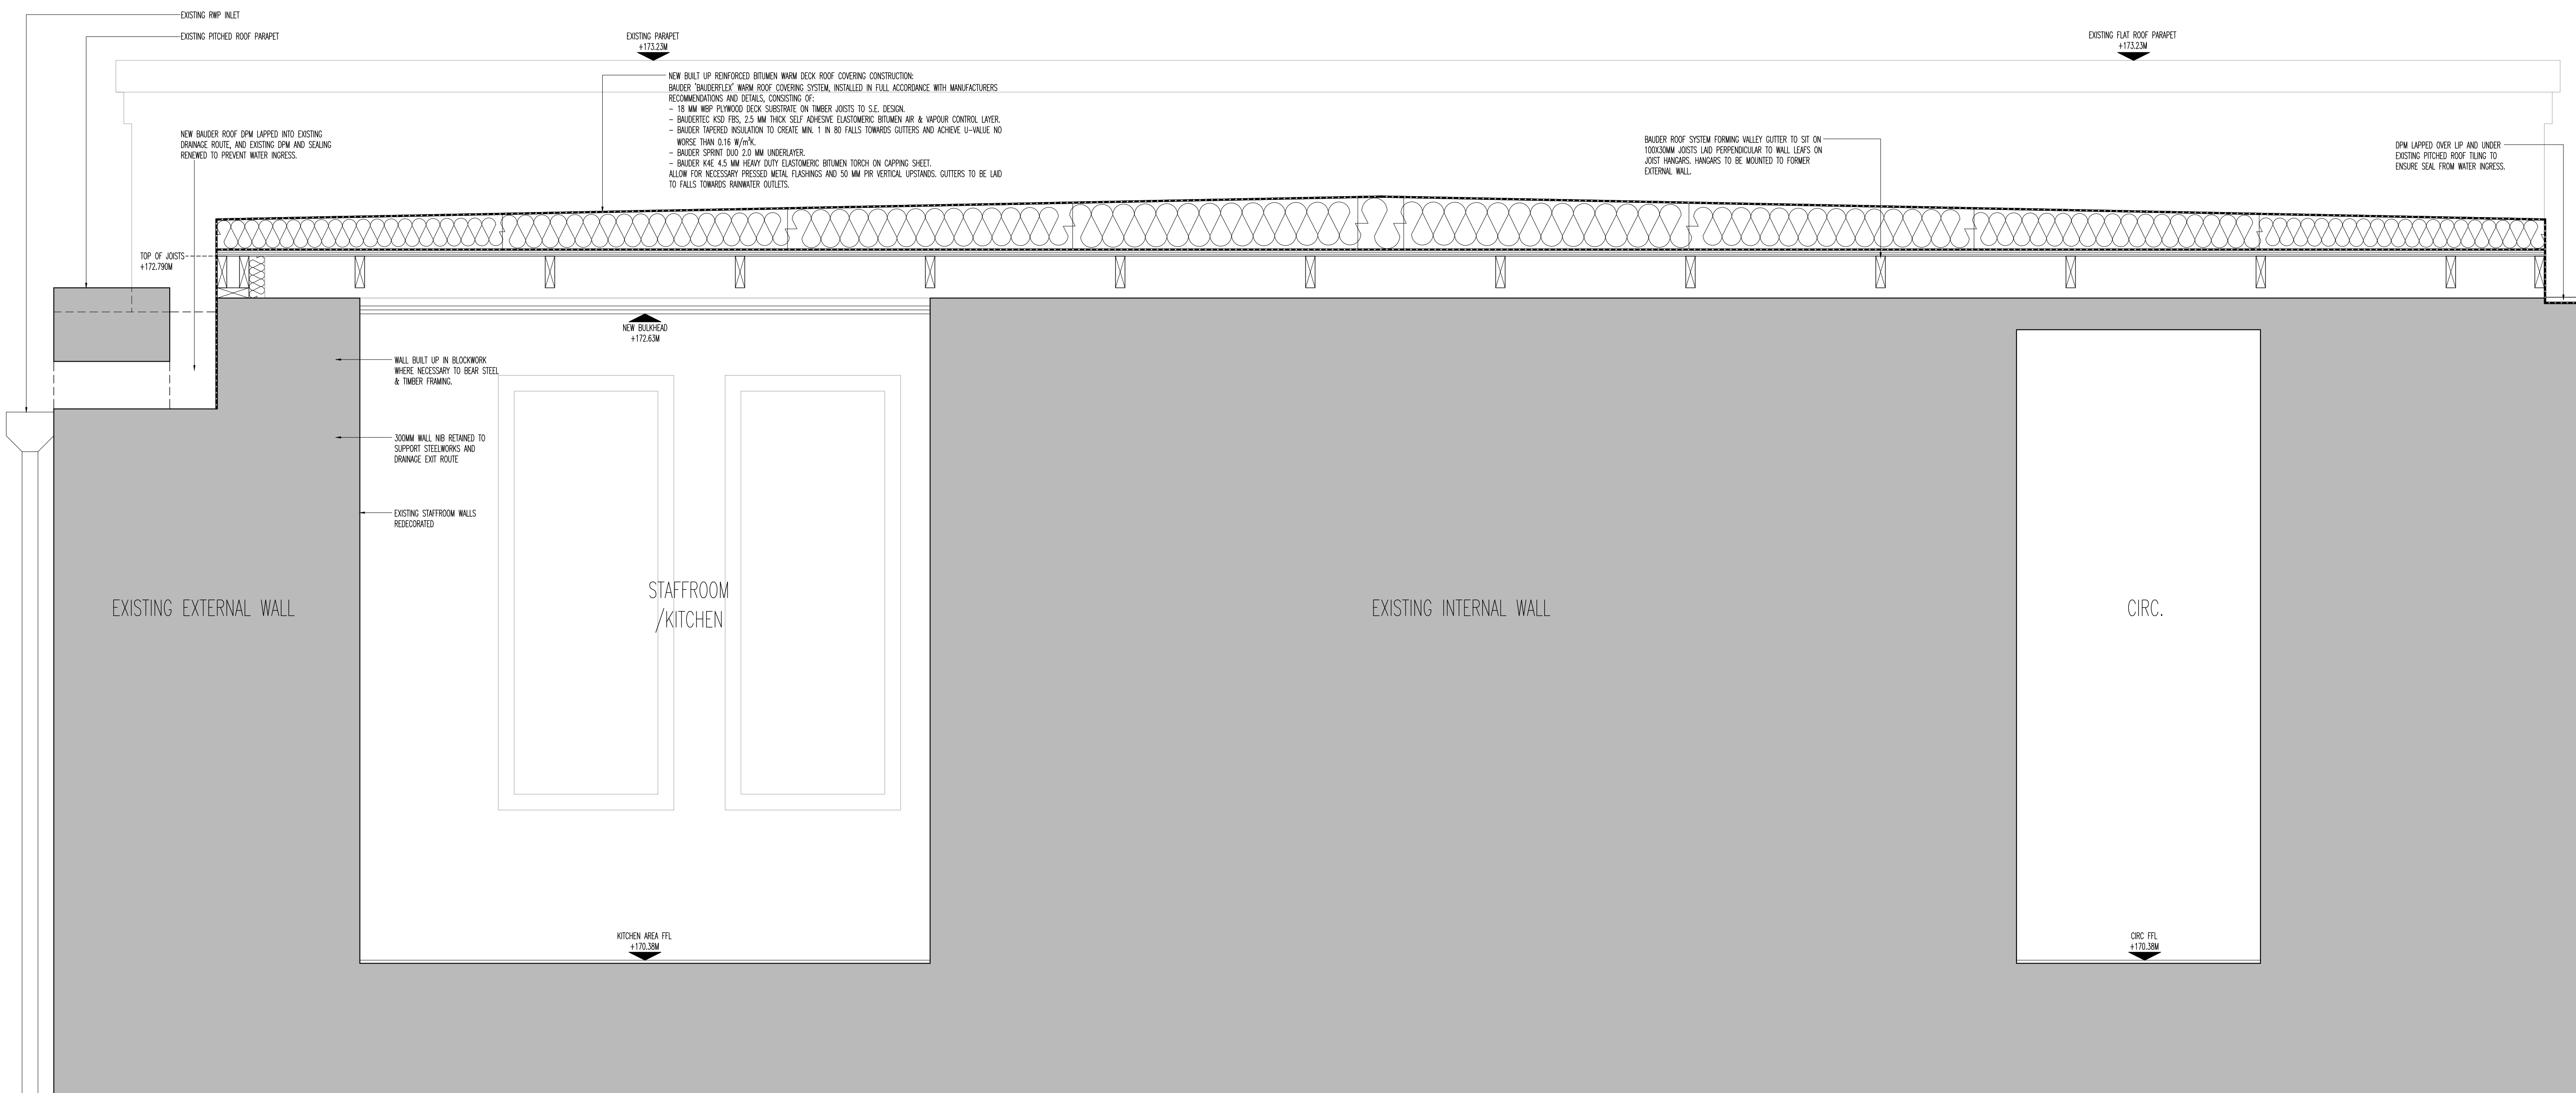


01 Perimeter Wall Section 1
Scale 1:10 @ A0

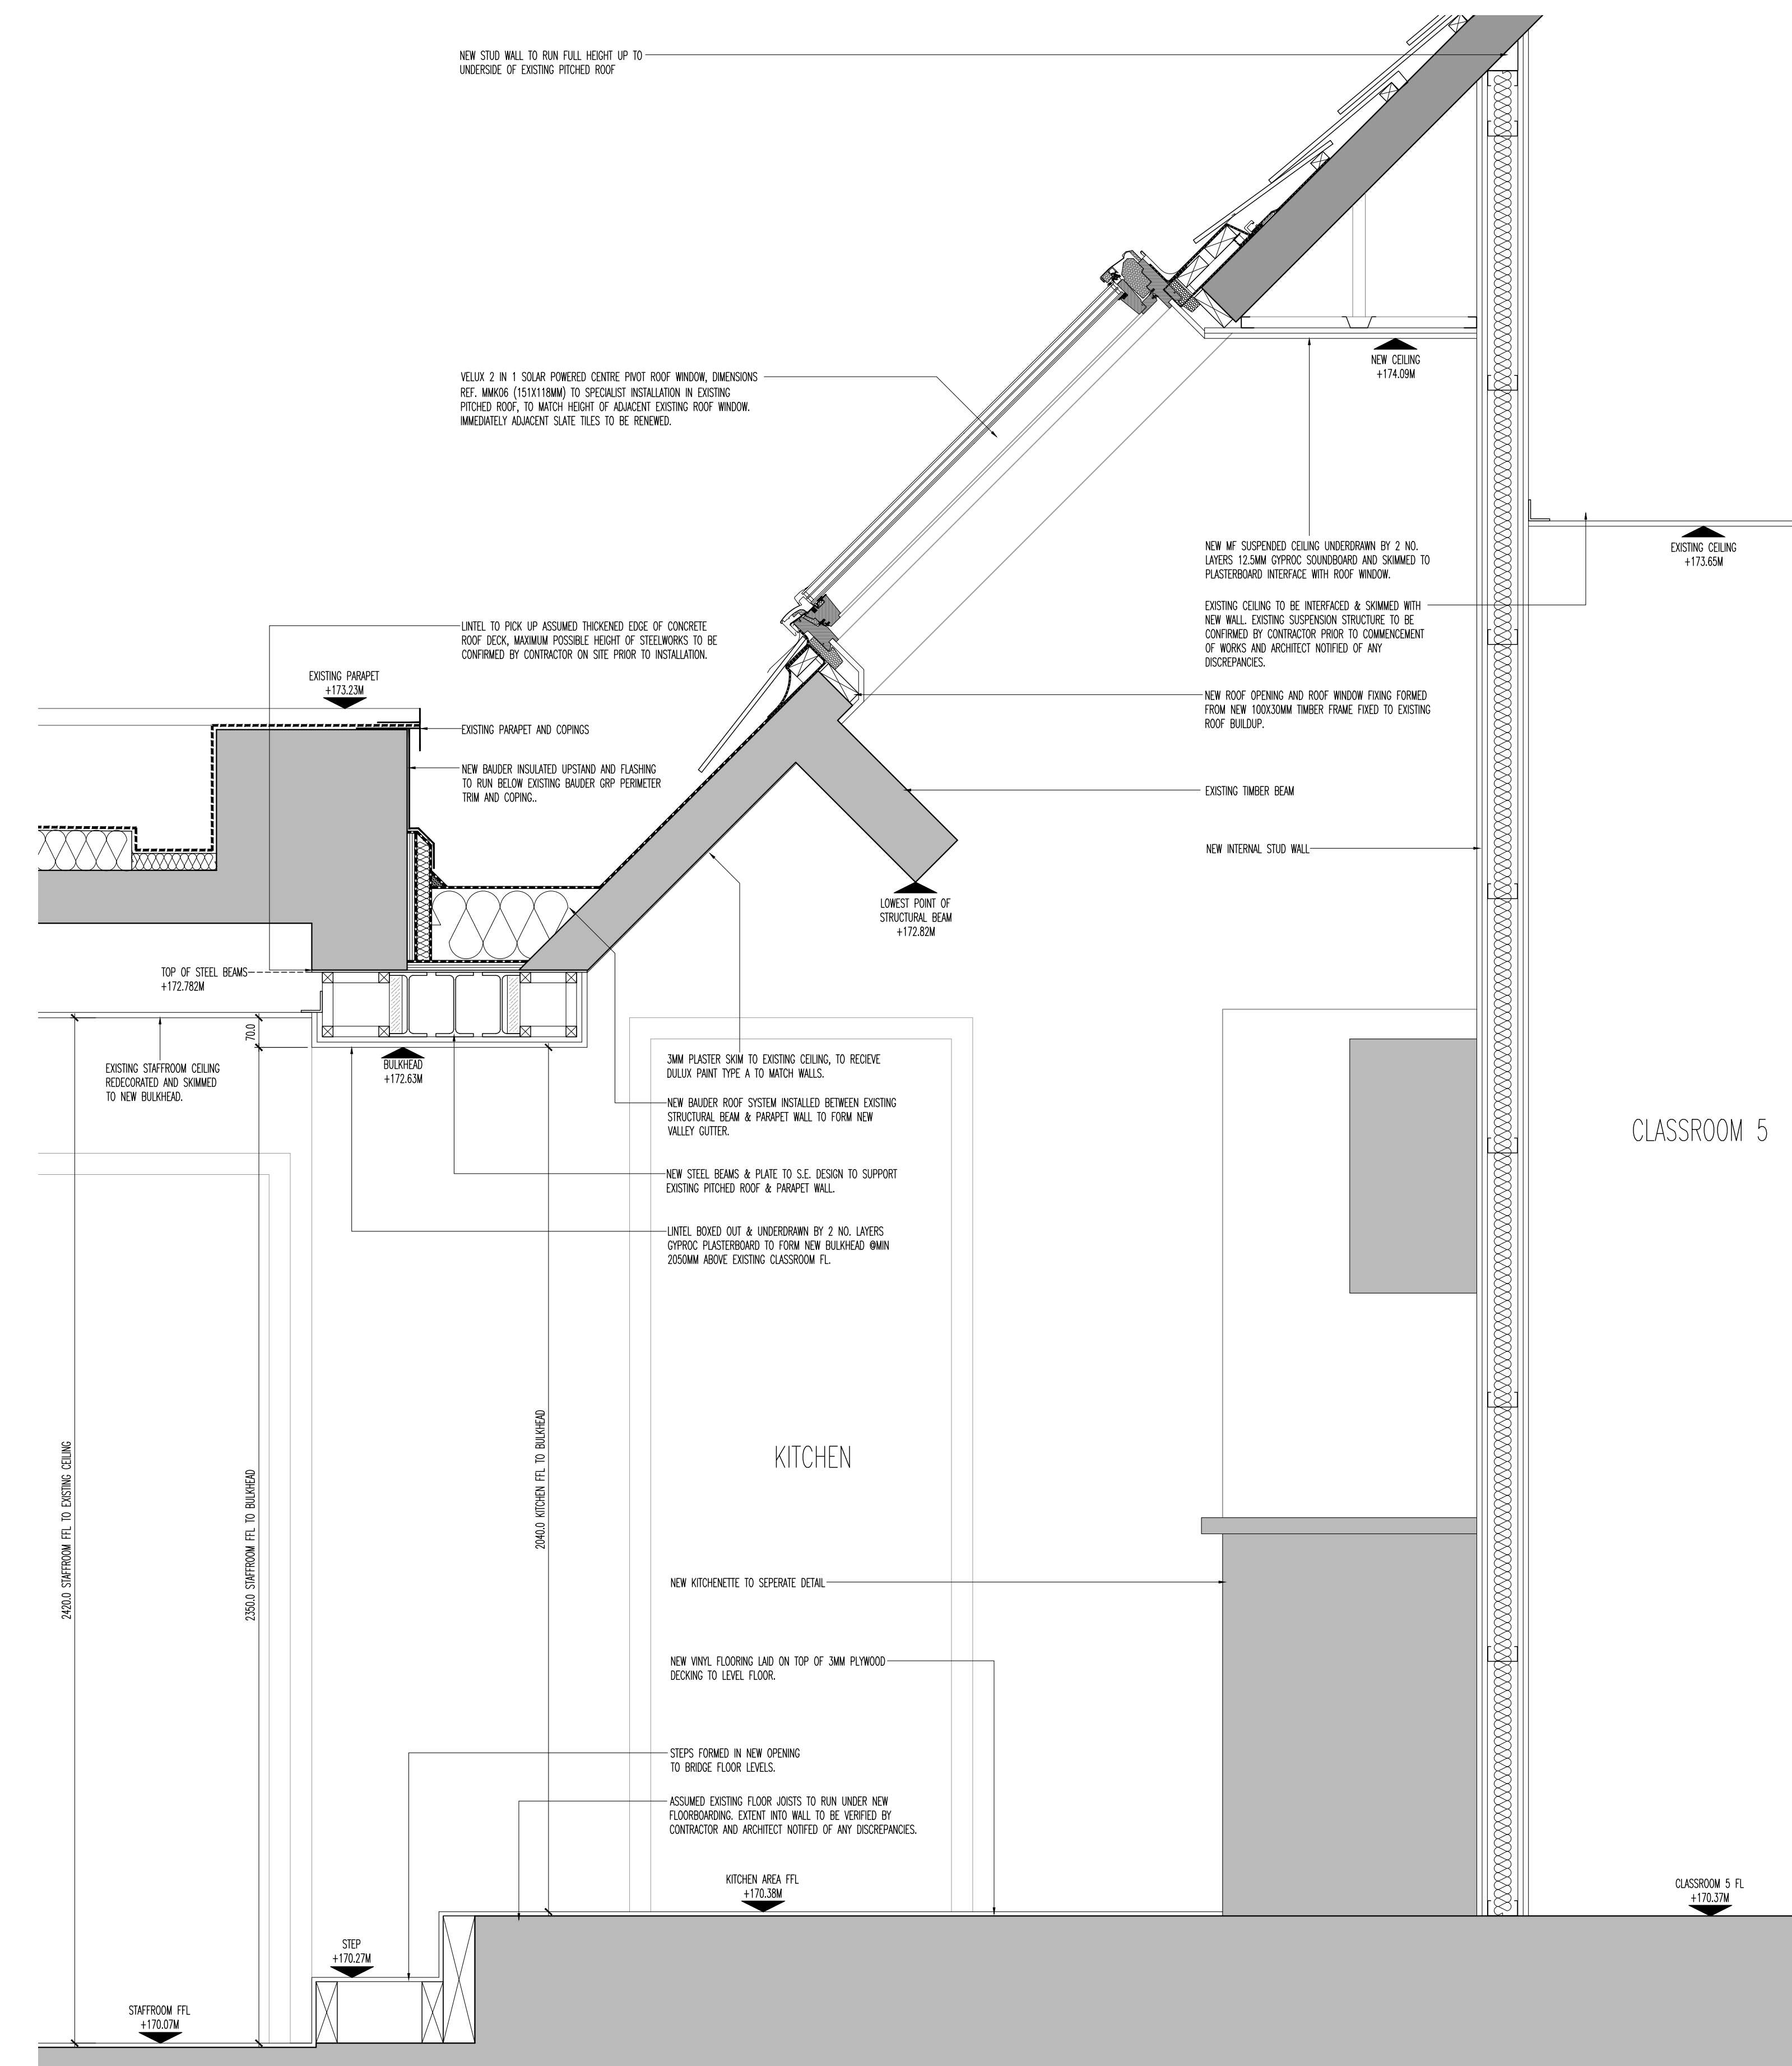

02 Perimeter Wall Section 2
Scale 1:10 @ A0

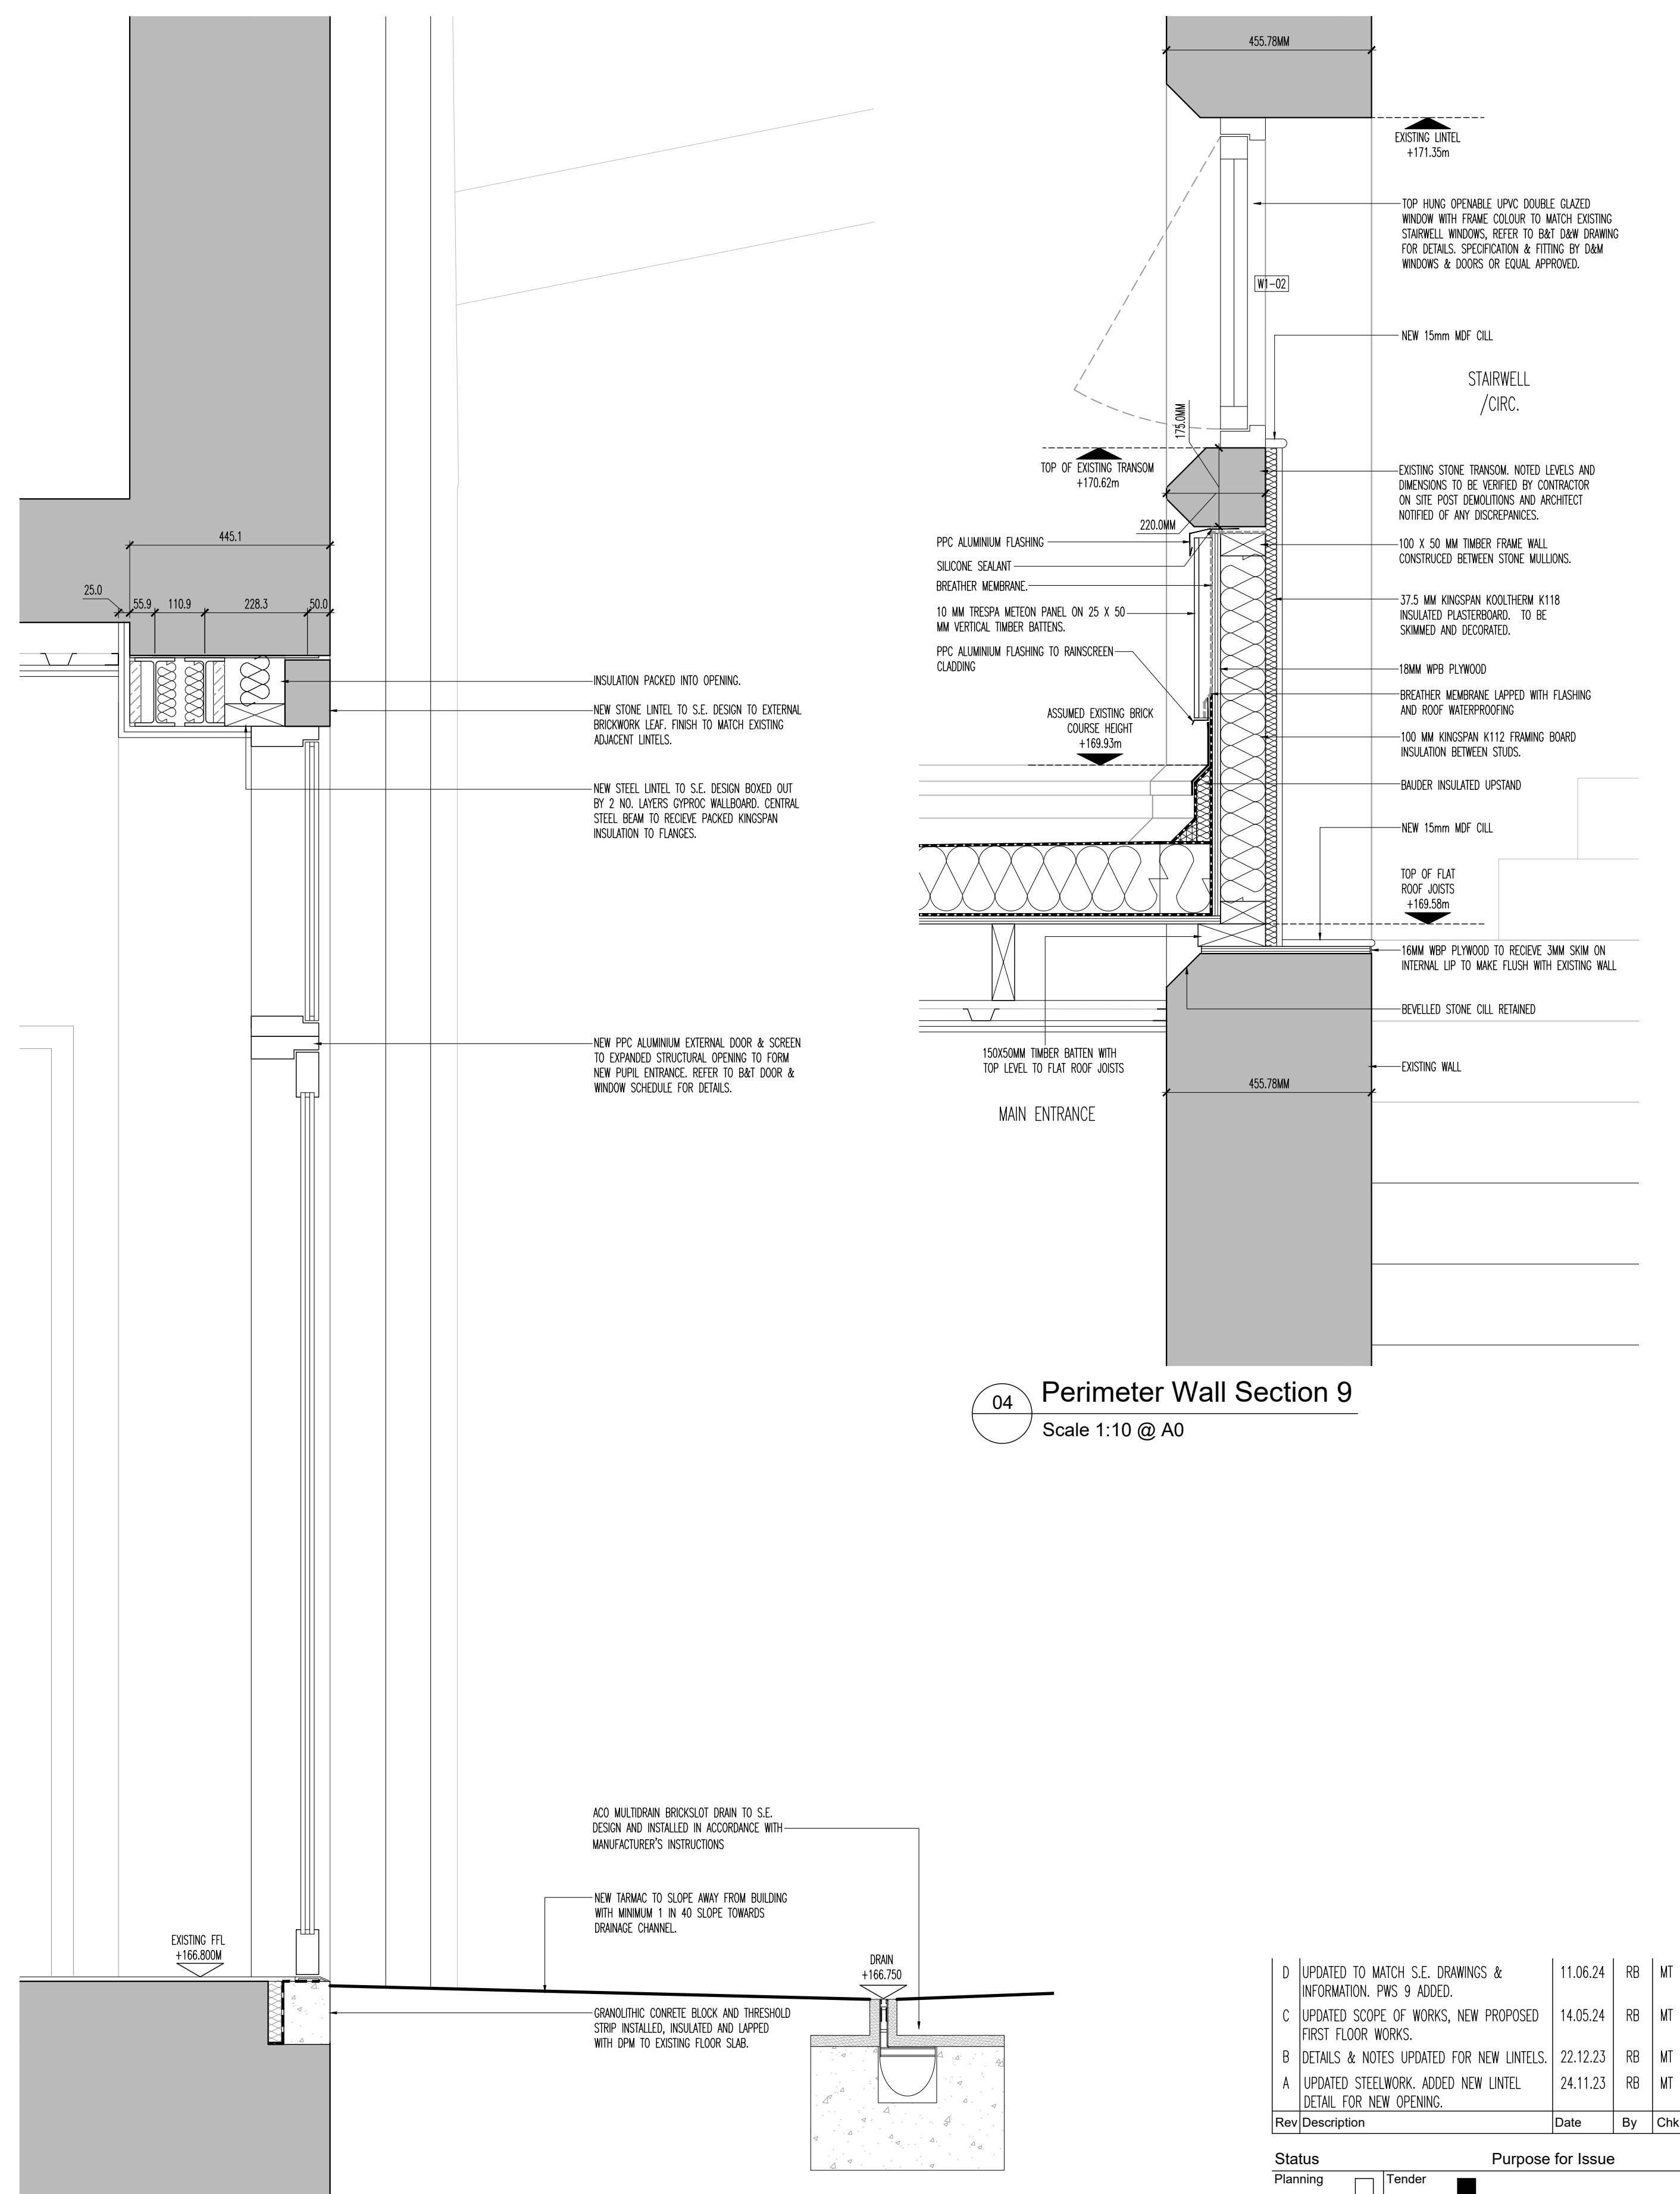

03 Perimeter Wall Section 3
Scale 1:10 @ A0

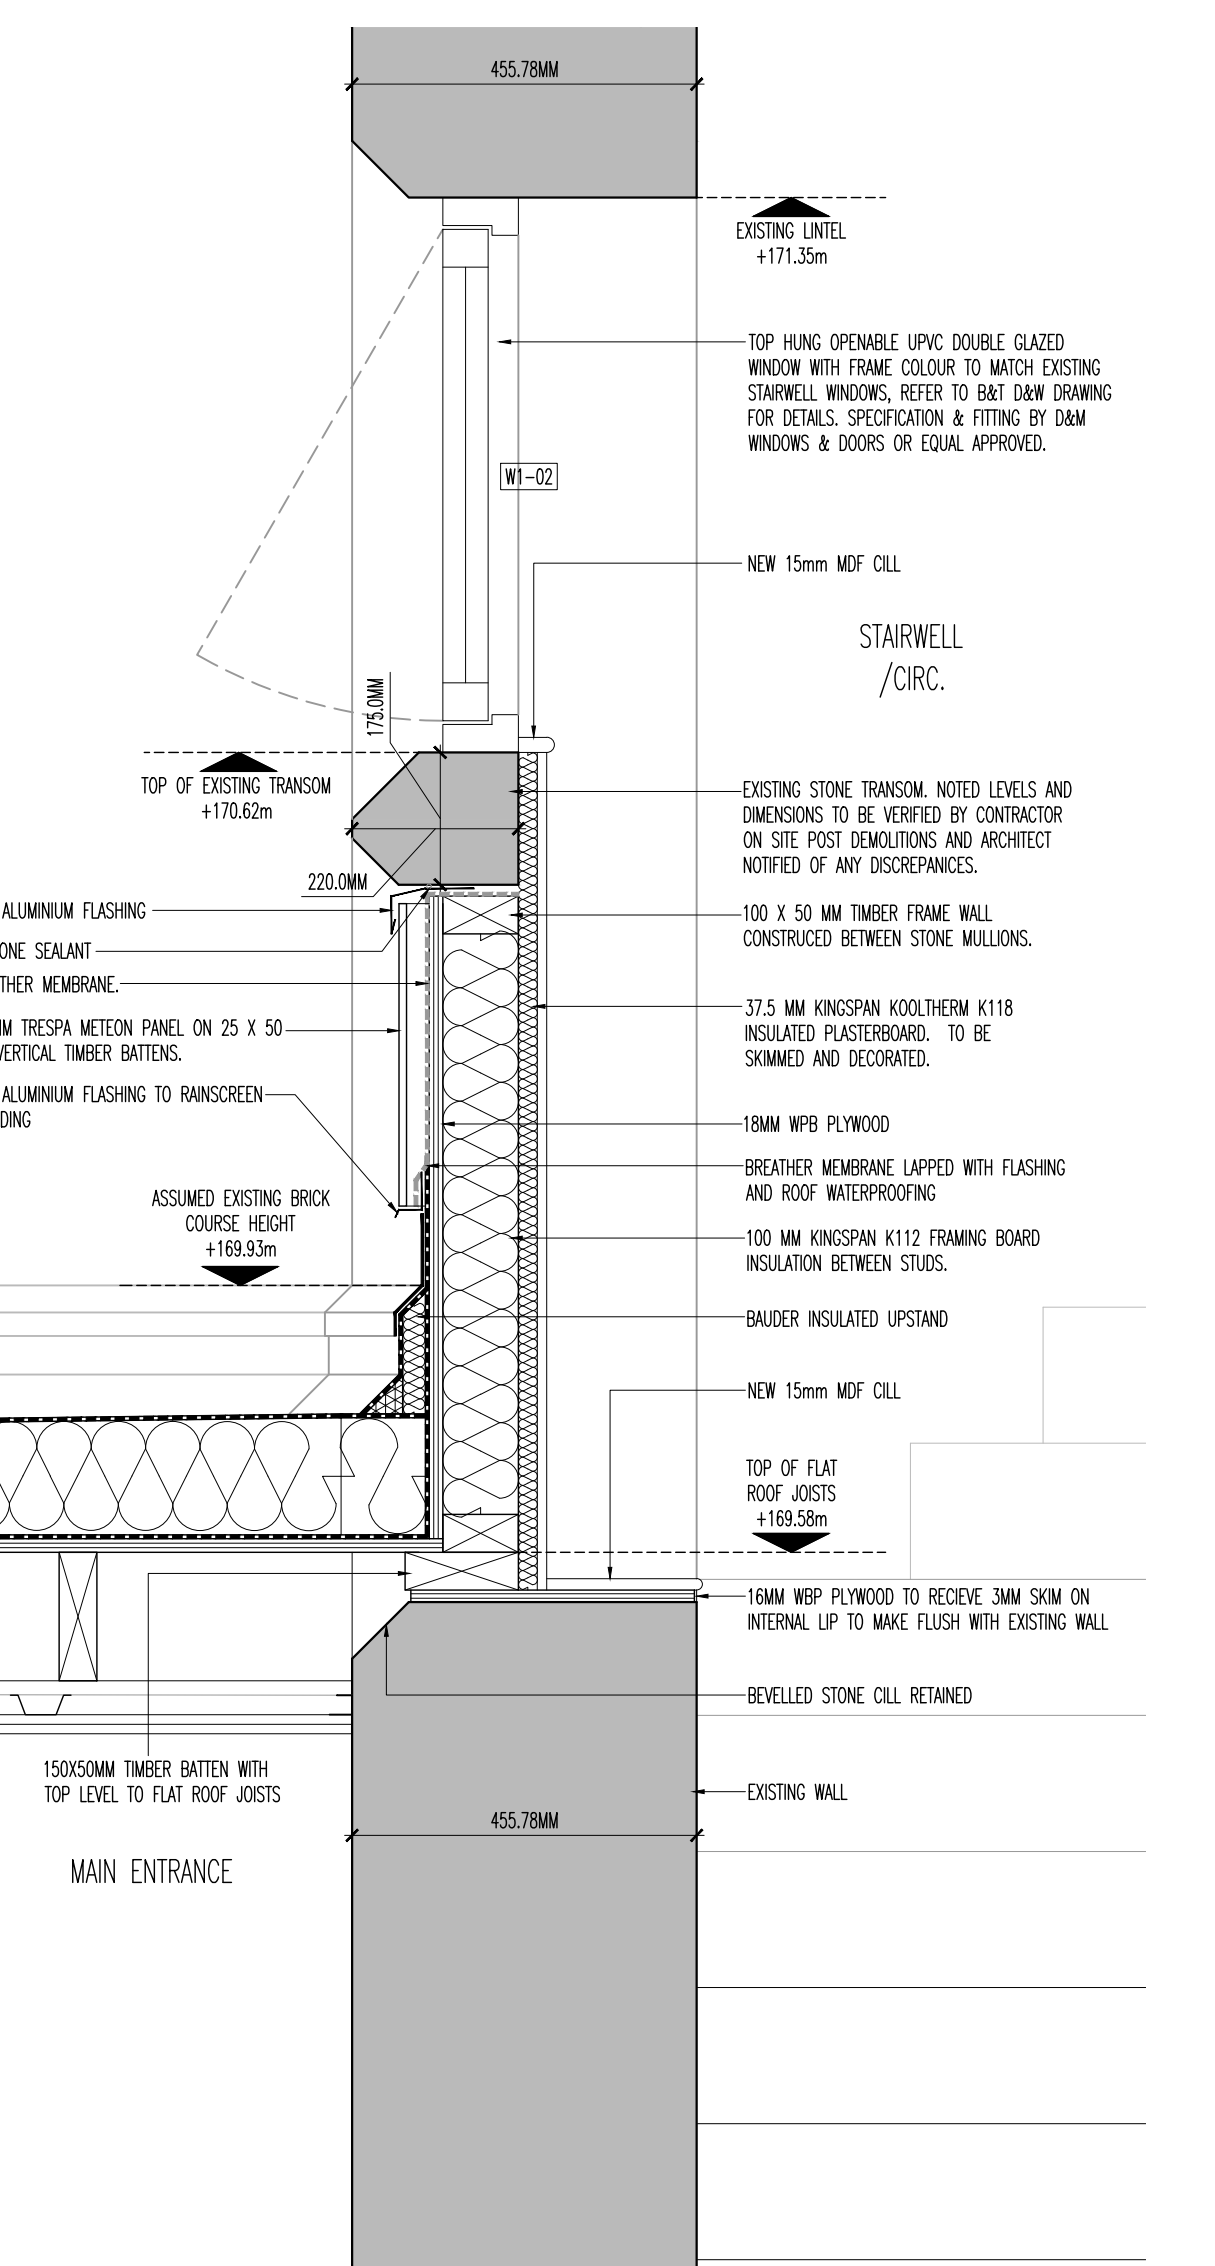

04 Perimeter Wall Section 9
Scale 1:10 @ A0

Rev	Description	Date	By	CHK
D	UPDATED TO MATCH S.E. DRAWINGS & INFORMATION. PKGS 9 ADDED.	11.06.24	RB	MT
C	UPDATED SCOPE OF WORKS, NEW PROPOSED FIRST FLOOR WORKS.	14.05.24	RB	MT
B	DETAILS & NOTES UPDATED FOR NEW LEVELS.	22.12.23	RB	MT
A	UPDATED STEELWORK, ADDED NEW LEVEL DETAIL FOR NEW OPENING.	24.11.23	RB	MT

Status	Purpose for Issue
Planning	☐ Tender
Construction	☐ As Built
	☒ TENDER

Client
THE GOVERNOR'S OF ST. THOMAS' C OF E PRIMARY SCHOOL, NEWHEY, ROCHDALE

Contract
NEW ENTRANCE, ADMIN BLOCK, STAFF AREAS AND TOILETS

Drawing
PERIMETER WALL SECTIONS
WORK AREA 1

bateandtaylor architects
macintosh house
cambridge street
manchester m1 5gg
tel: 0161 236 0999
fax: 0161 236 0404
mail@bate-taylor.co.uk
www.bate-taylor.co.uk

Drawing No. MH1393-118 Revision D
Scales 1:10 @ A0 Date SEP '23
Drawn RB Checked MT

This drawing is the copyright of the Architect and may not be reproduced without licence.
DO NOT scale from this drawing.