



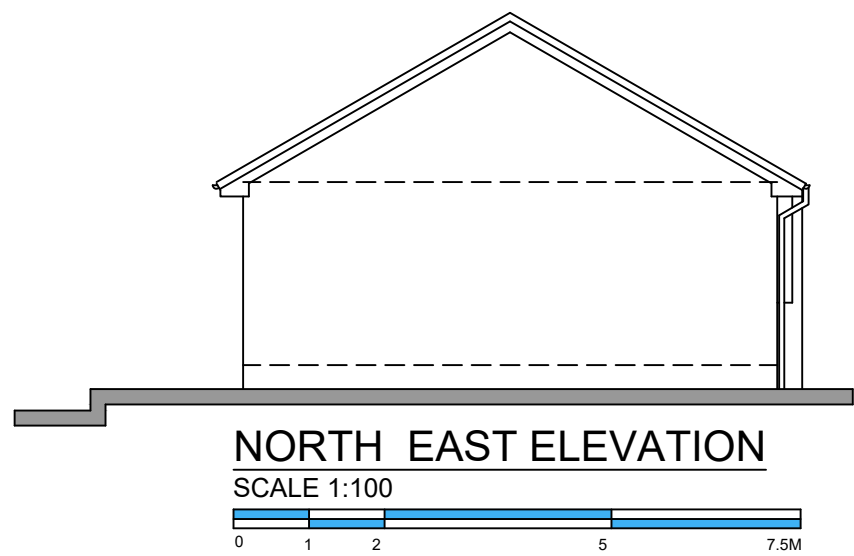


NORTH EAST ELEVATION

SCALE 1:100

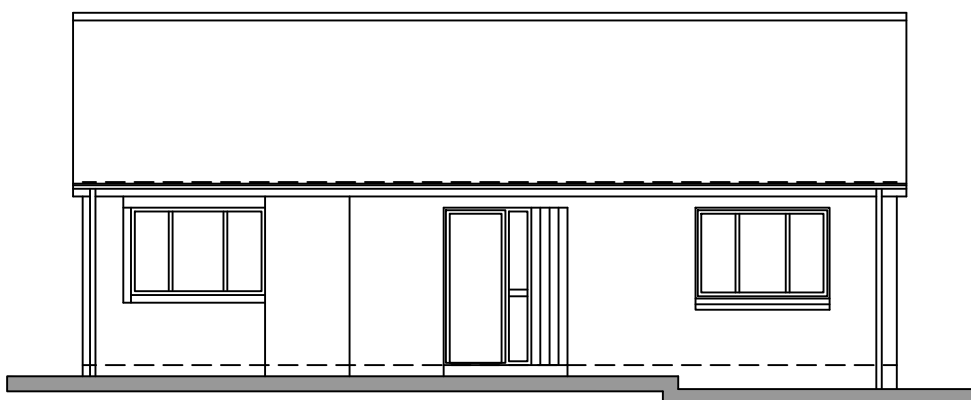

NORTH WEST ELEVATION

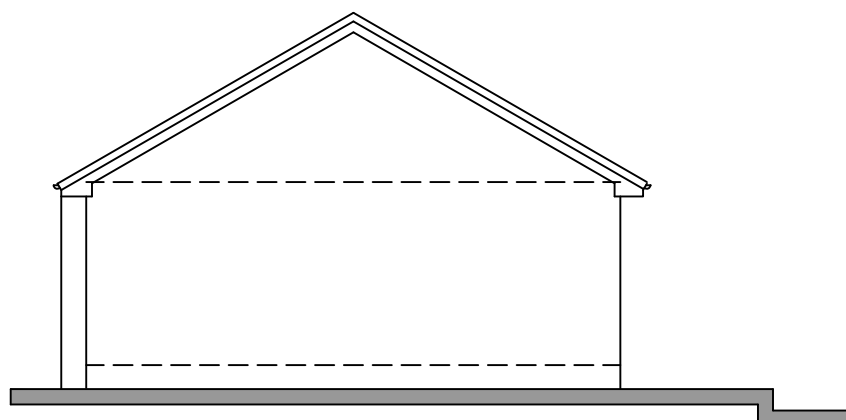

SOUTH WEST ELEVATION

- IMPORTANT
- © This drawing is copyright and remains the property of this practice
 - All dimensions to be checked on site
 - Positions of existing services to be confirmed prior to proceeding

REVISION STATUS


S Information issued for feasibility or scheme design

T Information issued for tender purposes only

C Information issued for Construction


NB: Only those drawings containing a C revision to be used for construction

NOTES

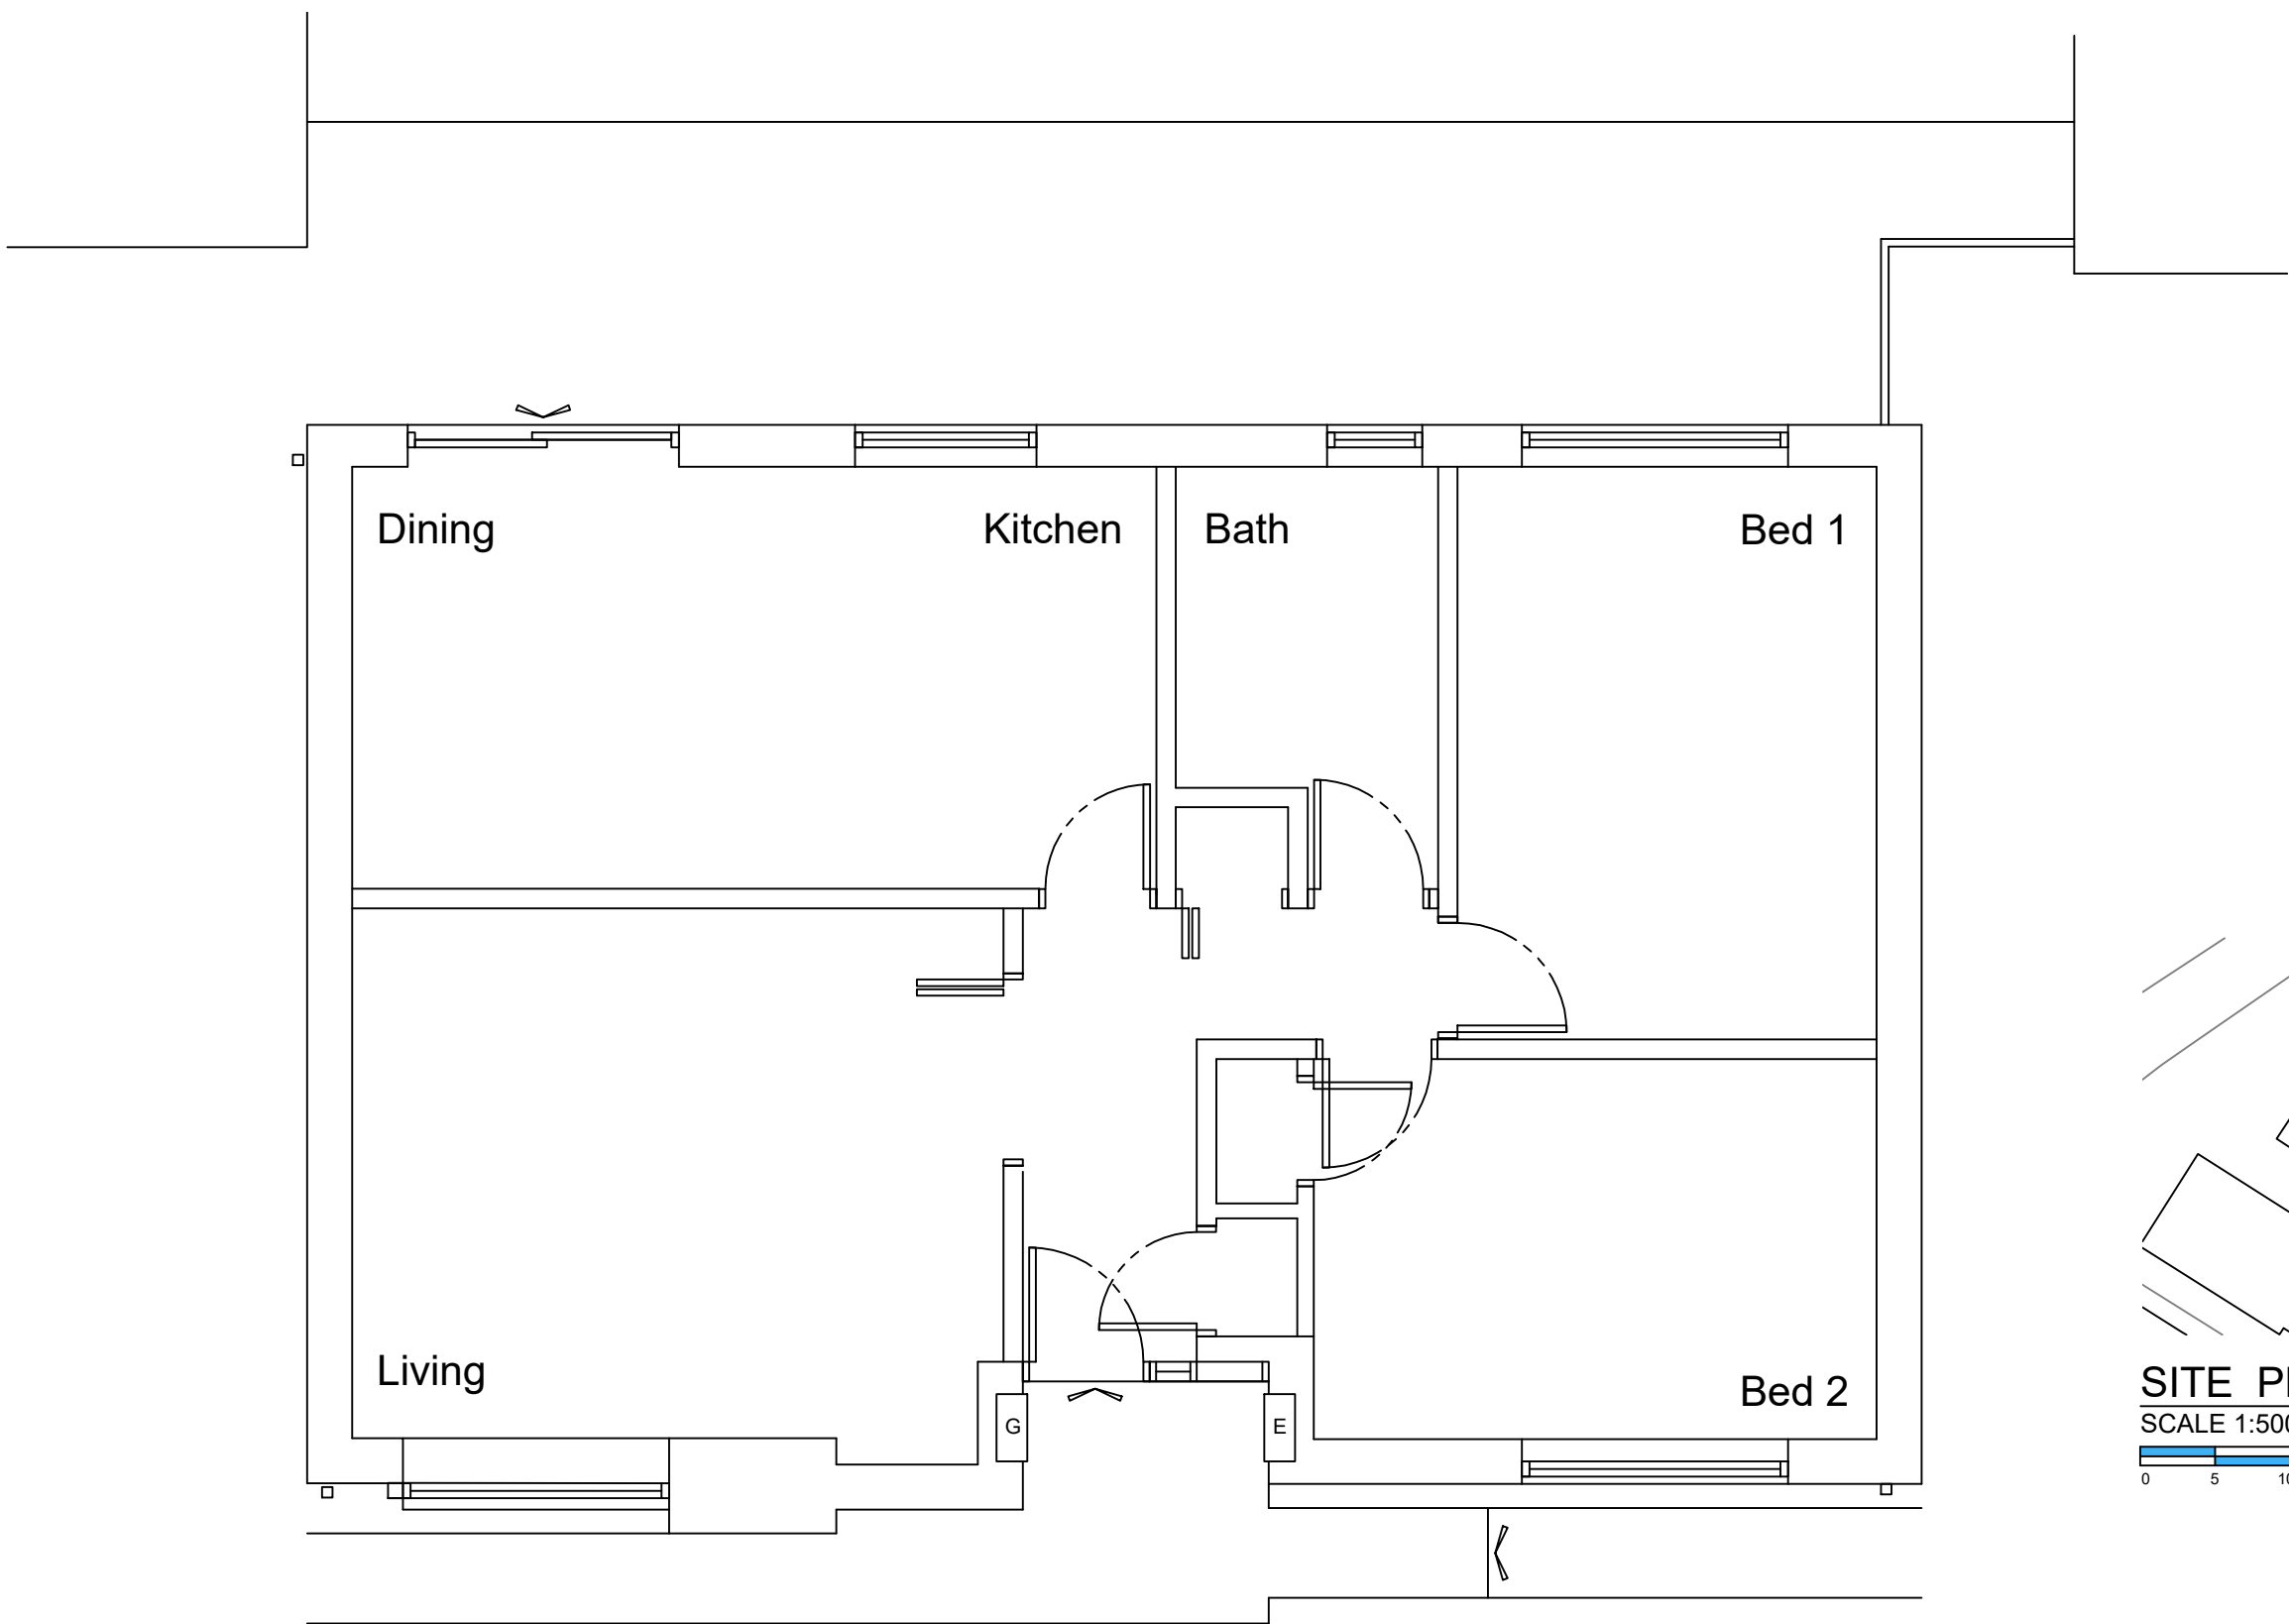



GROUND FLOOR PLAN

SCALE 1:50

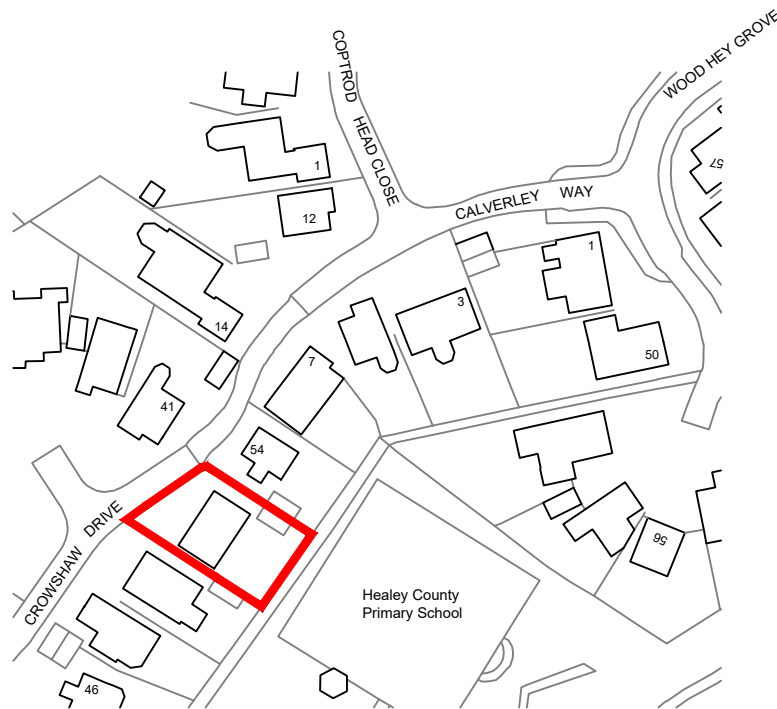

LOCATION PLAN

SCALE 1:1250

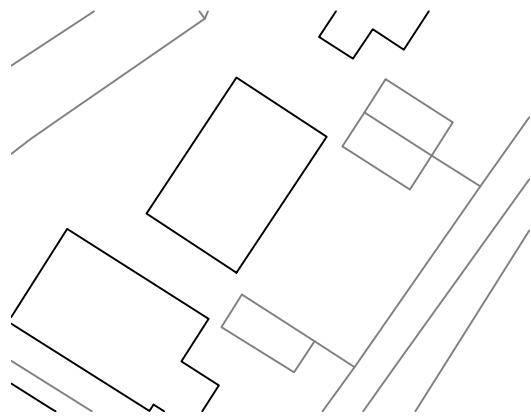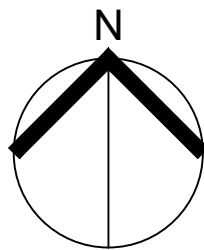

SITE PLAN

SCALE 1:500

REVISION DATE DESCRIPTION



CLIENT

Mr & Mrs Corkhill

PROJECT

52, Crowshaw Drive
Rochdale. OL12 0SR

DRAWING TITLE

Floor Plan & Elevations
as EXISTING

SCALE DATE DRAWN CHECKED

Shown@A2 May'24 DT

DRG NO. REVISION

11158.01