




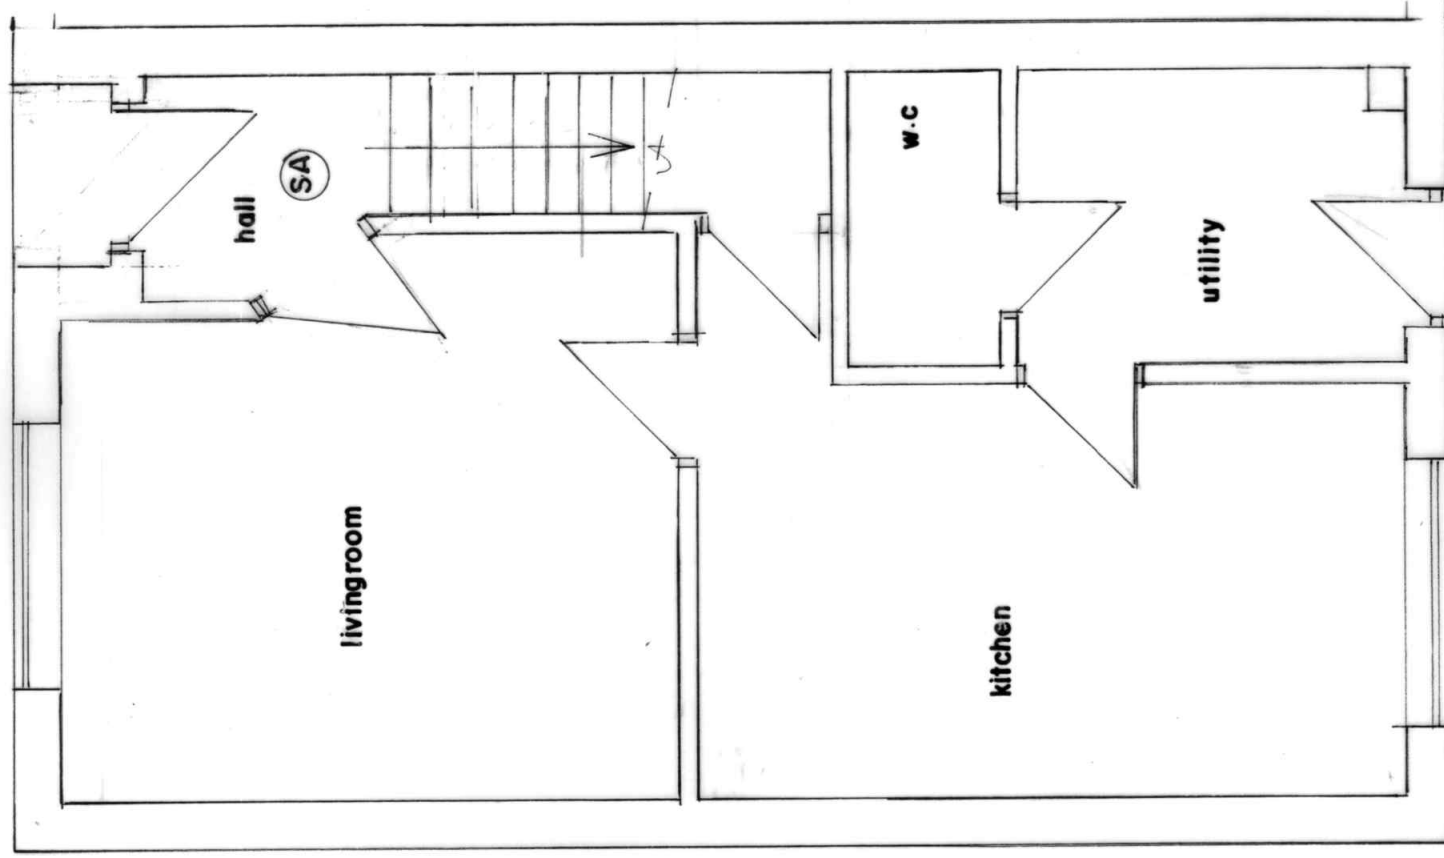

GROUND FLOOR PLAN
(PROPOSED)

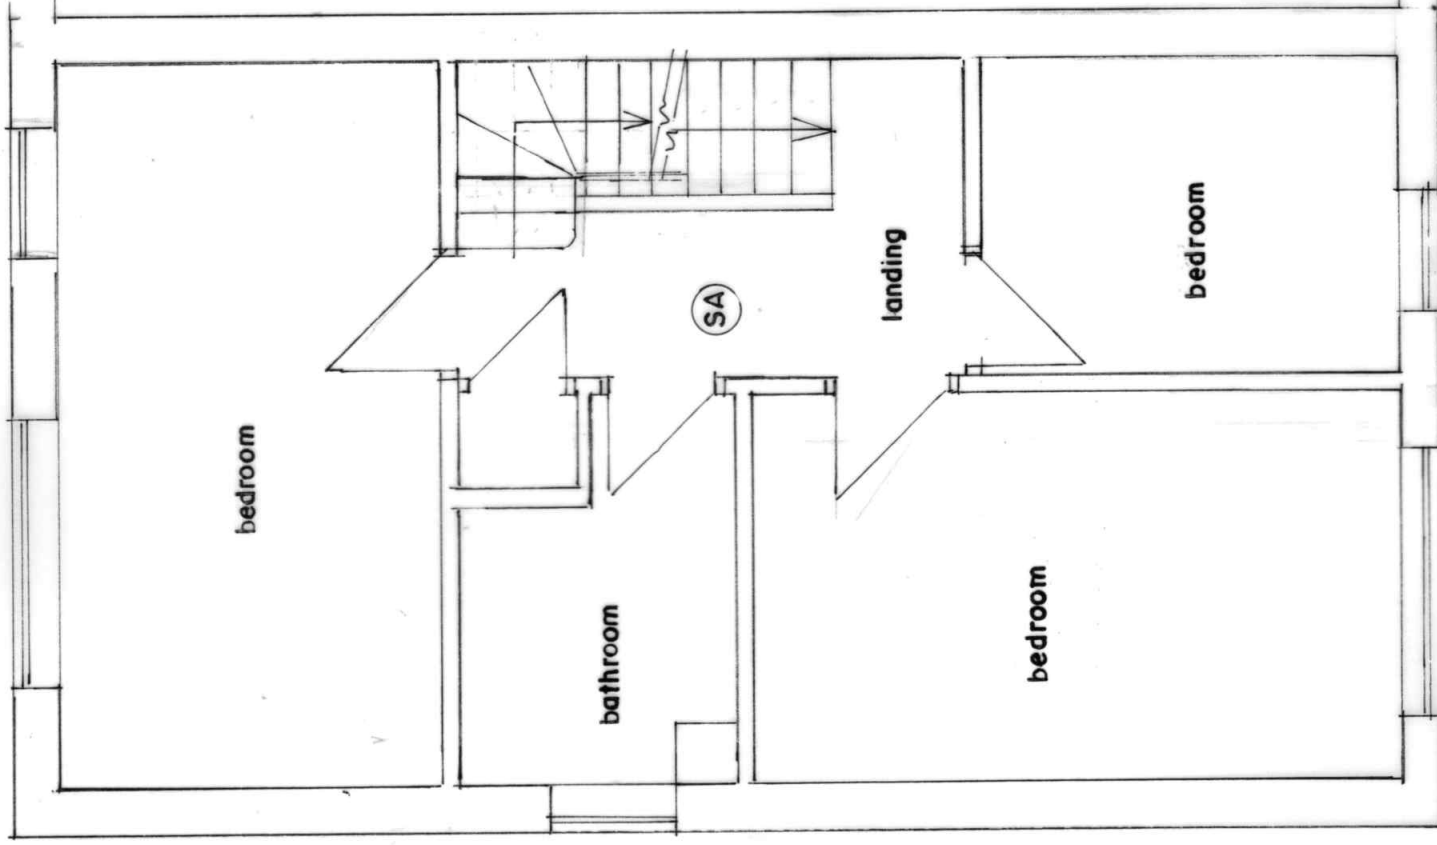


FIRST FLOOR PLAN
(PROPOSED)

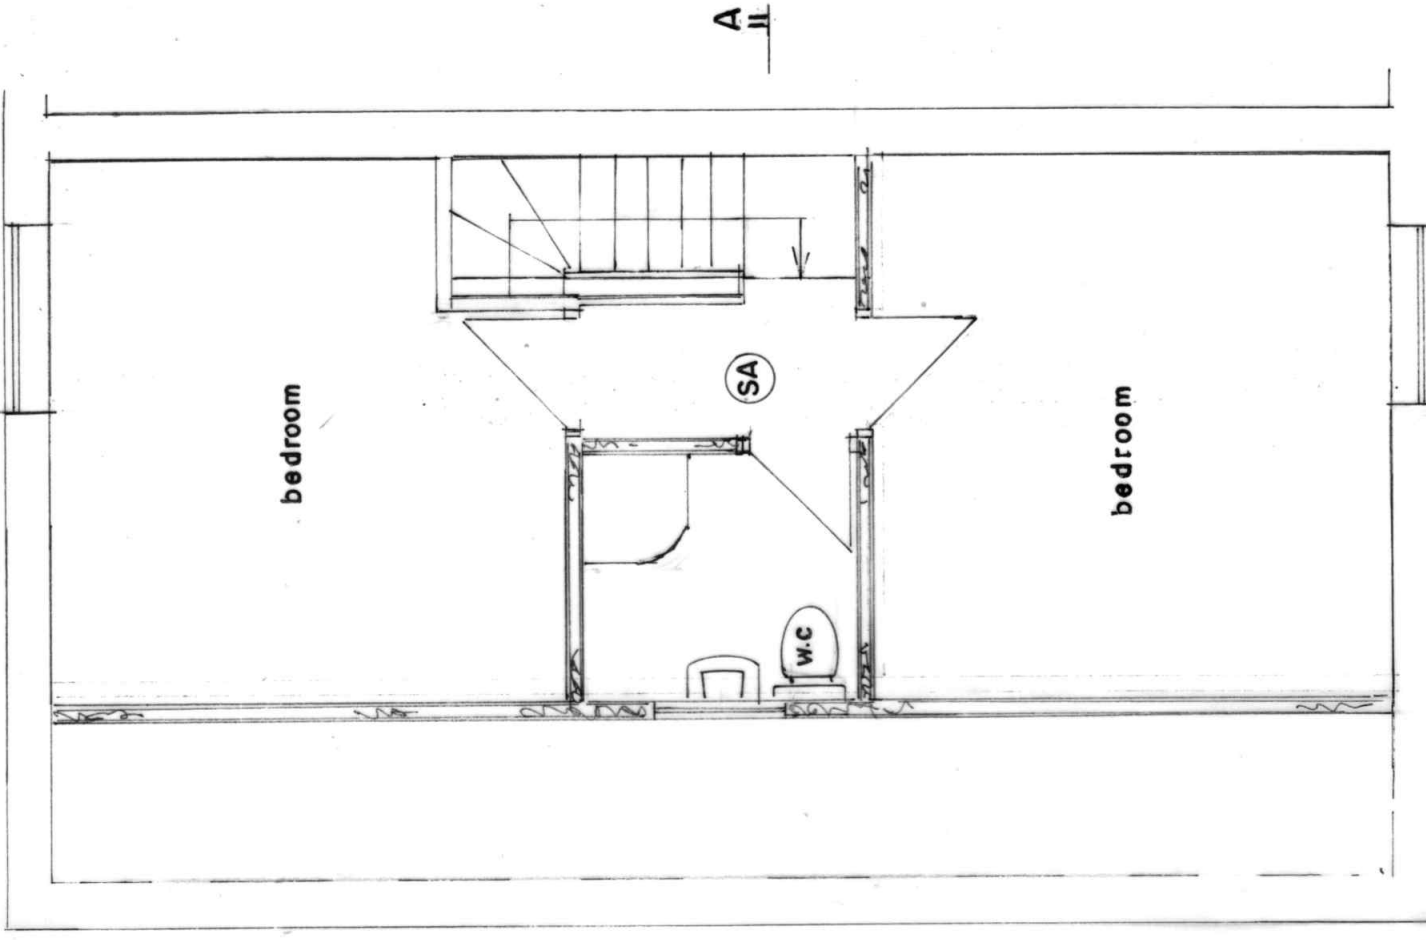

SECOND FLOOR PLAN
(PROPOSED)

OSBOURNE STREET

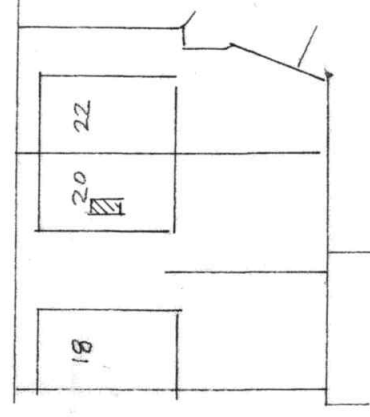

SITE PLAN SCALE 1:500
(PROPOSED)

BUILDING DESIGN SERVICES

M. FAROOQ

418 Bury Road Rochdale OL11 5EU.

Tel: 01706 712231 Mob: 07967605763

**PROPOSED SIDE DORMER EXTENSION AT
20 OSBOURNE STREET ROCHDALE OL11 1NW**

For: Mr & Mrs WAQAR AHMAD

Plan

Scale 1:50

2250/2