




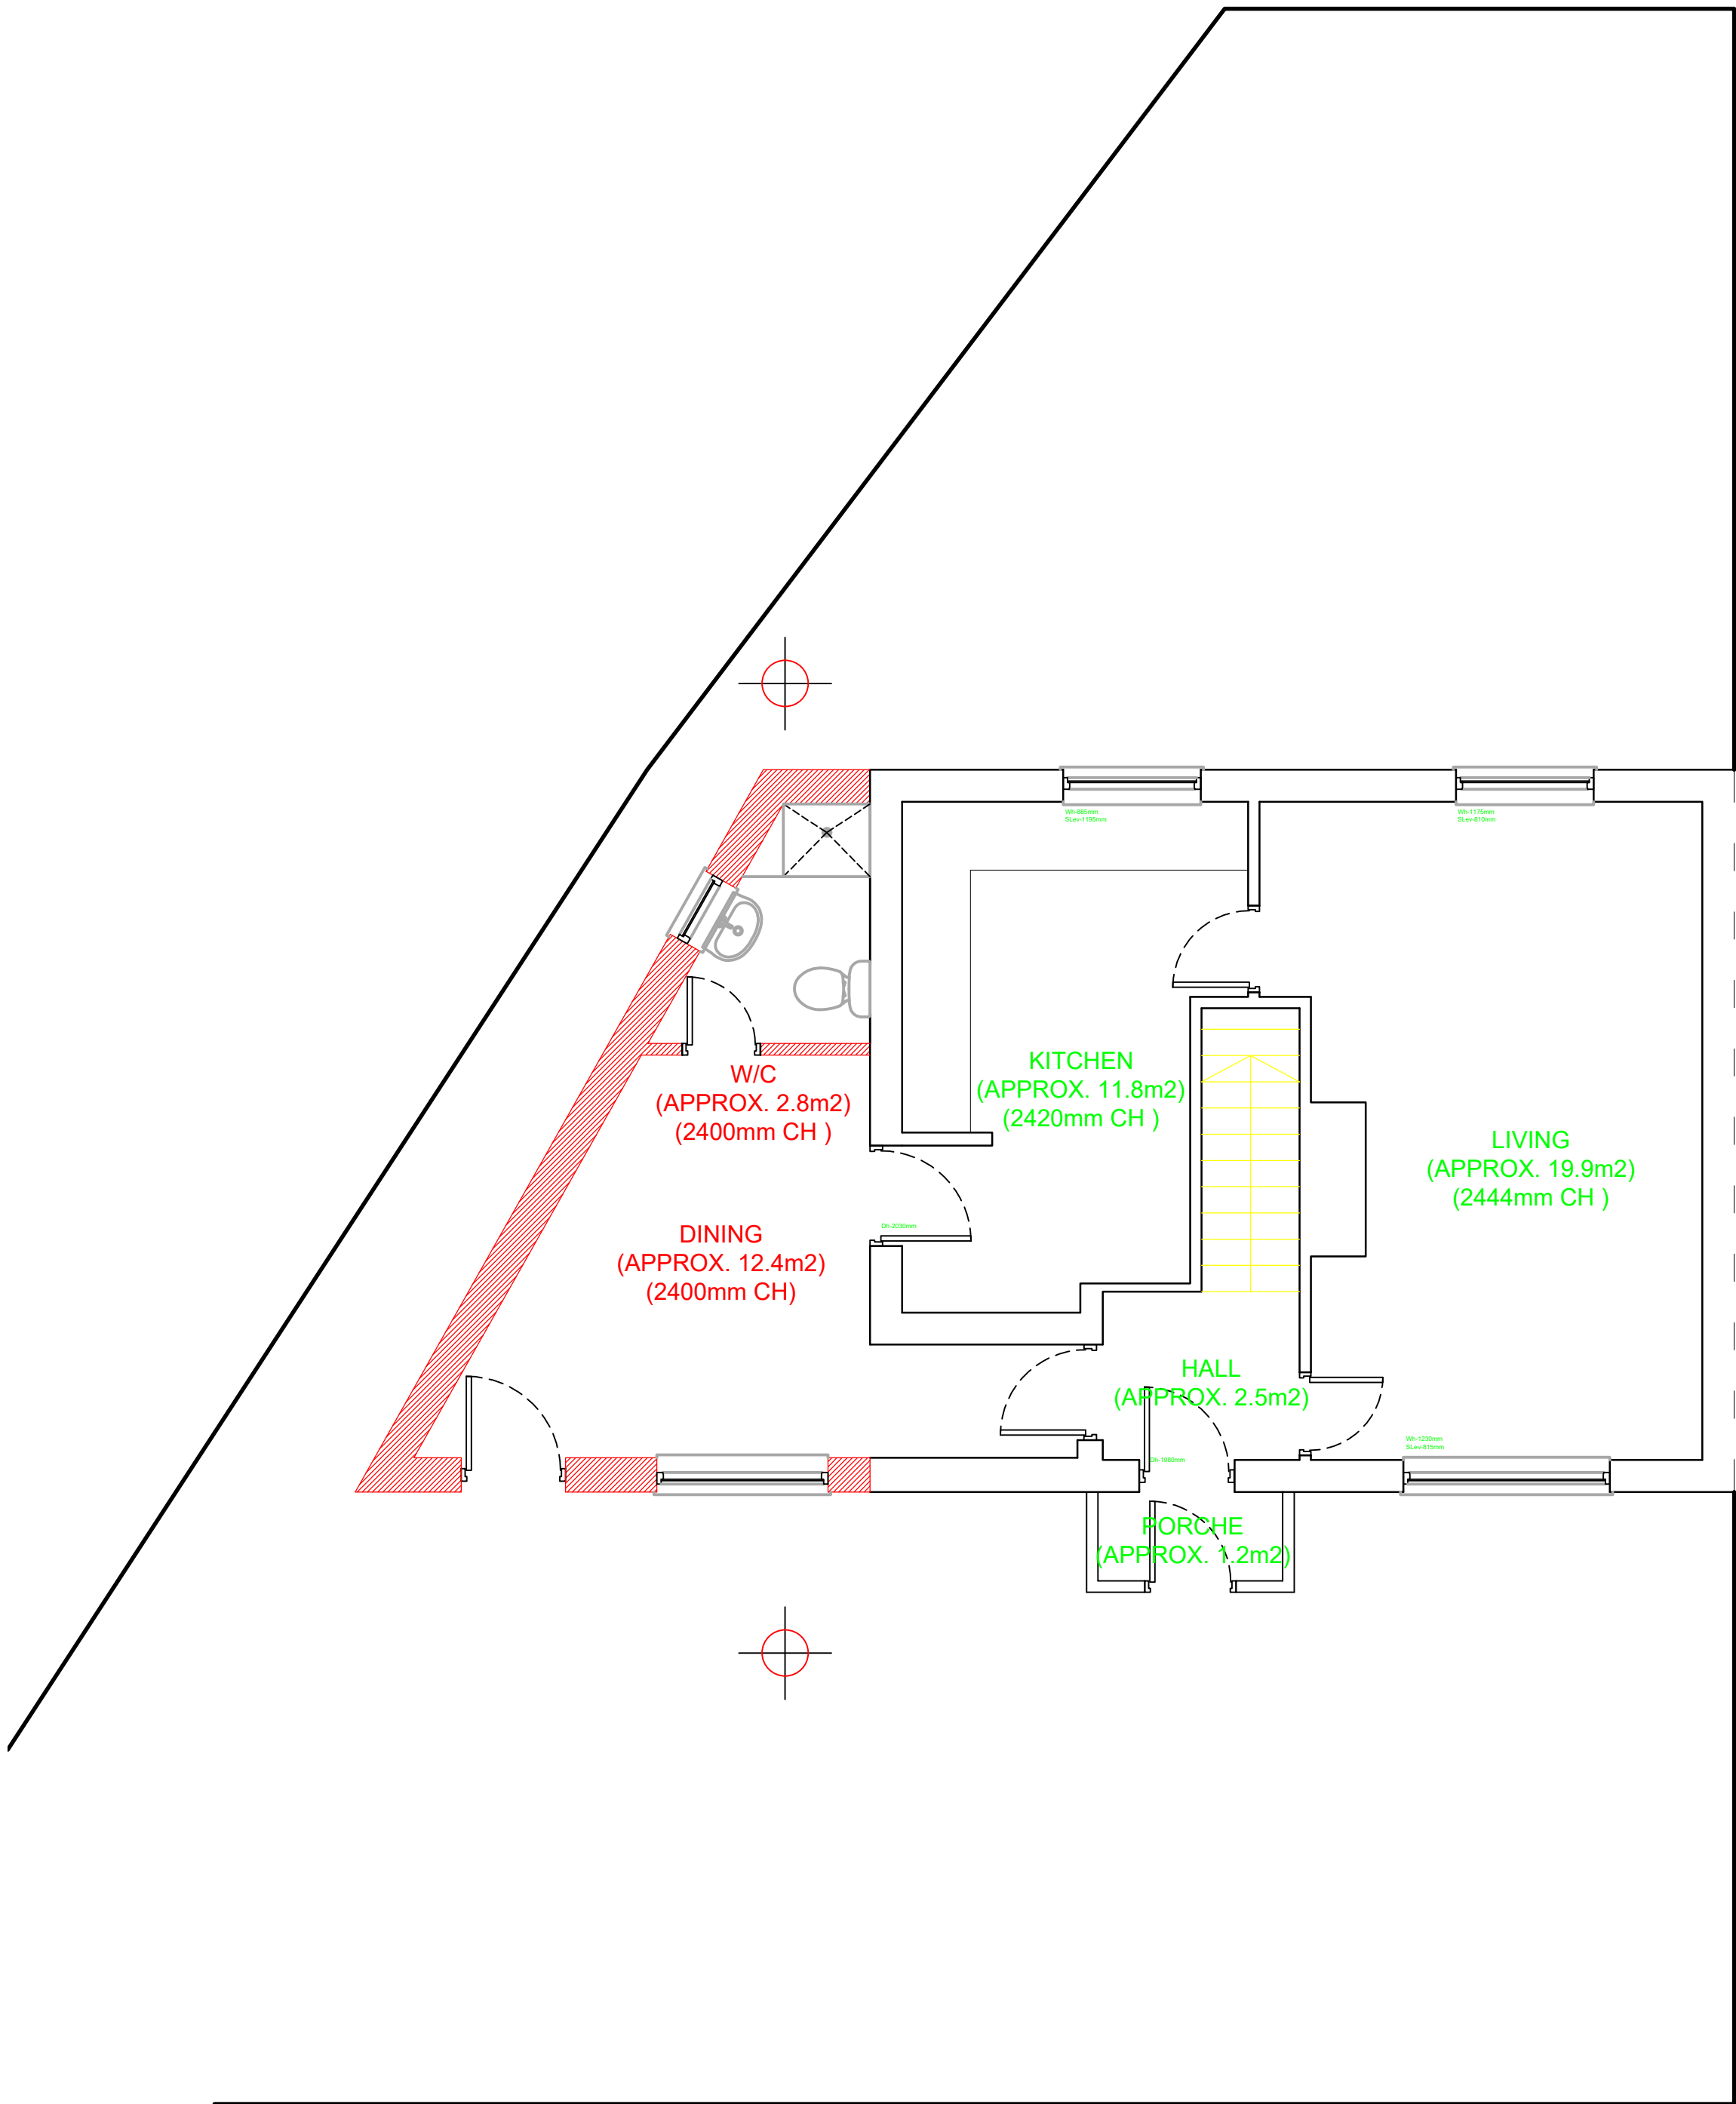


Proposed Ground Floor Plan
Scale - 1:50

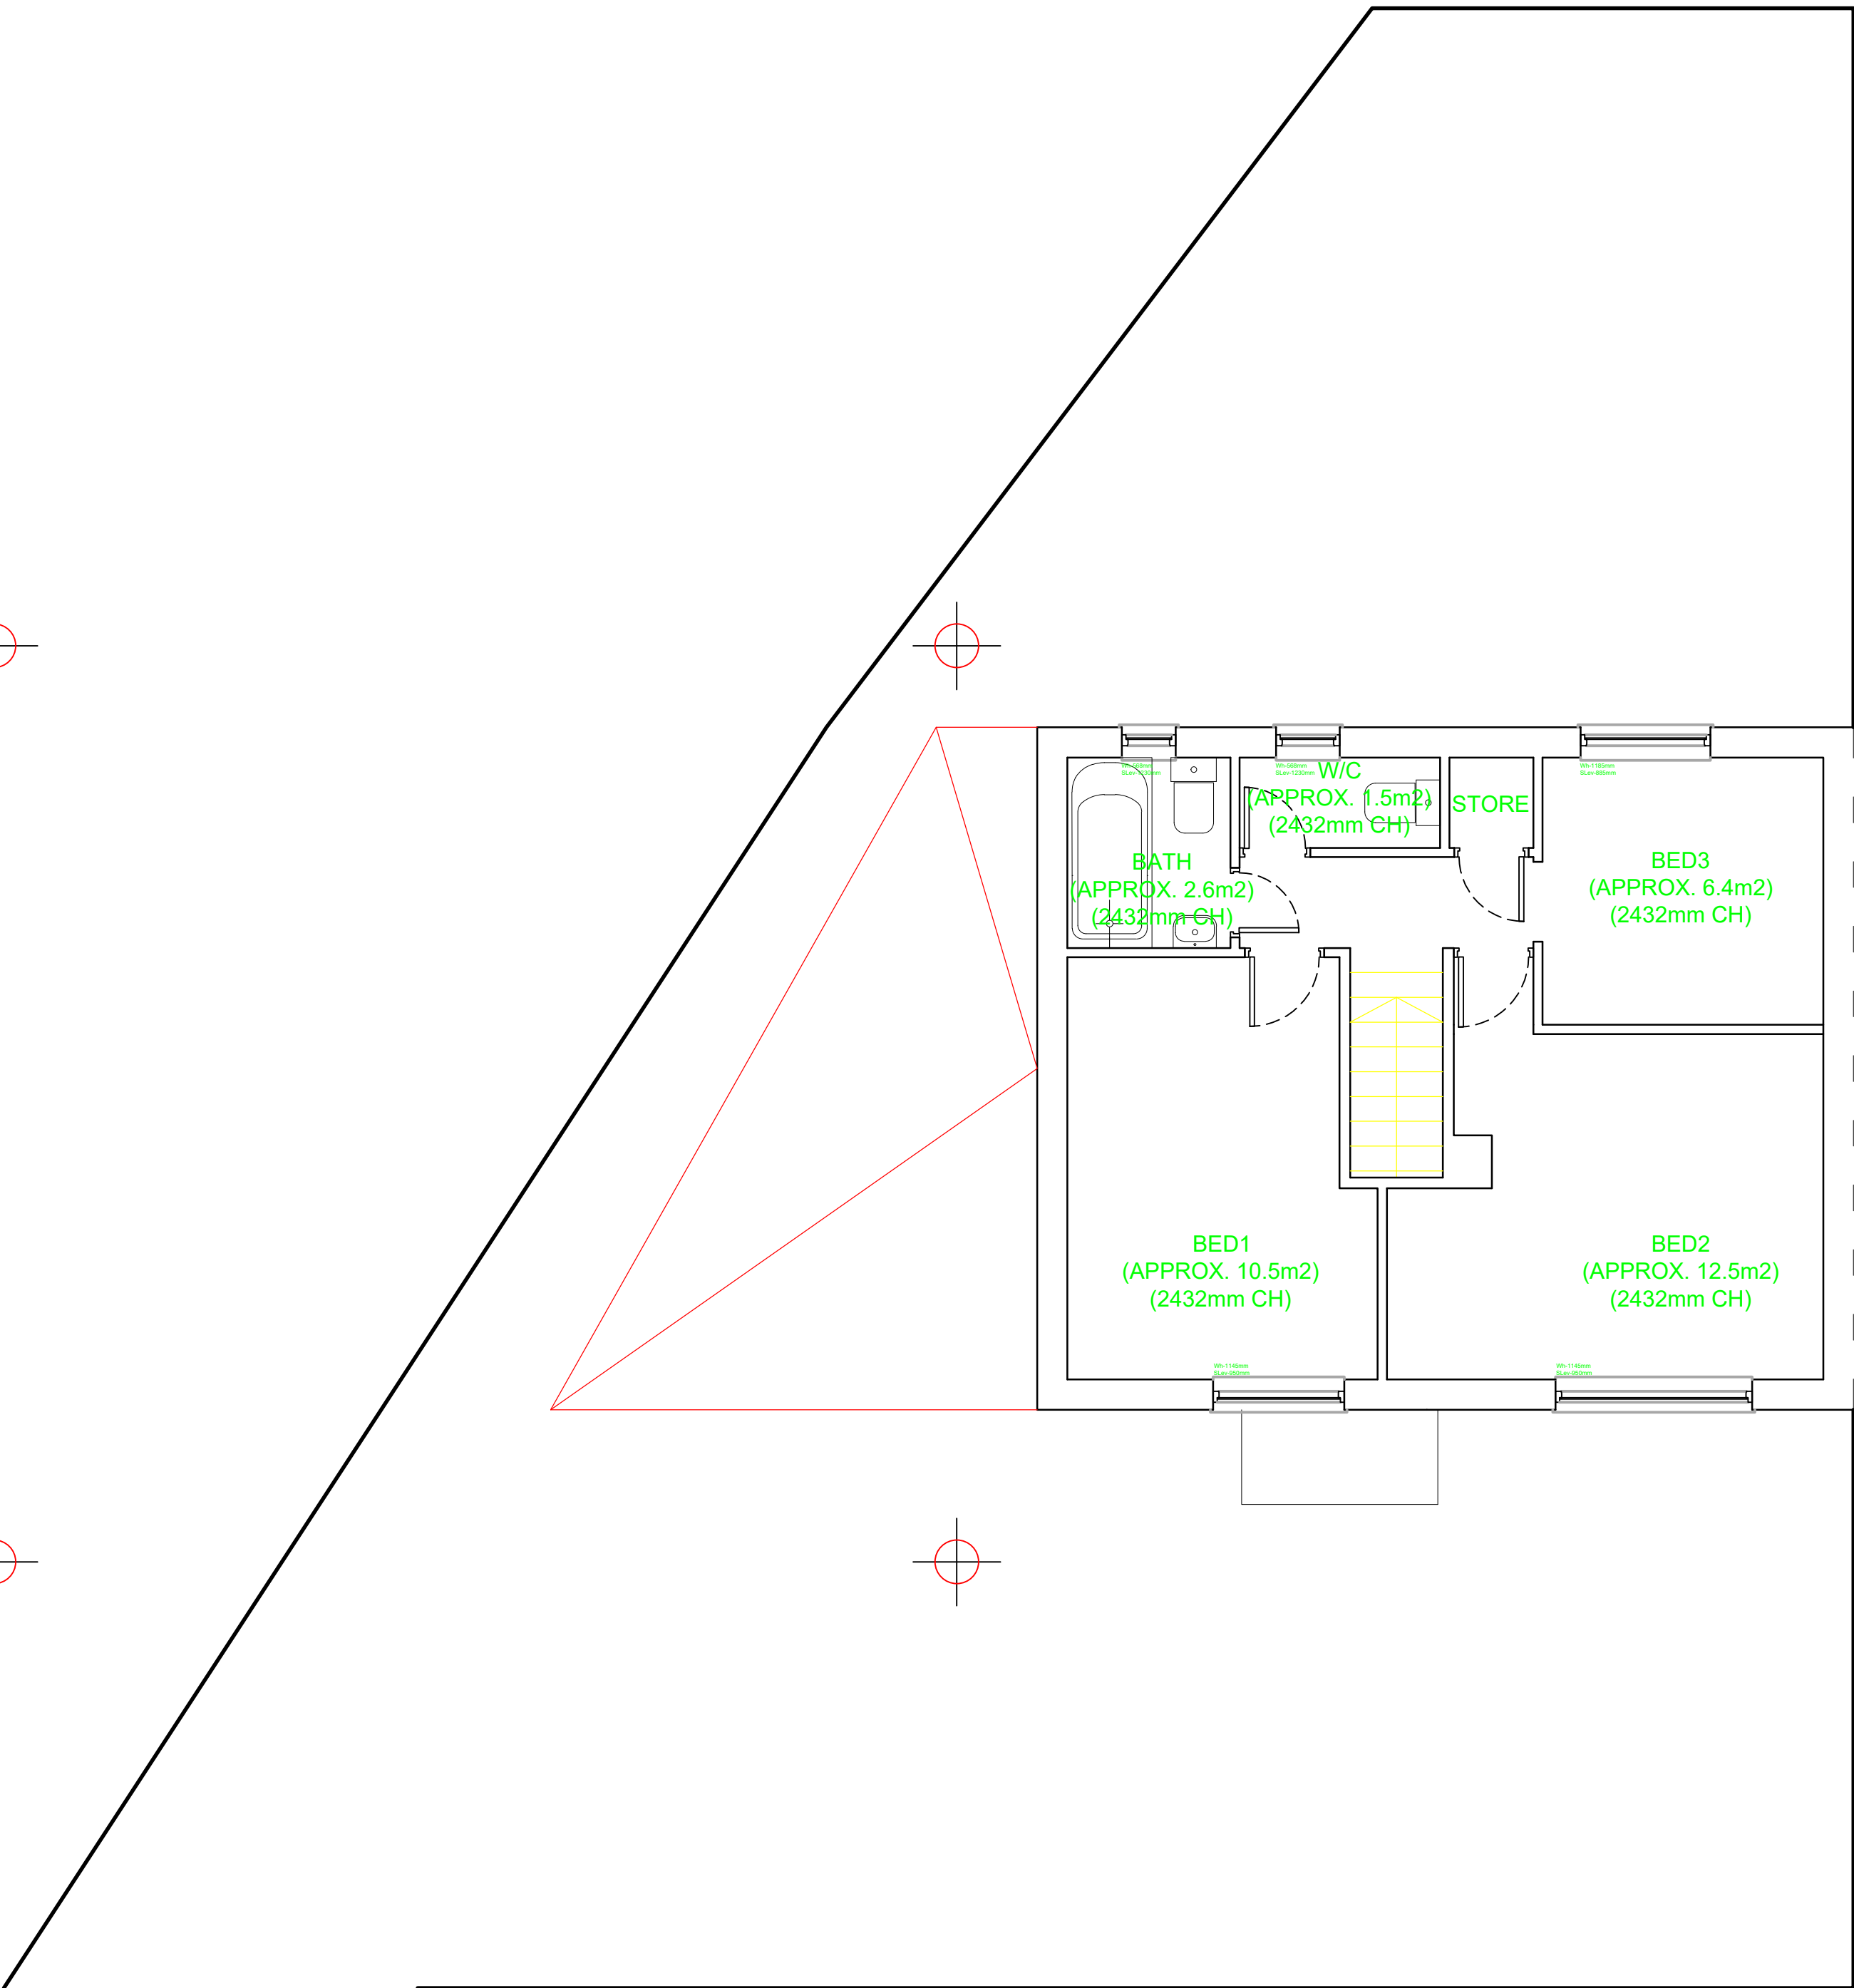


Proposed First Floor Plan
Scale - 1:50

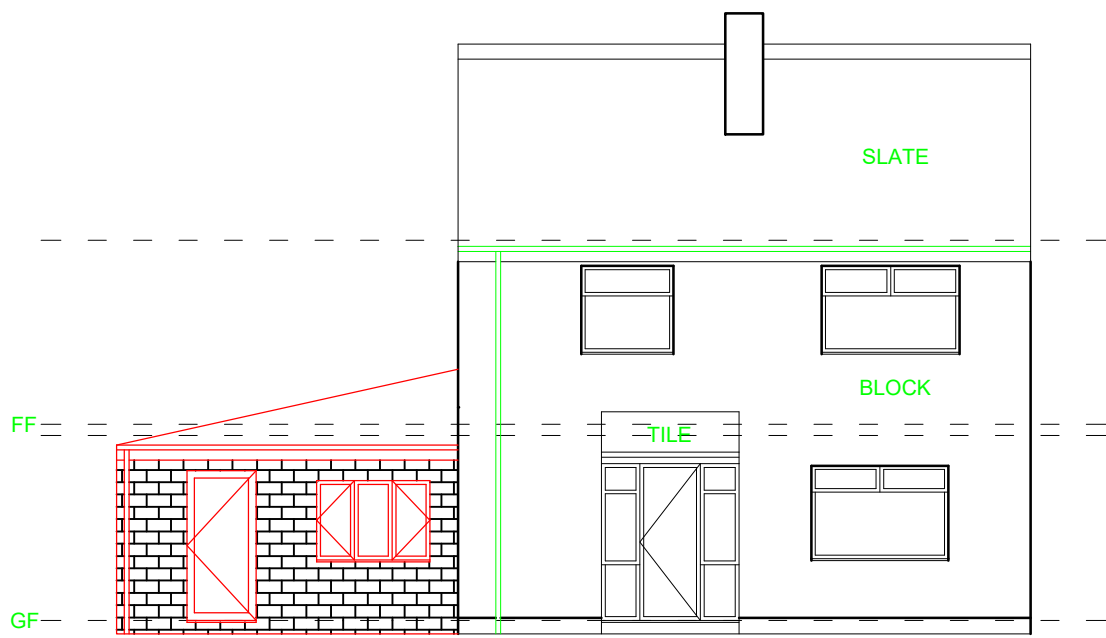


Proposed Front Elevation
Scale - 1:100

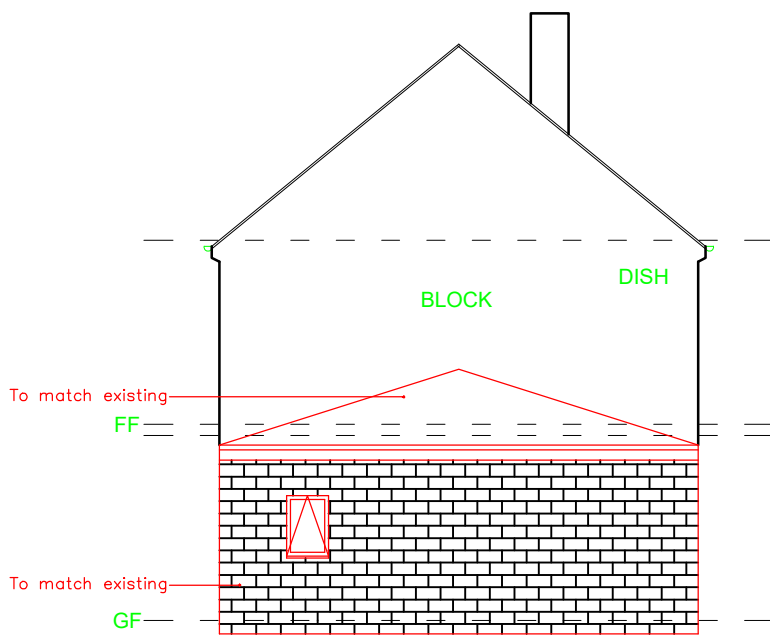


Proposed Side Elevation
Scale - 1:100

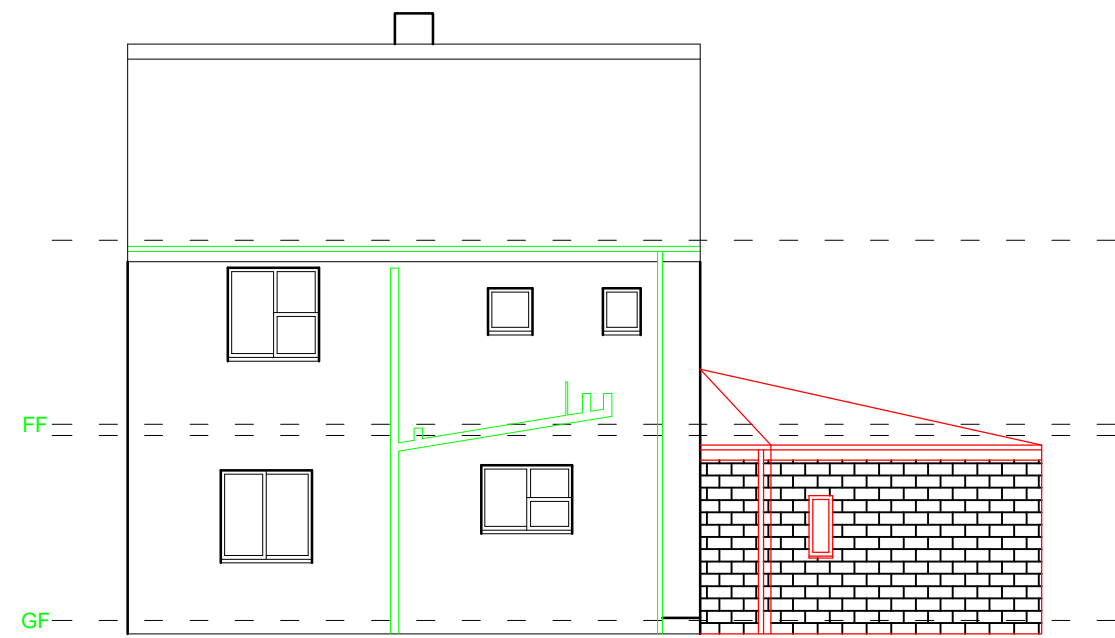


Proposed Rear Elevation
Scale - 1:100

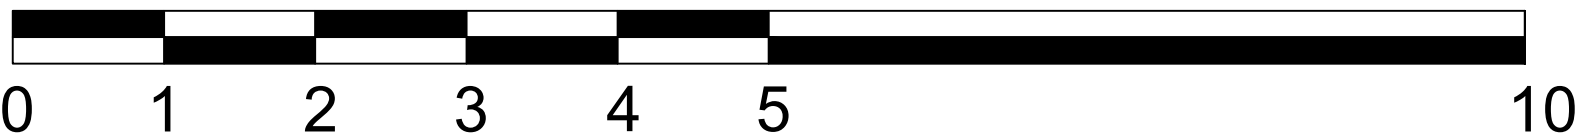

SCALE BAR 1:50

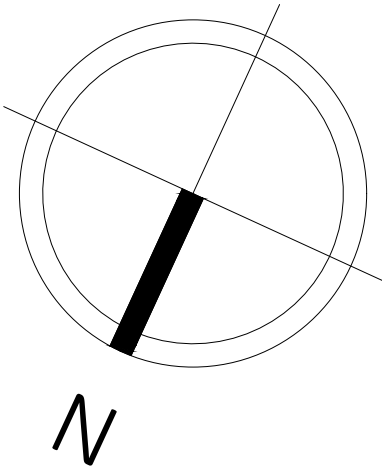

- NOTES.
1. All interior dimensions including ceiling heights are taken to and from finished surfaces unless stated otherwise.
 2. All levels and dimensions must be checked on site prior to work commencing or ordering materials.
 3. These drawings are room layout guidelines, they should not be used as a set of construction drawings & Tuedge will not take any responsibility.
 4. All material and workmanship must comply with British Standard and codes of practice.
 5. All works to be carried out with due care so that it does not impair the stability of the building/adjacent works/site personnel or third parties. All works and procedures in accordance with HSE directives and the CDM regulation.

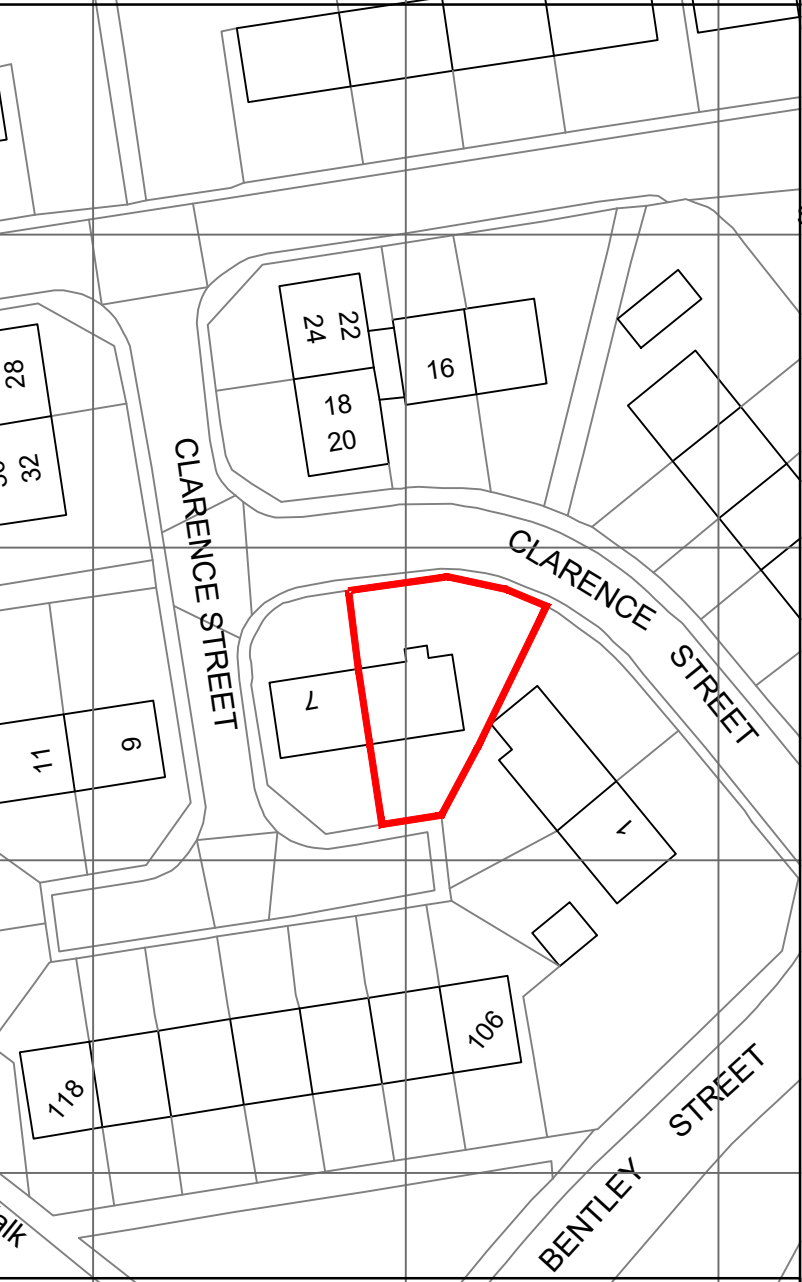

ISSUED FOR
APPROVAL

REV	DETAILS	DATE



WWW.TUEDGE.COM
Contact: 07422689259
Email: Tuedge@hotmail.com

DRAWN BY	CHKD BY	DATE	SCALE
RA	RA	14/10/22	Varies@A1
CLIENT			
Johor Miah			
CONTRACT			
5 Clarence Street Rochdale OL12 6NF			
DRAWING TITLE			
Planning Proposed Plans & Elevations			
DRAWING No.			
TUE11 - 2			