


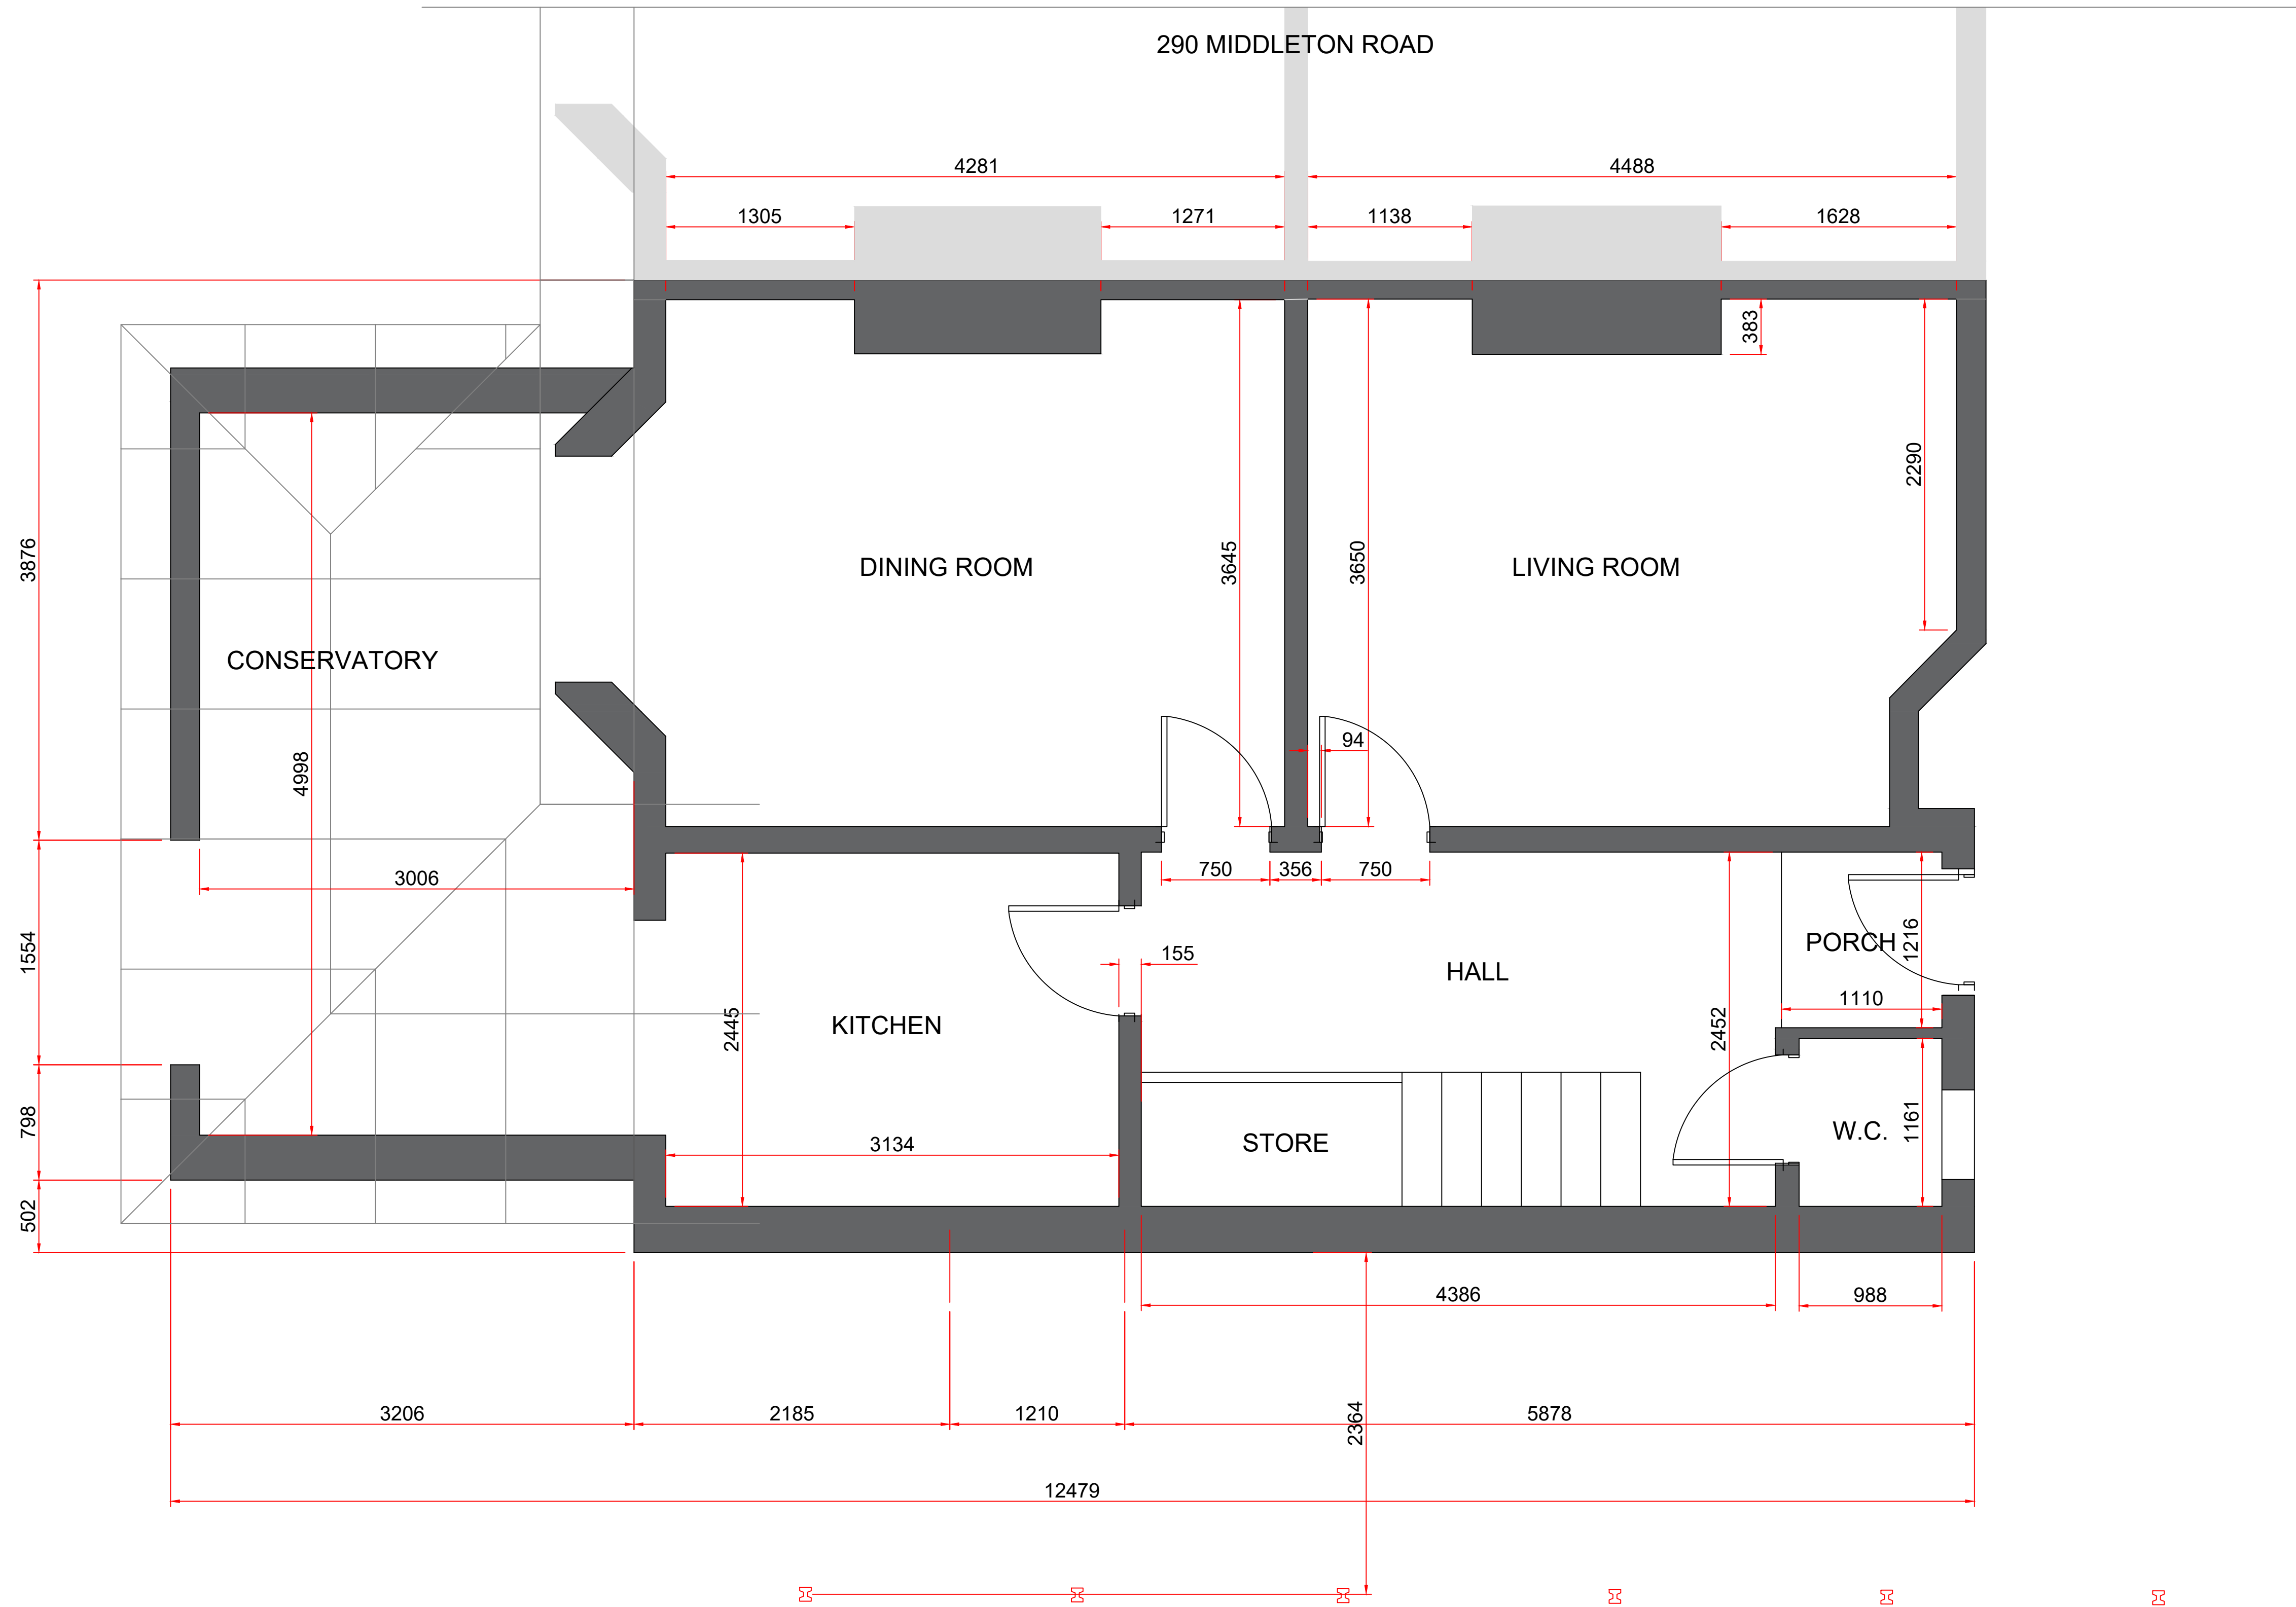

EXISTING GROUND FLOOR PLAN
(SCALE 1:25)

Mark Corlett		Project/Contract Rear Extension		
Design Stage	Estimating	Discipline/Function Construction		
Drawing Title 292 Middleton Road Existing Ground Floor Plan	Drawn	---	Checked	---
	Date	27/06/22	Scale	1:50
	Drawing No.	NMC1001-A-DR-1002		Rev. P01.1
		Approved	---	Size A1