


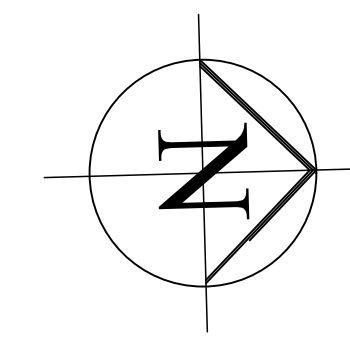


key


- gardens to be turfed or planted with shrubs
- driveways to be tarmac
- patios to be natural stone paving
- proposed new trees/planting
- proposed hedging
- site boundary
- bins location



fence detail A 1:25

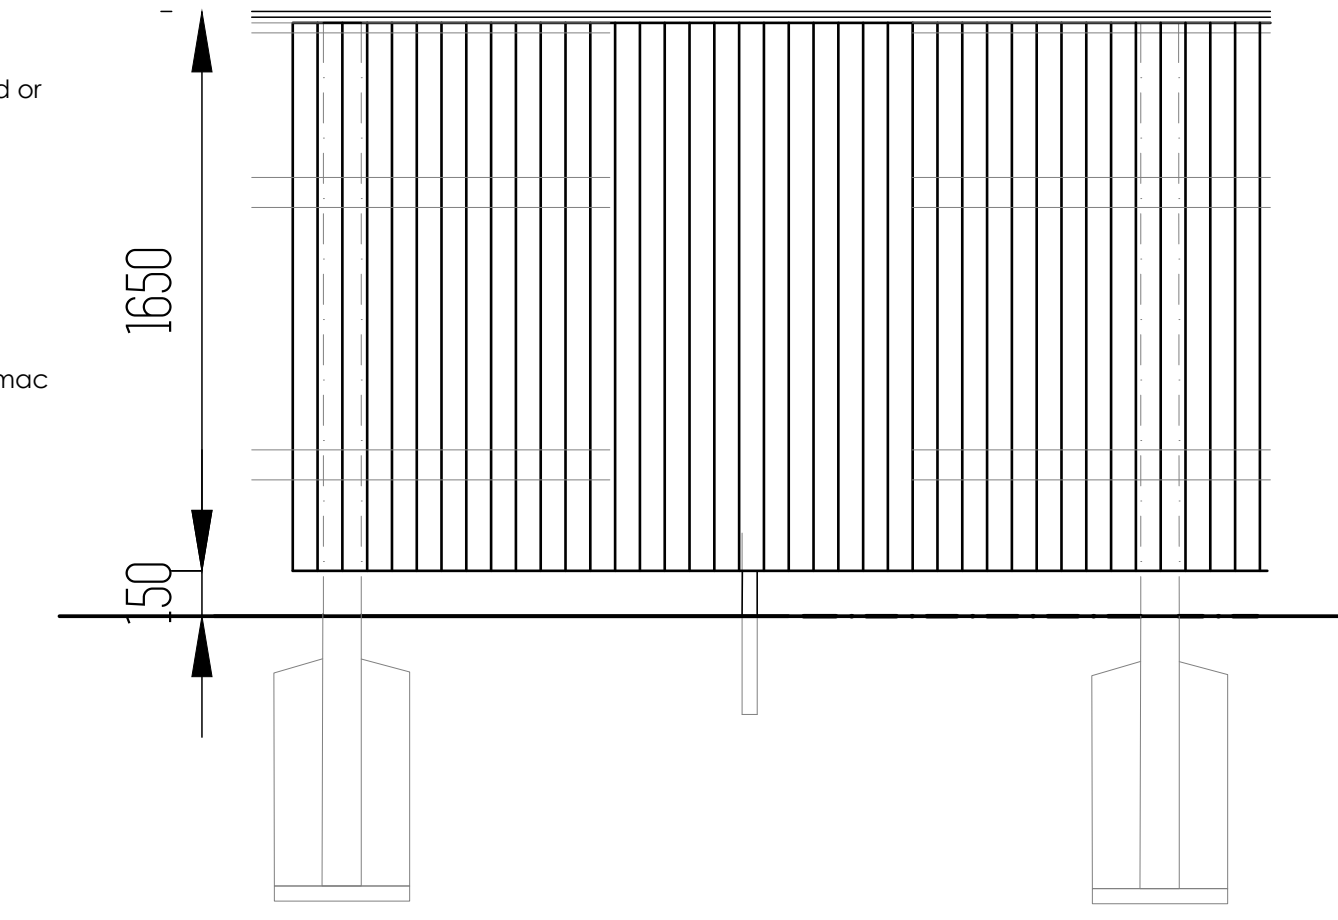


typical elevation

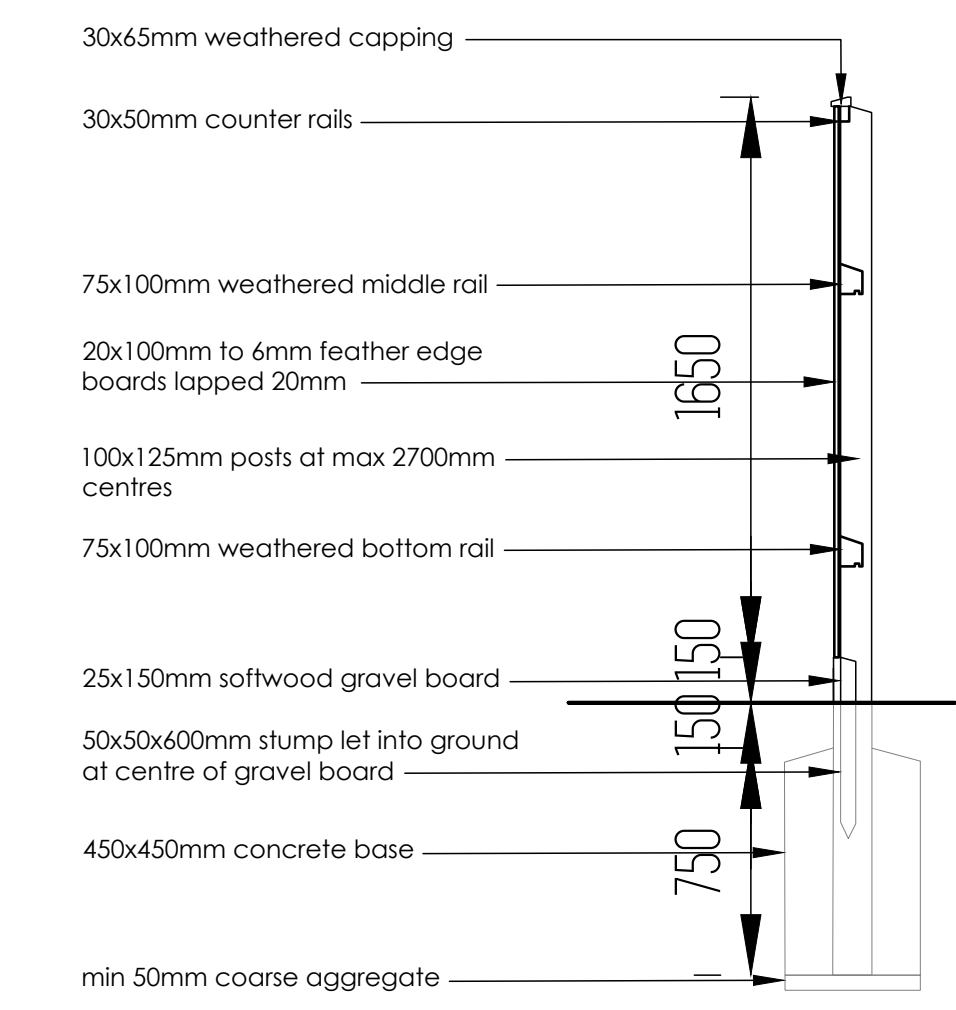


typical section

all timber is to be pressure impregnated with preservative to BS5529 cat a

 


typical plan view

wall detail B 1:25

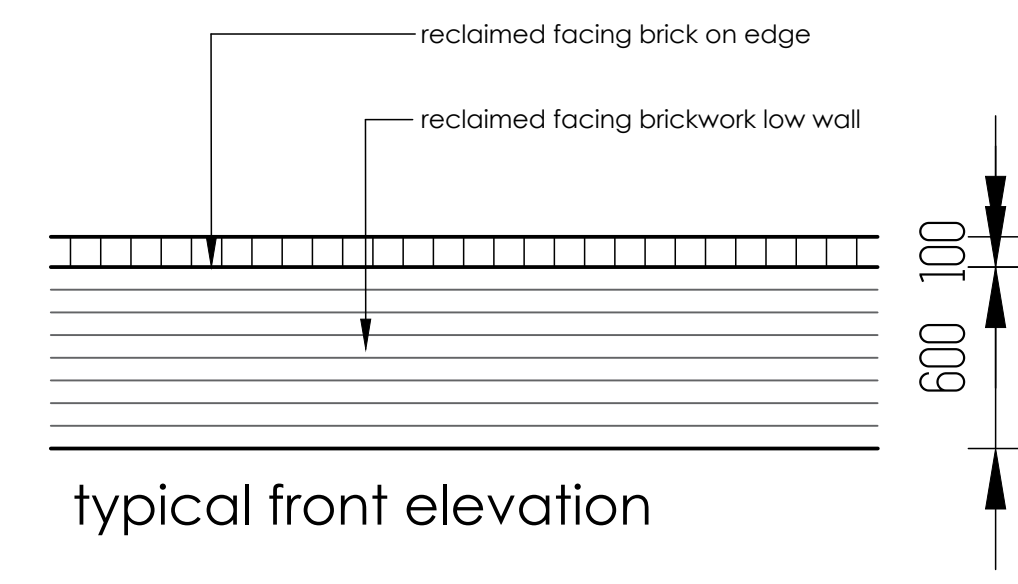

typical front elevation

 

typical plan view 1:25



typical side elevation

notes

this drawing is the copyright of 35 the studio limited and not to be copied or used without prior consent.

it is agreed this drawing will be checked and verified by you prior to work commencing on site. we shall not be liable for any defects in this drawing unless prior to work commencing this drawing and all its dimensions have been checked and verified.

all workmanship and materials shall comply with current Building Regulations, and British Standards. all materials shall be fixed, applied or mixed in accordance with manufacturers' instructions or specifications. any discrepancy shall be immediately reported and resolved prior to work commencing. the contractor shall take into account everything necessary for the proper execution of the works.

rev B- windows added to wc and landing nov 2022
rev A- material amends to planners comments aug 2020

client
rebecca siddall

project
former middleton citizens advice bureau, milton street middleton, m24 5tu

drawing title
proposed site plan

drawing no. siddall/01 rev. B

drawn by a.k. scale 1:100@A1 date nov 2022

35 the studio limited
cartreff,
wigan lane,
chorley, pr7 4by

t: 07702 185 467
e: info@35thestudio.co.uk
w: www.35thestudio.co.uk

