



IMPORTANT NOTES

DO NOT SCALE FROM THIS PLAN


THESE ELEVATIONS ARE DRAFTED TO ALLOW THE PLANNING AUTHORITY TO MAKE A DECISION ON THE PROPOSED DEVELOPMENT AND FOR NO OTHER PURPOSE. THESE ELEVATIONS ARE NOT BUILDING REGULATION COMPLIANT AND SHOULD NOT BE RELIED UPON AS SUCH. THE DECISION NOTICE (WHEN AVAILABLE) SHALL PROVIDE THE EXACT DIMENSIONS OF THE PROPOSED BUILDING AND SHOULD BE RELIED UPON. THESE PLANS SHOULD NOT BE USED AS DEFINITIVE AND ANY MEASUREMENTS SHOULD BE TAKEN AND CHECKED FROM THE PROPOSED SITE.

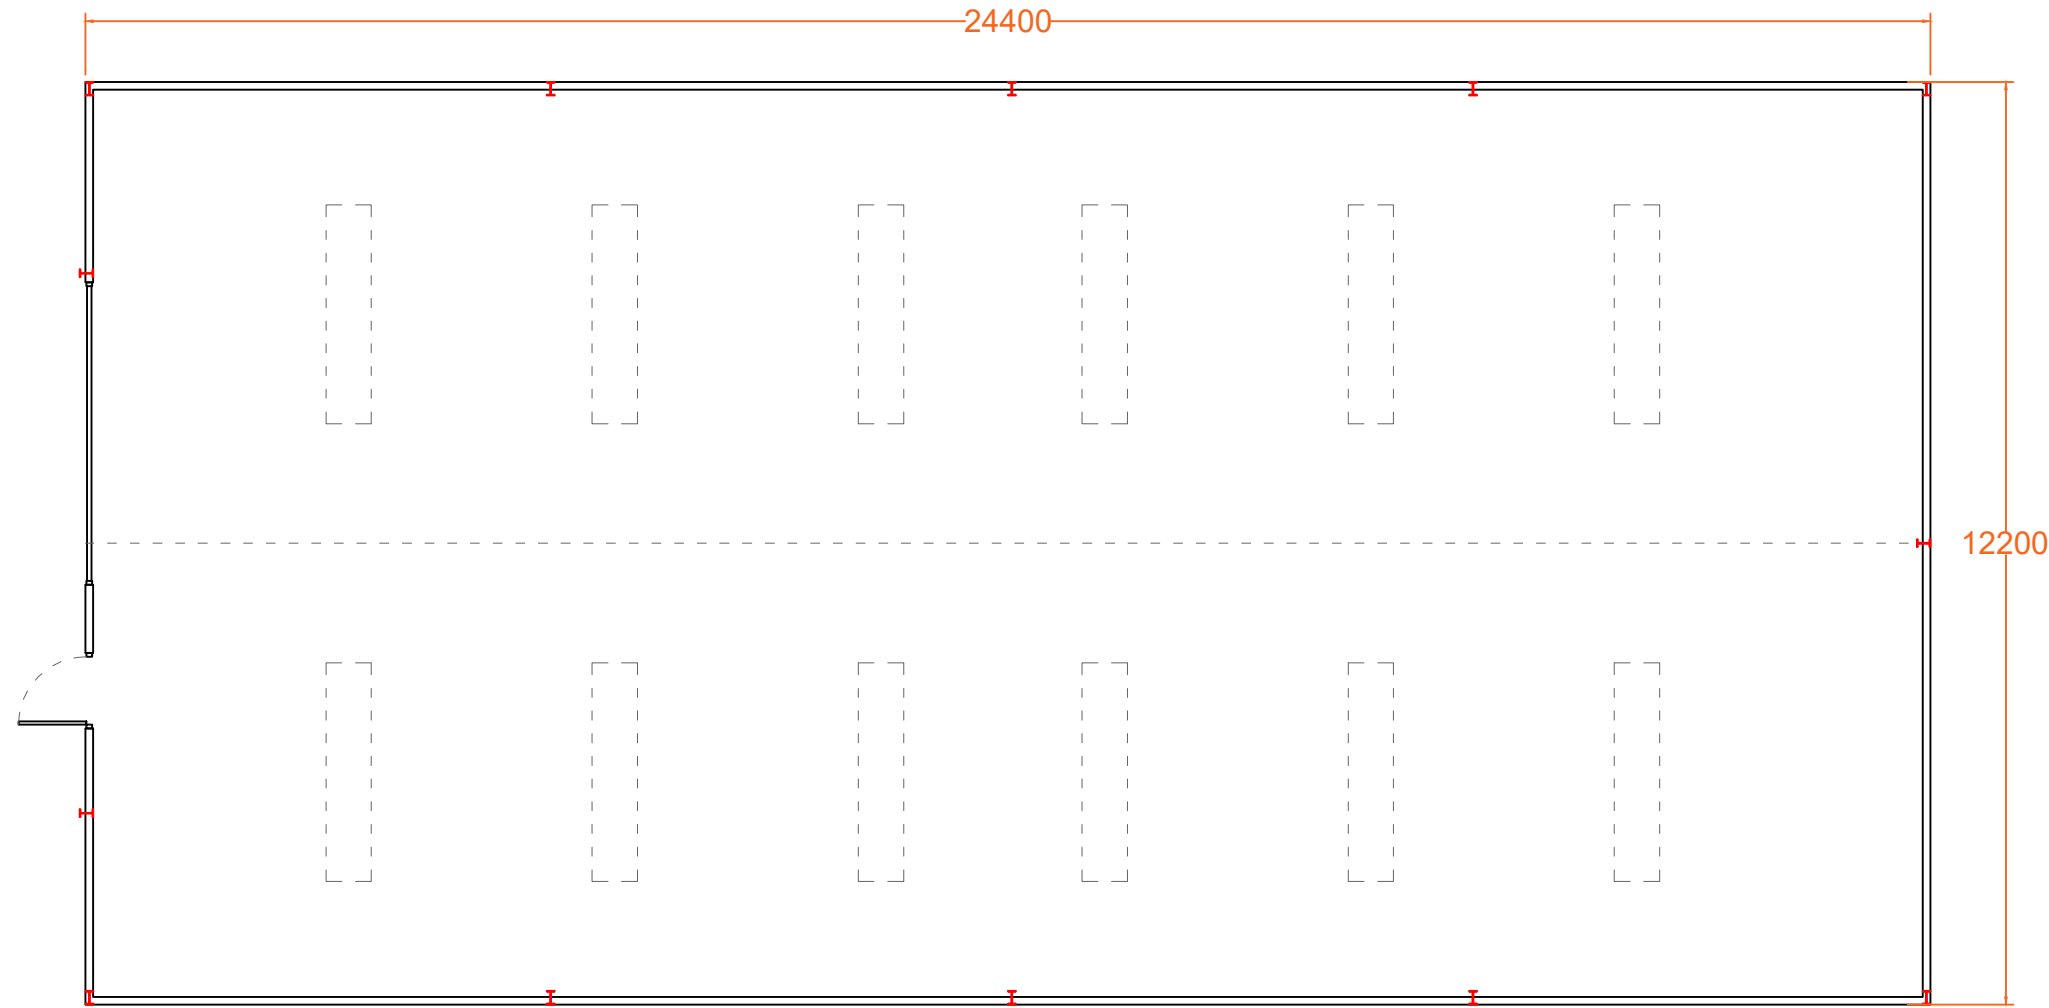


Proposed Floor Plan
Scale (1 : 1 0 0)

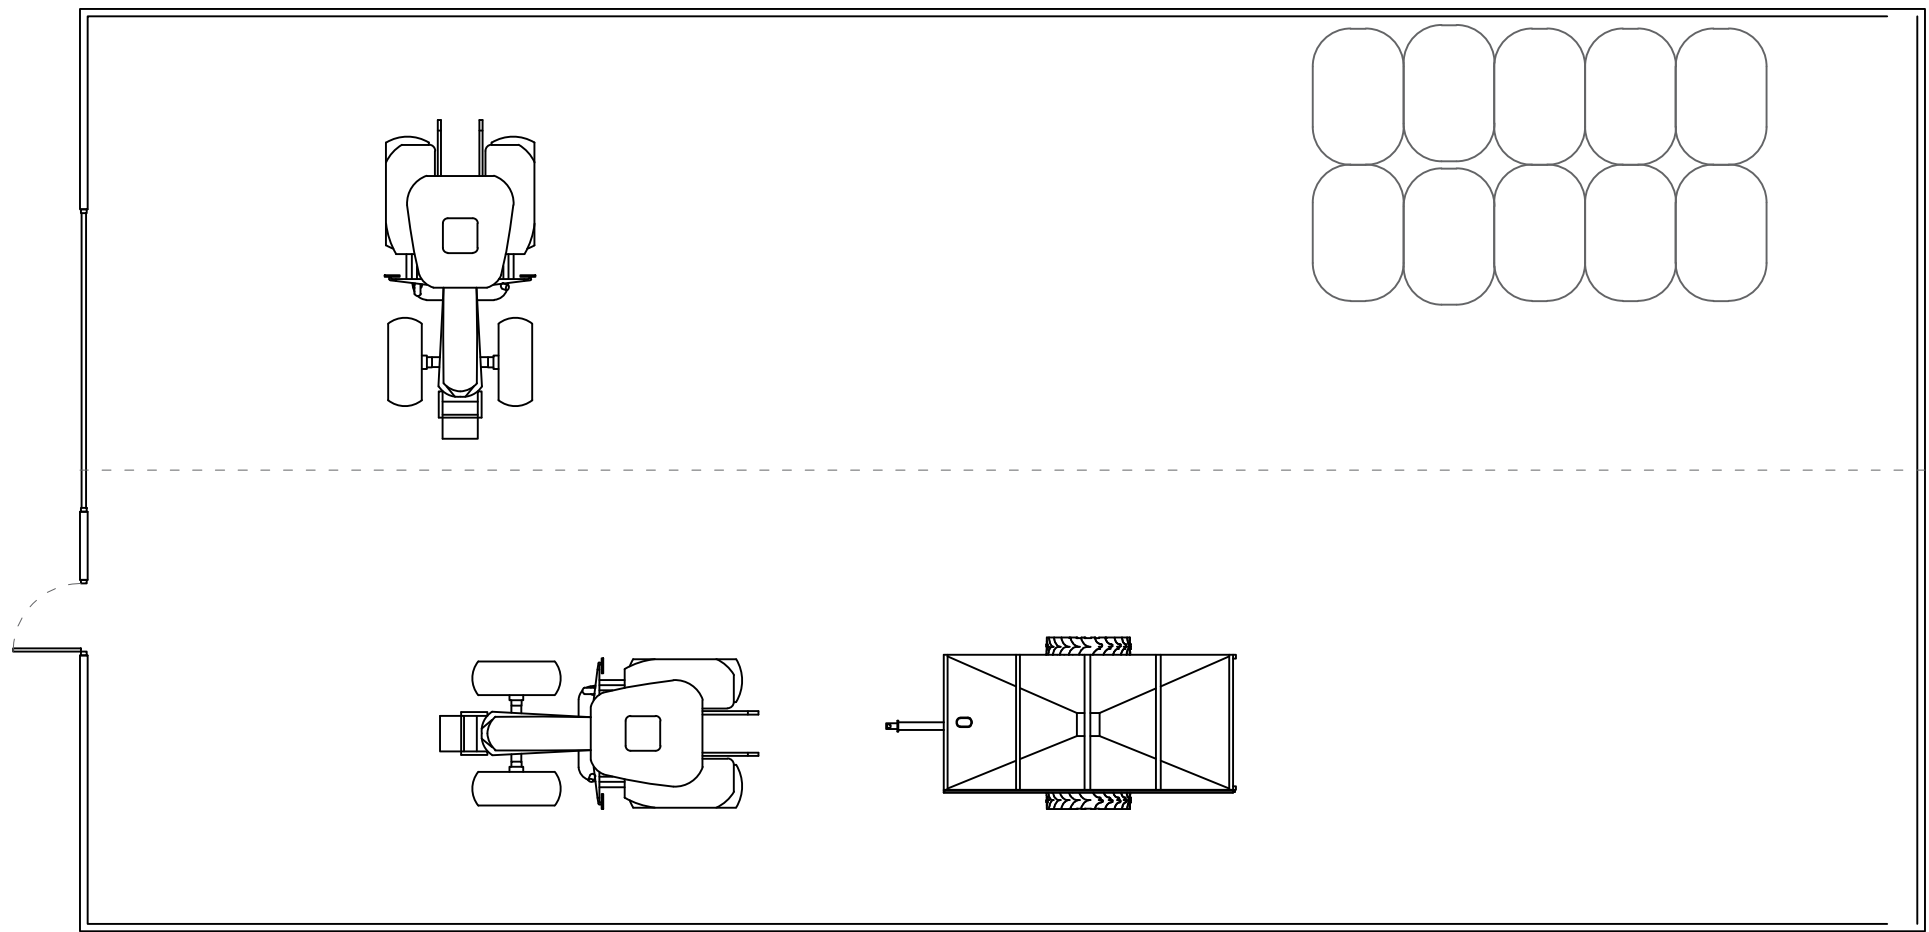


Proposed Floor Plan
Scale (1 : 1 0 0)

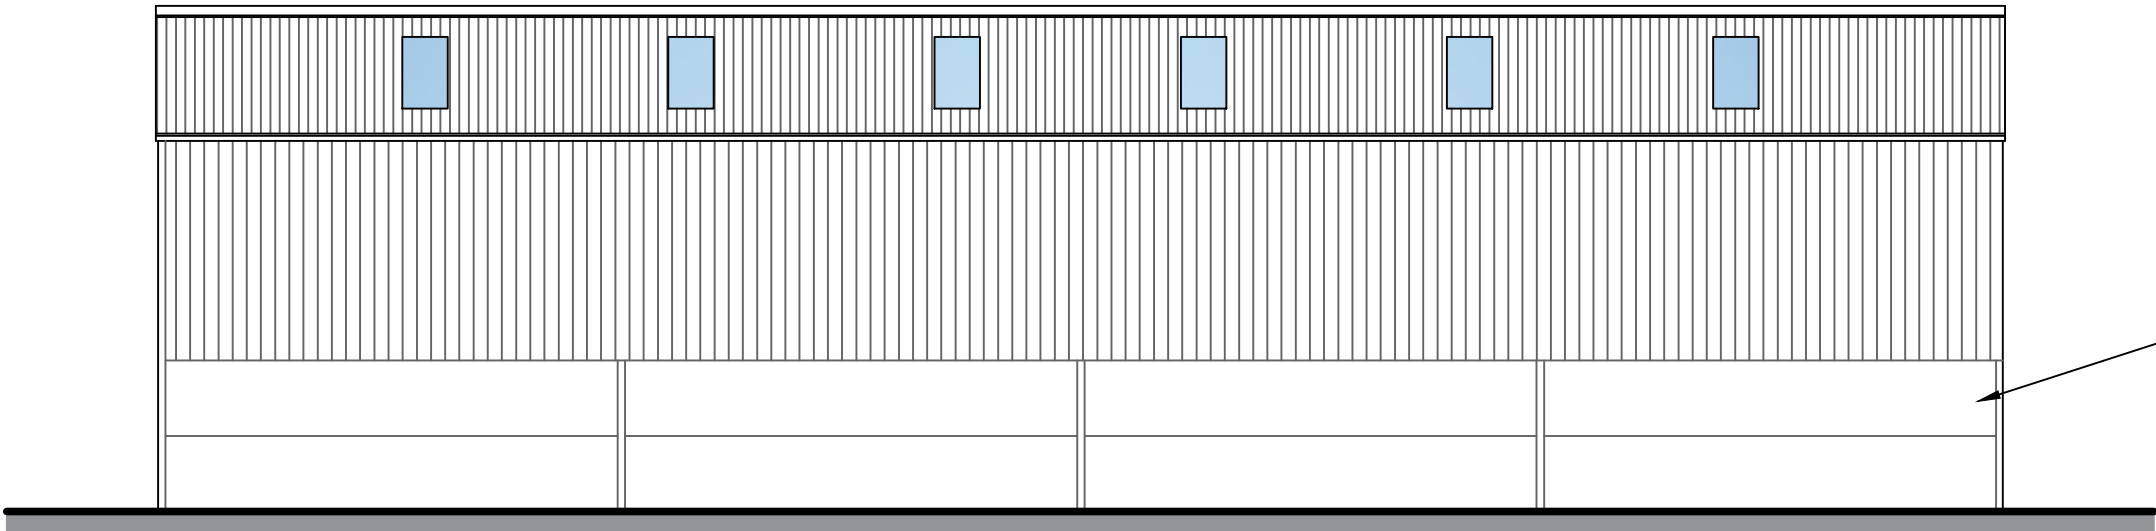


Proposed North- West Elevation
Scale (1 : 1 0 0)

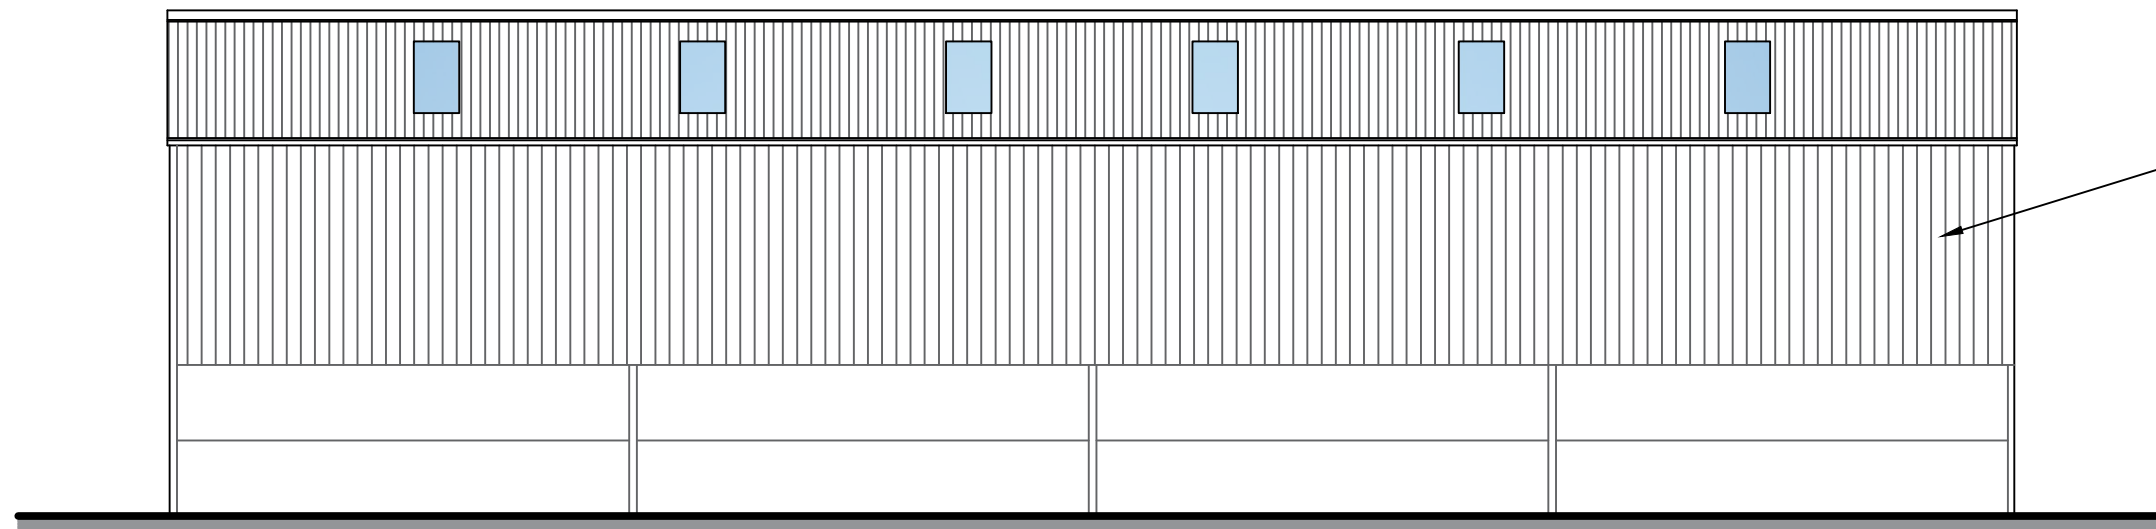


Proposed South - East Elevation
Scale (1 : 1 0 0)

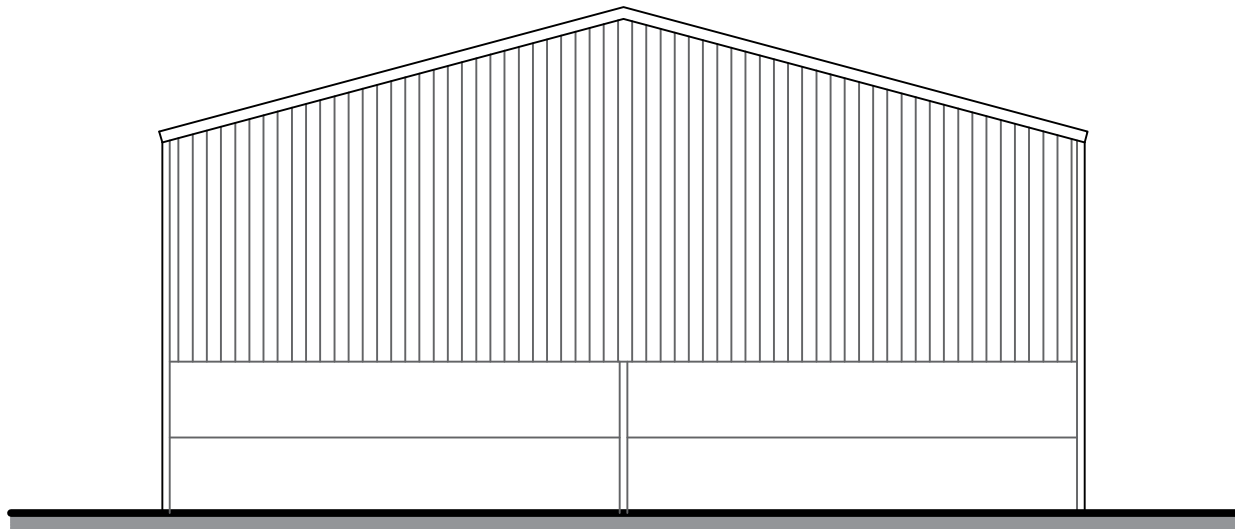

Proposed North - East Elevation
Scale (1 : 1 0 0)

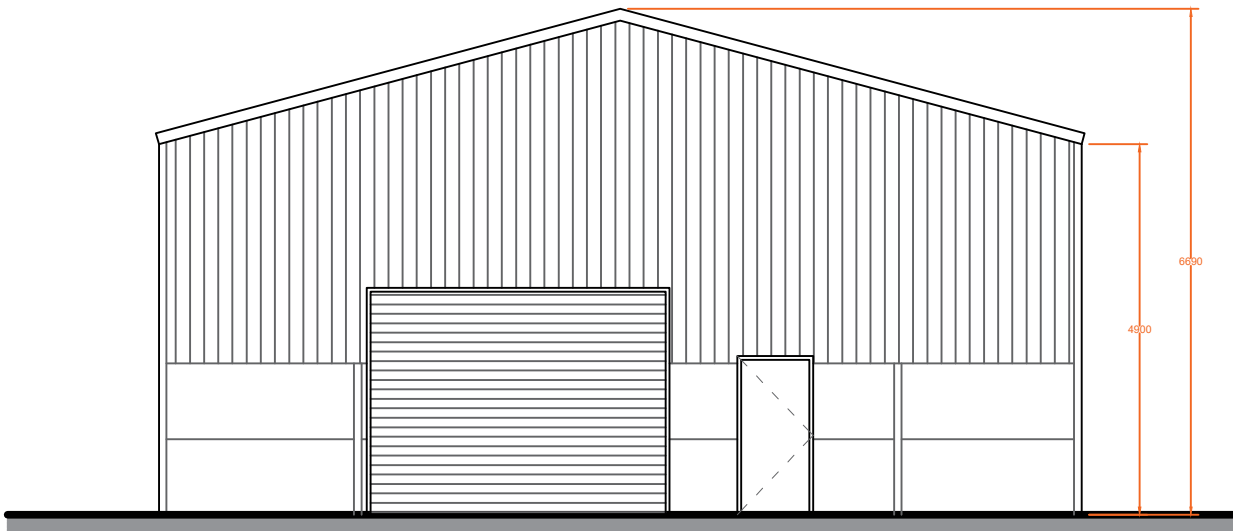

Proposed South - West Elevation
Scale (1 : 1 0 0)

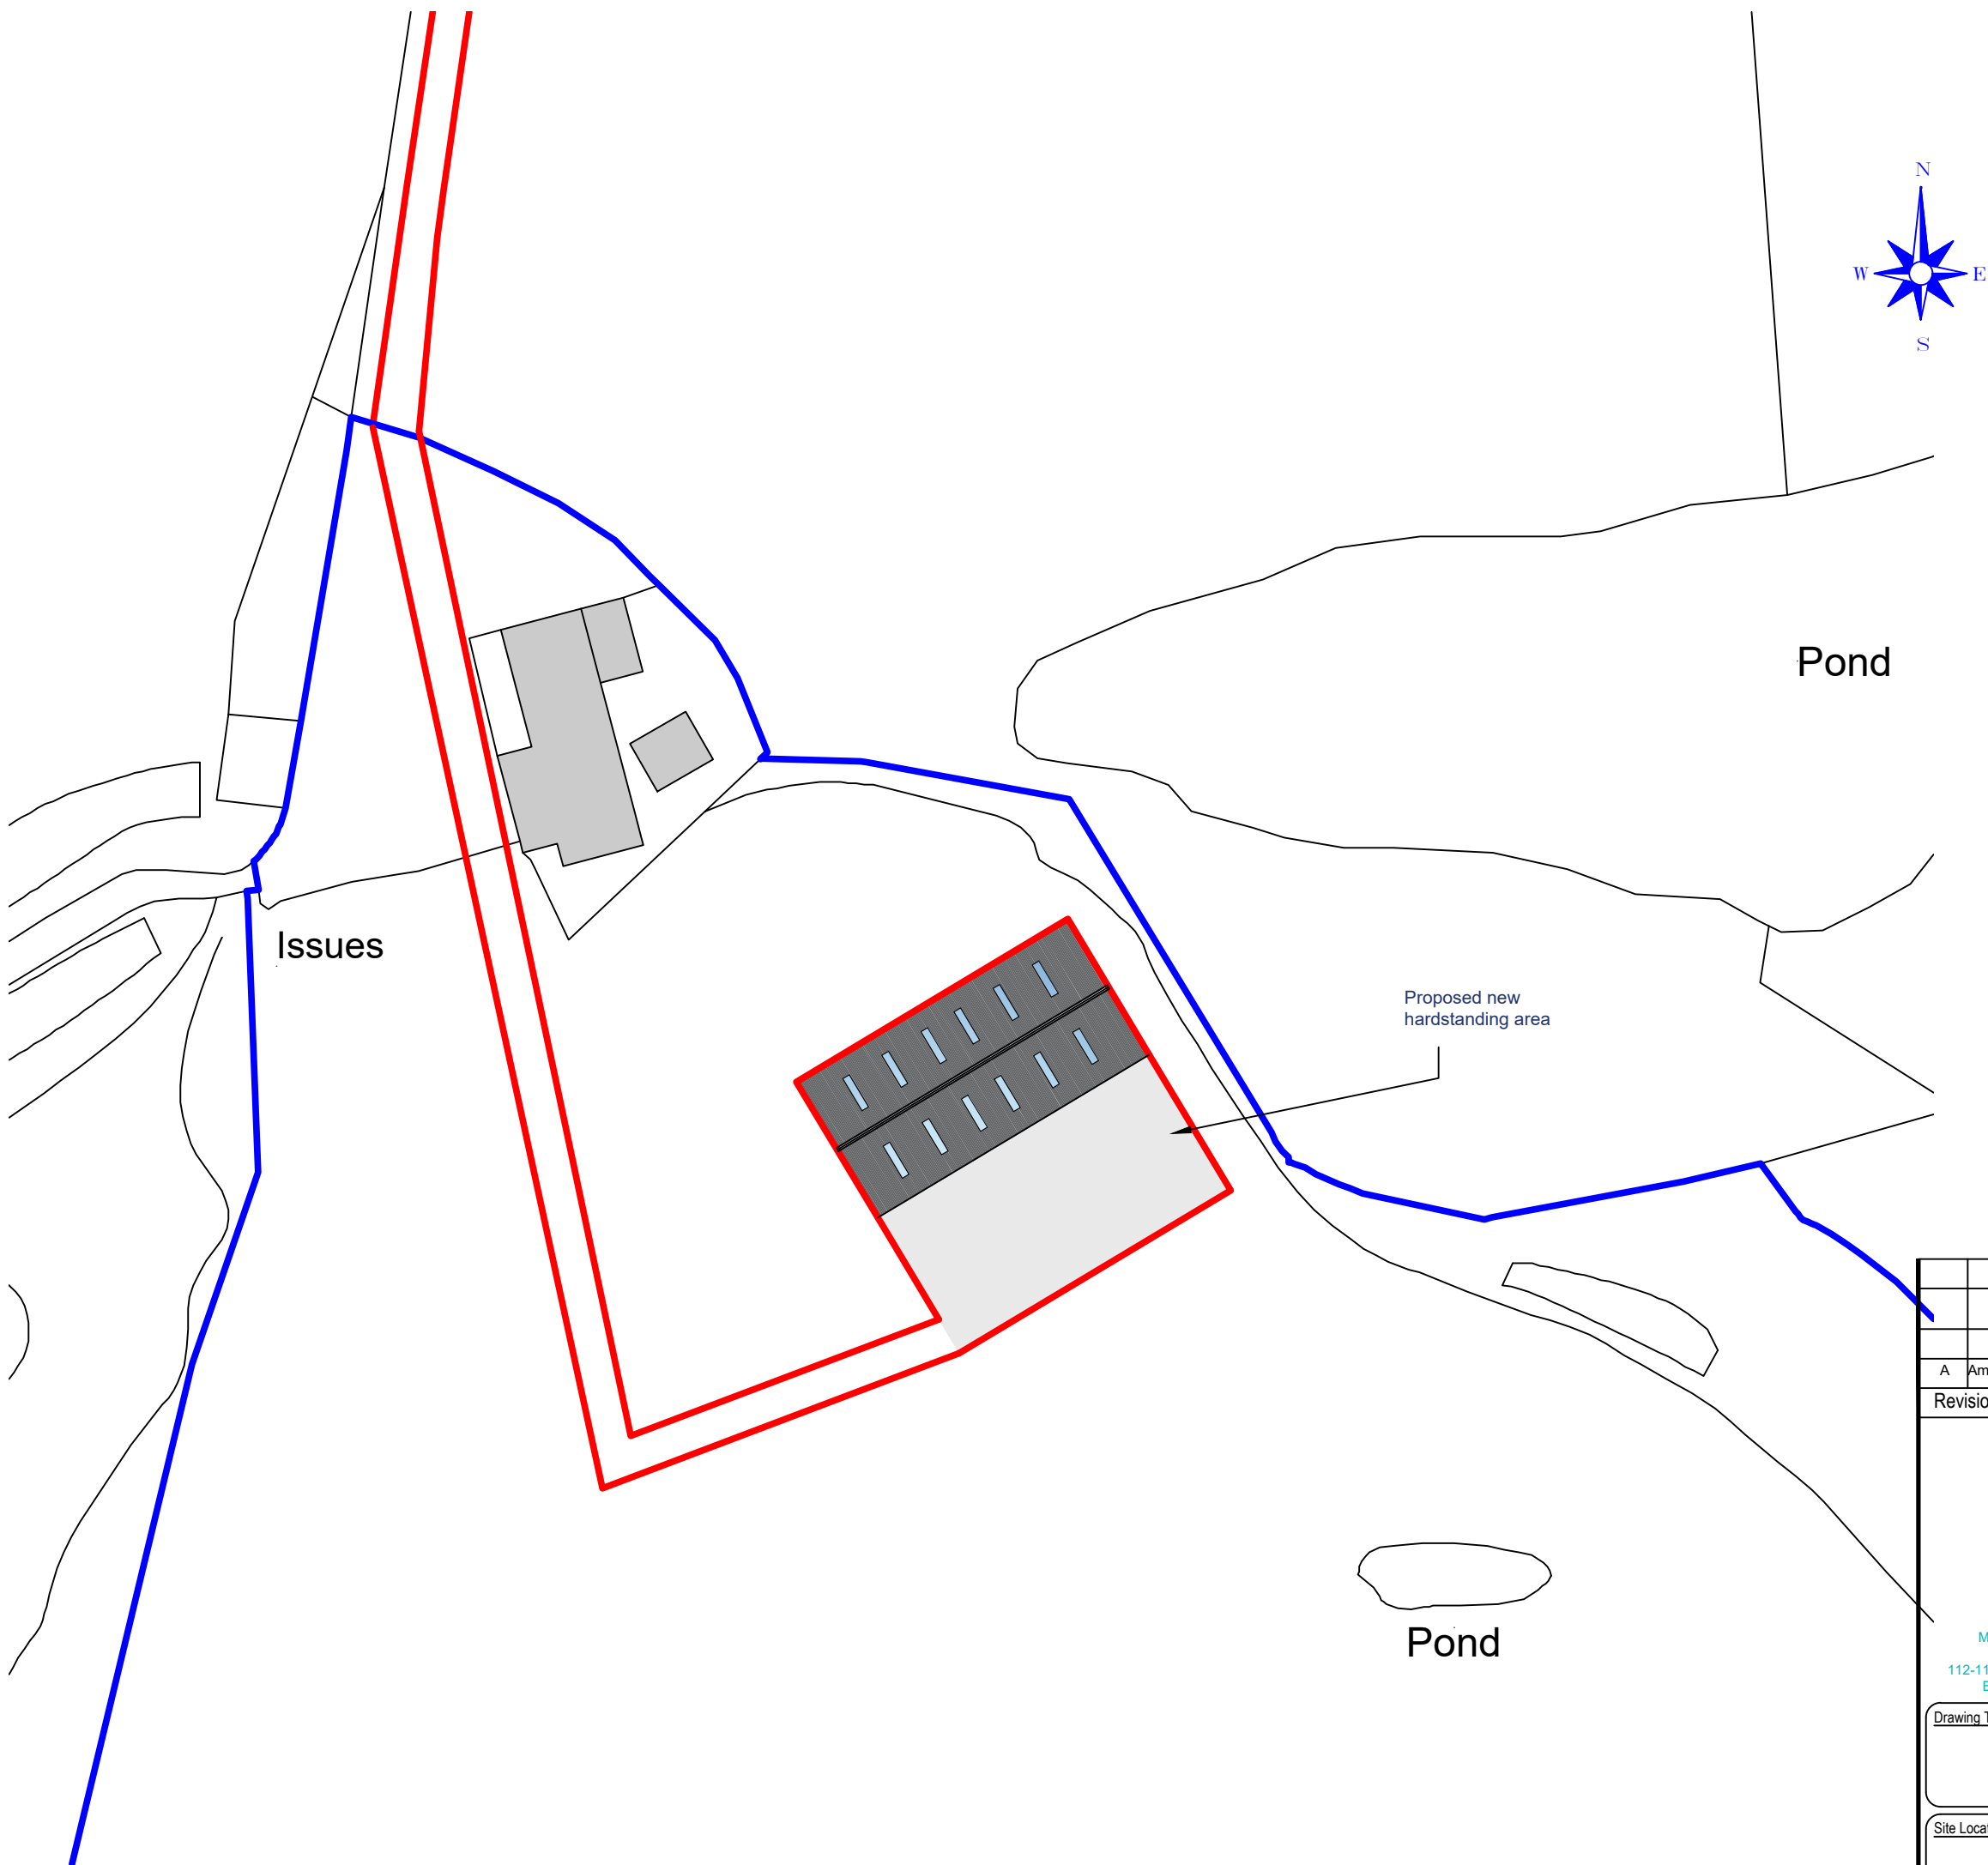

Proposed Site Plan
Scale (1 : 5 0 0)



Revision	A	Amended red and blue edge at request of MM	07/04/2025
Date			



MacMarshalls Ltd,
Harrill House,
112-116 Chorley New Road,
Bolton, BL1 4DH

info@macmarshalls.co.uk
Tel: 01204 565660
www.macmarshalls.co.uk

Drawing Title	Proposed Agricultural Building		
Site Location	Land West of Ashworth Road		
Drawing Status	Proposed Plans		
Date	25/02/2025	Drawn by	JHolden
Scale	As Stated @ A1	Ref	001 - C 677
Client	Mr Ferris		