


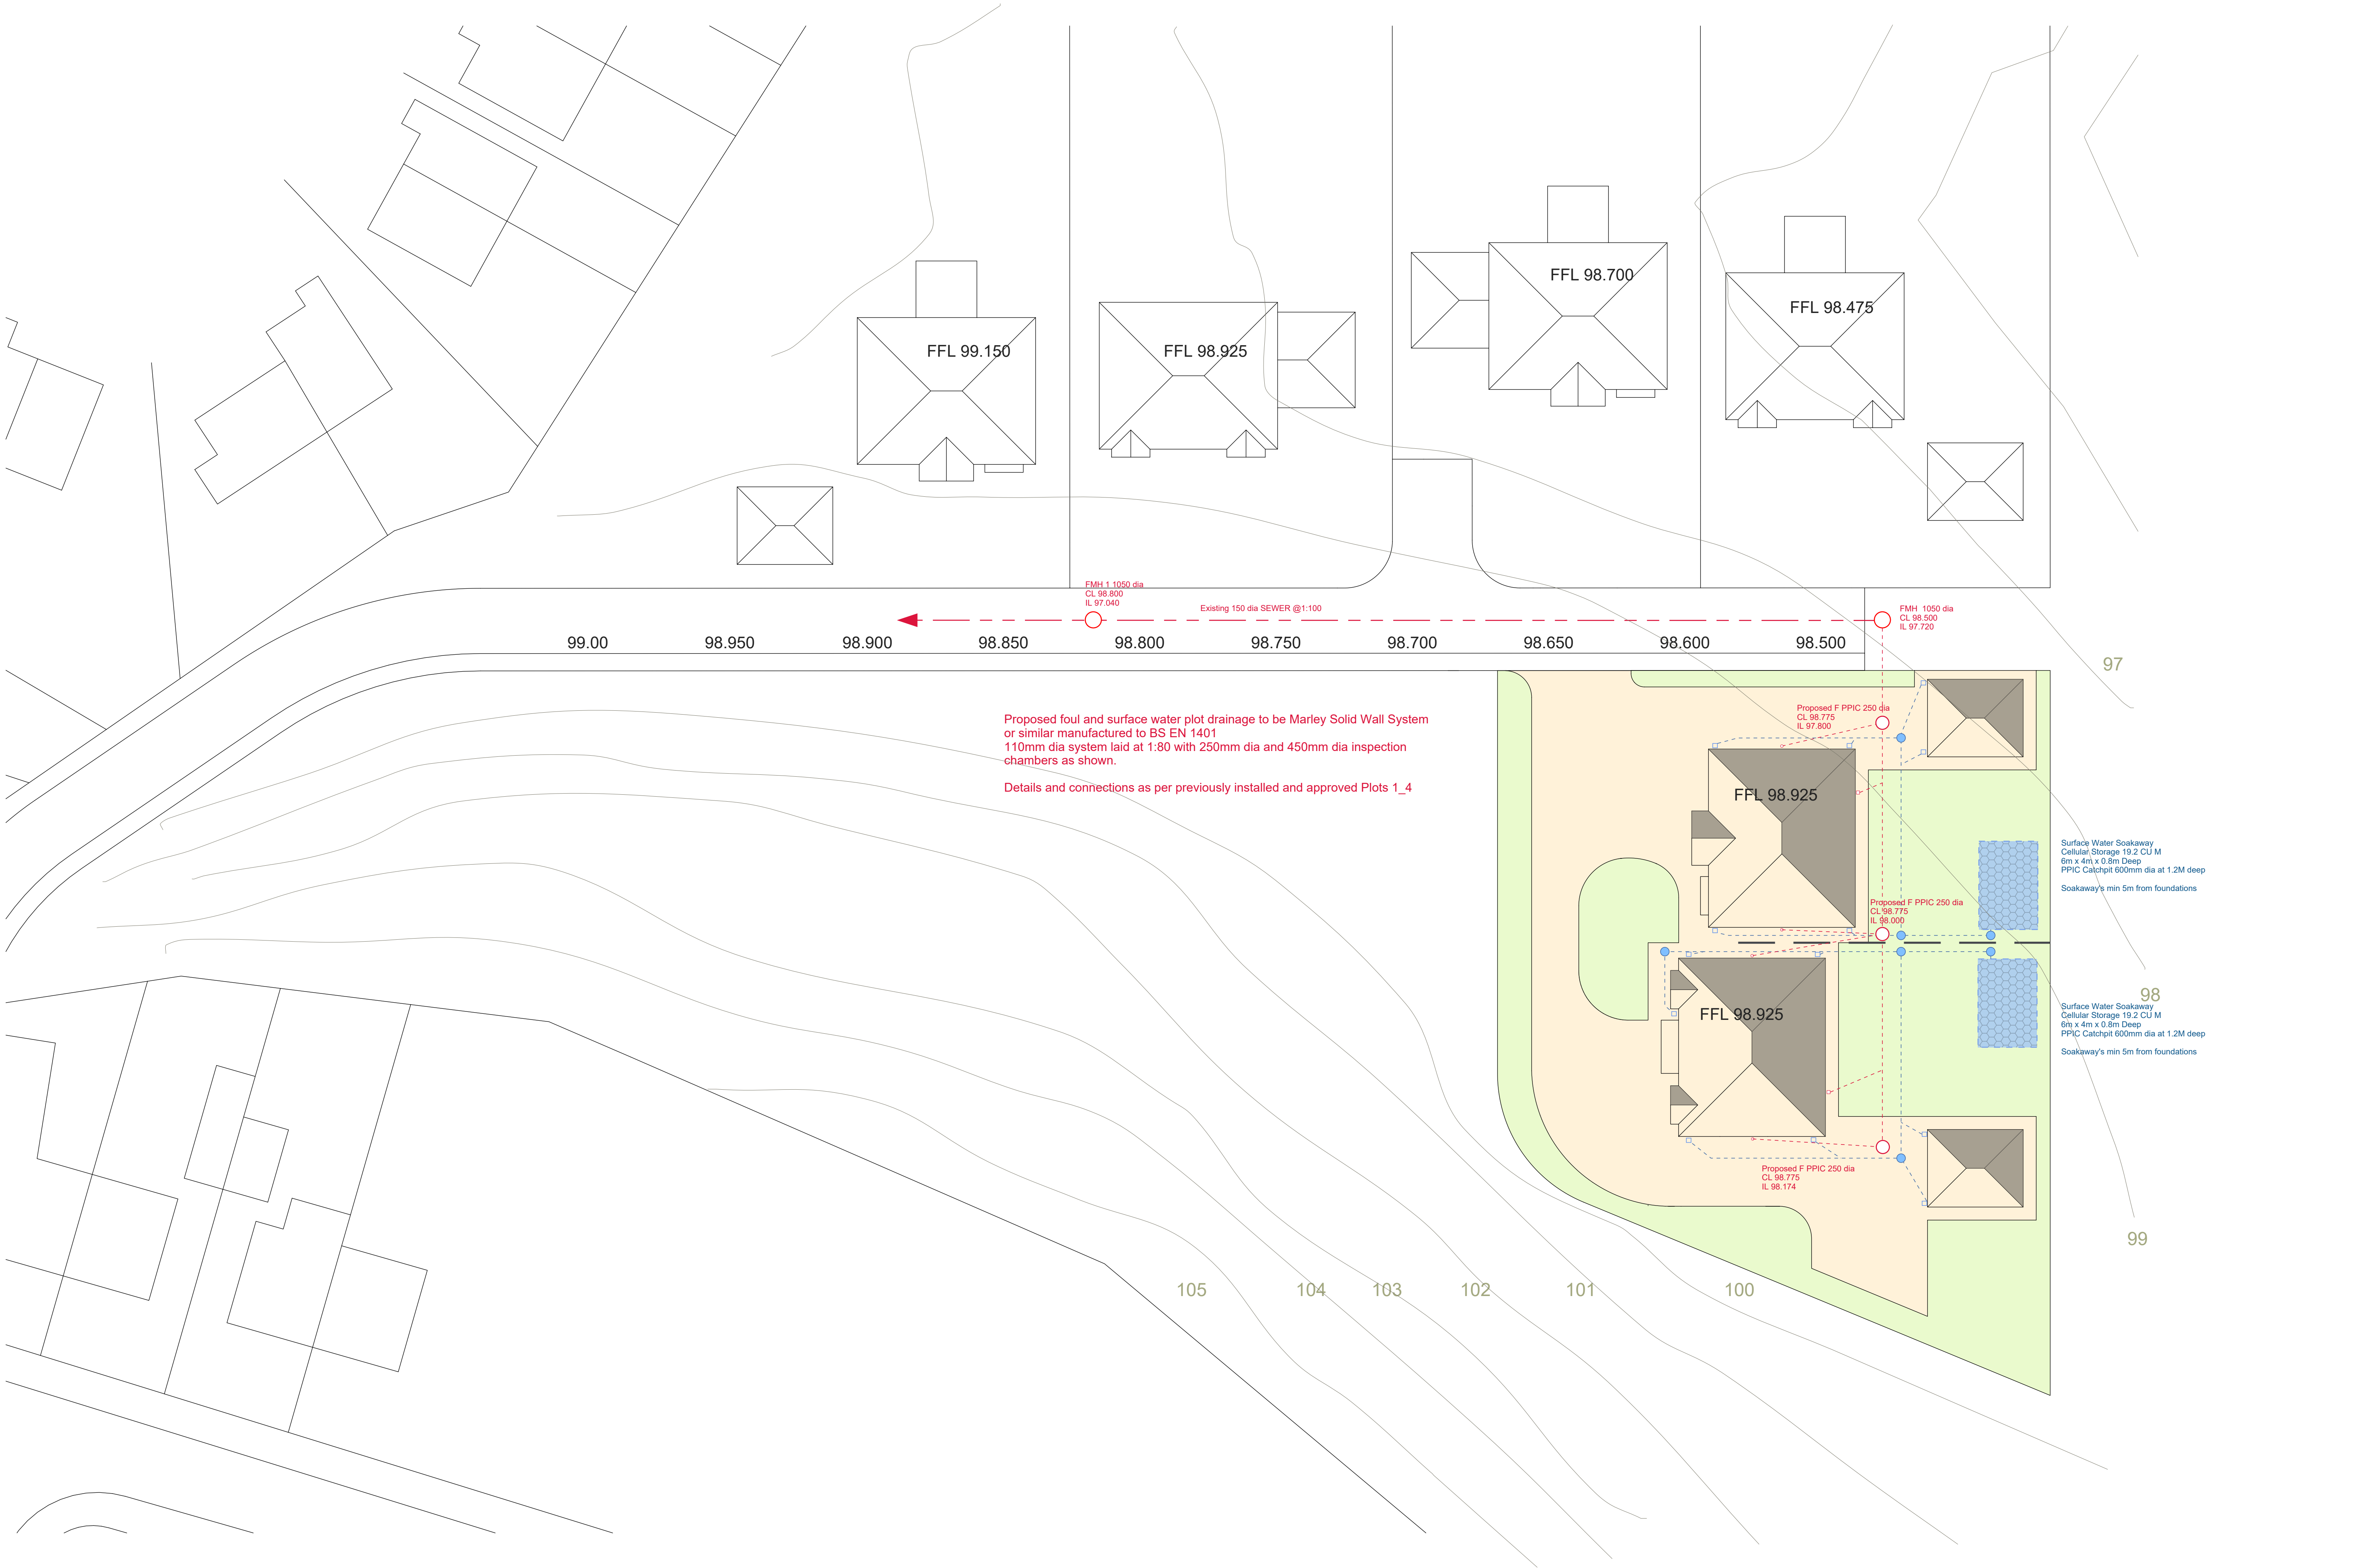

SITE PLAN & DRAINAGE

CLIENT	Mr. T. CONNOR		
PROJECT	PROPOSED RESIDENTIAL DEVELOPMENT TWO DETACHED HOUSES		
DRAWING	LAND AT RAMSDEN FARM, OFF ROUNDTORN ROAD, MIDDLETON M24 1FT		
DATE	4.1.2022	SCALE	1:50 & 1:100@A1
		DWG. NO:	6383_D1