


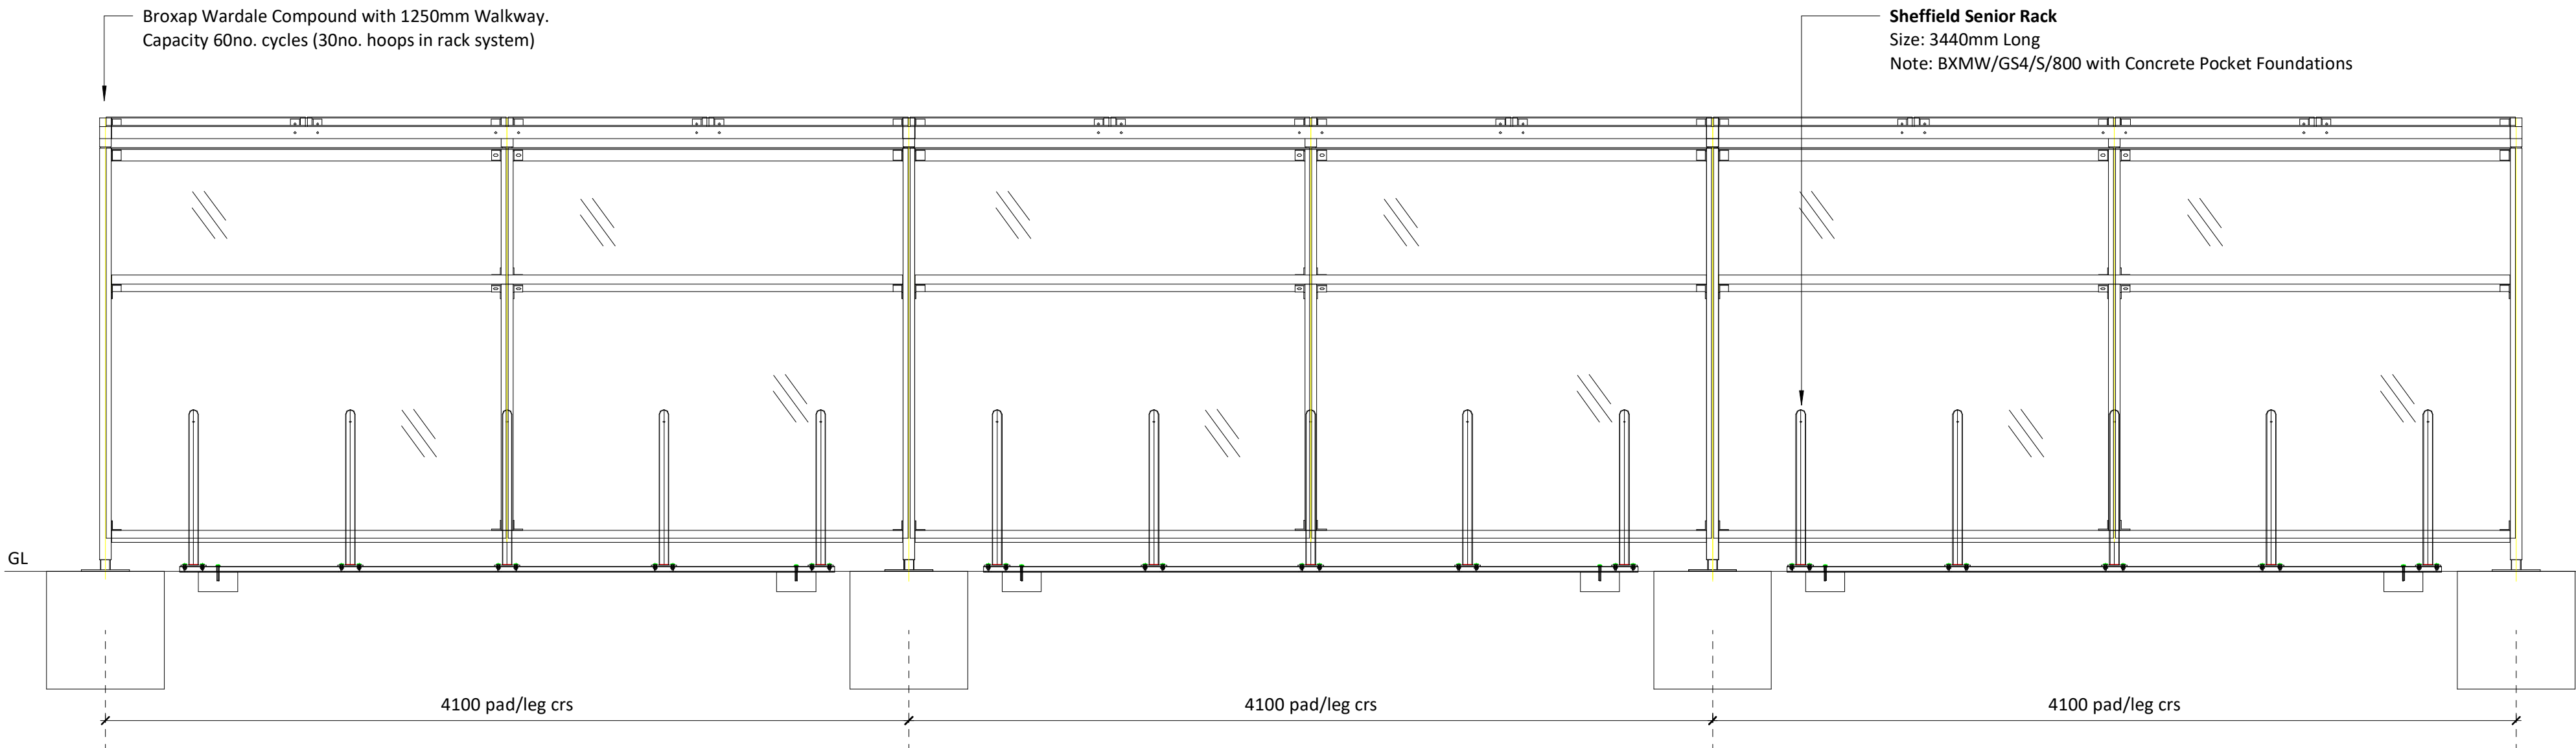


 

Side Elevation

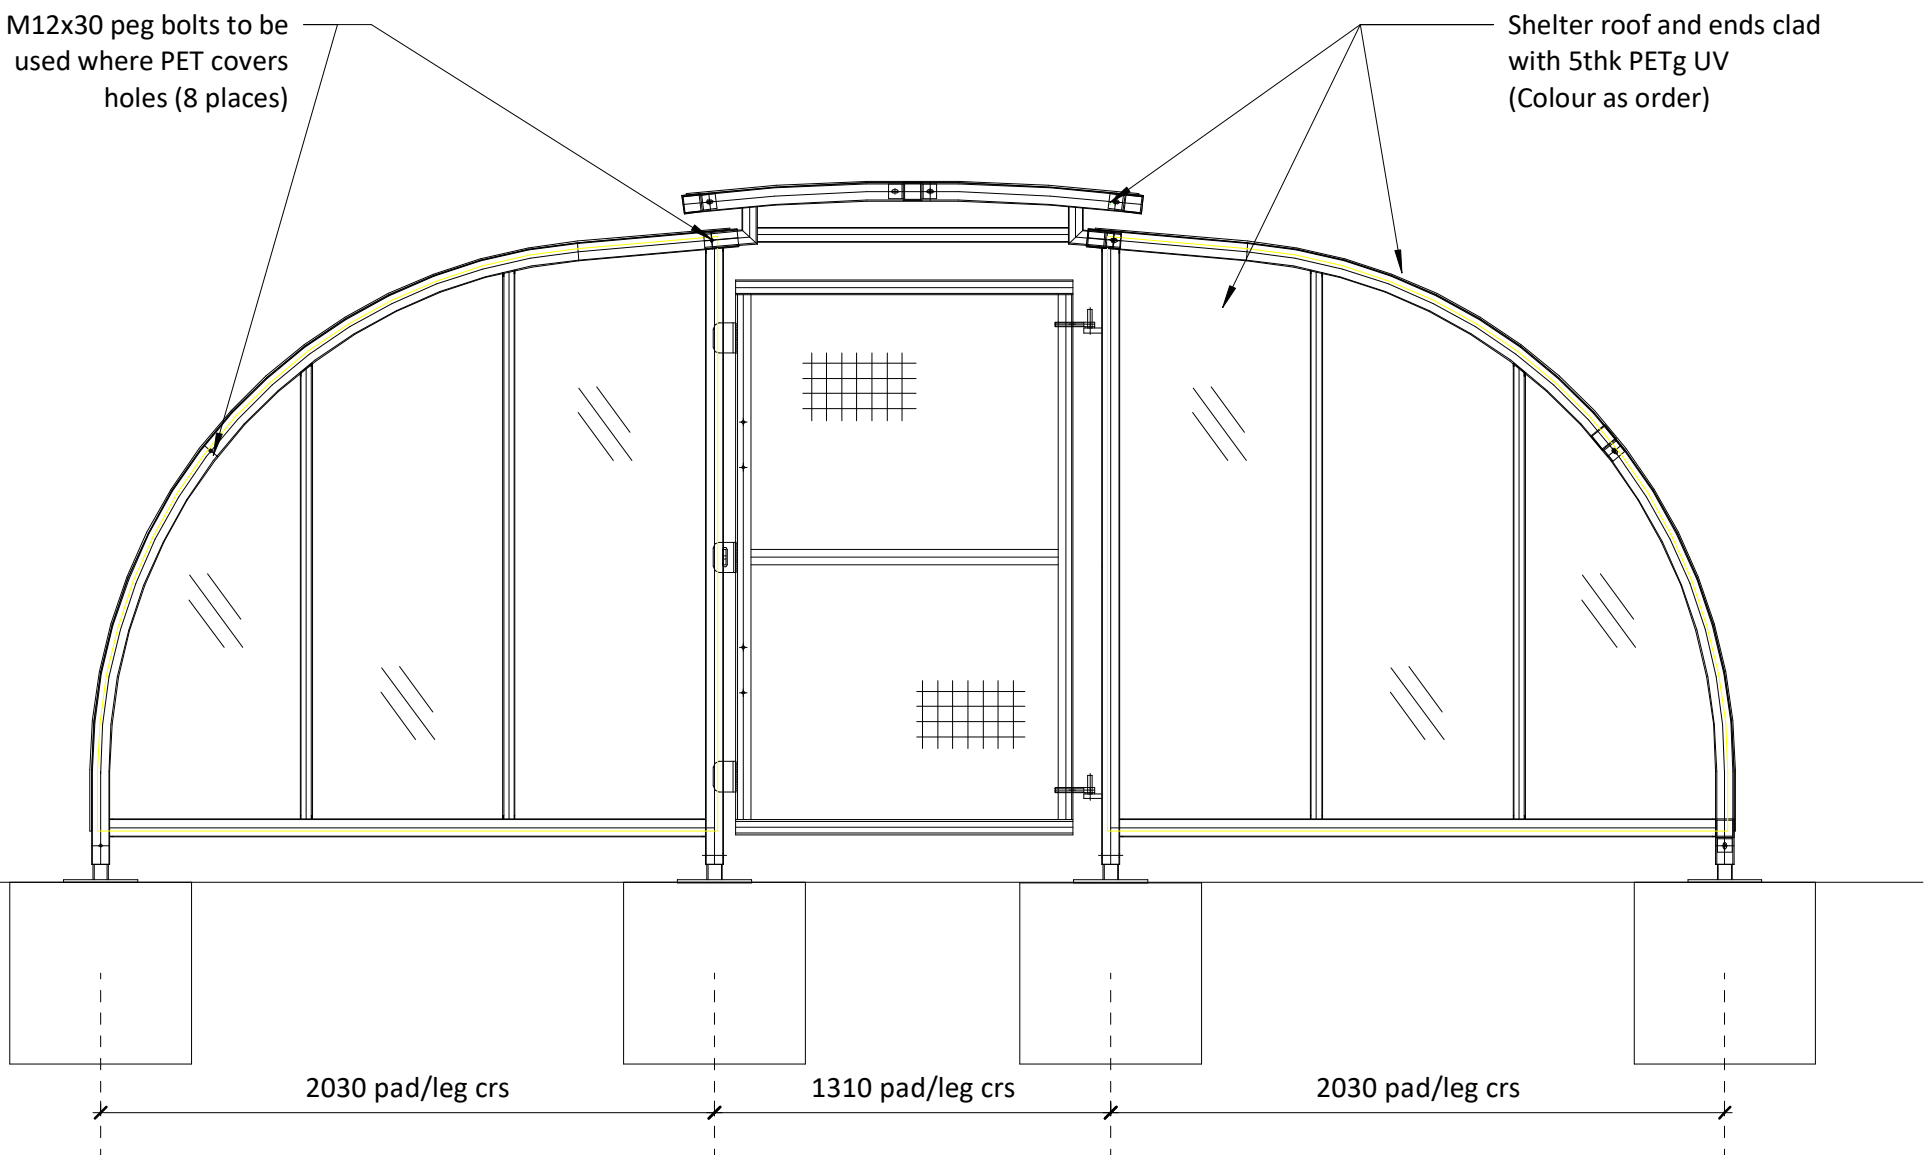

Front Elevation

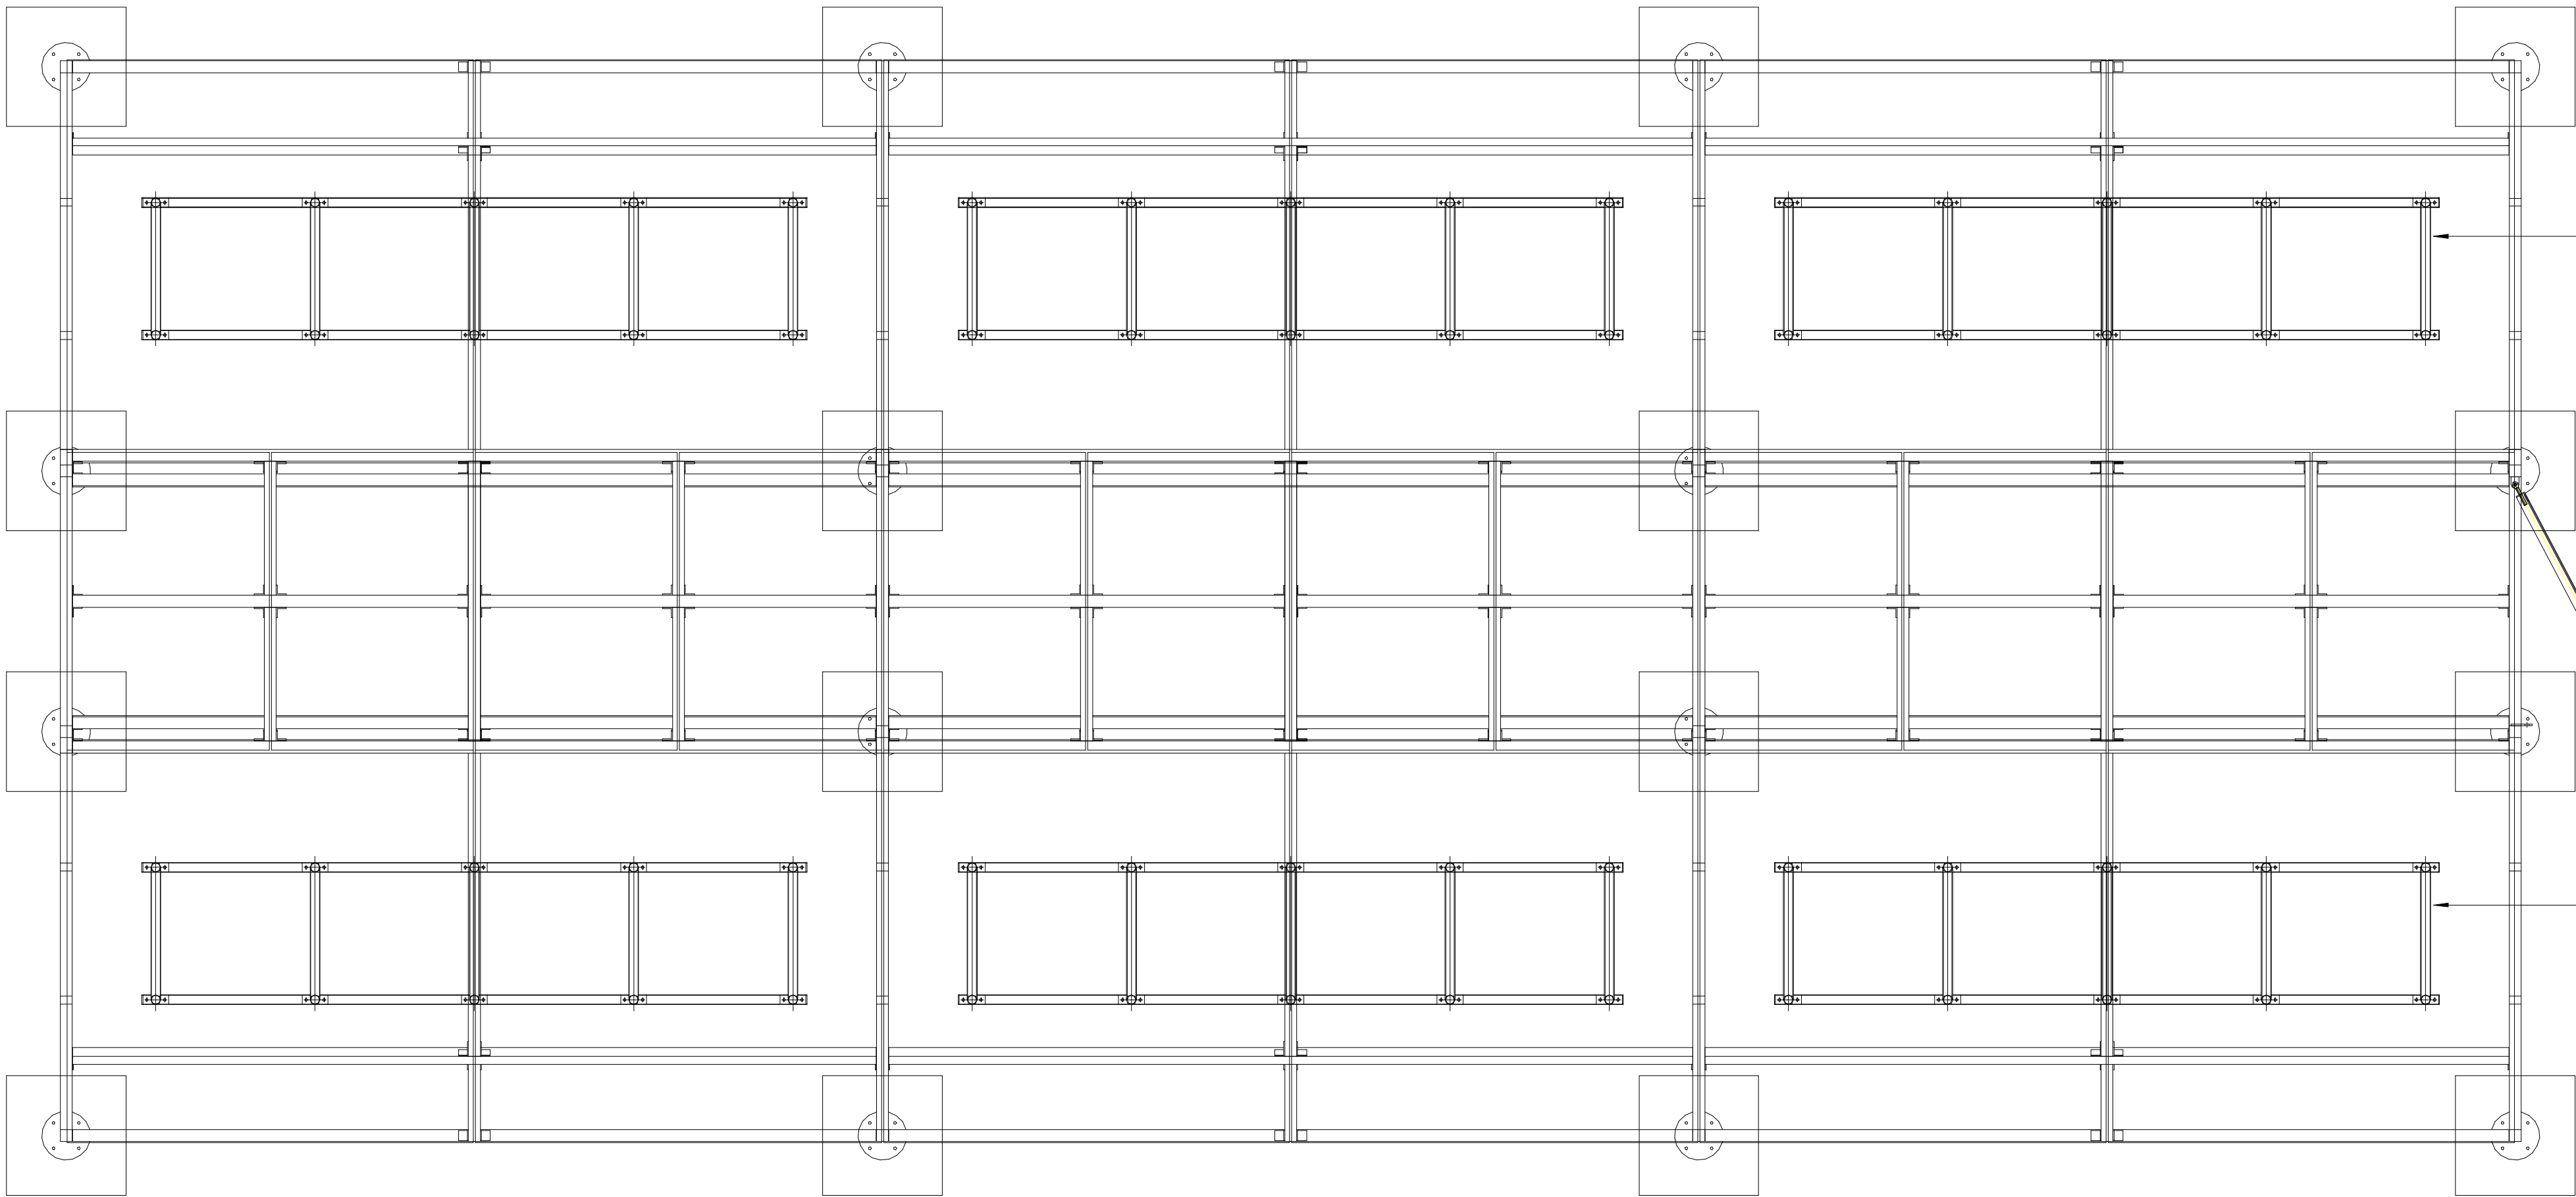

Plan View

Issued for Construction

Revision	Status	Rev	Author	Aprvd	Date

S2

P01

LHY

MGO

05/05/2023

newcastle:

studio 7 & 8, the kiln, houts yard, walker road, newcastle, ne6 2th. t: +44 (0)191 281 3775

london:

the fisheries, 1 mentmore terrace, london, e8 3pn. t: +44 (0)203 479 2649

edinburgh:

91 george street, edinburgh eh2 3es. t: +44 (0)131 241 0309

glasgow:

177 w george st, glasgow metropolitan area, g2 2lb. t: +44 (0)141 301 3465

www.oobe.co.uk e: info@oobe.co.uk

Client

Project

Title

Dwg. No.

Revision

Department for Education

Kingsway Park High School

Broxap Wardale Compound with 1250mm Walkway. Capacity 60no. cycles (30no. hoops in rack system)

SRP1020- AHR- ZZ- XX- DR- L- 0505

P01

Scale

Date

1 : 25 @ A1

May 2023