


- do not scale dimensions from this drawing
- all dimensions to be checked on-site and
discrepancies to be reported to the architects

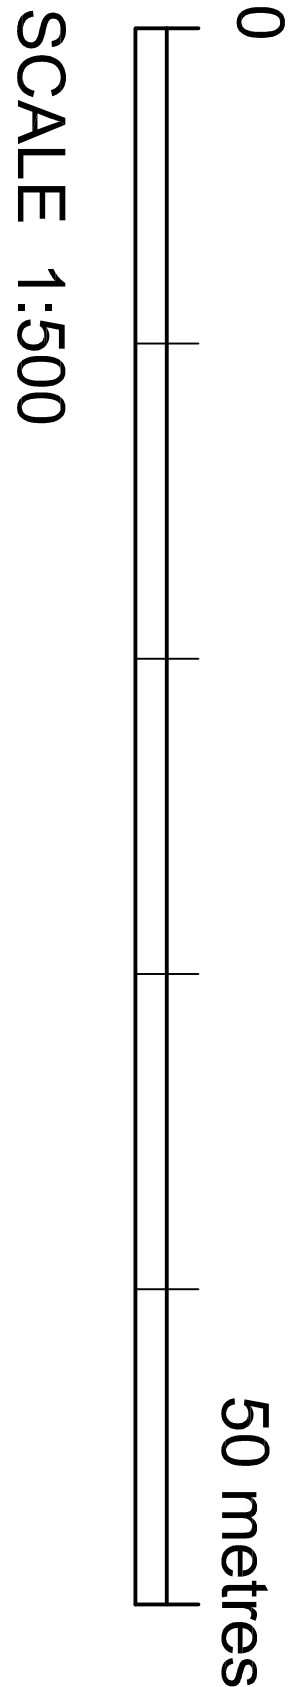


SITE PLAN

Hope Particular Baptist Church,
Wilson Street, Rochdale OL12 0PW




Location of Ground
Floor Kitchenette

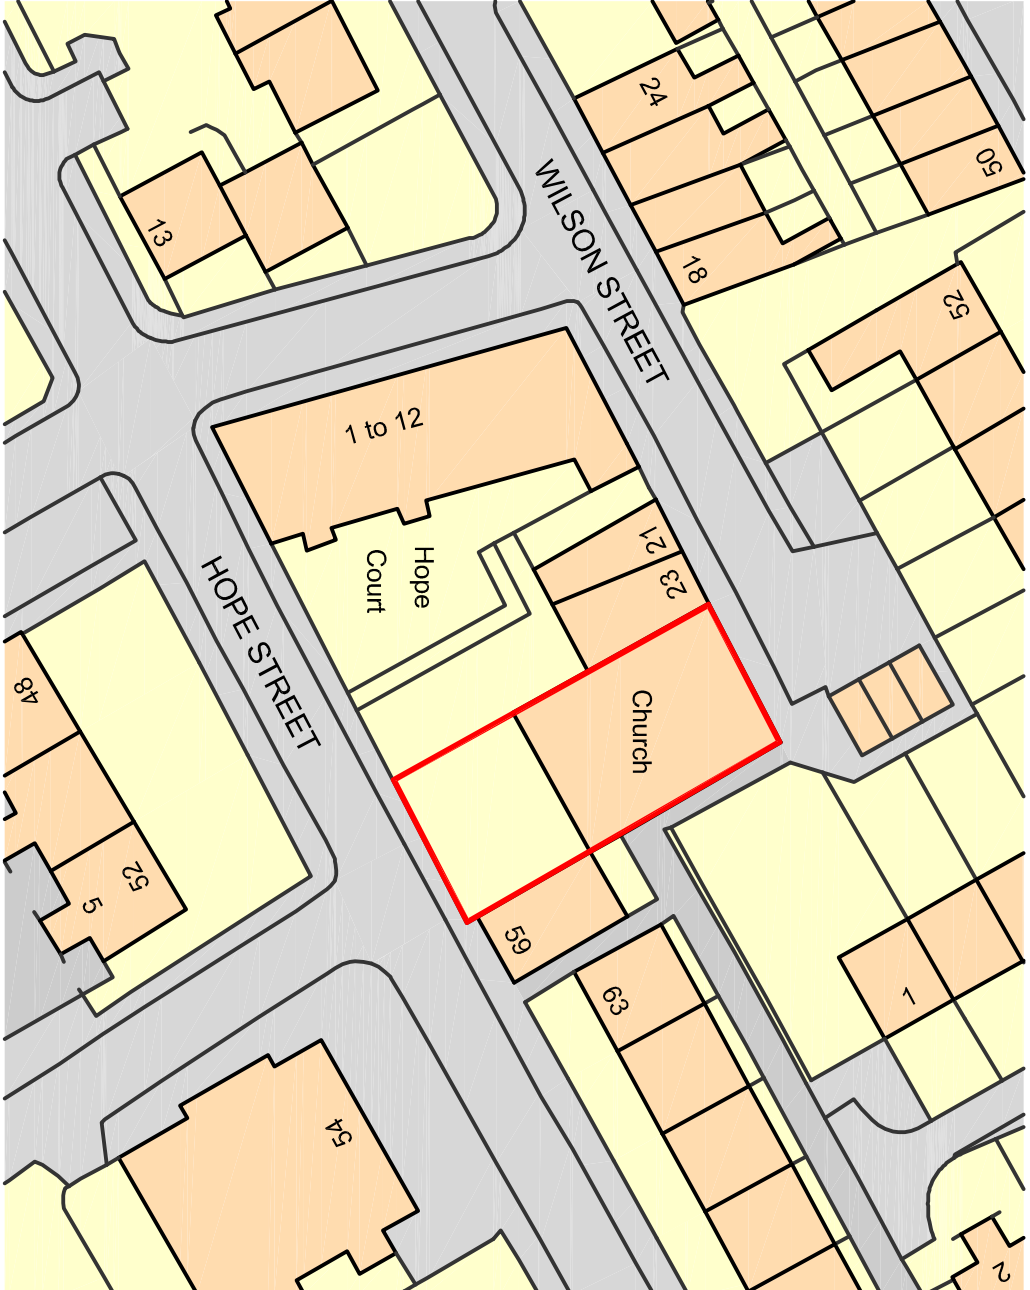

LOCATION PLAN

Hope Particular Baptist Church,
Wilson Street, Rochdale OL12 0PW

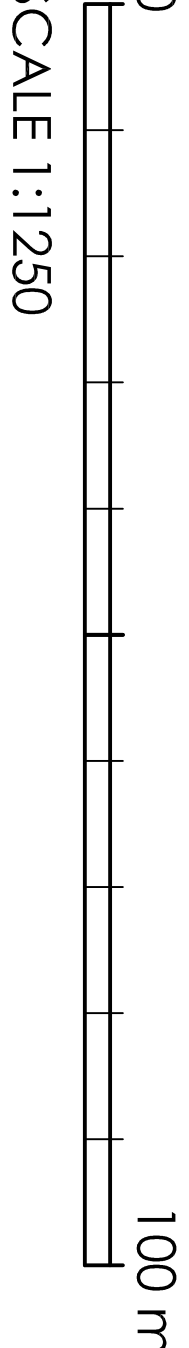

client	Dr R.L.Knight
project	Hope Particular Baptist Chapel, 23 Wilson Street, Rochdale OL12 0PW
title	Site and Location Plans
drawing number	3525:05
scale	As shown at A3
drawn by	RH
date	July 2023
status	

fisk
& associates
architects

20 chorley road, swinton, manchester, m27 5oj
t - 0161 793 5300 e - info@rafisk.co.uk

