




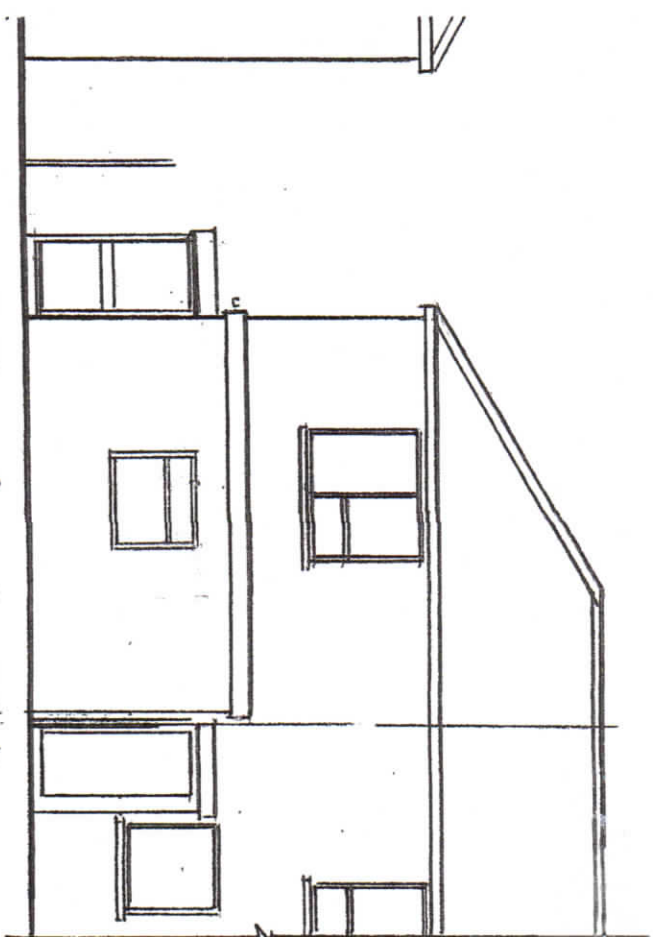


EXISTING REAR ELEVATION

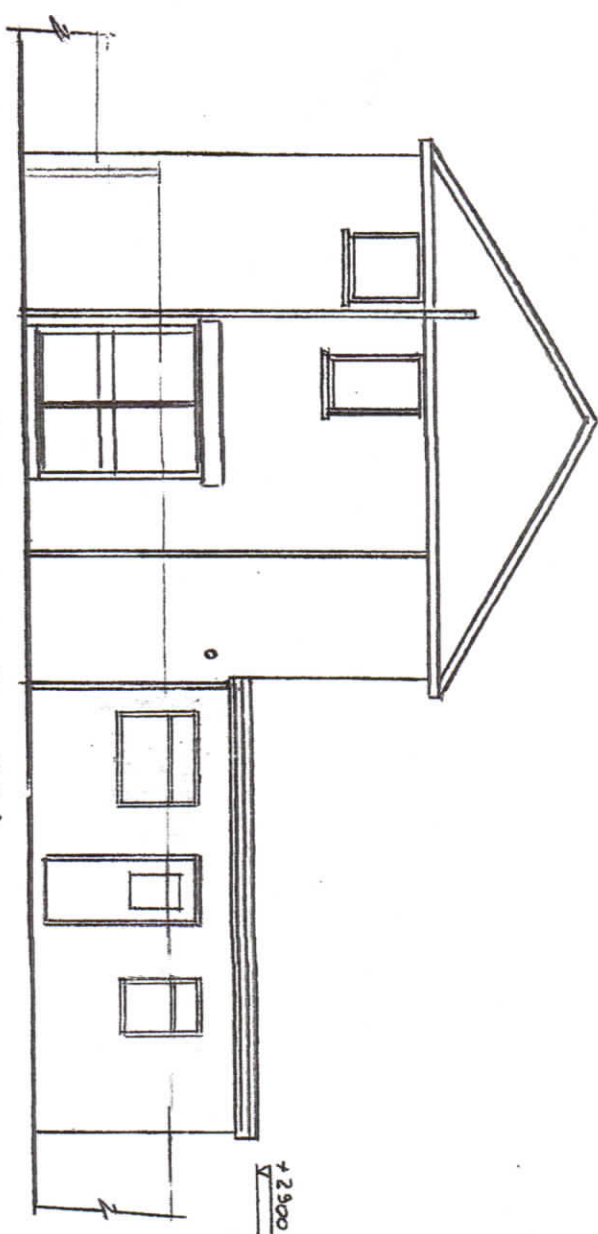


EXISTING SIDE ELEVATION

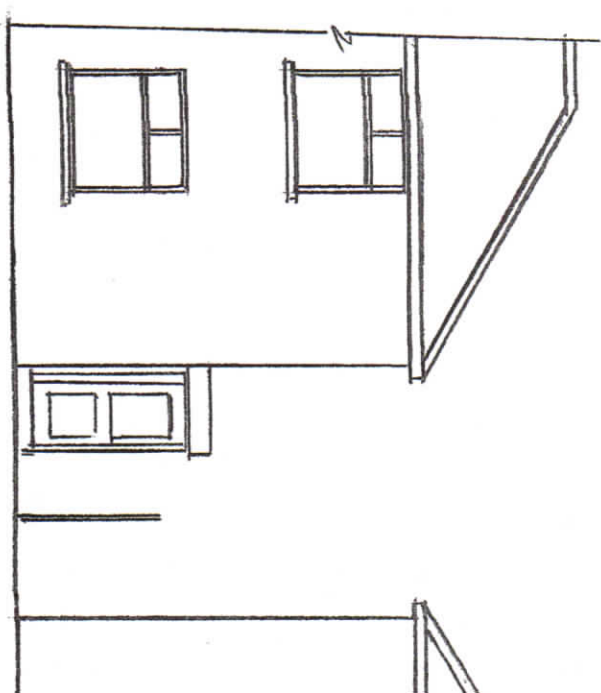

EXISTING FRONT ELEVATION

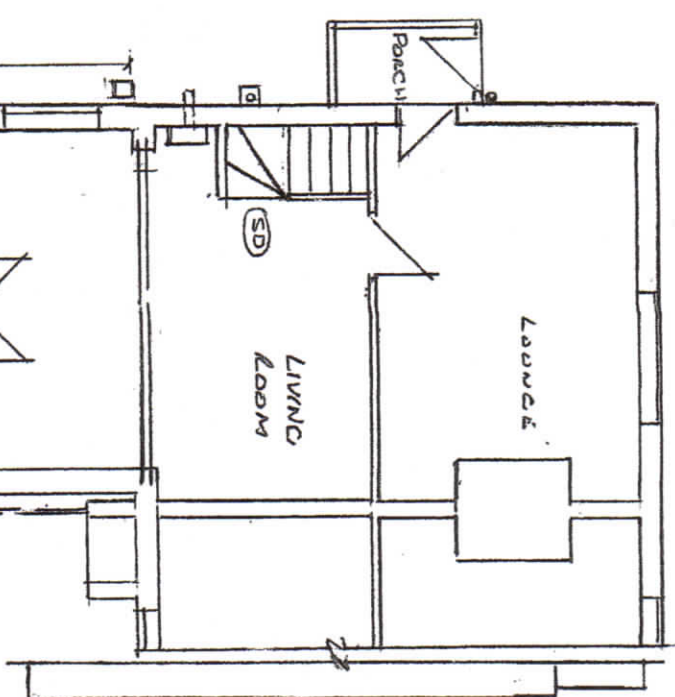


EXISTING GROUND FLOOR PLAN

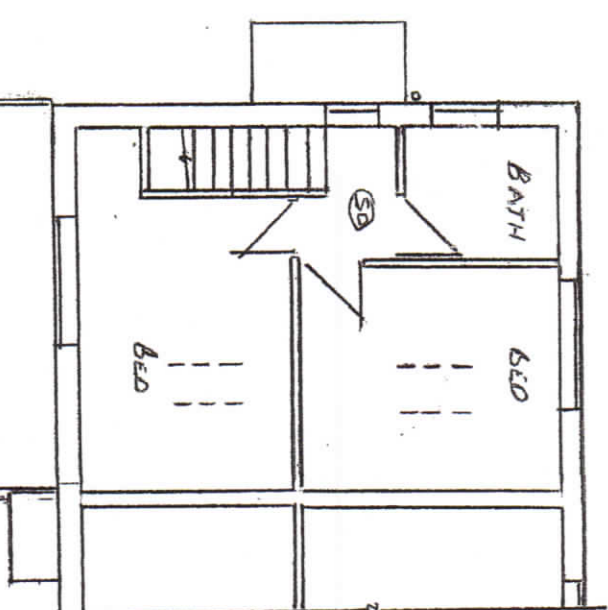

EXISTING FIRST FLOOR PLAN


447
Room TWISTS
17x195C16 D 4504/c

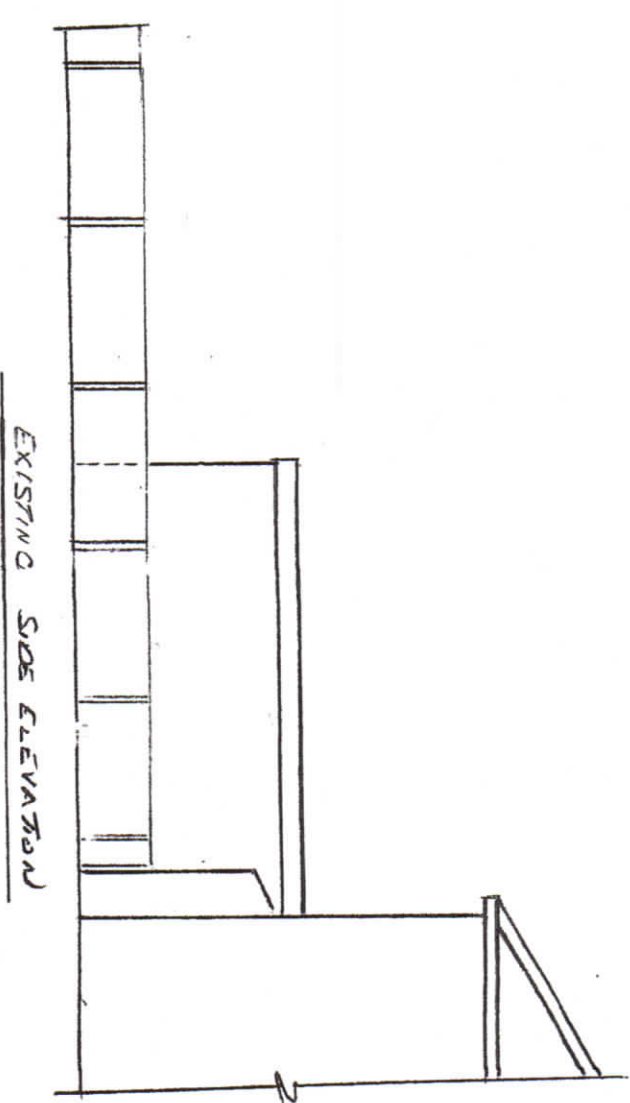


EXISTING SIDE ELEVATION

Rev1


Thompson Designs Tel 0161 705 1458 Mob 07884 318634	Sheet 1 Existing Plans and Elevations 7 Bishop Street Rochdale OL16 2TE Scale 1:100 @ A3 Date April 2023
--	---

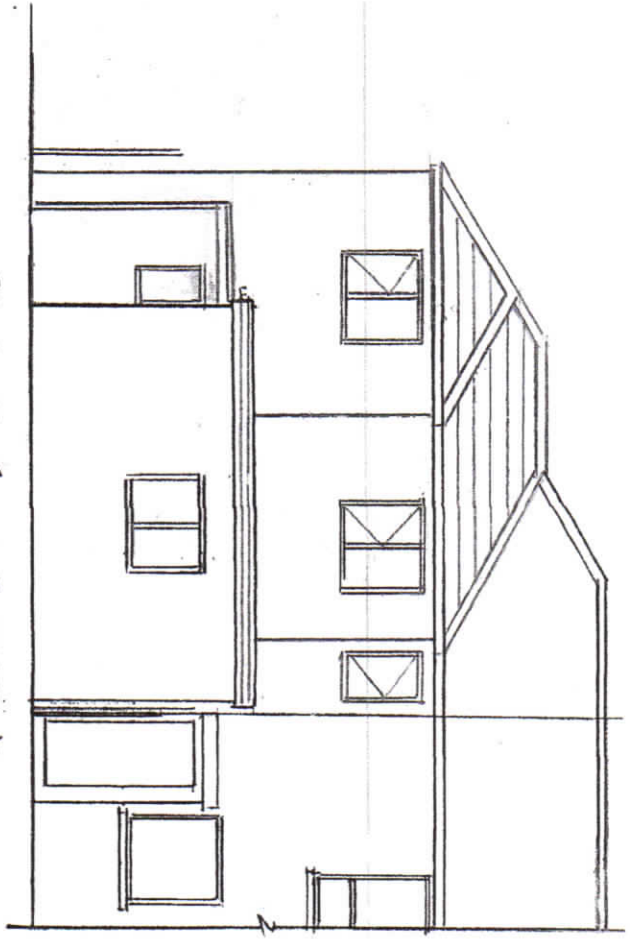


PROPOSED REAR ELEVATION

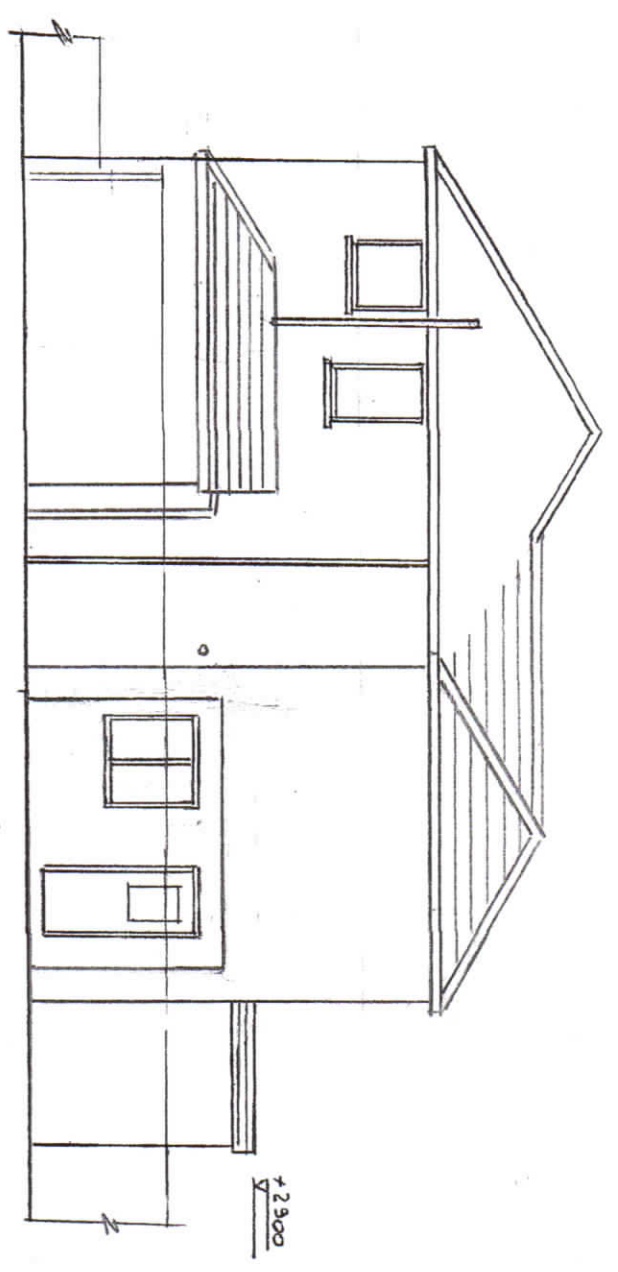

PROPOSED SIDE ELEVATION

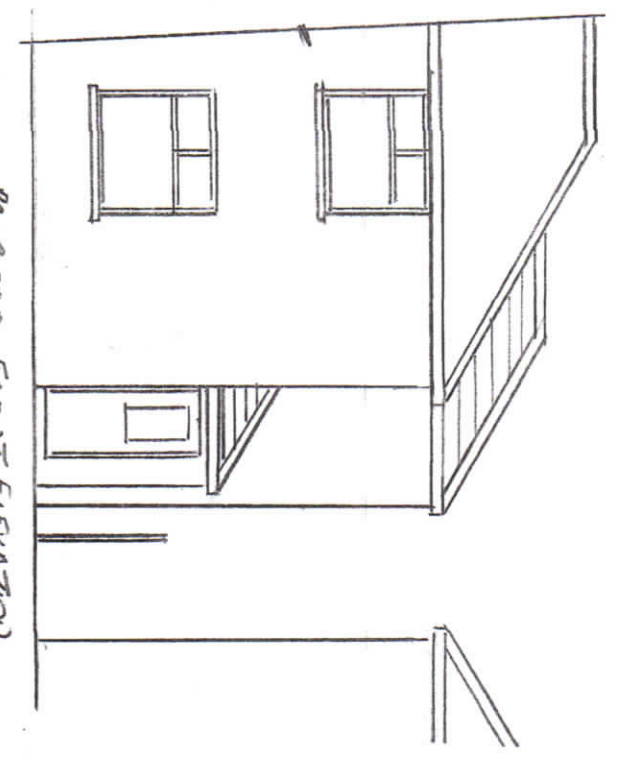


PROPOSED FRONT ELEVATION

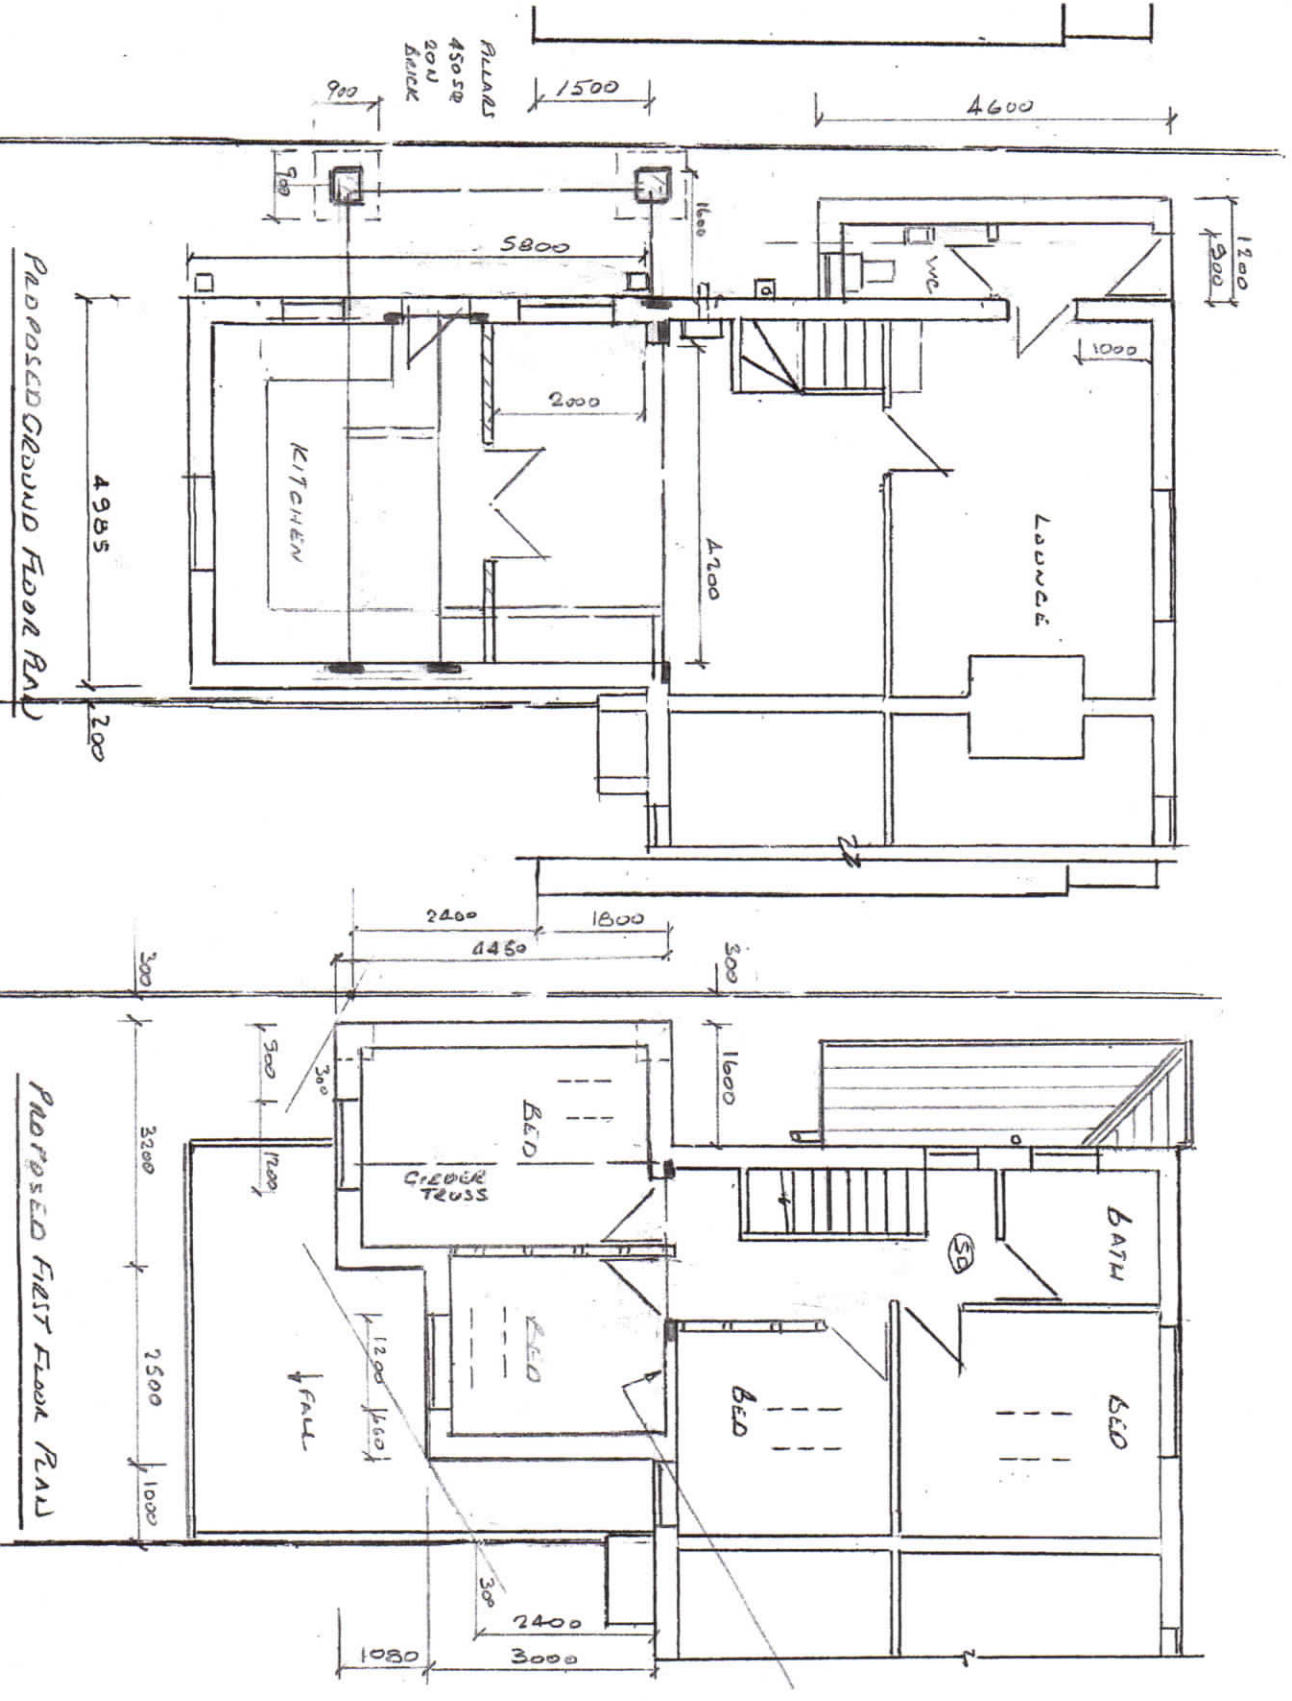

PROPOSED GROUND FLOOR PLAN

PROPOSED FIRST FLOOR PLAN

REMOVE OUTER LEAF OF WALL

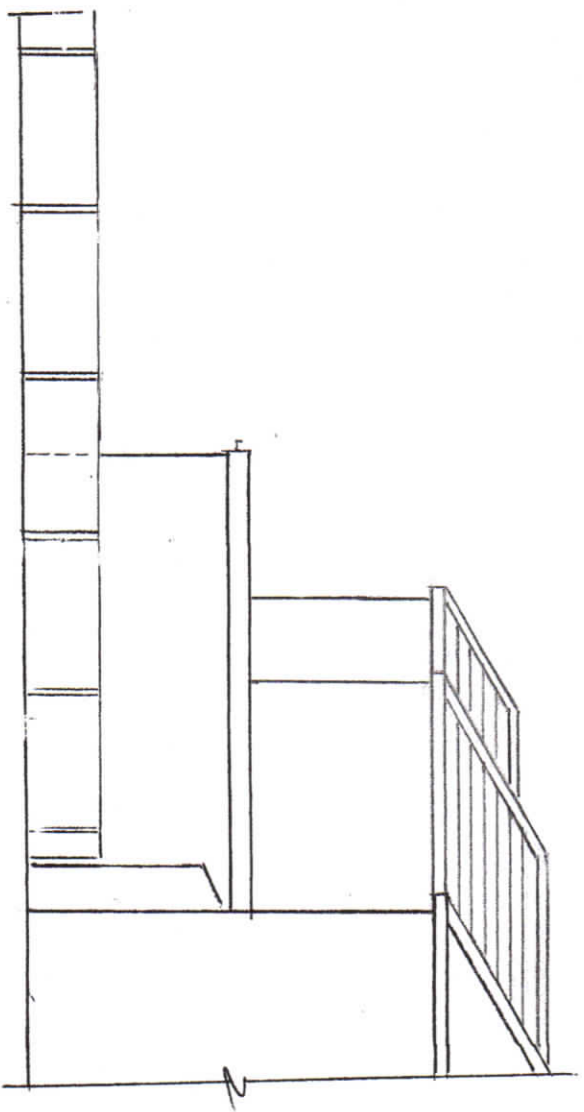

PROPOSED SIDE ELEVATION

LEVEL

Thompson Designs Tel 0161 705 1458 Mob 07884 318634	Sheet 2 Propose Plans and Elevations 7 Bishop Street Rochdale OL16 2TE Scale 1:100 @ A3 Date April 2023
--	--