




Proposed Front Elevation

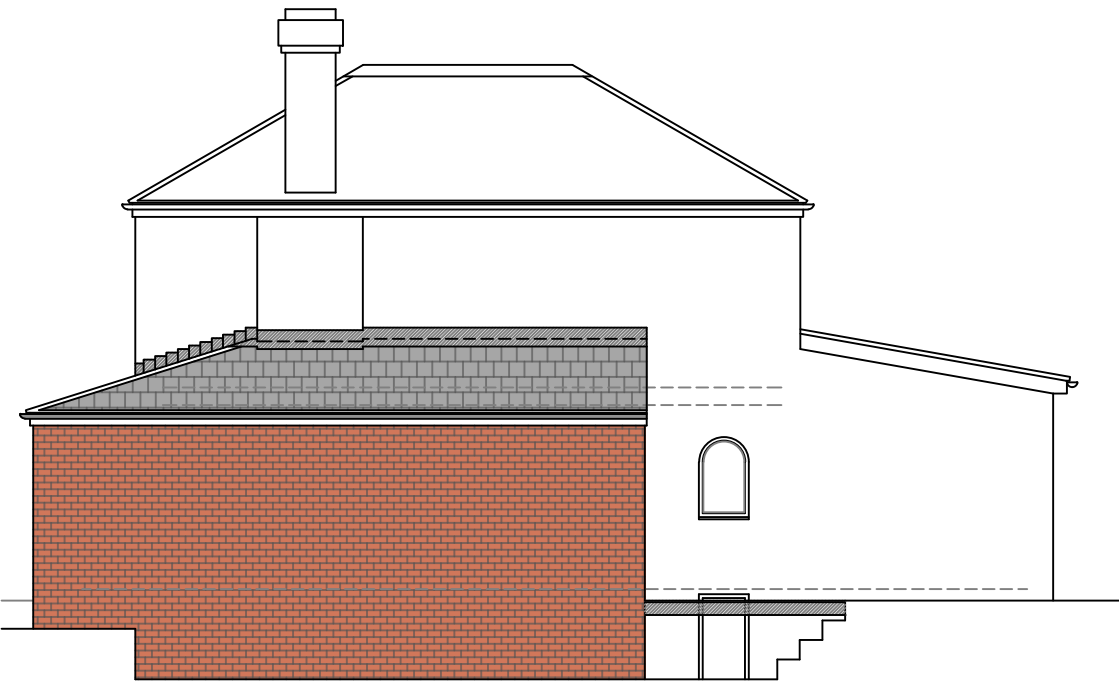


Proposed Side Elevation


1:100




Proposed Rear Elevation

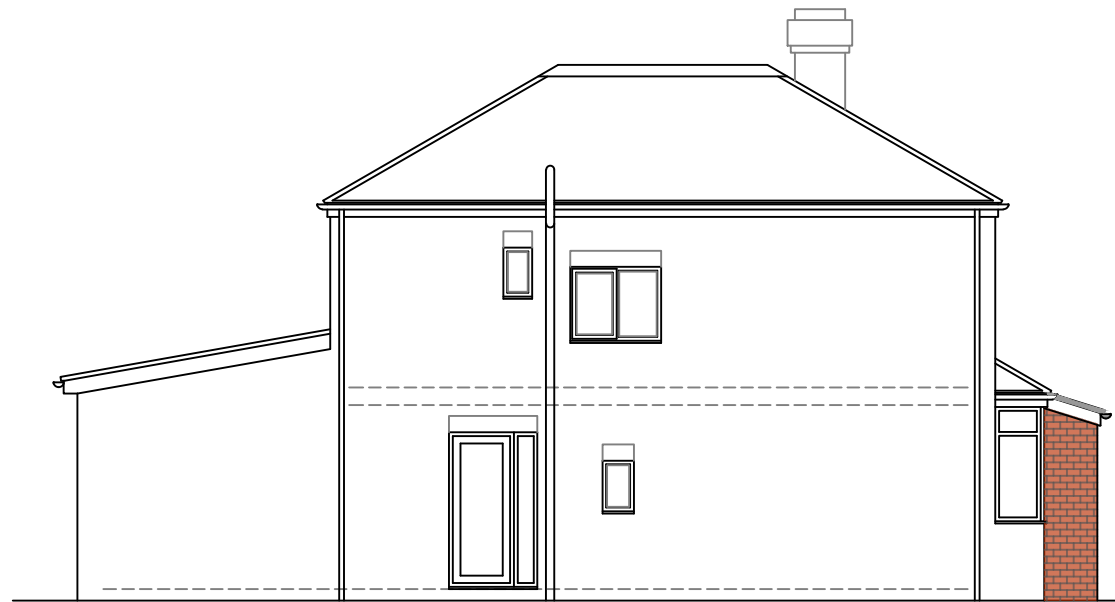

Proposed Side Elevation

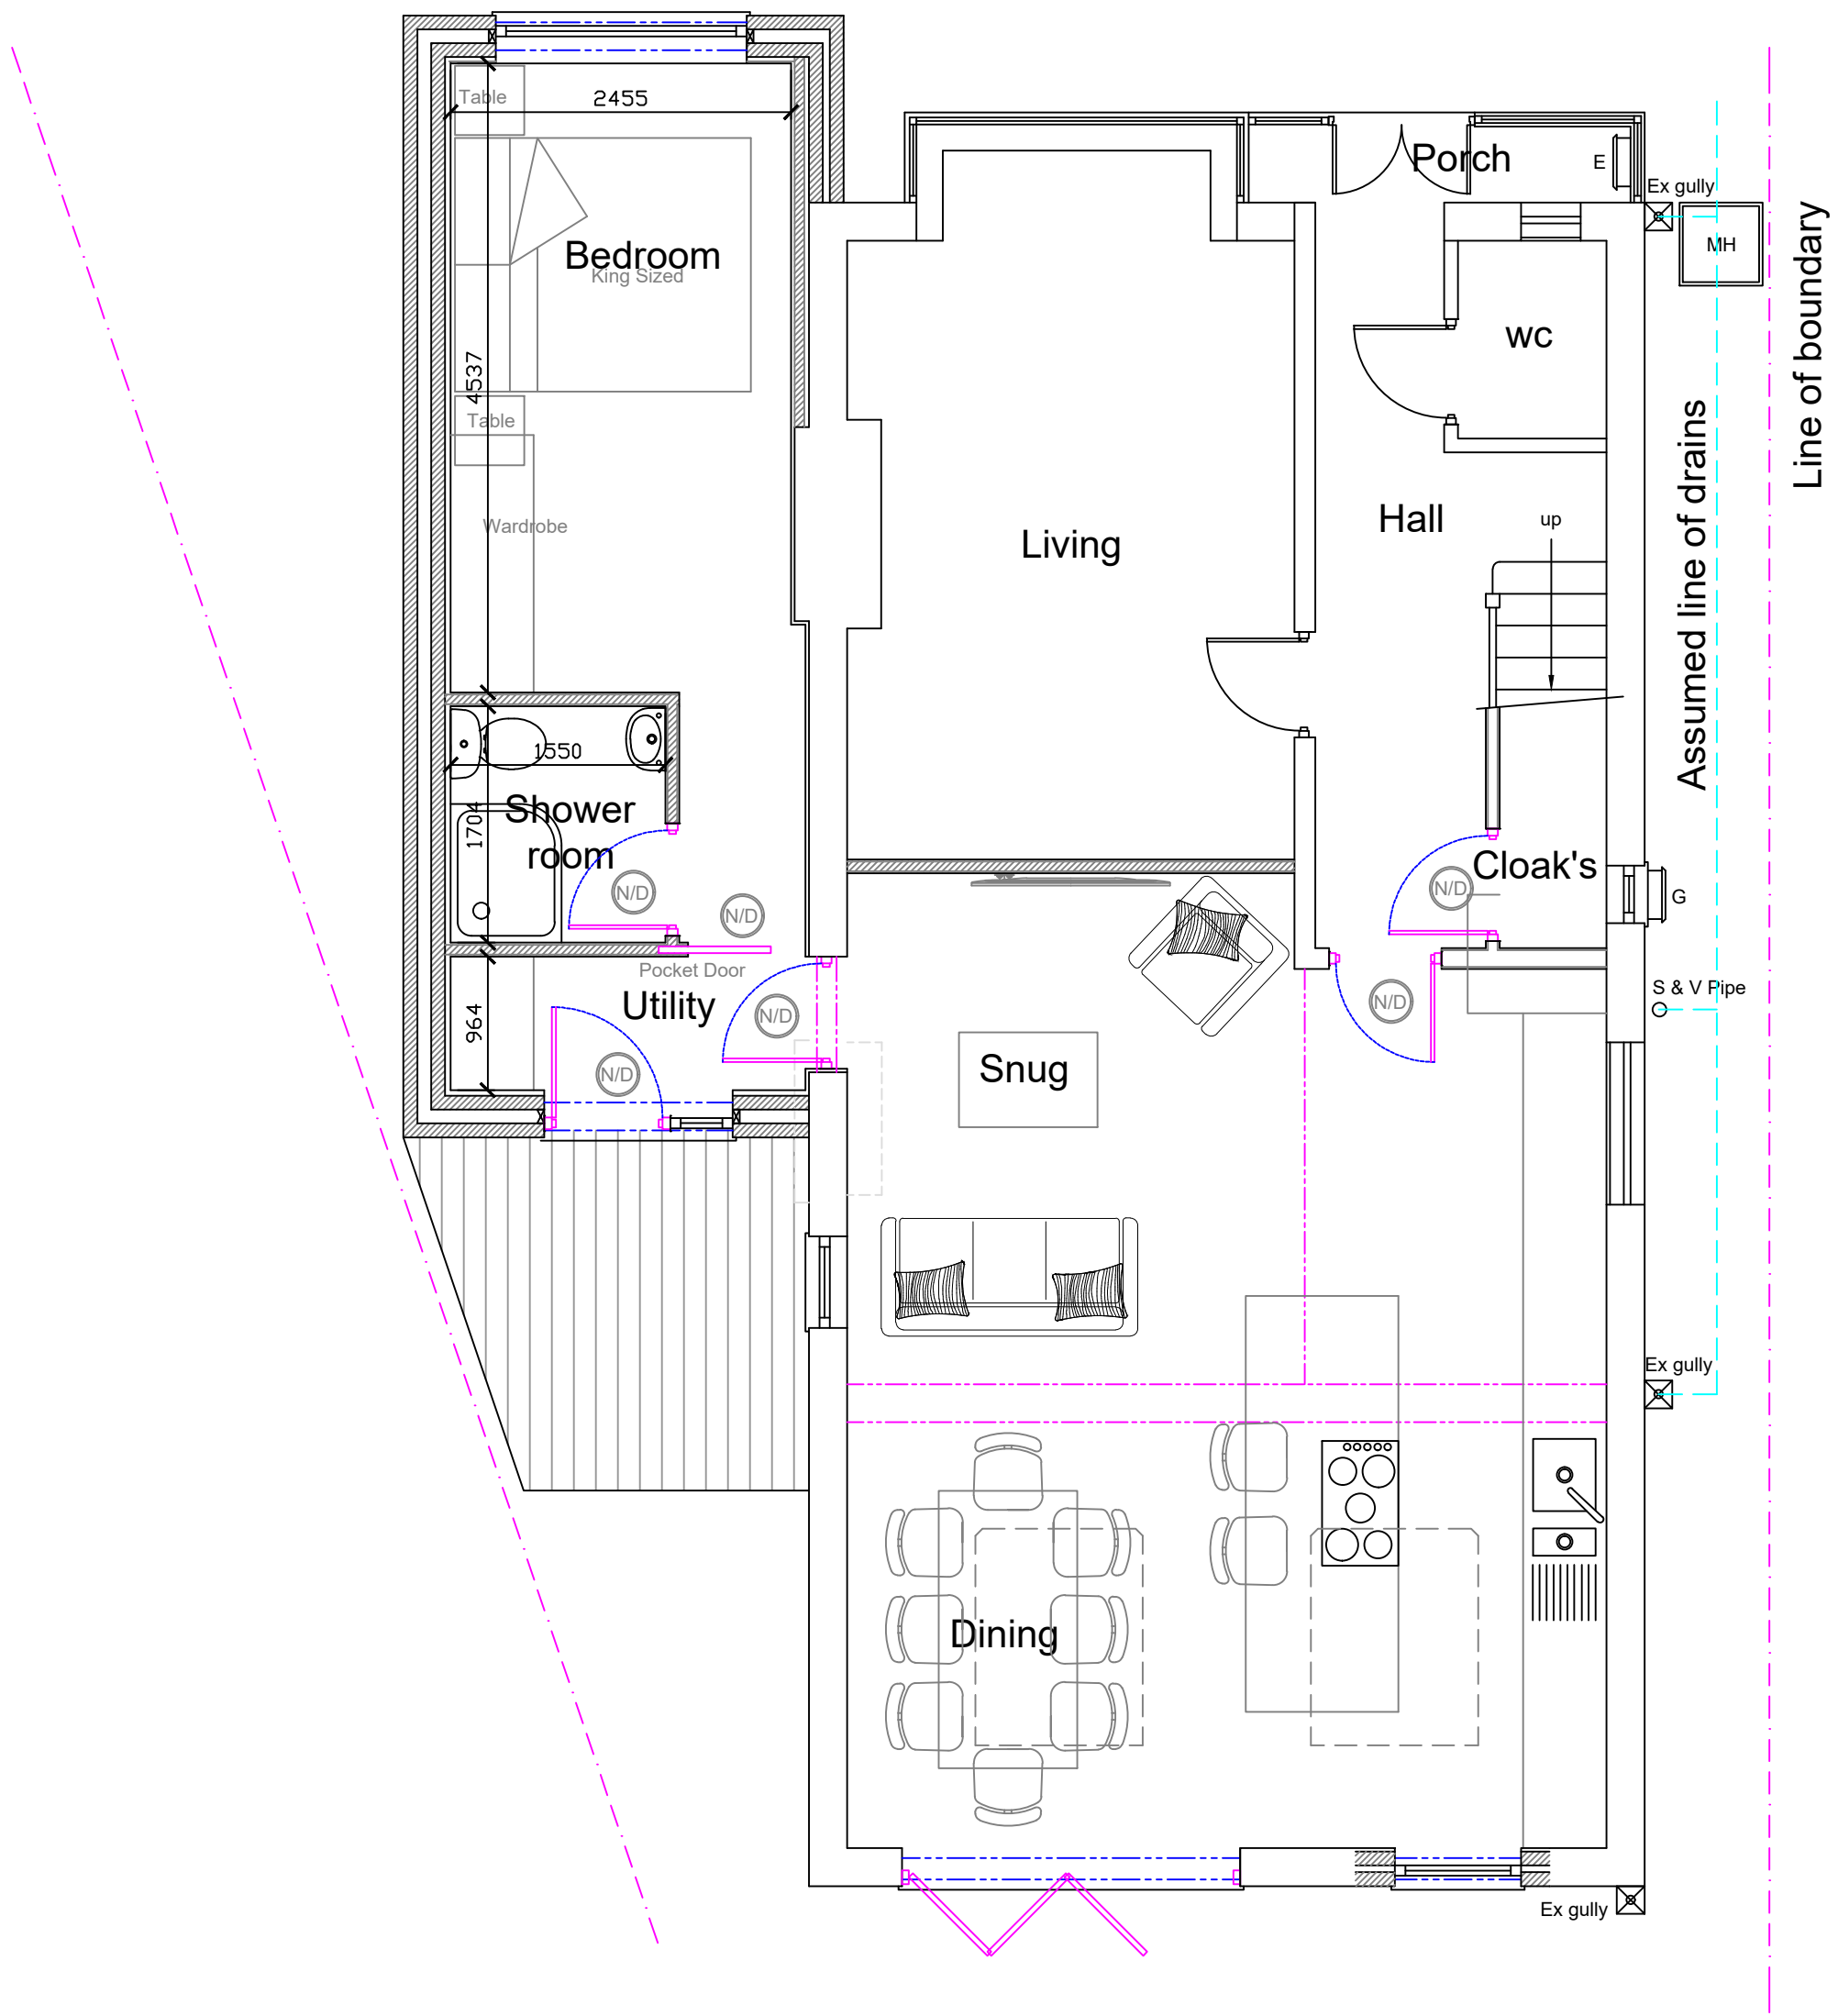

Proposed Ground Floor Plan
1:50

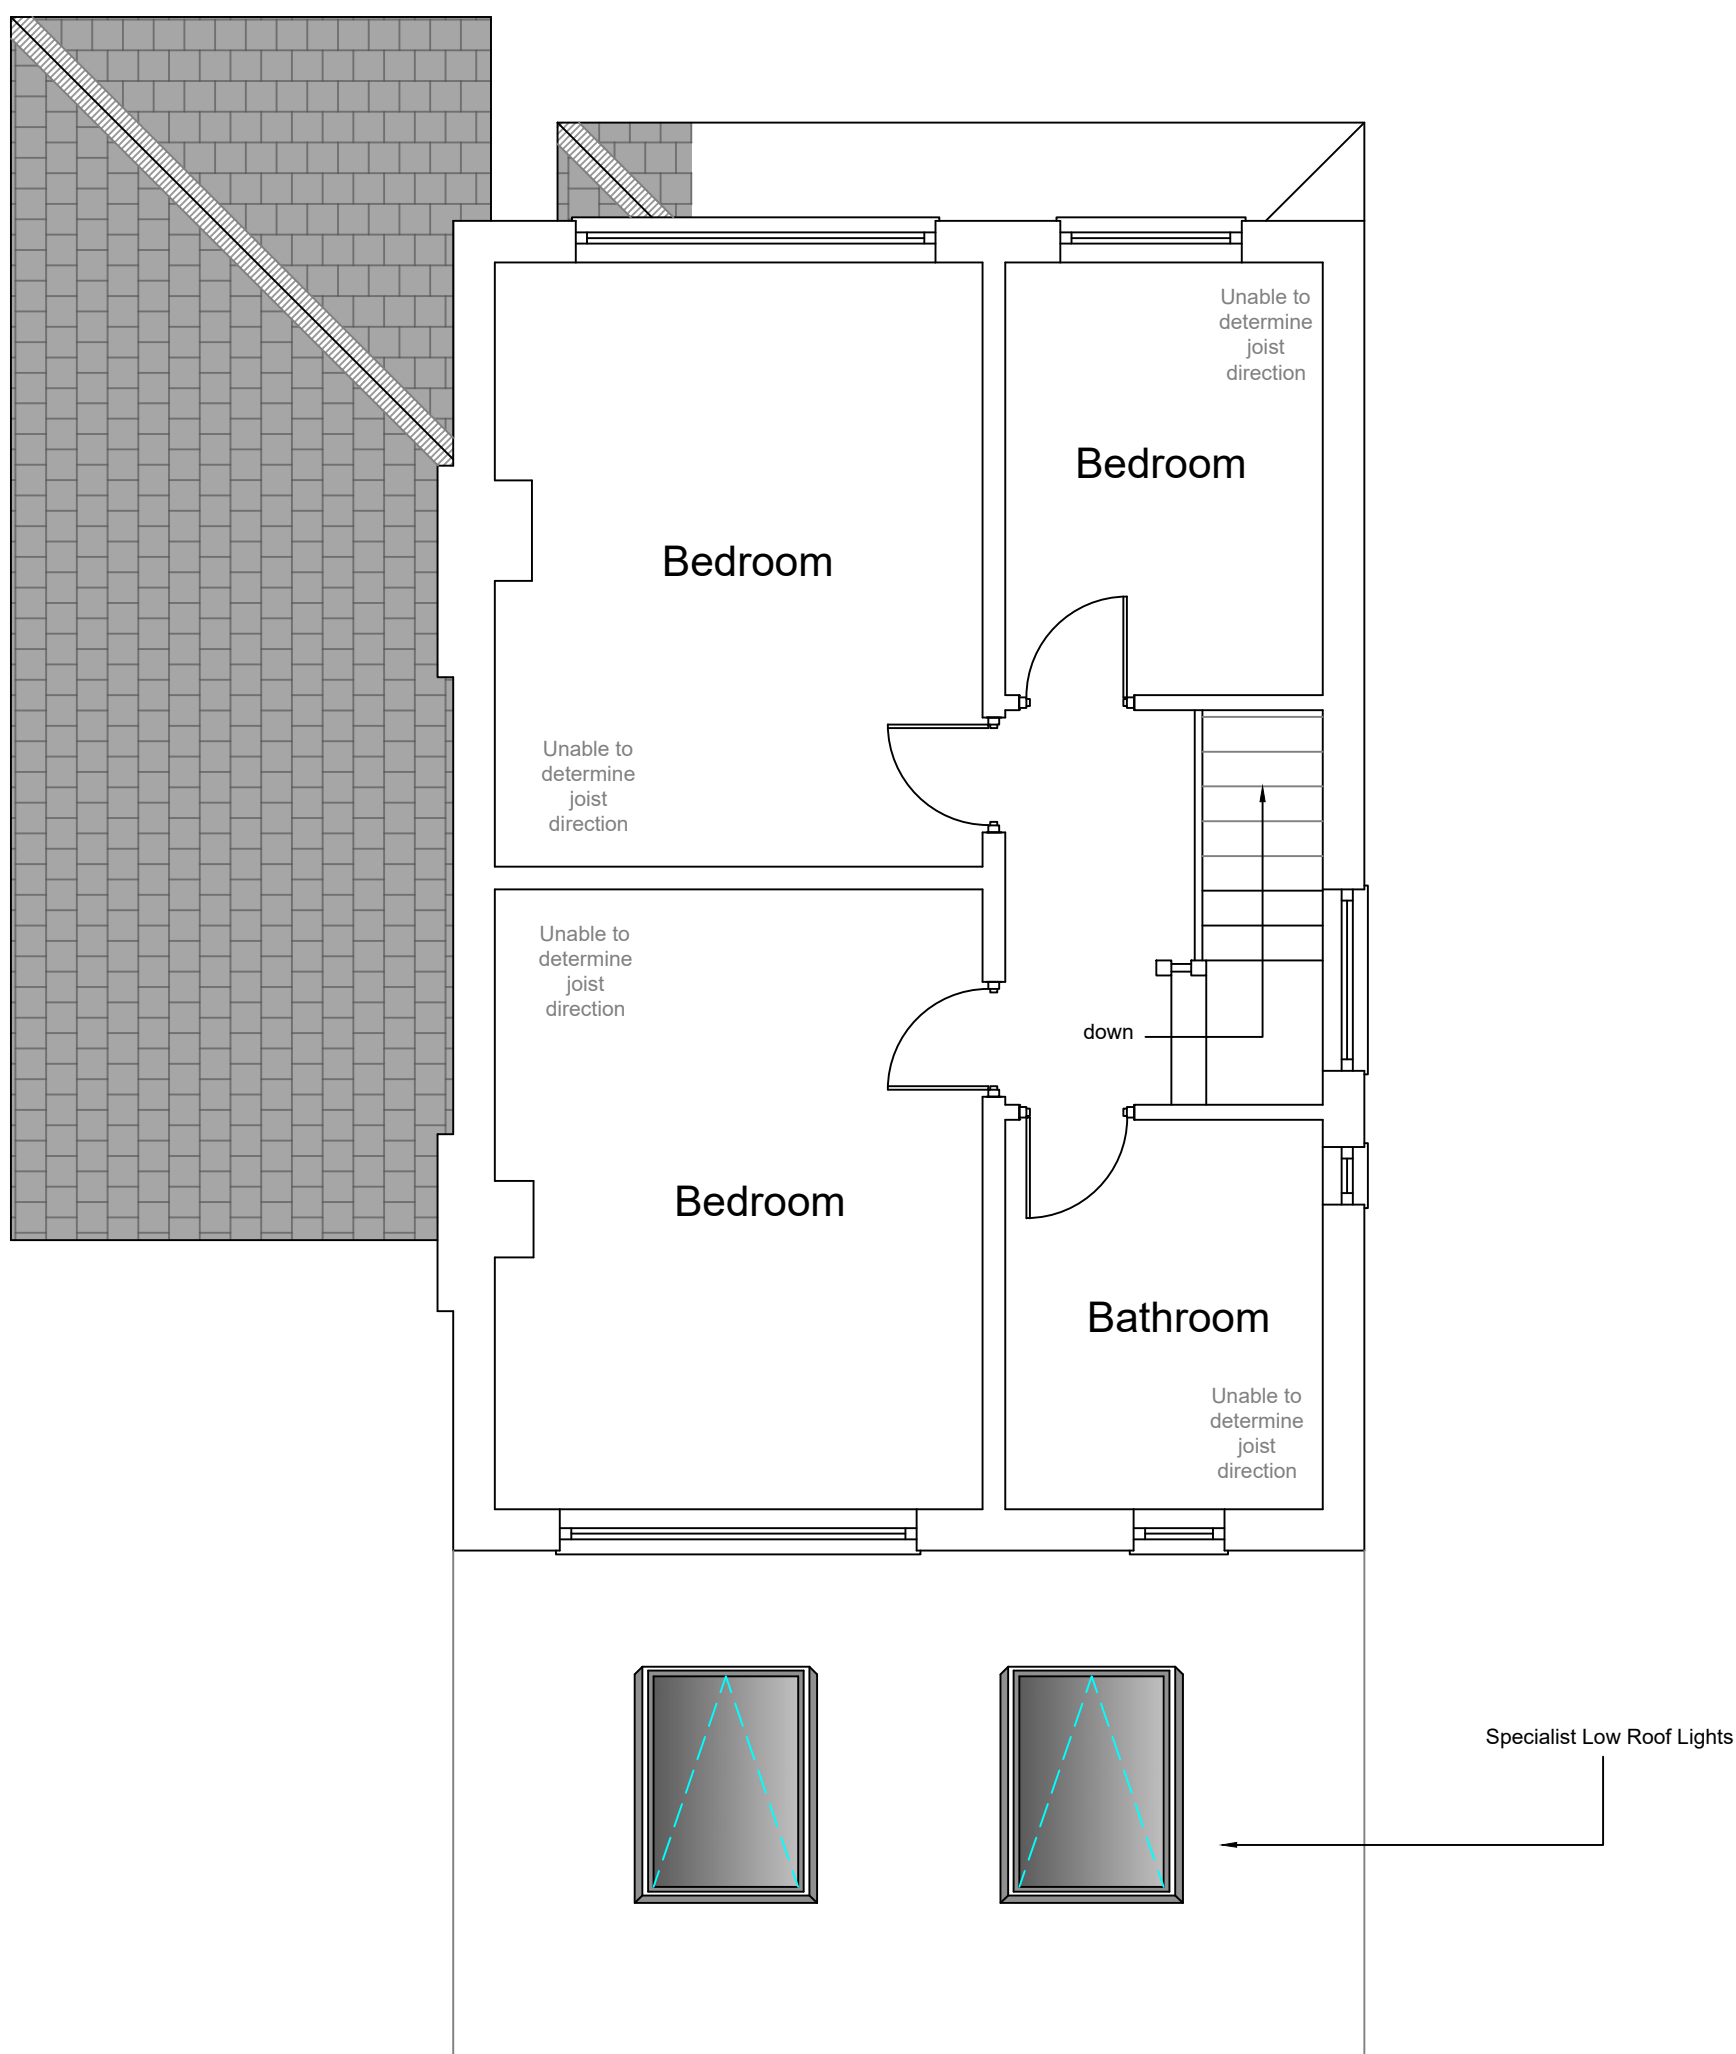

Proposed First Floor Plan

Stage :-				Householder Planning Drawing			
Project Title :-				Proposed Single Storey Side Extension			
Drawing Title :-				Proposed Plans & Elevations			
Client :-				Ms Lee			
Drwg No :-		2 of 3		Date :-		Rev :-	
07/23/72				July '23			
Scale :-			Drawn:-		Checked :-		
1:100 & 1:50@A1			SCM				
Site Address :-				42 Penrhyn Avenue Middleton Rochdale M24 1EQ			