


VEHICLE ACCESS TO
MITCHELL STREET

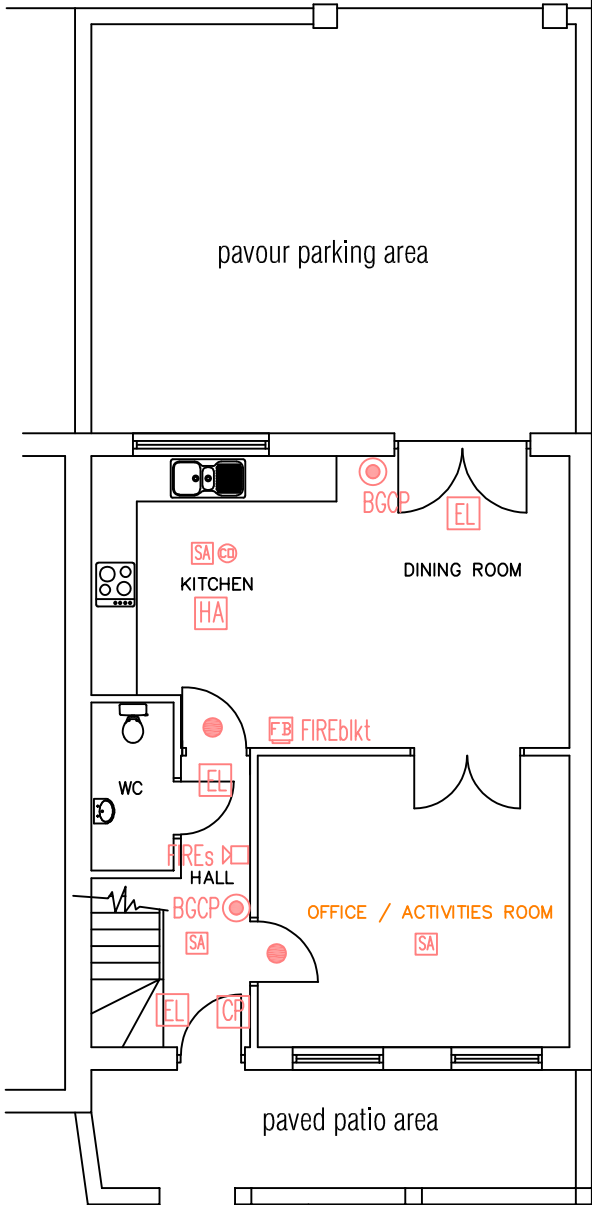

LITTLEDALE STREET

PROPOSED GROUND
FLOOR PLAN, 1:100



A 5-bedroom property with capacity for 4 children and one live-in carer.

Objective - Youth Rise Limited aims to provide a safe, nurturing residential care service for vulnerable children. The home will accommodate 4 children, providing round-the-clock care and supervision to help them thrive emotionally, socially, and educationally.


Capacity and Staffing - Children: 4 residents (aged 11-16). Live-in Carer: 1 full-time live-in carer who will be on-site 24/7. Part-time Staff: 3 part-time staff members will support operations, with a maximum of 1 additional staff member on-site at any given time alongside the live-in carer. Staff Schedule: The part-time staff will work rotational shifts to support daily operations and child welfare. Hours of Operation - The service operates 24/7, ensuring continuous care and supervision. The live-in carer will provide 24/7 support, with part-time staff covering specific hours based on children's needs and regulatory requirements.

Visits - There will be periodic visits from external agencies, social workers and family members based on each child's care plan and specific needs. These visits will be scheduled to minimize disruption and manage traffic in the limited parking space.

Car Parking & Transportation - Parking: Is available outside of the property, but we encourage staff and visitors to use public transportation due to space constraints. Sustainable Transport: Youth Rise will provide staff with electric bicycles as an eco-friendly transport option, aligning with our sustainability goals. Recruitment Strategy: We have recruited local staff to minimize travel time and reduce reliance on personal vehicles, thereby further limiting parking demand.

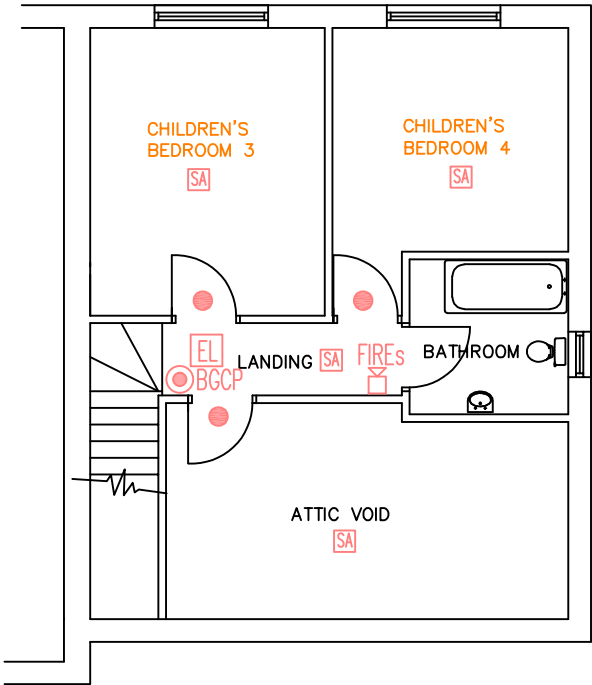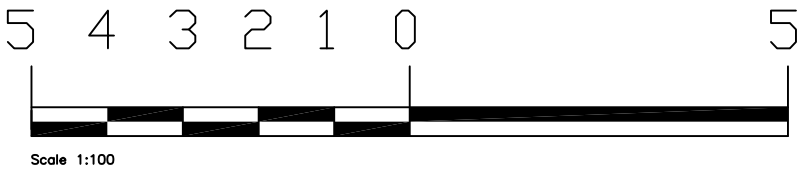

PROPOSED SECOND
FLOOR PLAN, 1:100

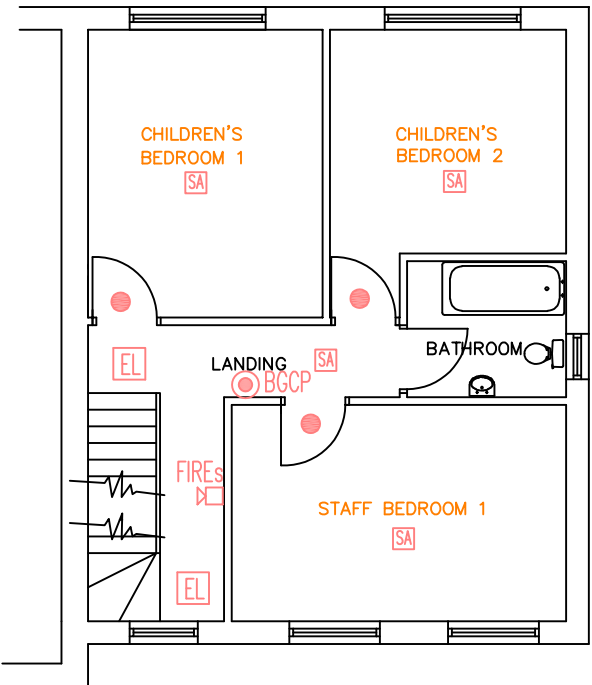

PROPOSED FIRST
FLOOR PLAN, 1:100

Studio Charrette will not be responsible for any principal designer duties under CDM 2015. No site work is to be carried out until permissions are in place. Site searches to be carried out before any works to site. All structural elemental/associated calculations to be confirmed and provided by structural engineer.



IMAGE OF FRONT ELEVATION

Fire risk assessment and upgrading (where necessary) for all fire detection, sounding and fighting equipment prior to full OFSTED inspection and approval.

- fire alarm control panel
- smoke alarm – interlinked
- Carbon Monoxide detector
- Fire alarm sounder
- Fire blanket
- fire door
- heat alarm – interlinked
- emergency light fitting
- electrical meter
- electrical switchboard
- Gas meter

NOTES:

This drawing is not a working drawing, and is only for the purpose of the following:-

A- Planning Submission

The main contractor is responsible for informing the lead designer of any discrepancy on, or between, this drawing and any other relevant document.

All existing walls, foundations and Intels or other structural items are to be confirmed load bearing and adequate for increased loading where relevant prior to work commencing.

Any existing walls to be removed are to be confirmed non-loadbearing prior to removal.

Boundaries, angles, and dimensions are to be checked by the main contractor prior to work commencing.

Written dimensions only to be used from this drawing. If in doubt consult the lead designer for clarification.

STUDIO
CHARRETTE

A: The Clubhouse, 50 Grosvenor Hill, London, W1K 3QT
W: www.studiocharrette.co.uk

Client

Emmanuel Mbazo

Project Title

49 Littledale Street,
Rochadale OL12 6SZ

Drawing Title

Proposed change of use

Proposed floor plan

Drawing No. SC / 24 / 331 - 201	Rev	
Scale 1:100 @ A3	Date -Sept 2024	
	Planning	
	Bulking Control	
	Client	
	Sketch	
Created By A Mc	Information	
Check By		

This drawing and the copyright, design rights and all other intellectual property rights in it belong to Studio Charrette Ltd. No licence or assignment of any such rights is granted hereunder. This drawing is not to be copied or divulged to a third party without written permission.