



GENERAL NOTES


- DRAWINGS ARE TO BE READ IN CONJUNCTION WITH ALL RELEVANT SPECIFICATIONS, ENGINEERS, ARCHITECTS & SERVICES DRAWINGS, INCLUDING APPROVED BUILDERS WORK DRAWINGS. CONTRACTOR TO NOTIFY ENGINEER OF DISCREPANCIES BETWEEN STRUCTURAL DRAWINGS AND SPECIFICATIONS OR OTHER DRAWINGS.
- ALL DIMENSIONS ARE IN MILLIMETRES UNLESS NOTED OTHERWISE.
- ALL DIMENSIONS ARE APPROXIMATE AND ARE SUBJECT TO SITE MEASURE BY THE MAIN CONTRACTOR.
- DO NOT SCALE FROM THE DRAWINGS OR THE COMPUTER DIGITAL DATA, ONLY FIGURED DIMENSIONS ARE TO BE USED.
- THE CONTRACTOR SHALL BE RESPONSIBLE FOR THE DESIGN, FABRICATION, ERECTION AND REMOVAL OF ALL TEMPORARY WORKS AND SHALL PROVIDE ALL TEMPORARY BRACING AS NECESSARY TO MAINTAIN STRUCTURAL STABILITY DURING CONSTRUCTION.
- IF THE CONTRACTOR CONSIDERS THAT HE DOES NOT HAVE SUFFICIENT INFORMATION TO SAFELY COMPLETE THE WORKS DETAILED ON THIS DRAWING, HE SHOULD CONTACT THE ENGINEER.
- MAIN CONTRACTOR IS RESPONSIBLE FOR TEMPORARY PROPPING OF ALL AFFECTED STRUCTURES THROUGHOUT THE WORKS.
- ALL NEW STEEL TO BE BLAST CLEANED TO SA 2½ AND HOT DIPPED GALVANISED TO BE BS EN 150 1461.
- CONTRACTOR TO UNDERTAKE CCTV DRAINAGE SURVEY TO DETERMINE ALL EXISTING DRAINAGE ROUTES IN THE VICINITY OF THE WORK
- AREA OF WORK UNDERSTOOD TO BE ABOVE HISTORICAL GRAVEYARD.

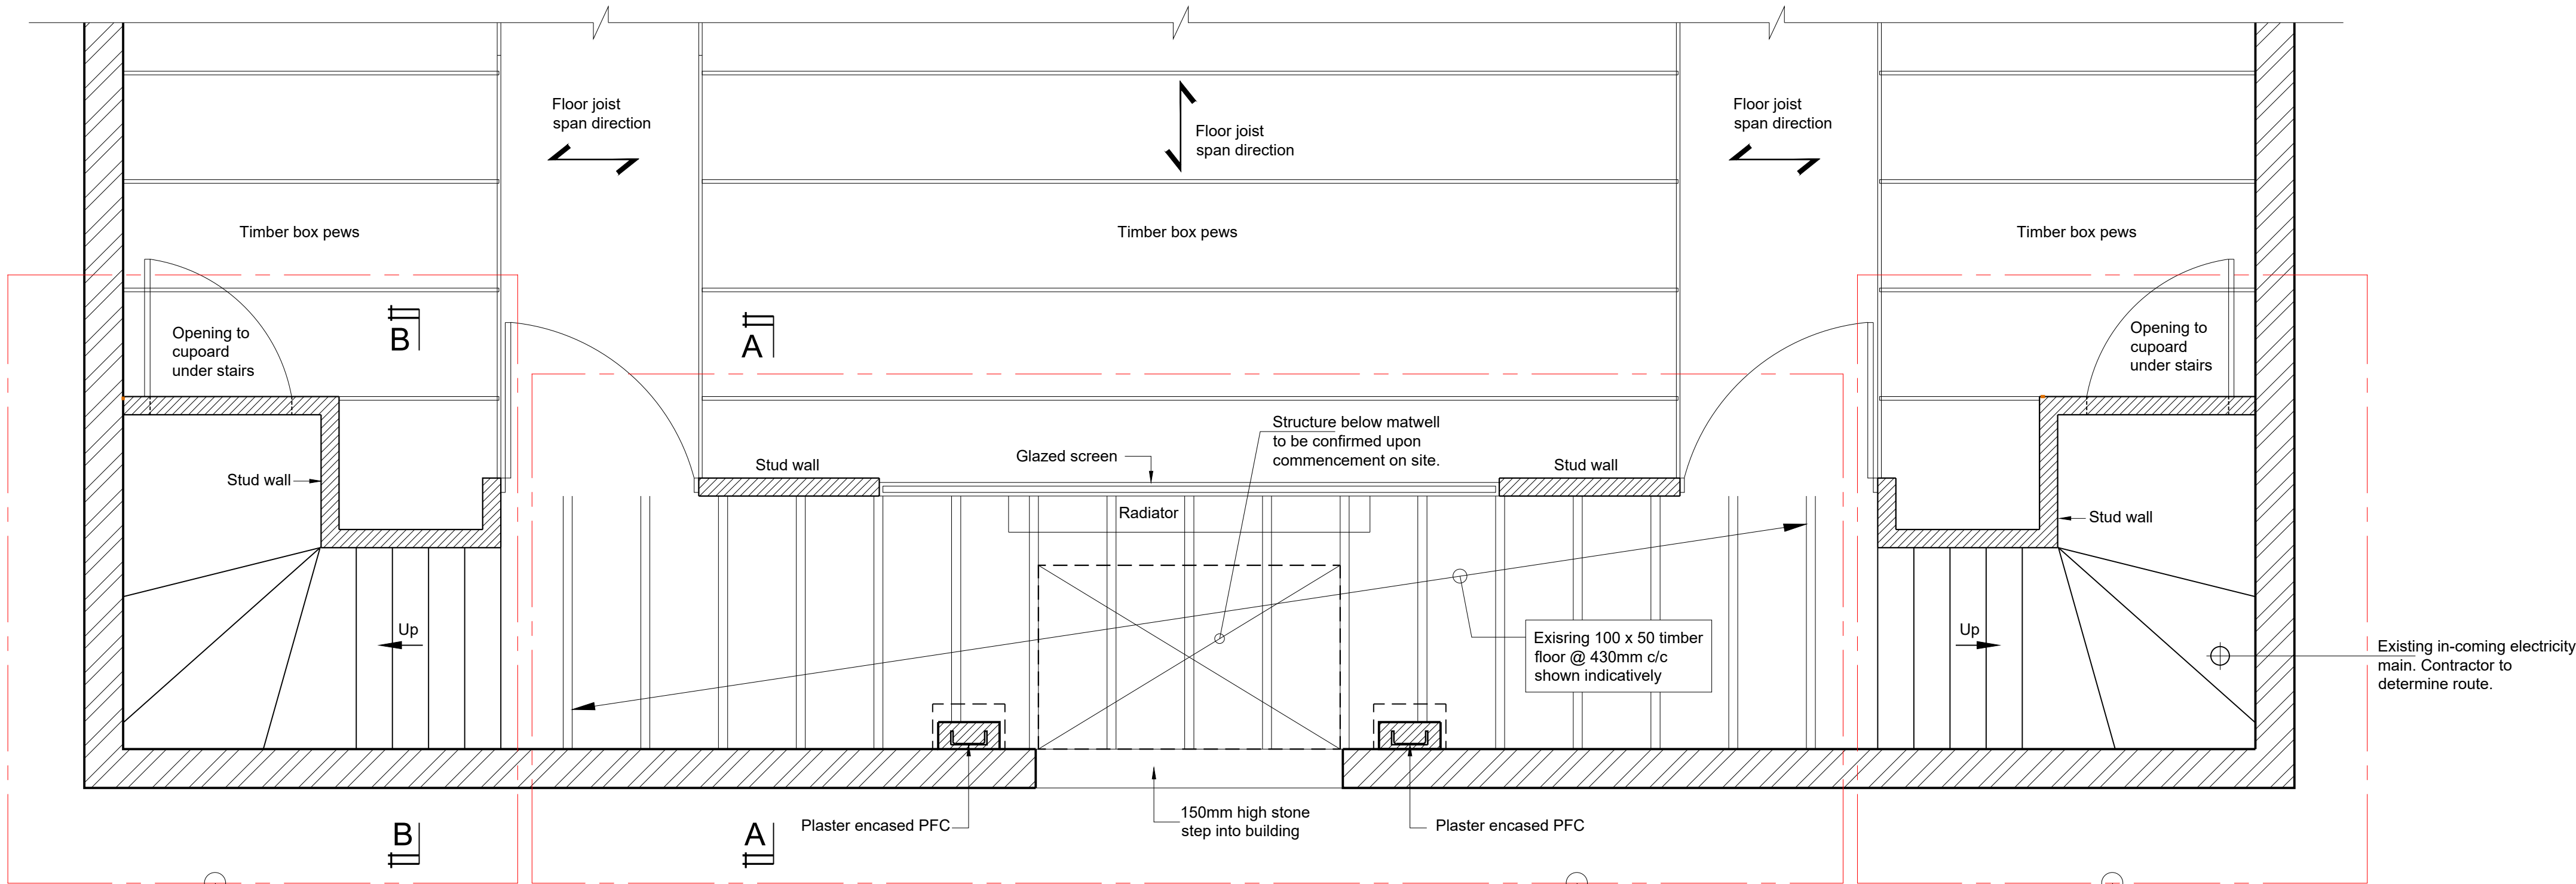

EXISTING FLOOR PLAN
(SCALE 1:25)

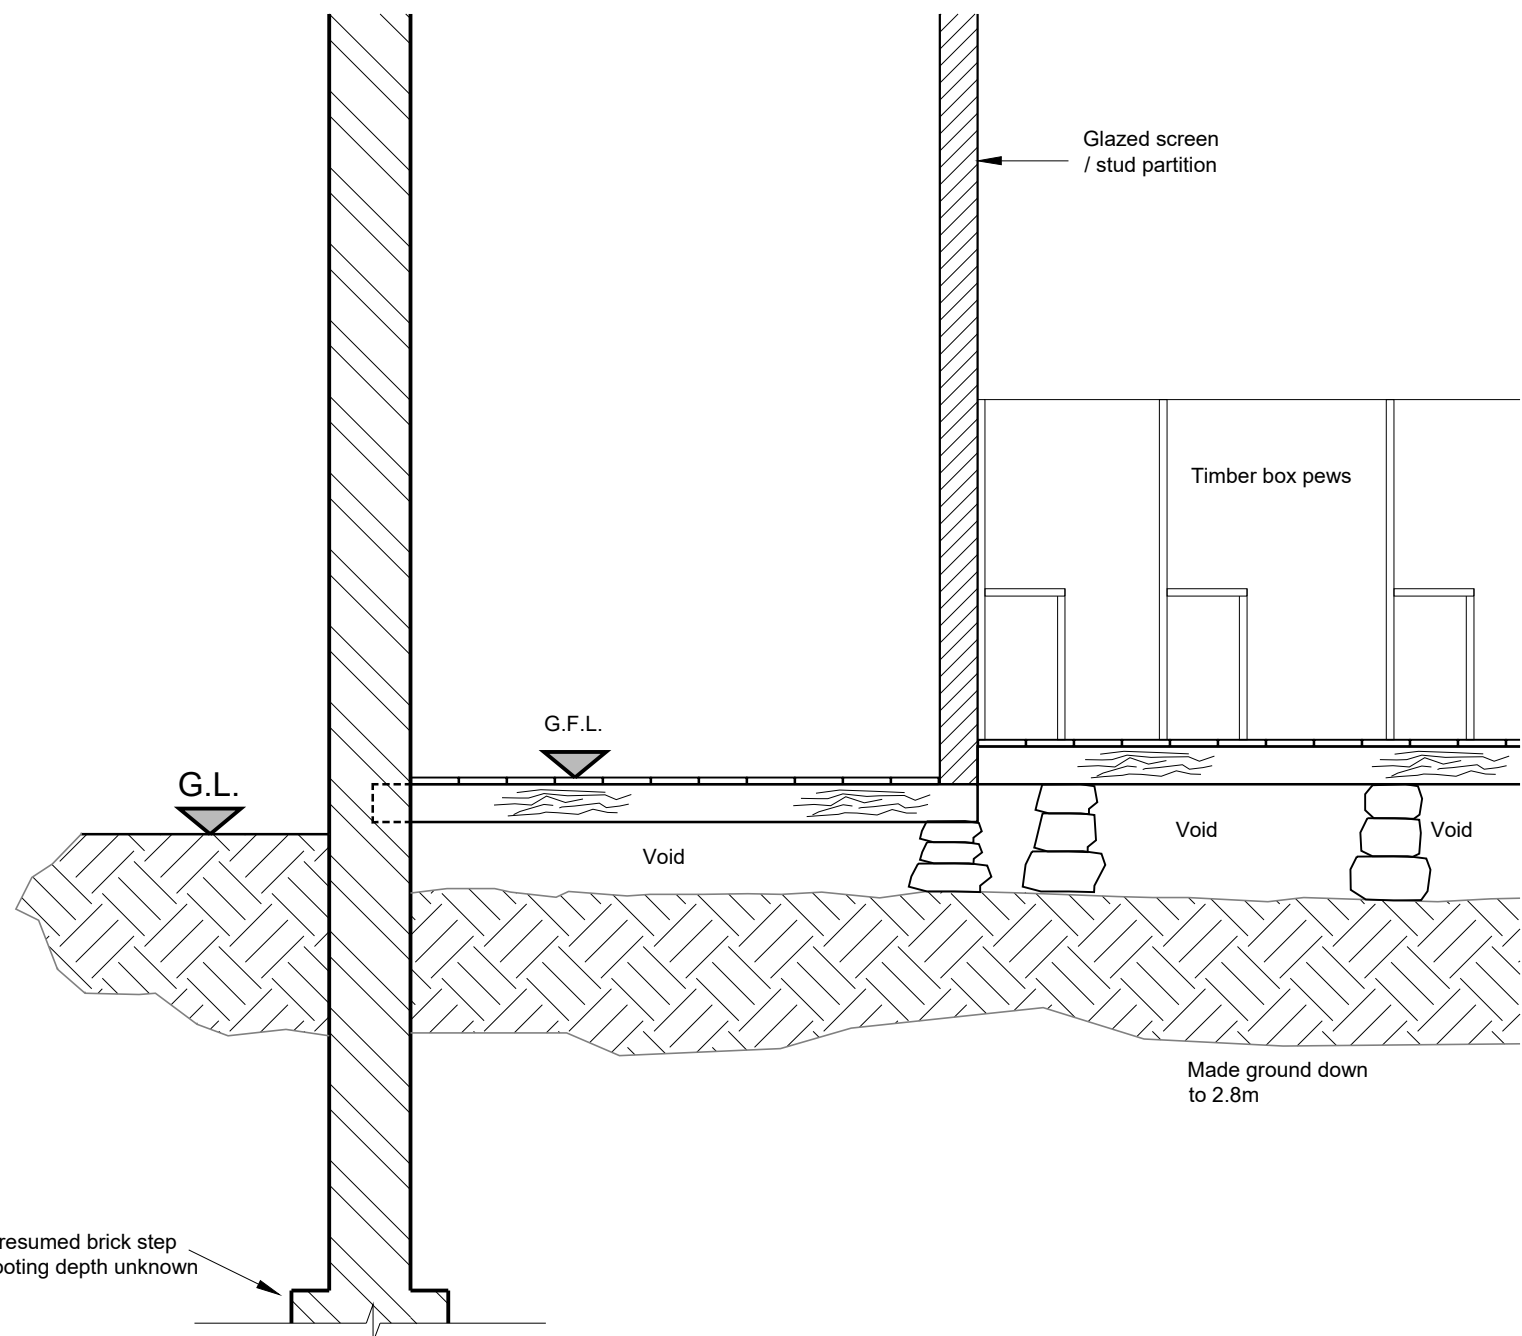

EXISTING SECTION A - A
(Scale 1:20)

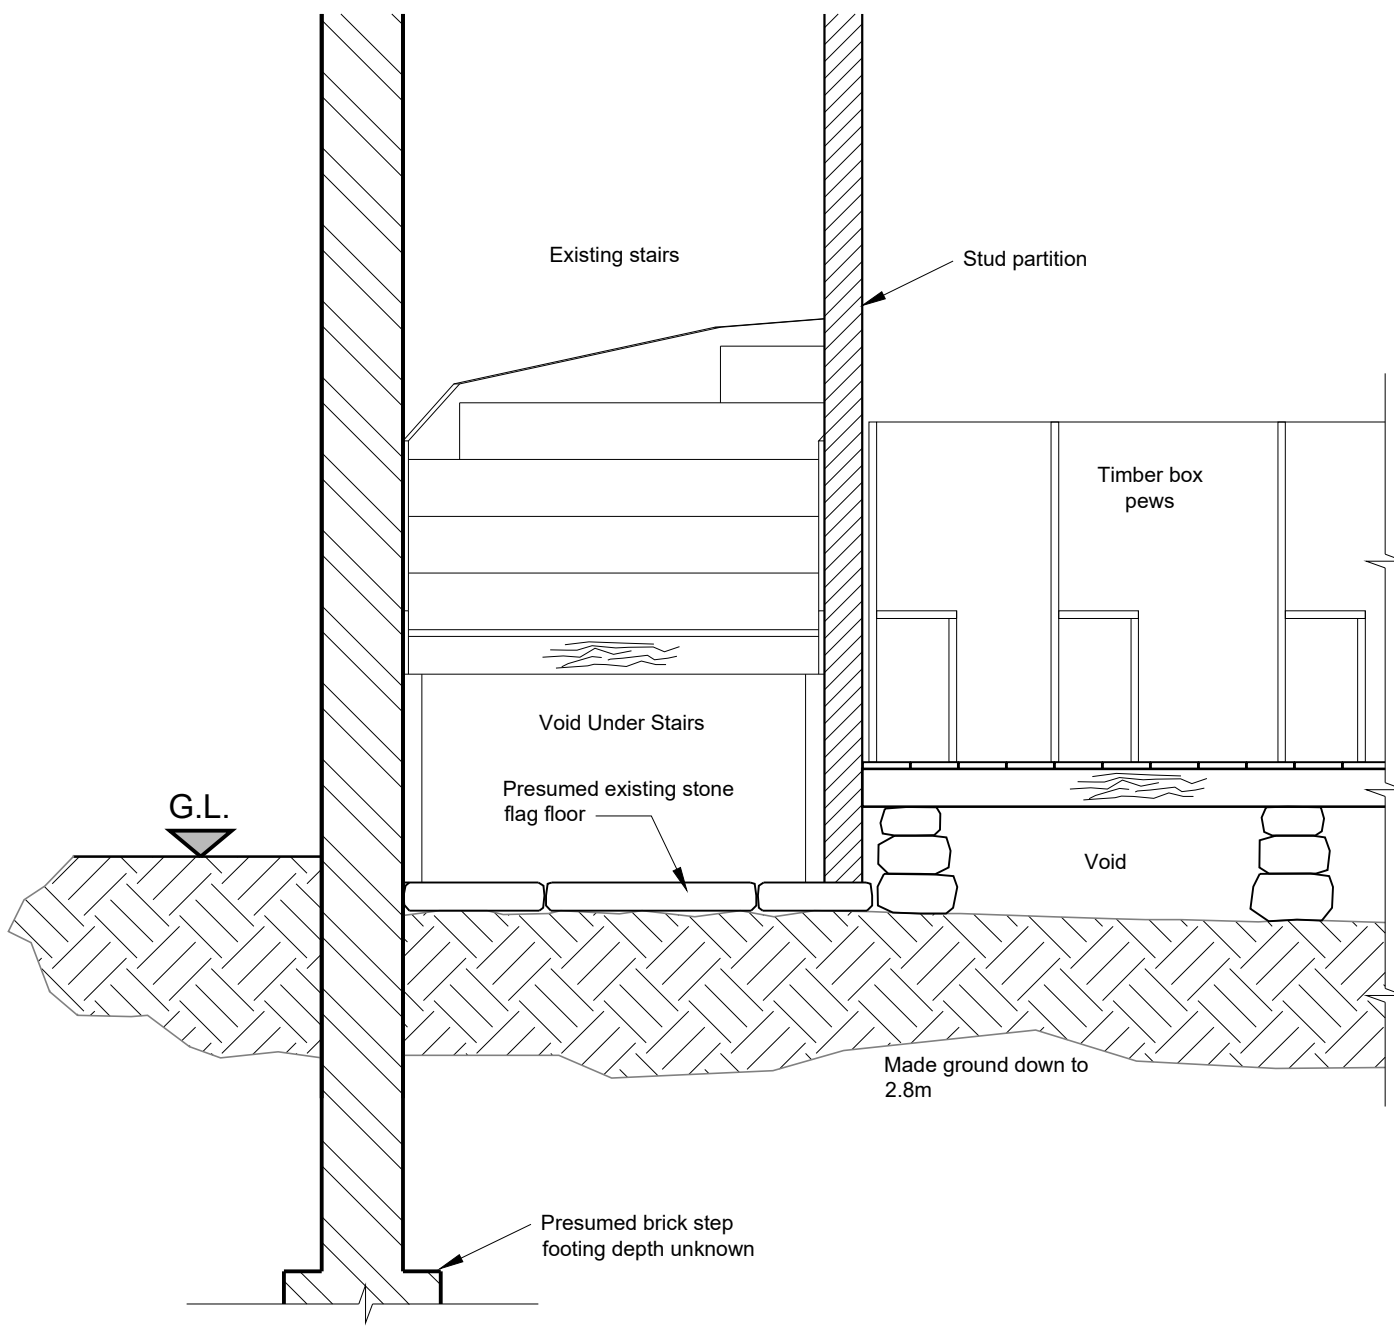

EXISTING SECTION B - B
(Scale 1:20)

P1	PRELIMINARY ISSUE	GK	23.06.23	GAD
Rev	Description	By	Date	Chkd



HOPE BAPTIST CHAPEL
ROCHDALE

EXISTING
PLAN AND SECTIONS

Status
PRELIMINARY

Drawing No. 11477 - 001				Revision P1	
Scale As shown	Size A1	Drawn GK	Date JUNE 23	Passed (Tender) -	Passed (Construction) -