


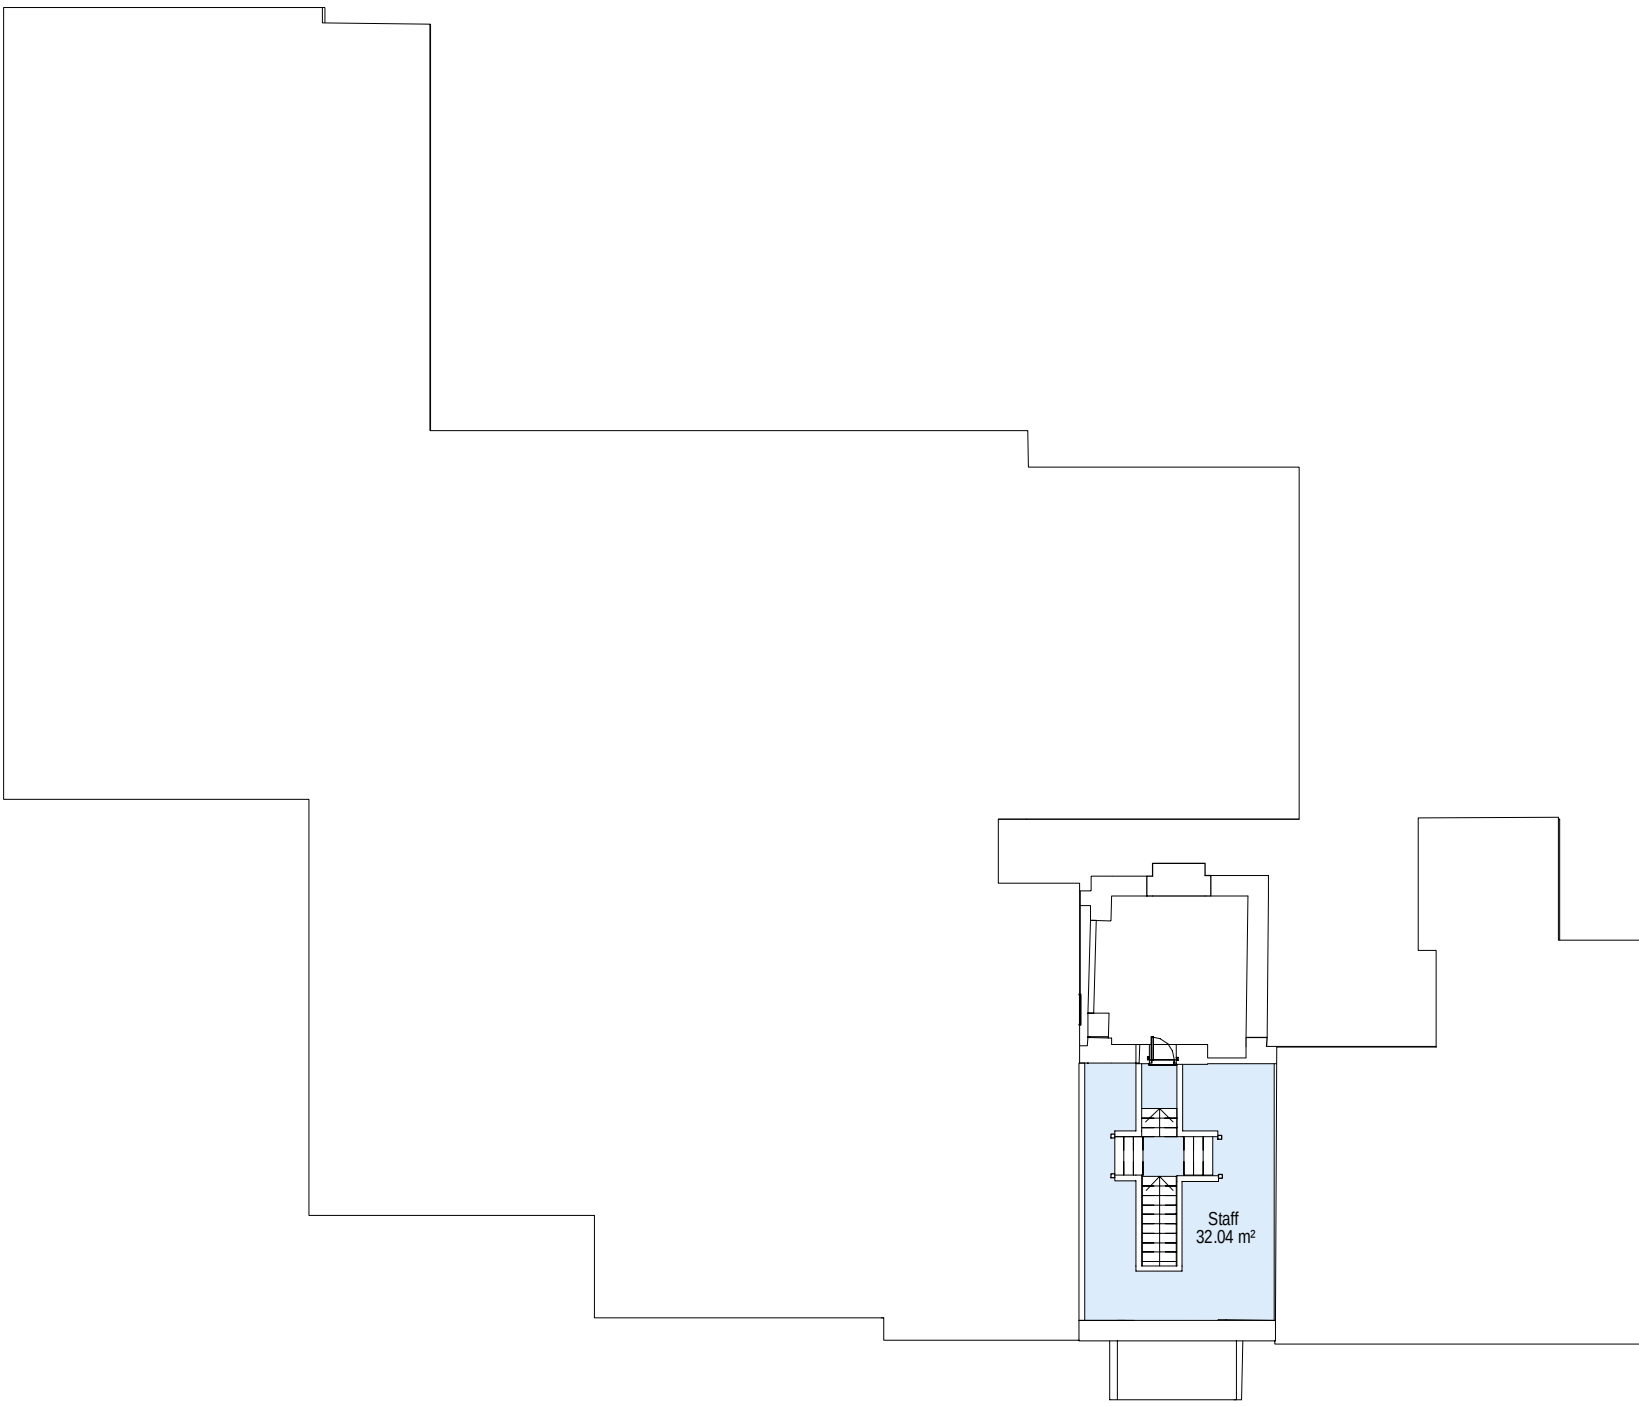

1 Existing - First Floor
1 : 200 @ A1

Revision	Description	Date	Drawn	Checked
Halliday Meecham Architects Limited				
111 Piccadilly Manchester M1 2HY +44 (0)161 661 5566				
4 Devonshire Street London W1W 5DT +44 (0)203 440 5175				
hma@hallidaymeecham.com www.hallidaymeecham.com				
Client:				
Project: St Johns Thornham				
Phase/ Location: Middleton				
Drawing: Existing First Floor Plan				
Scale @ A1	Scale @ A3	Date:	Drawn:	Checked:
		06/07/23	SD	PEH
		Job No.	Drawing No.	
		5635	10102	
Drawing Ref.				Revision
5635-HMA-SJT-01-DR-A-10102				P1

