




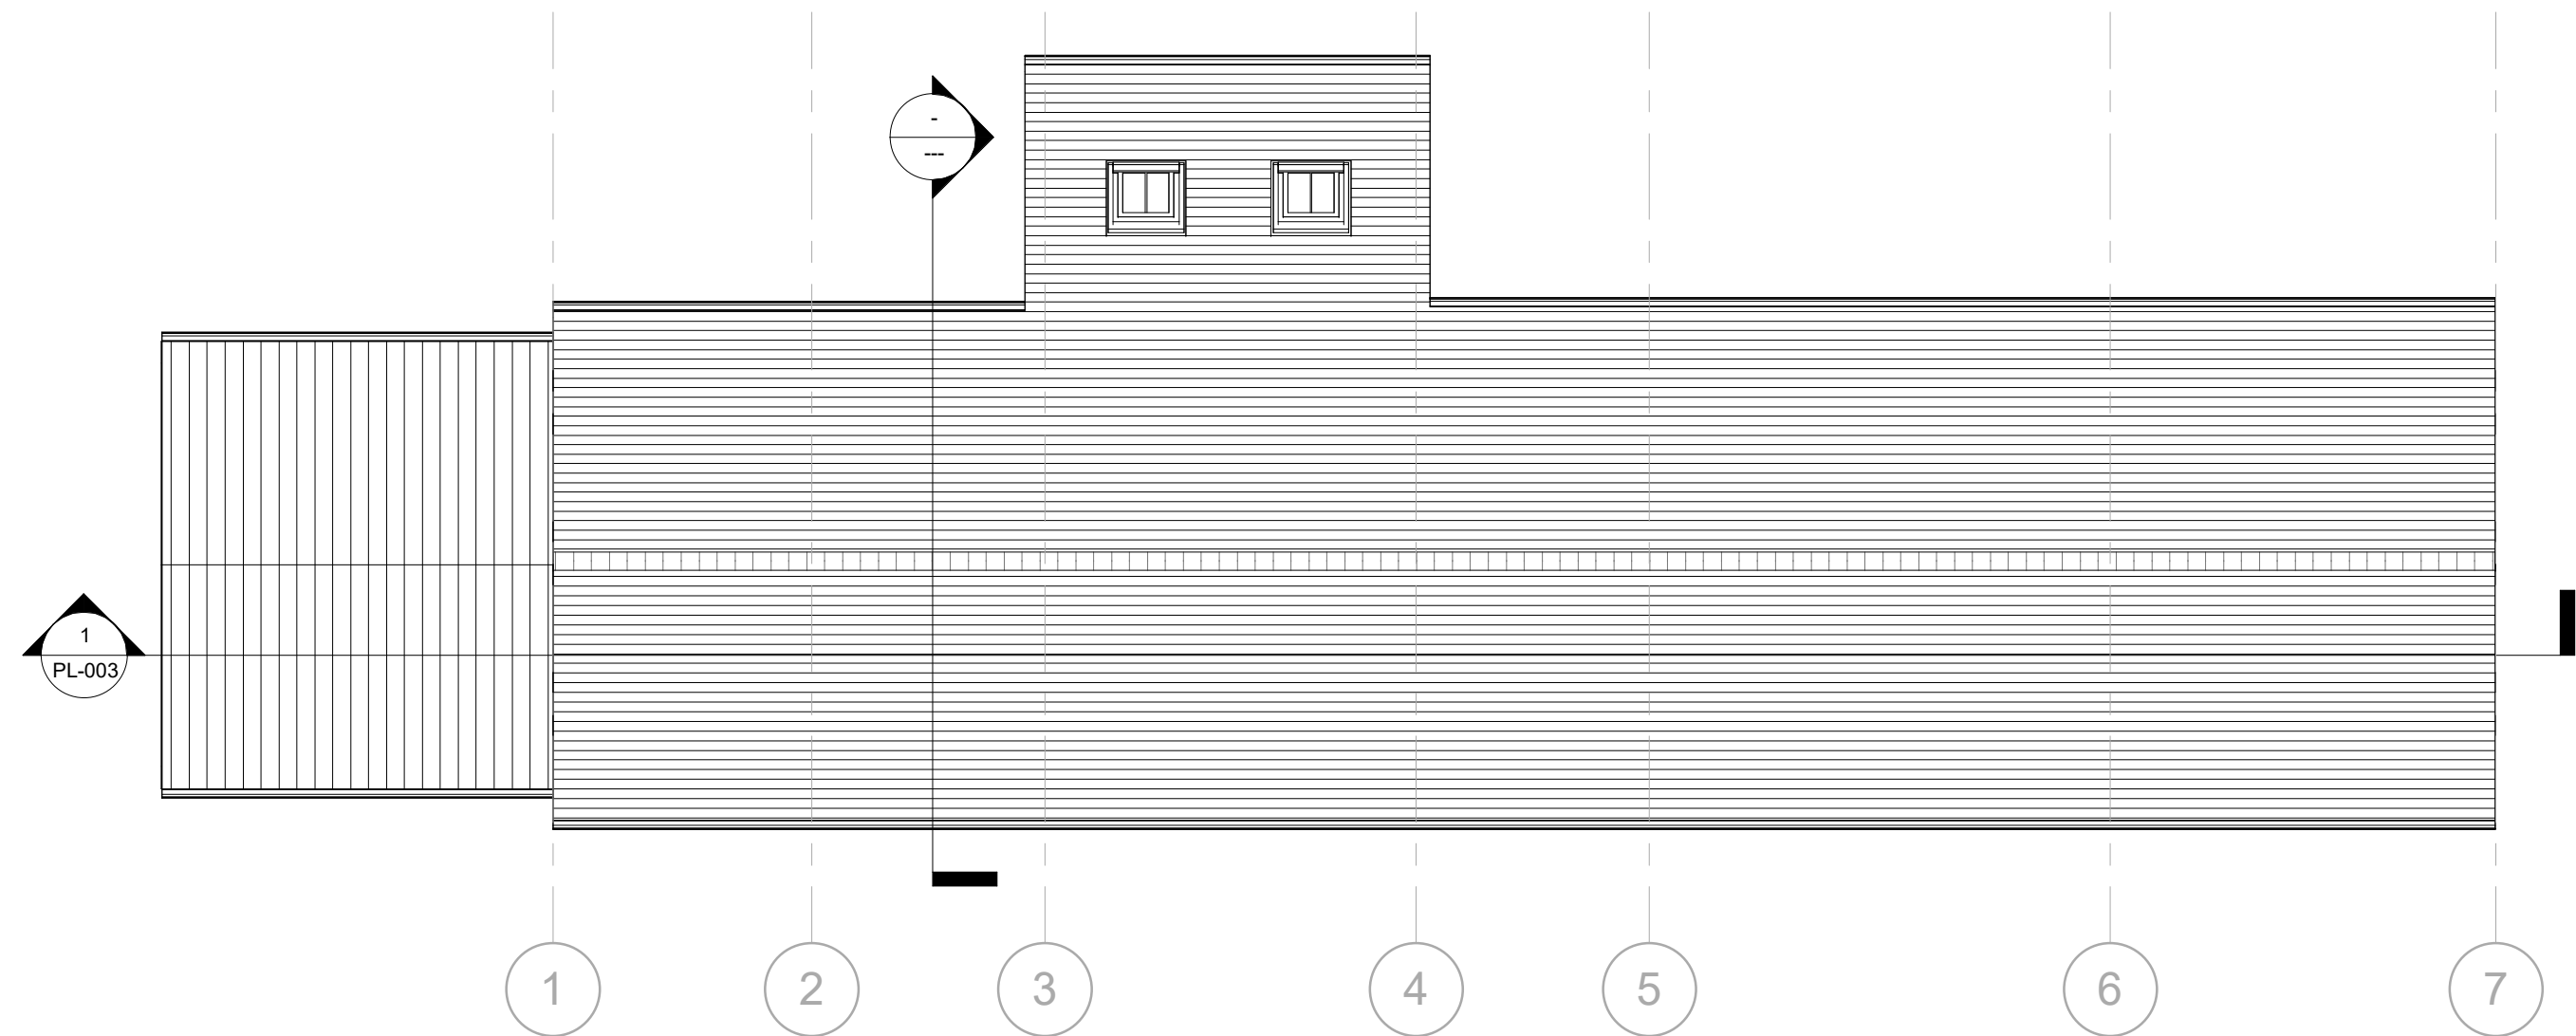


4 As Proposed Roof Plan
1 : 100

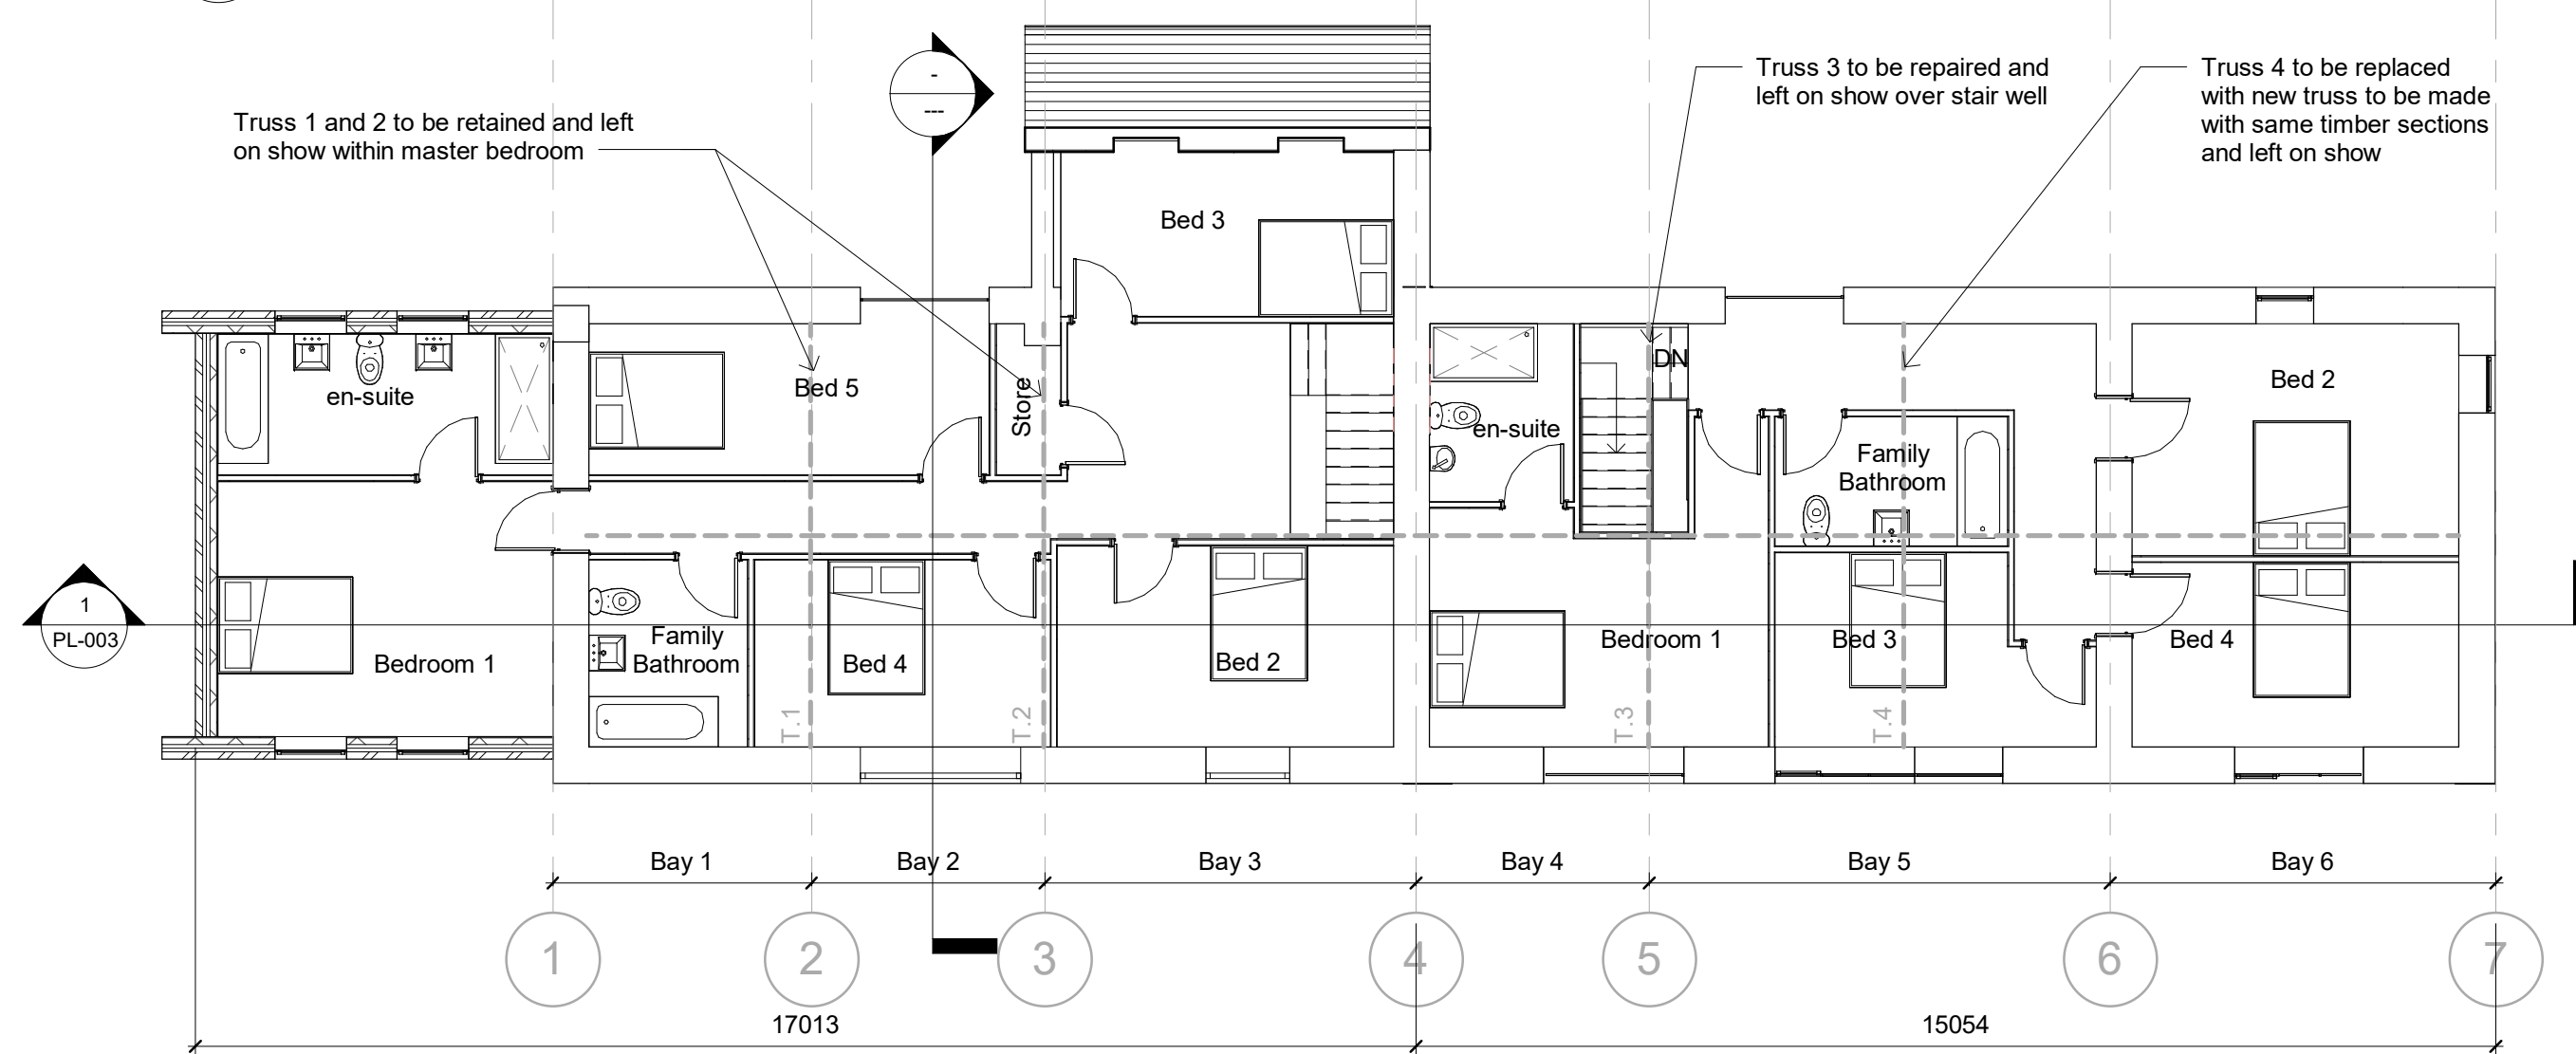


2 As Proposed 1st Floor
1 : 100

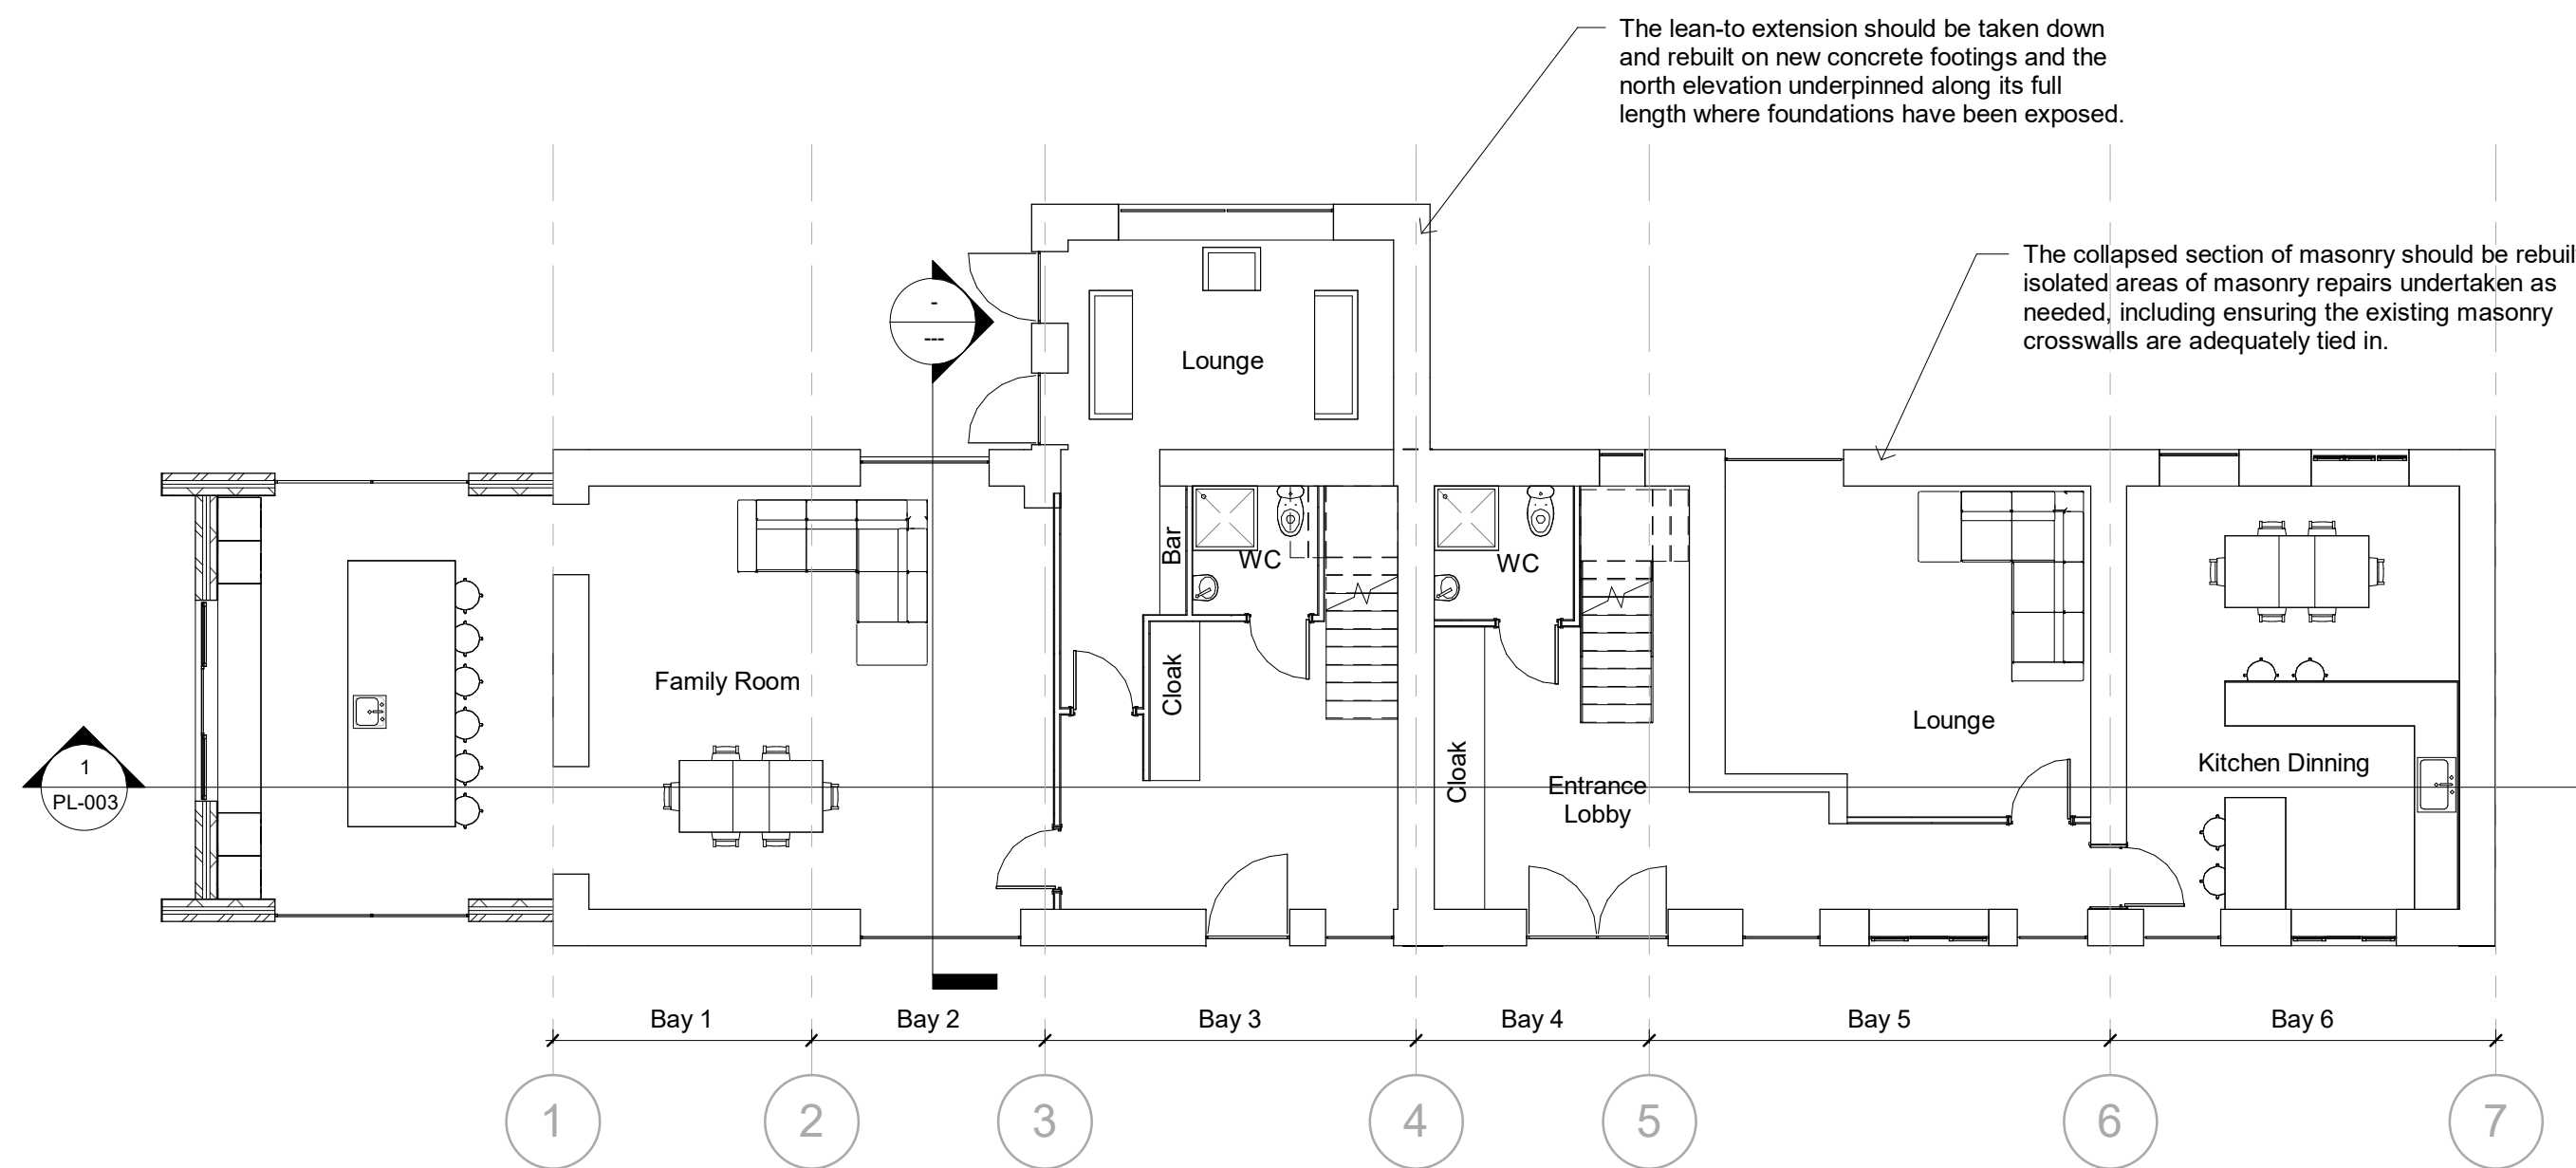


1 As Proposed Ground Floor
1 : 100

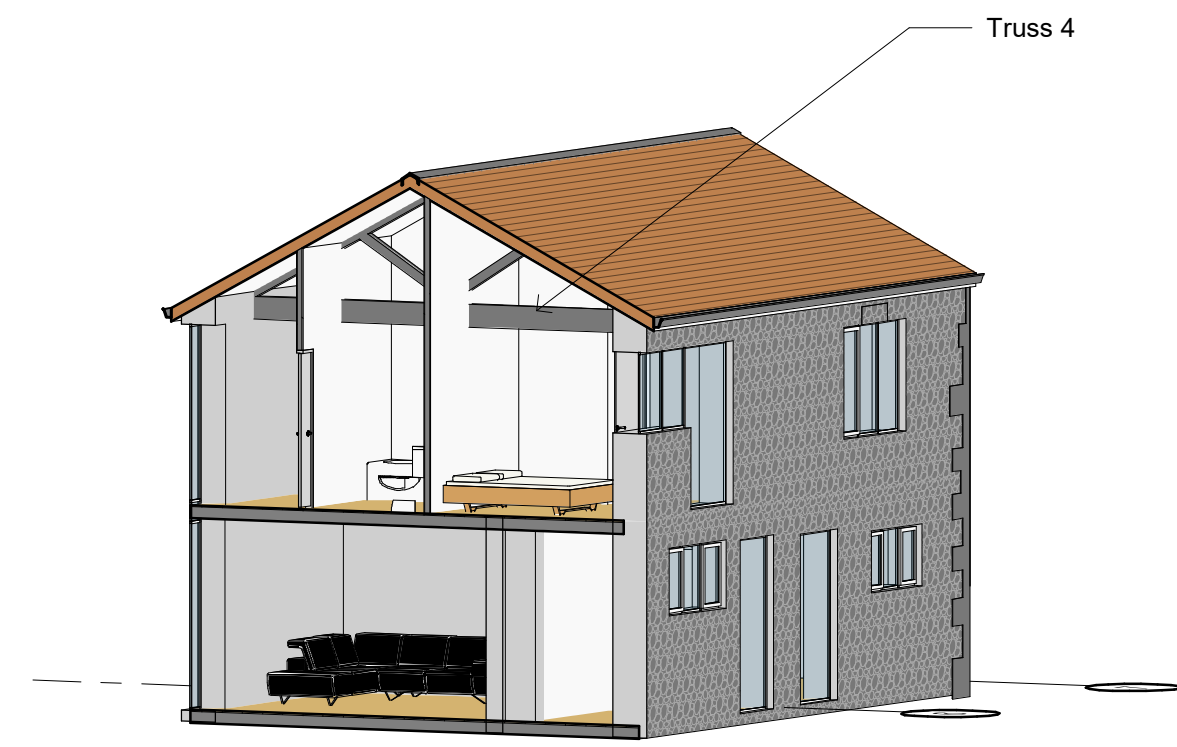


6 Truss 4 3D View

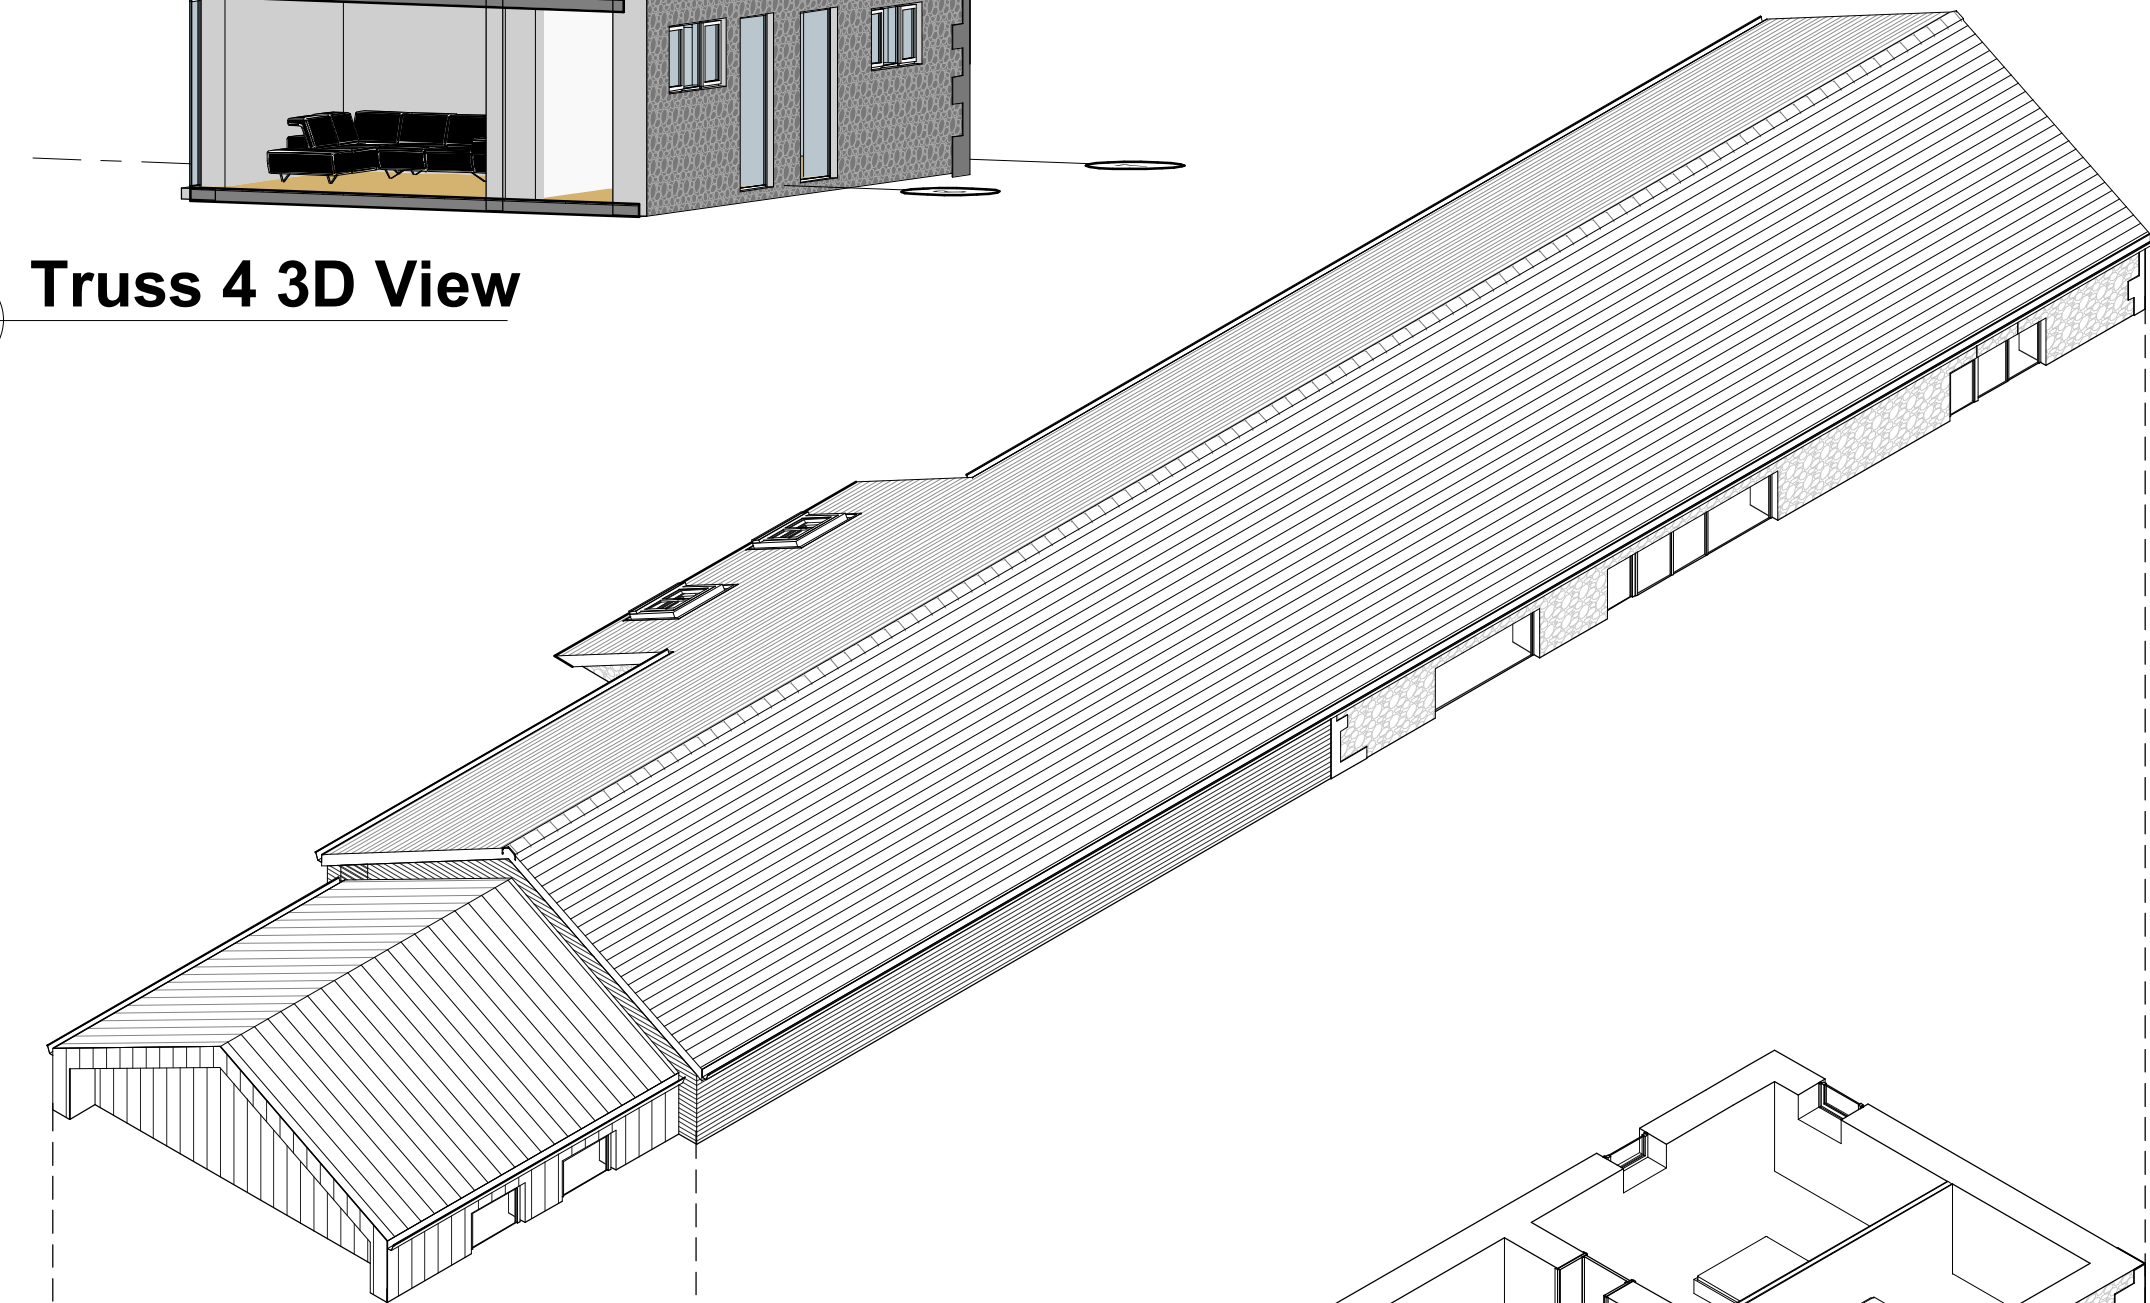

7 Roof 3D

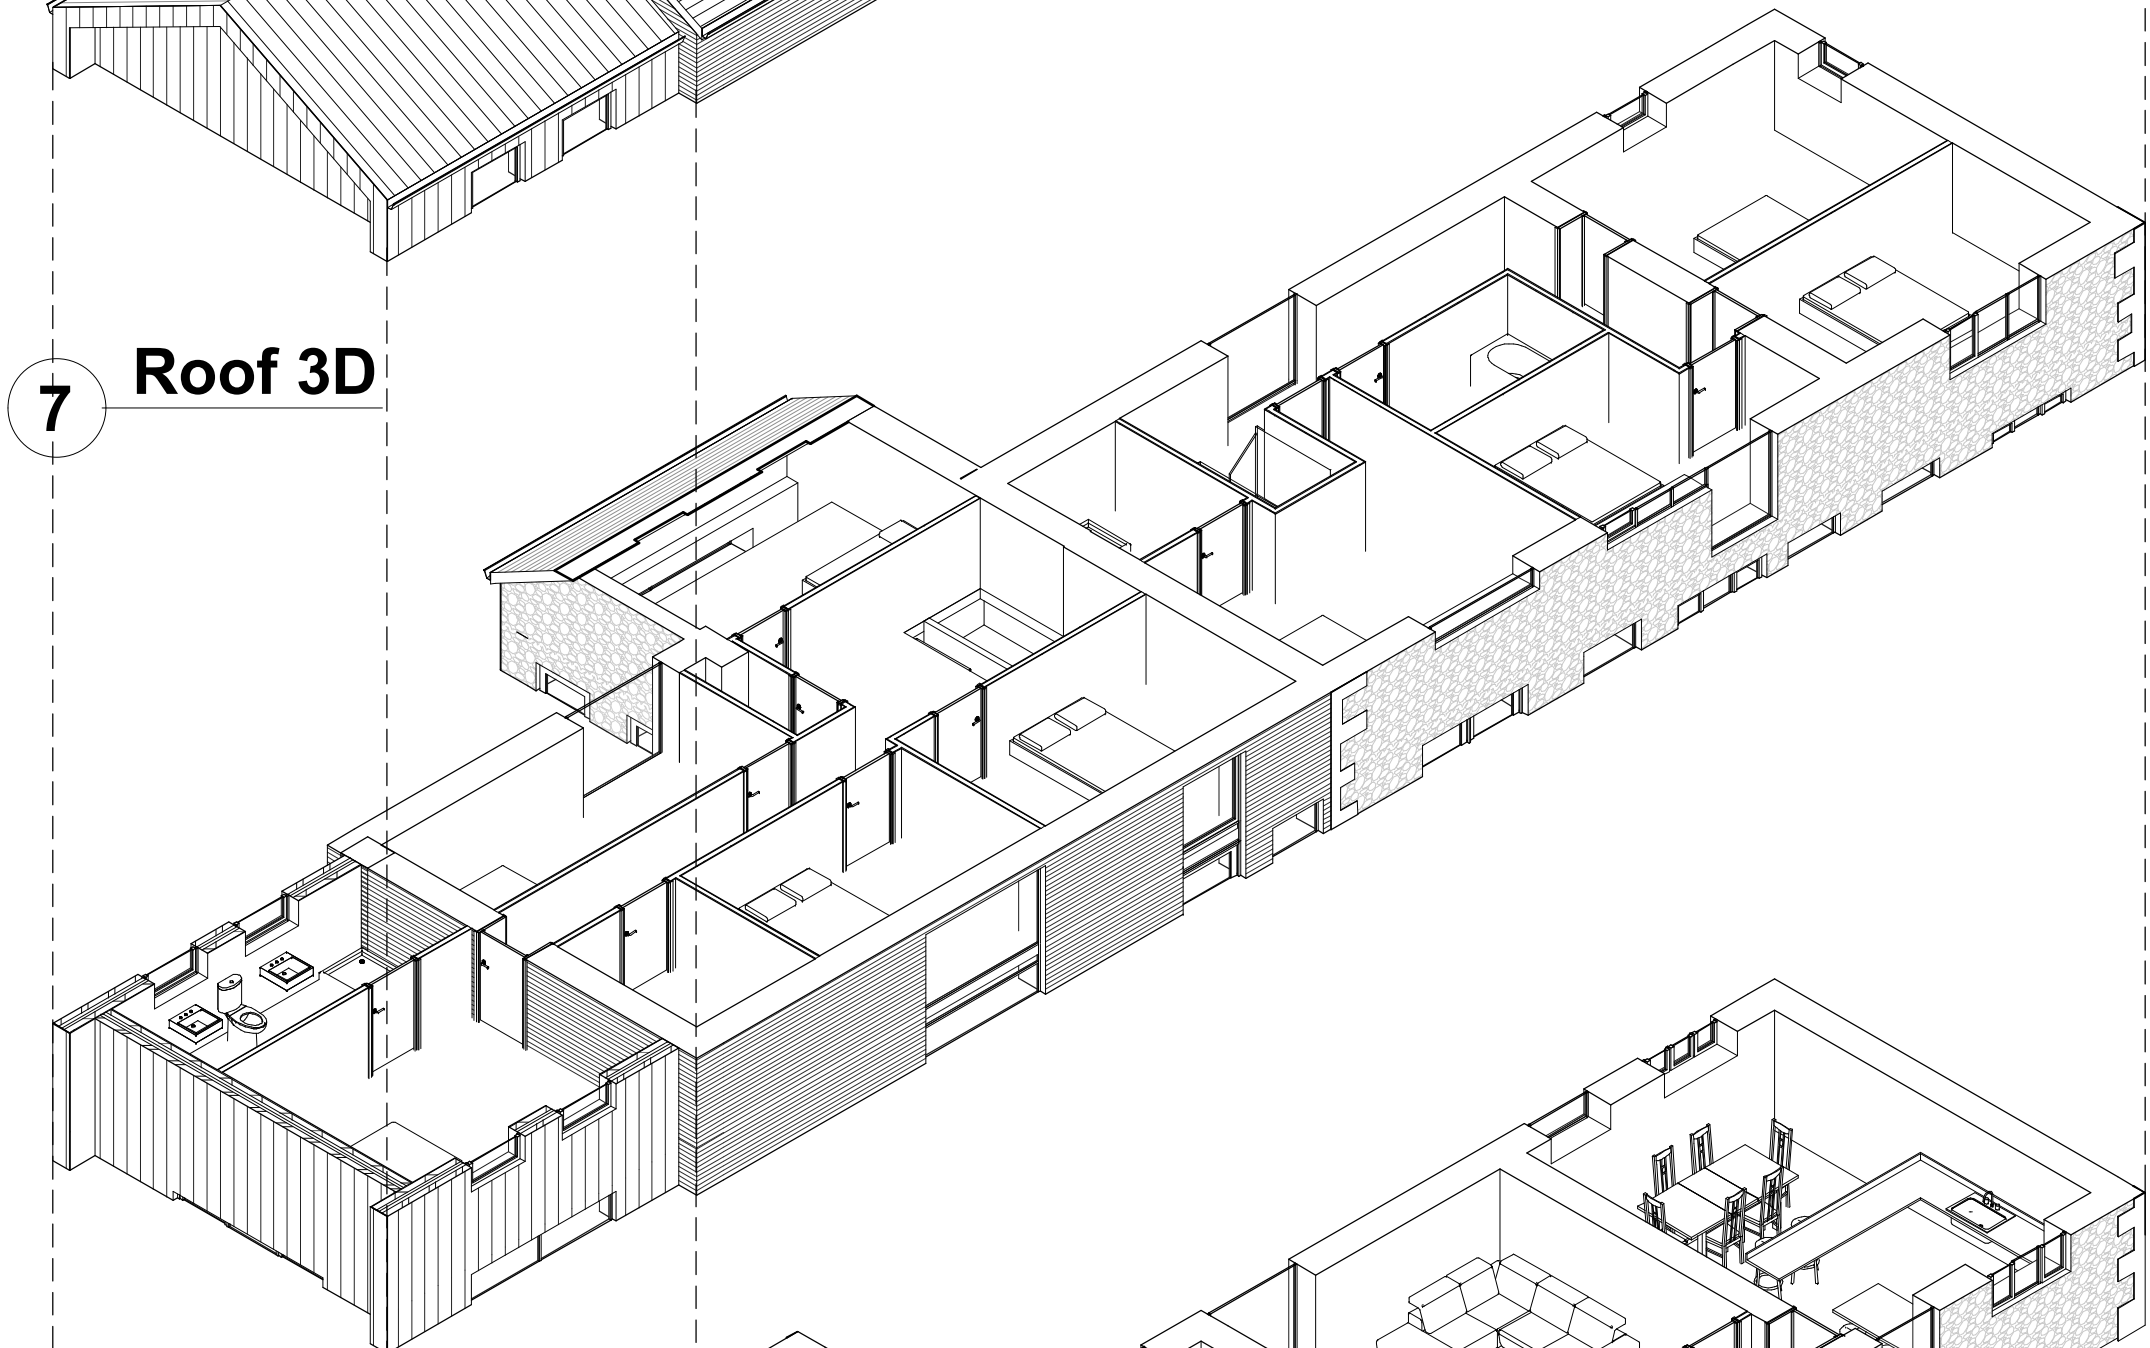

5 1st 3D

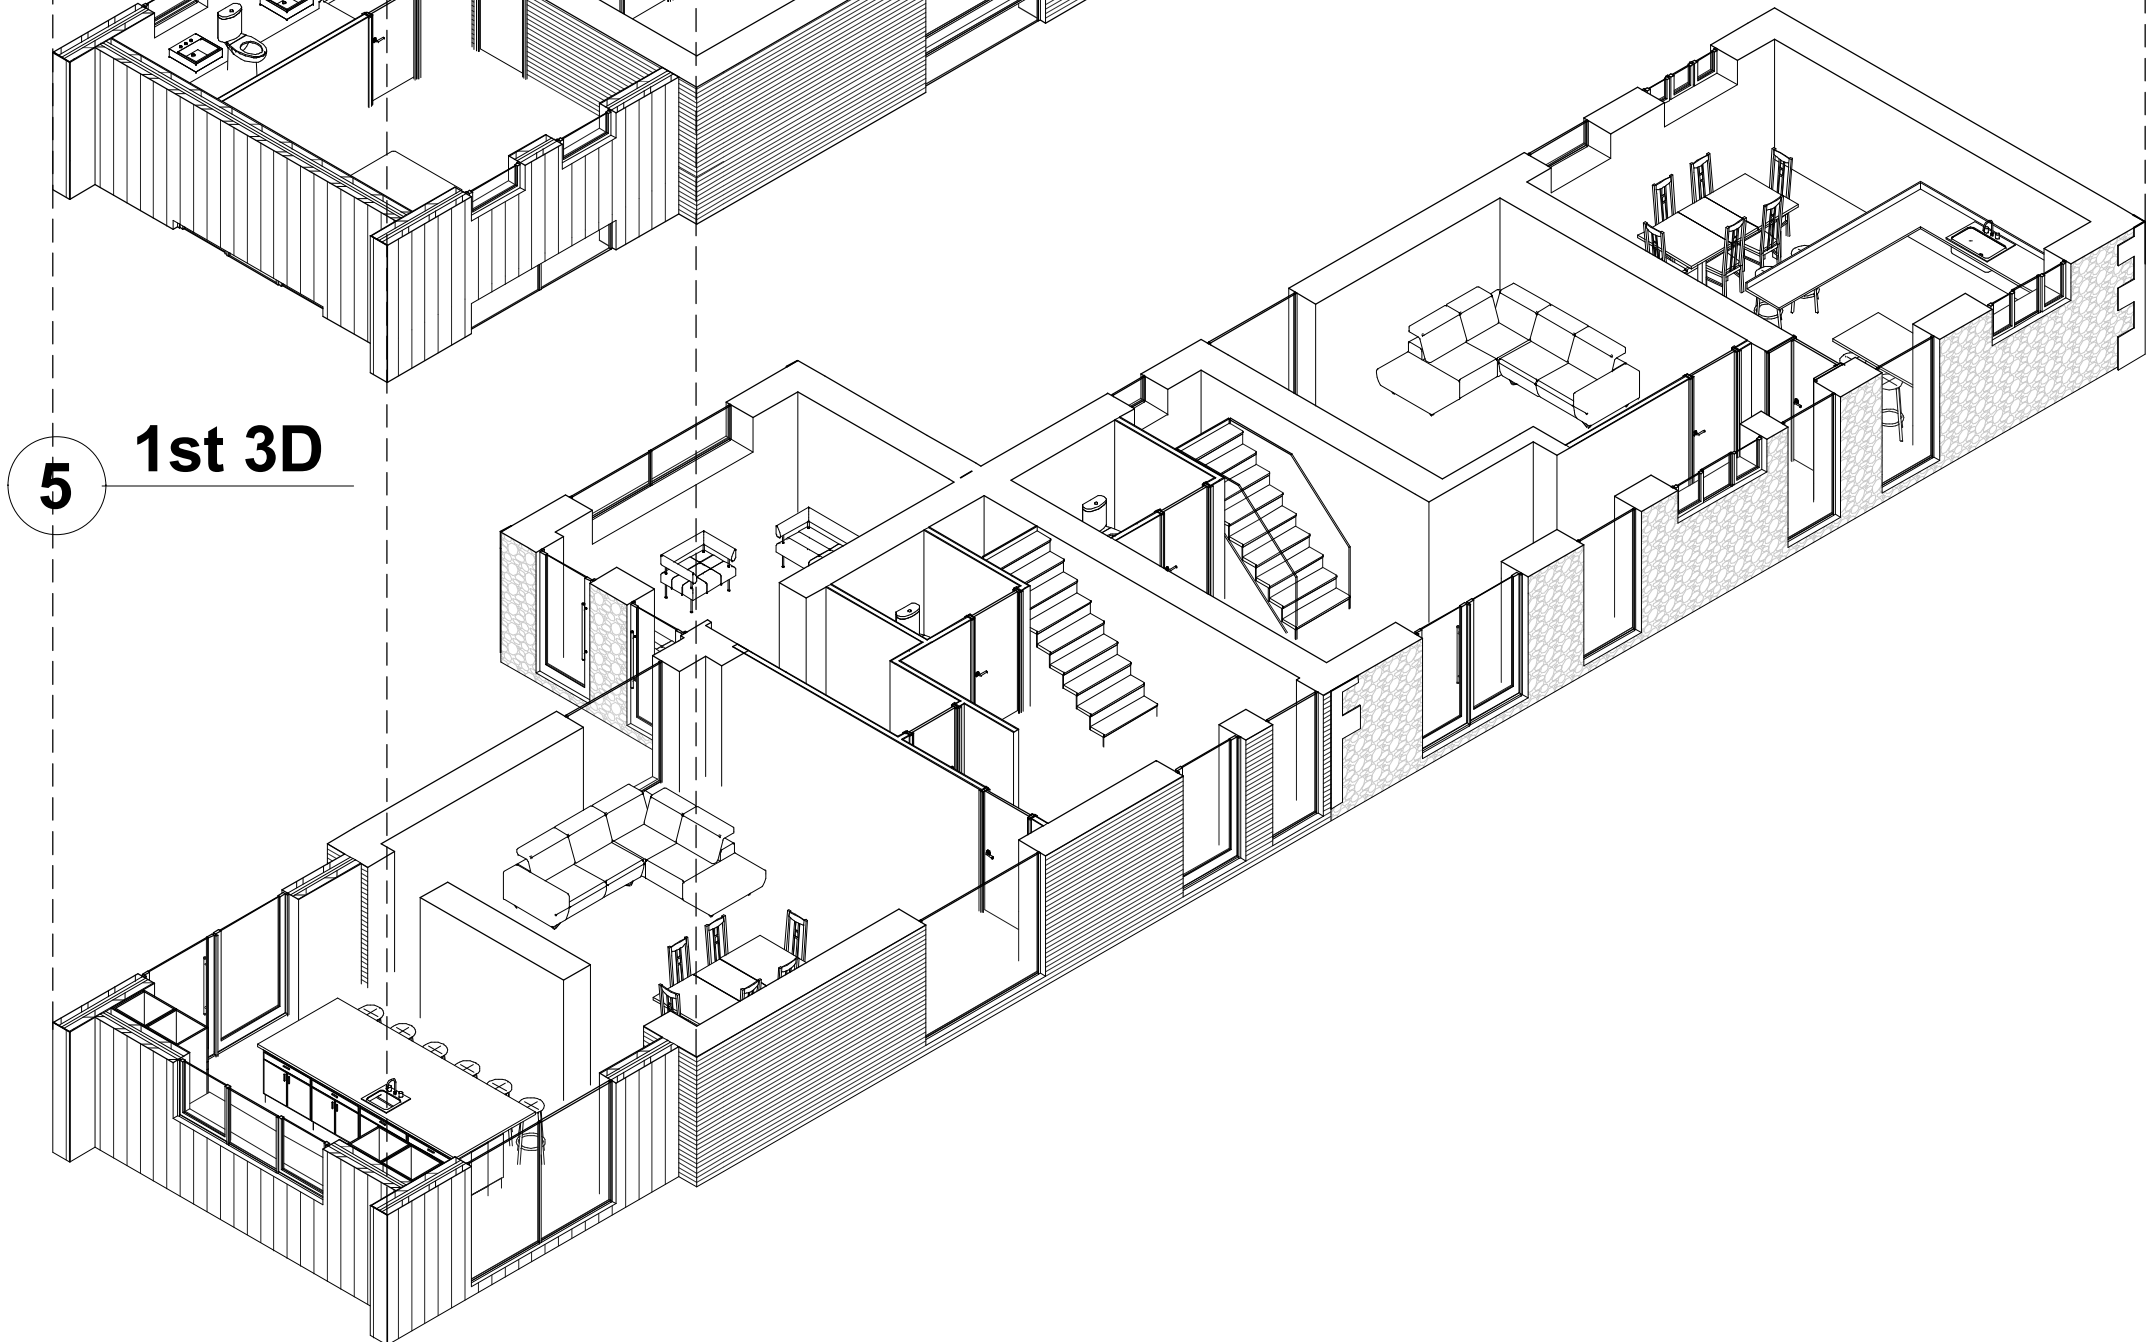

3 Ground 3D

NOTES

ALL DIMENSIONS AND LEVELS ARE TO BE CHECKED ON SITE

ANY DISCREPANCIES ARE TO BE REPORTED TO THE PROJECT MANAGER BEFORE ANY WORK COMMENCES

THIS DRAWING SHALL NOT BE SCALED TO ASCERTAIN ANY DIMENSIONS WORK TO FIGURED DIMS ONLY

THIS DRAWING SHALL NOT BE REPRODUCED WITHOUT EXPRESS WRITTEN PERMISSION FROM Clarks Bespoke Design LTD.

P1 24.05.24 BC First Issue

Rev No.	Rev Date	Rev By	Description
---------	----------	--------	-------------

project


Leaches Farm

location

Leaches Farm, Ashworth Road, Rochdale, OL11 5UN

client

Justin Farrell

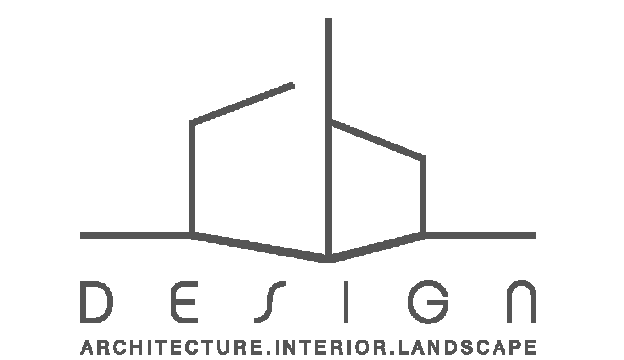

T: 07402266305 E: bmad@cbdarchitecture.com
Phoenix House, 4 Huddersfield Road, Stalybridge, SK15 2QA



drawing title

As Proposed Plans

dwg purpose

scale 1 : 100
@ sheet size A1

drawn BC checked BC
rev date 24.05.24

20-002
job number

PL-002
drawing number

P1
revision