



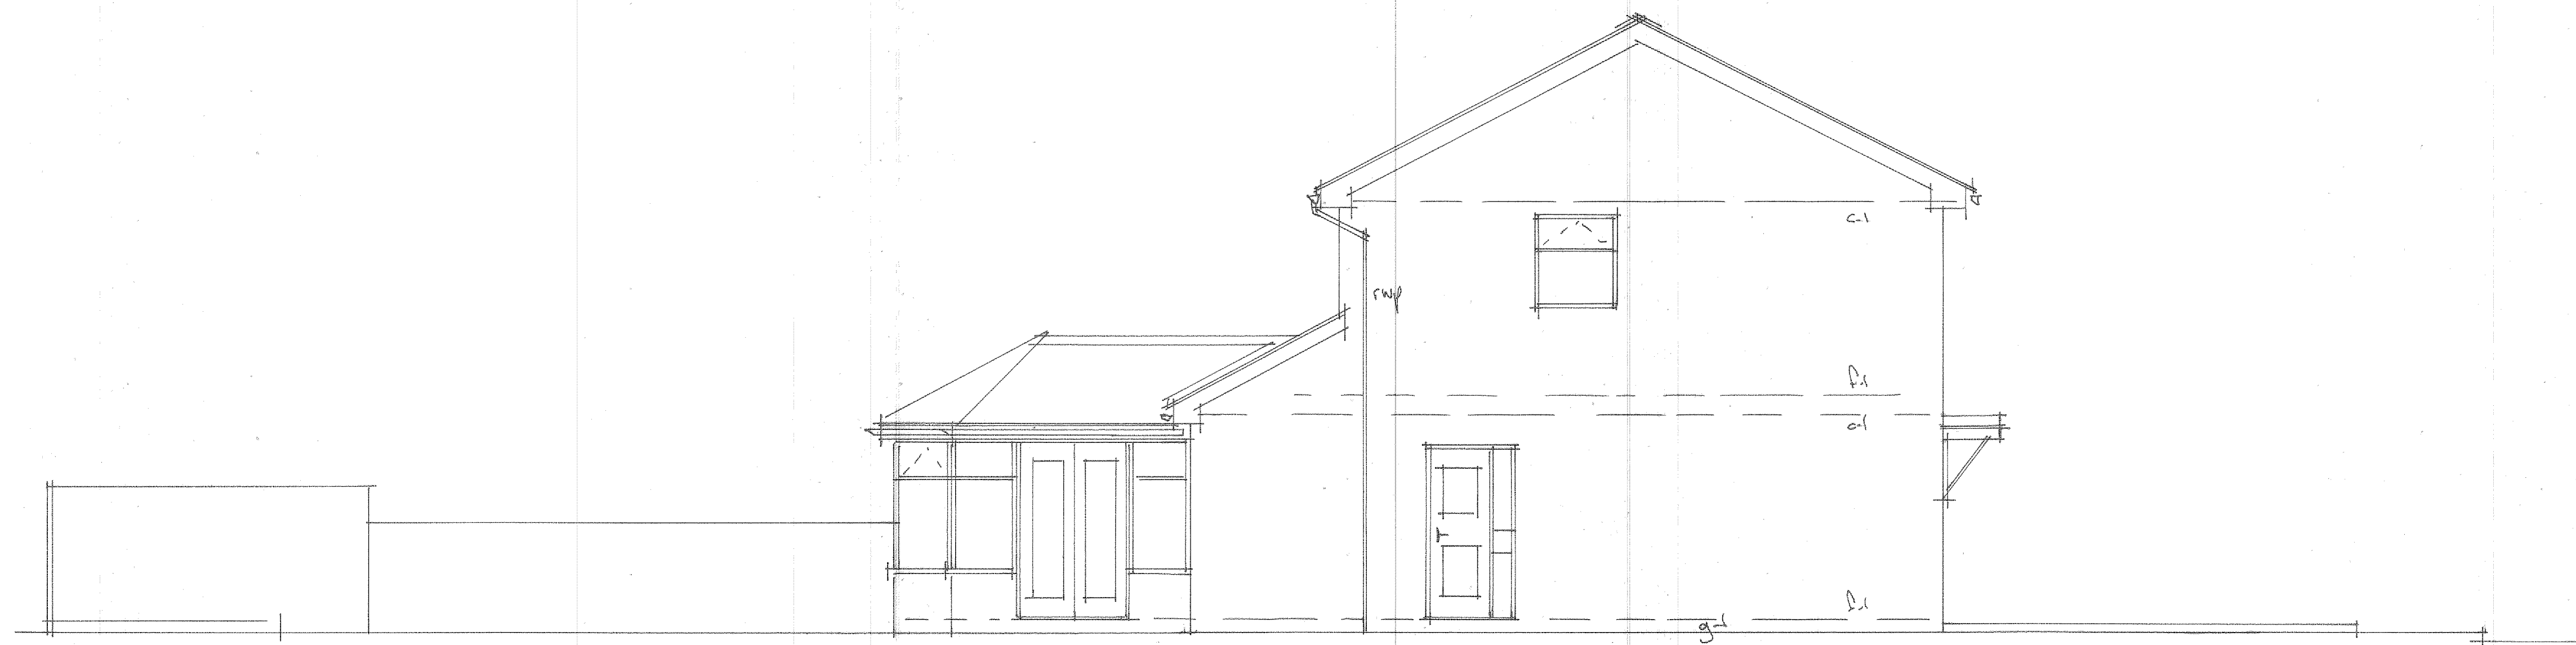


SIDE ELEVATION



FRONT ELEVATION

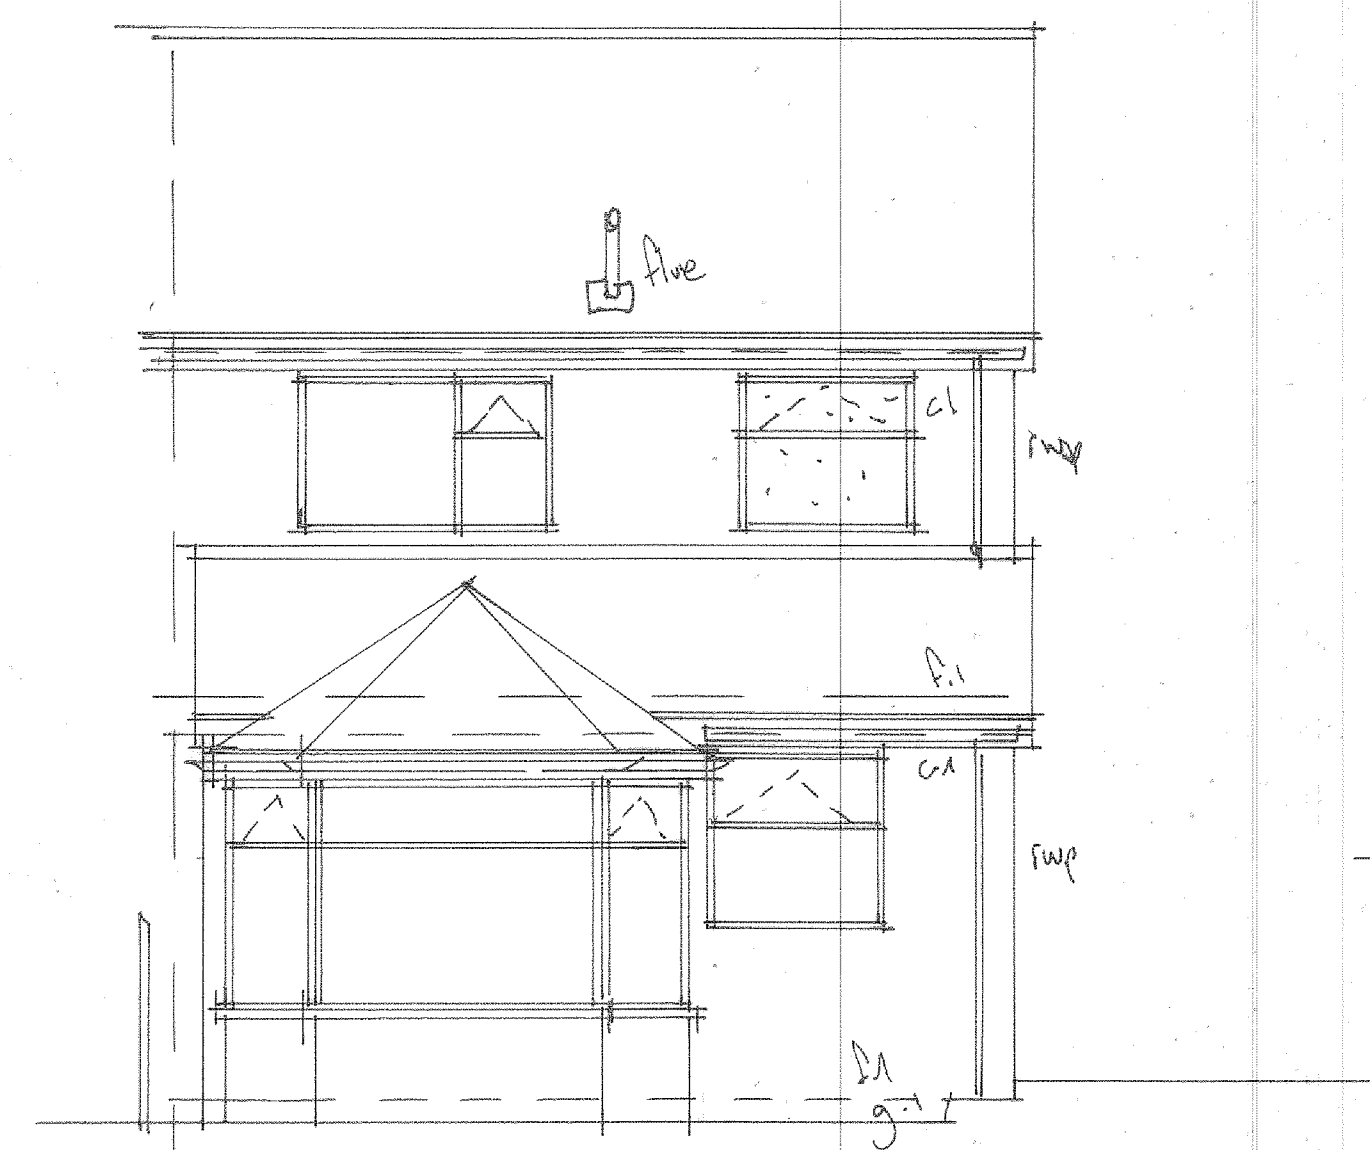

REAR ELEVATION

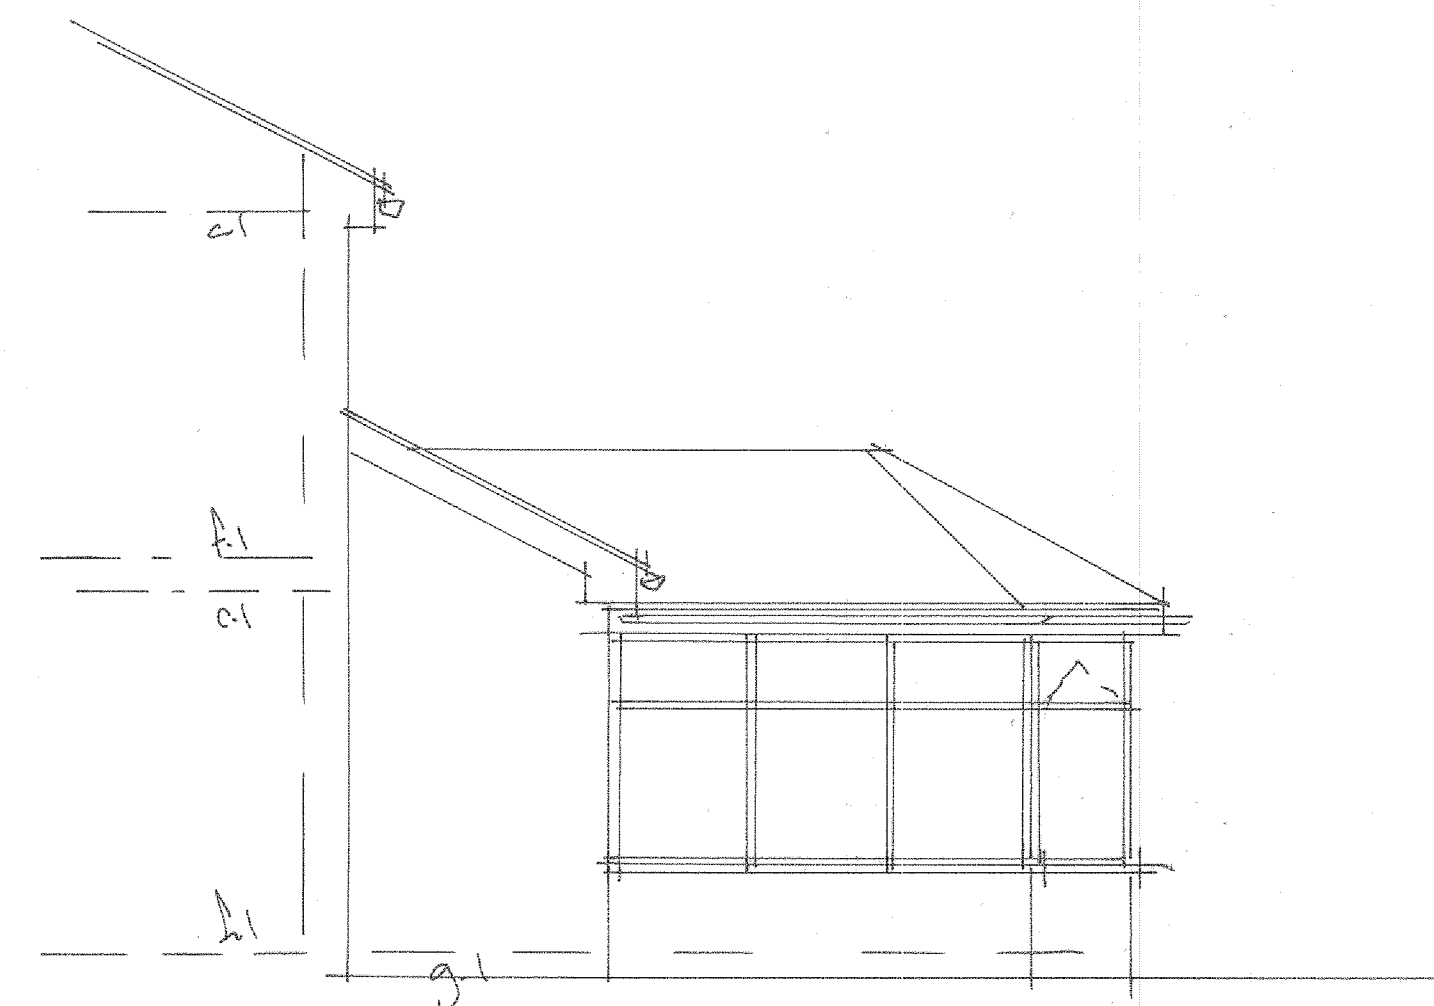

RETURN ELEVATION

PROJECT
PROPOSED TWO STOREY
SIDE EXTENSION.
DRAWING TITLE
EXISTING ELEVATIONS.
CLIENT
MR. G. FITT
MRS. L. THORPE.
ADDRESS
49, GLAMIS AVE,
HEYWOOD. OL10 2LX.
SCALE
1:50
DATE
MAR 2025.
DRAWING No
CL 03255937/2.

