





front elevation

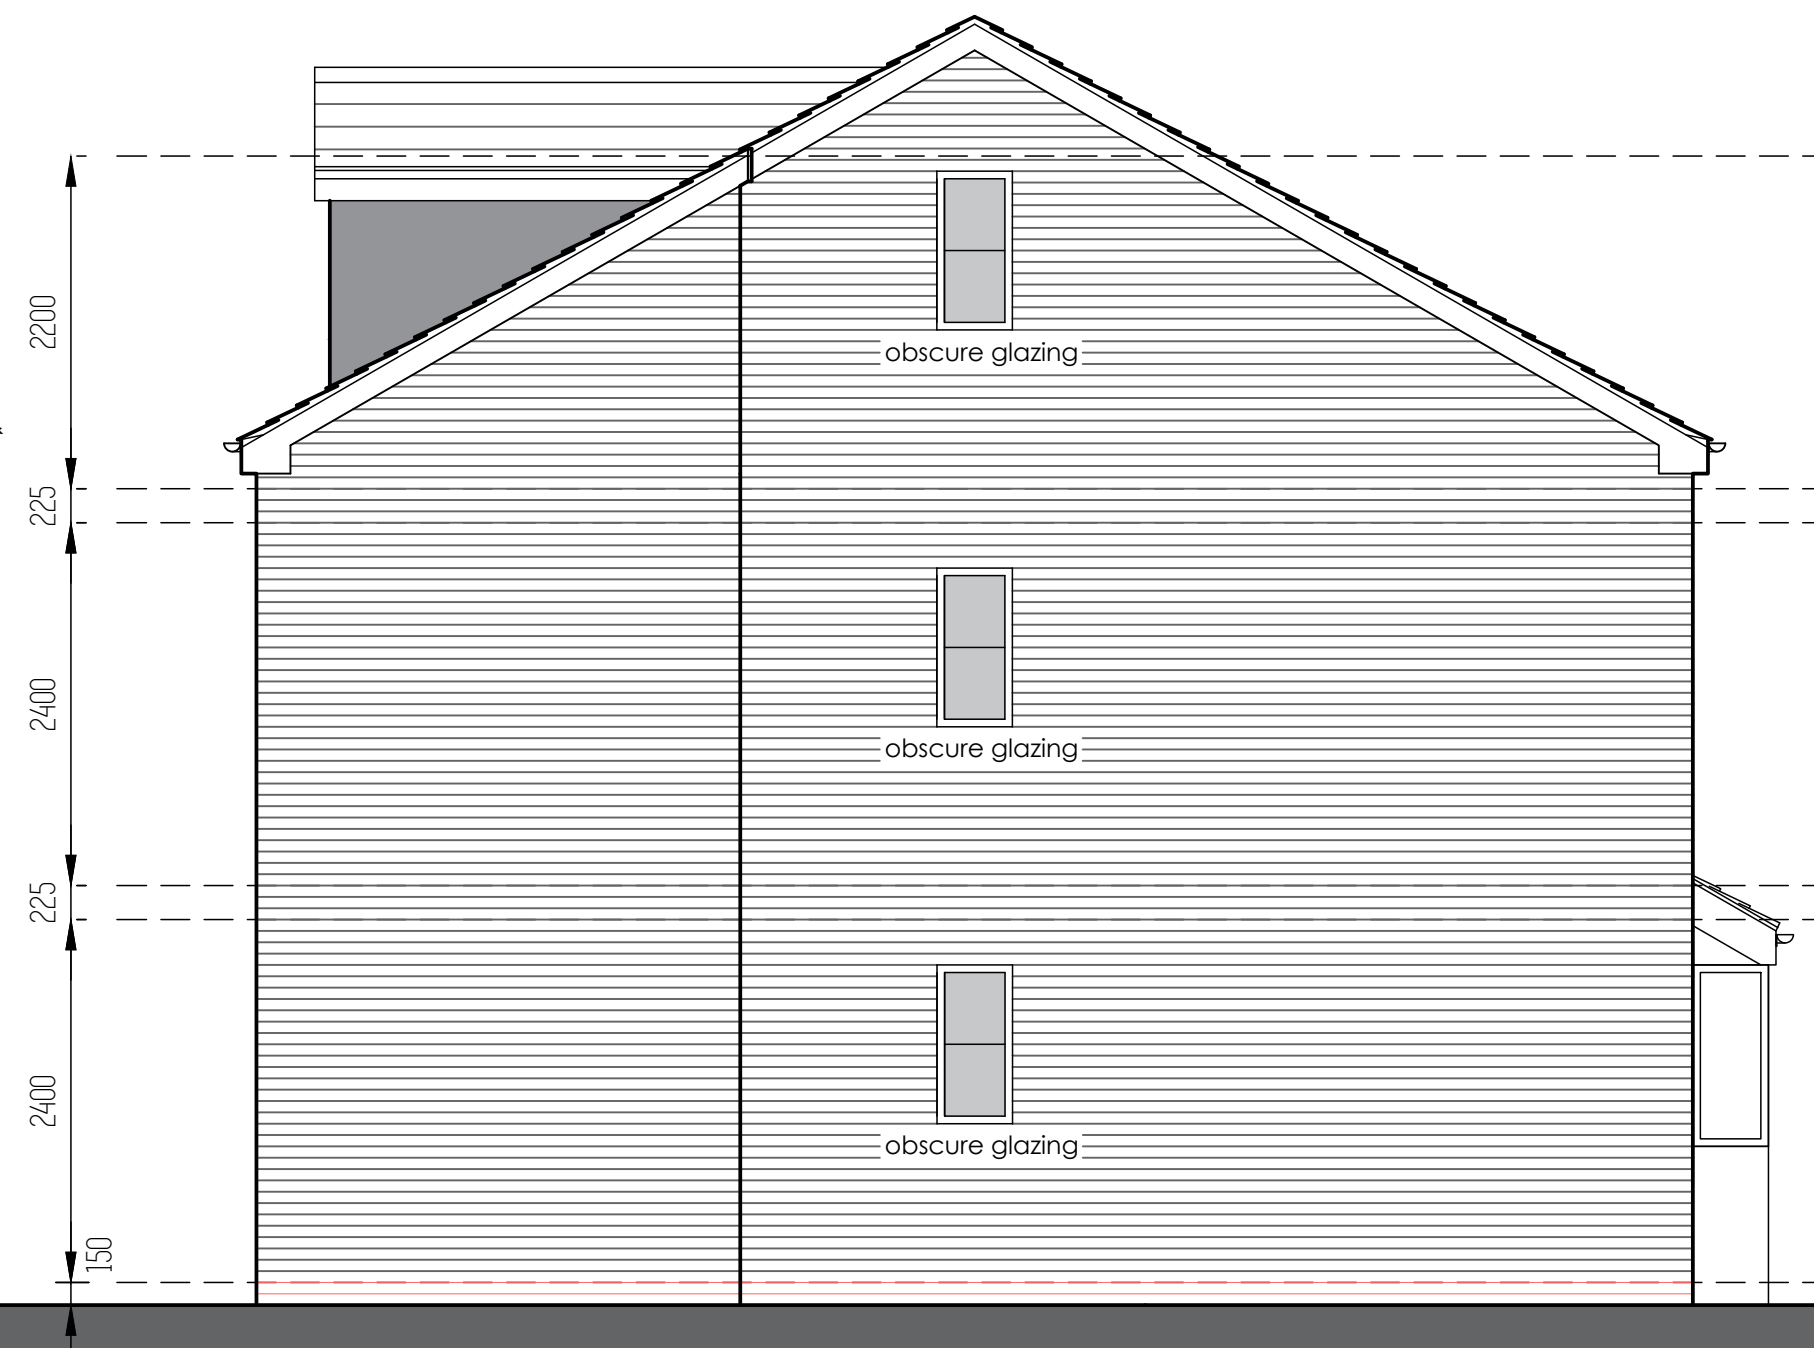


side elevation




rear elevation

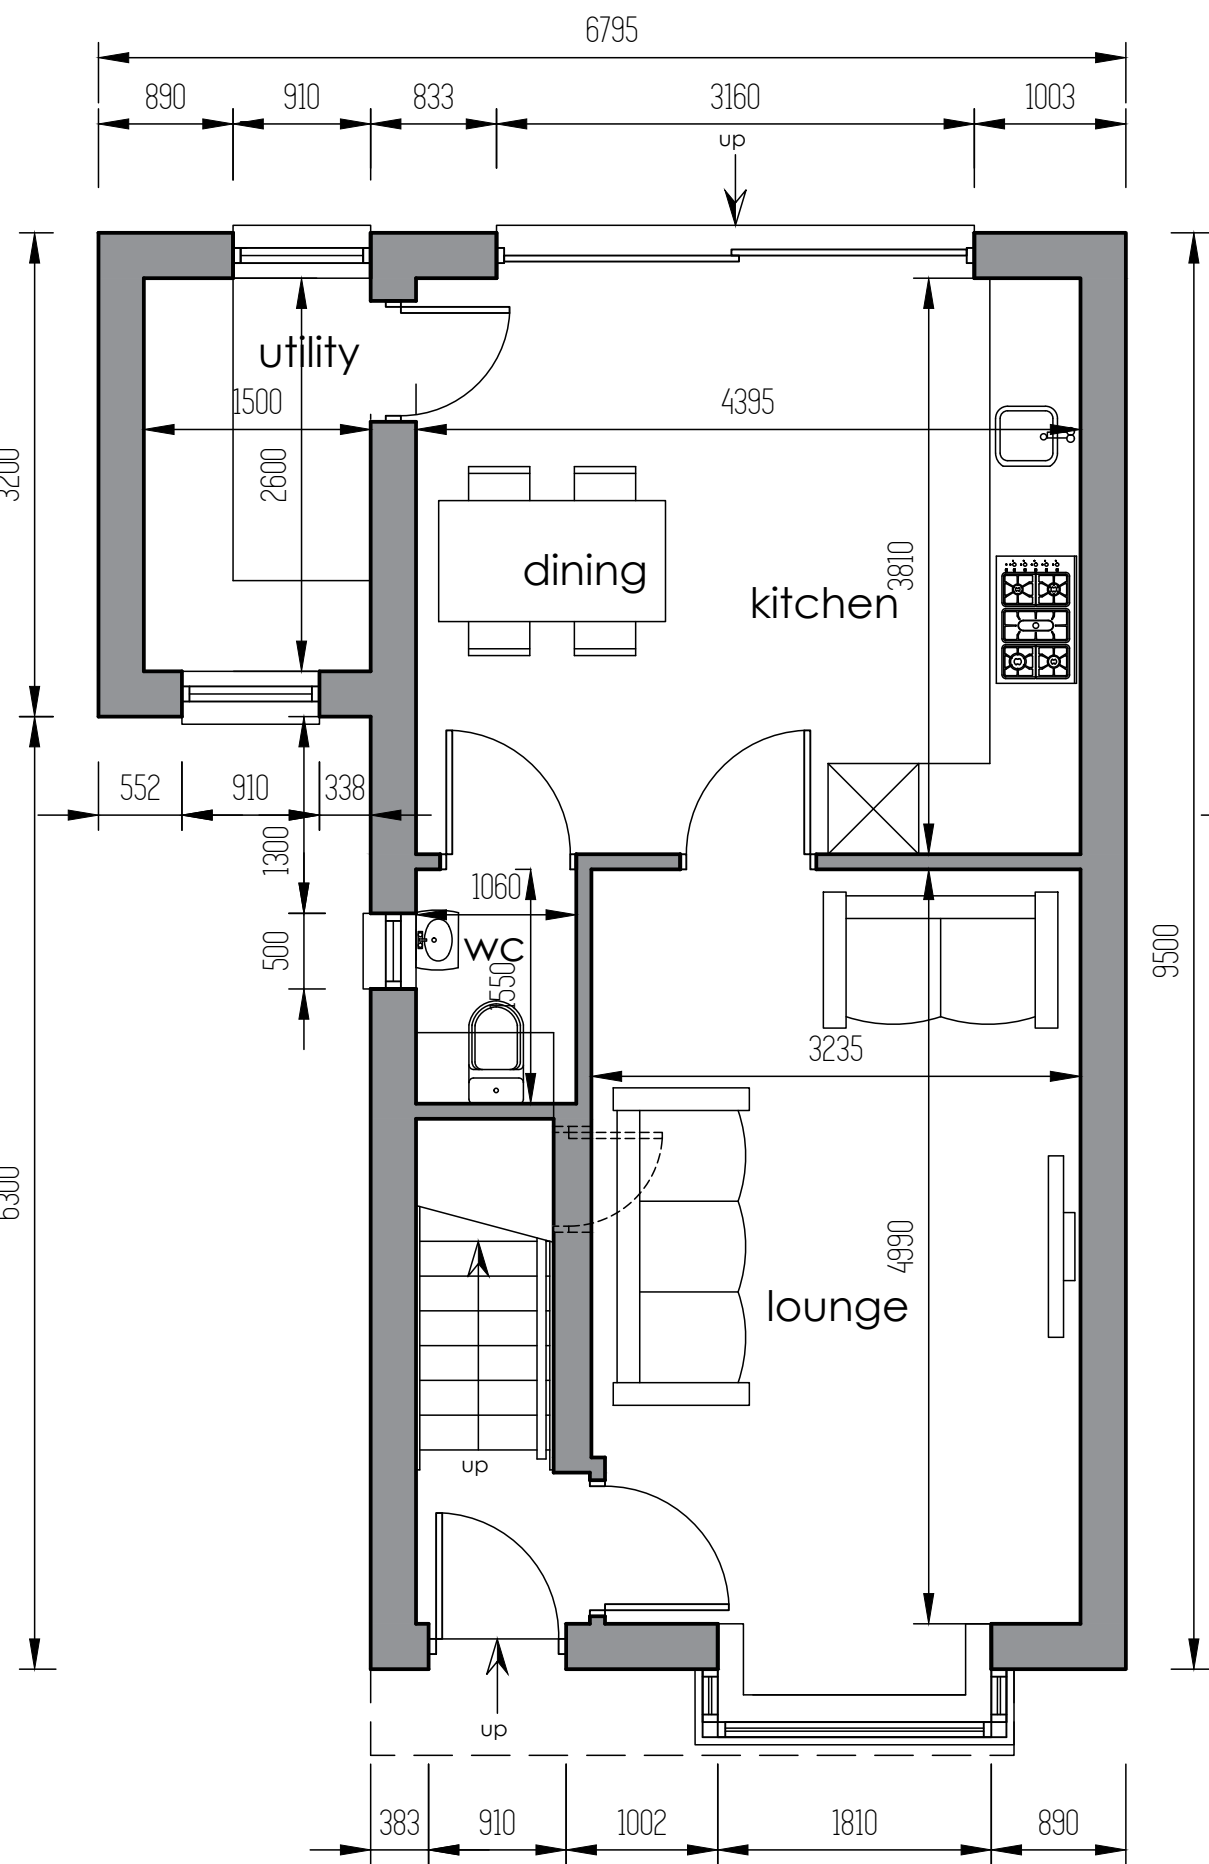


ground floor plan

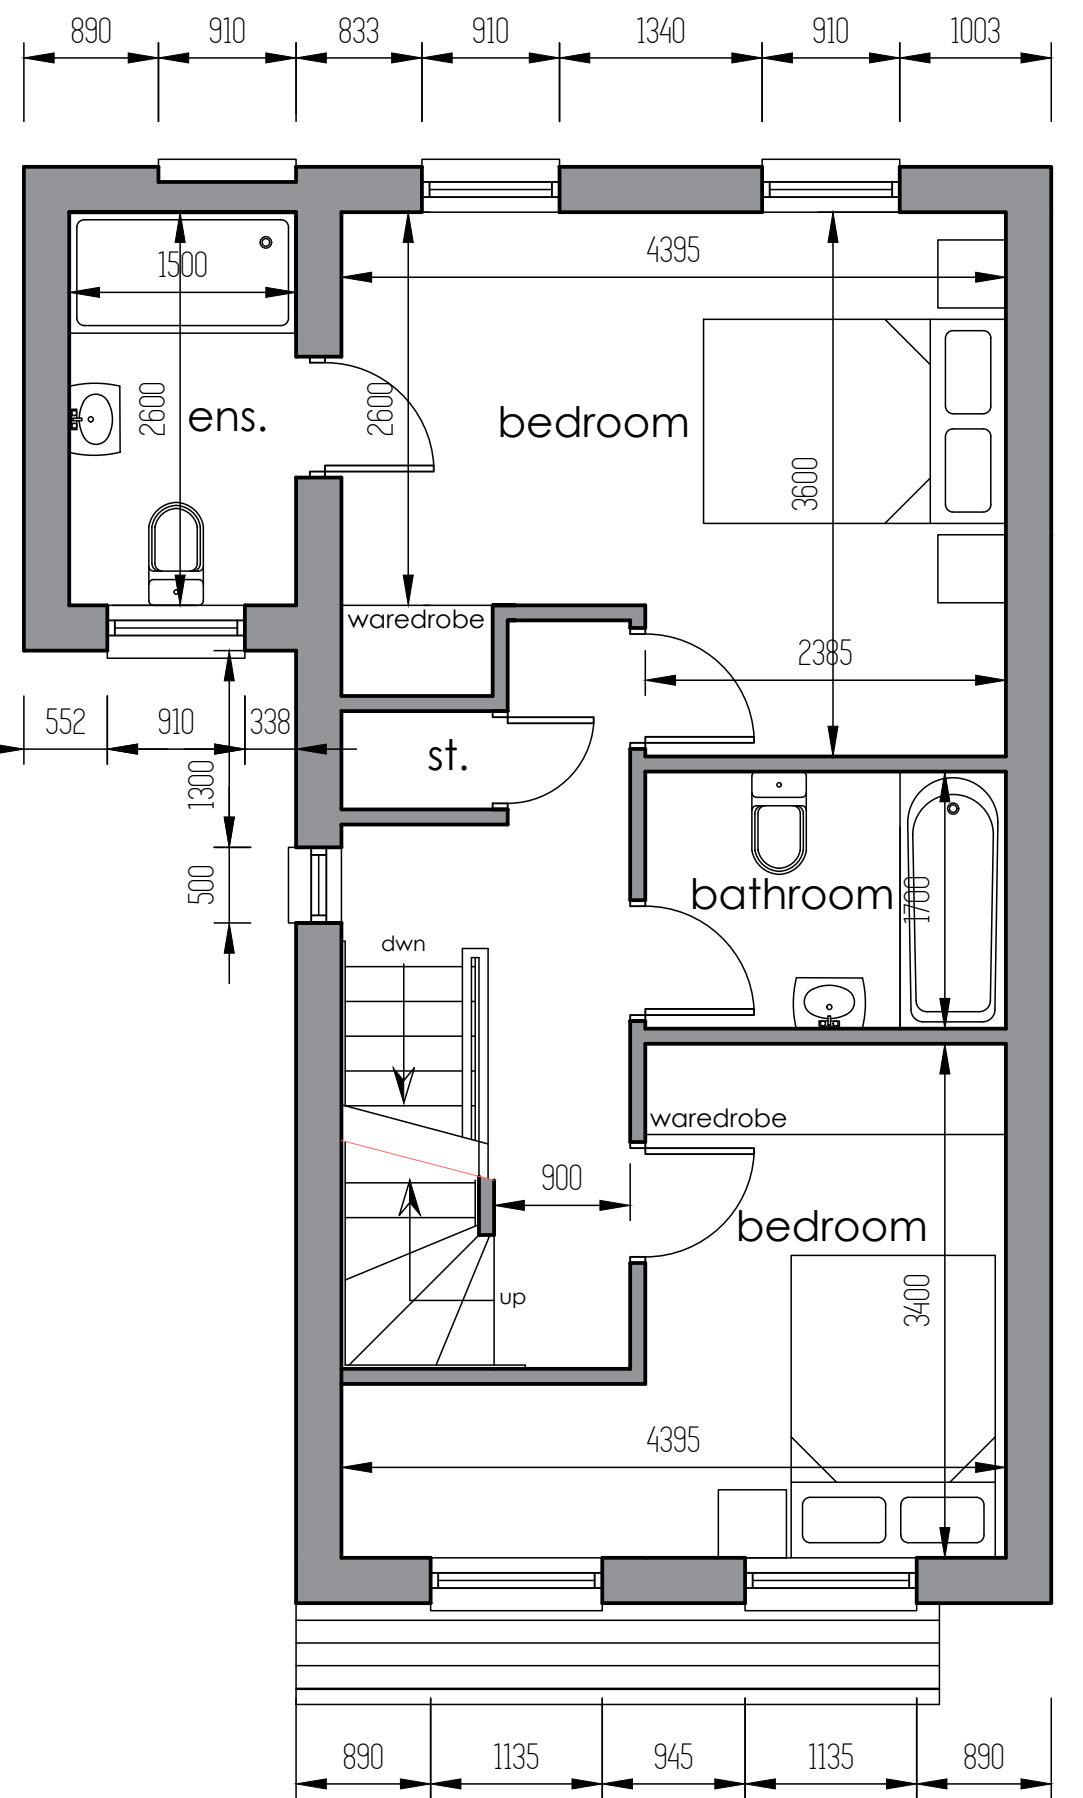

first floor plan

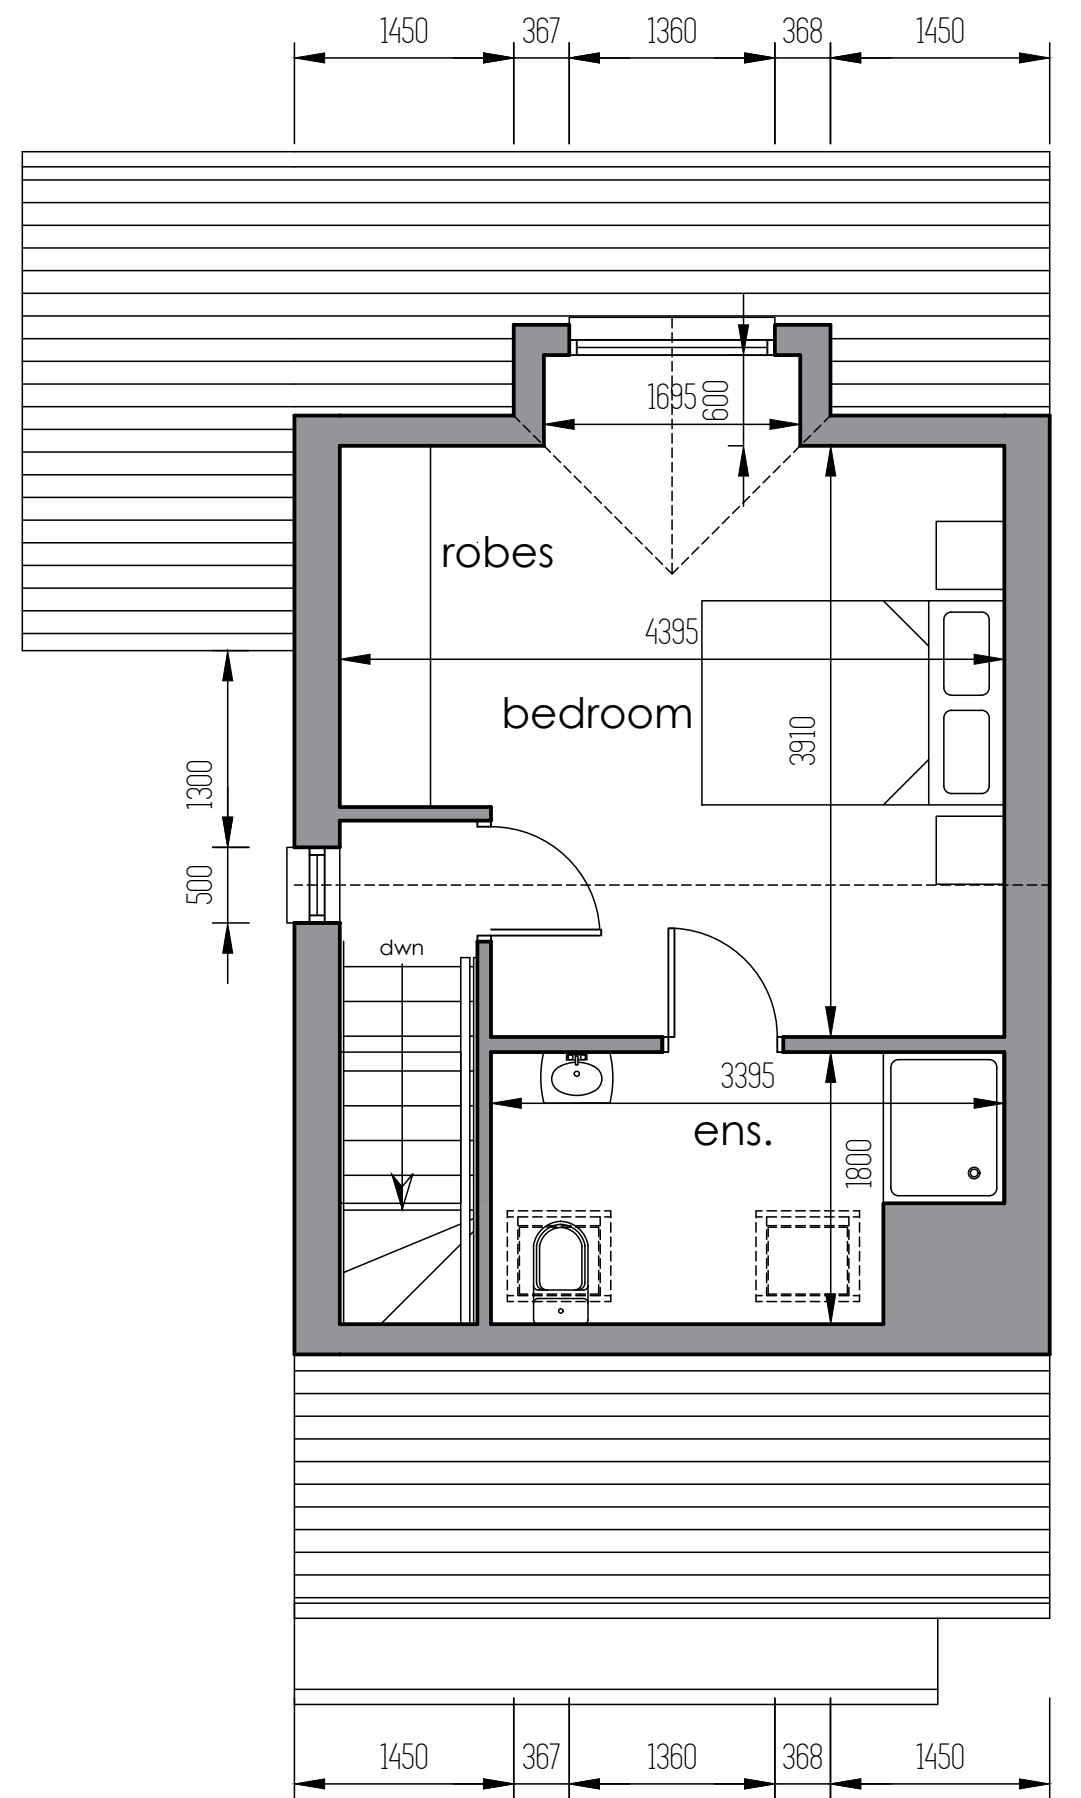

second floor plan

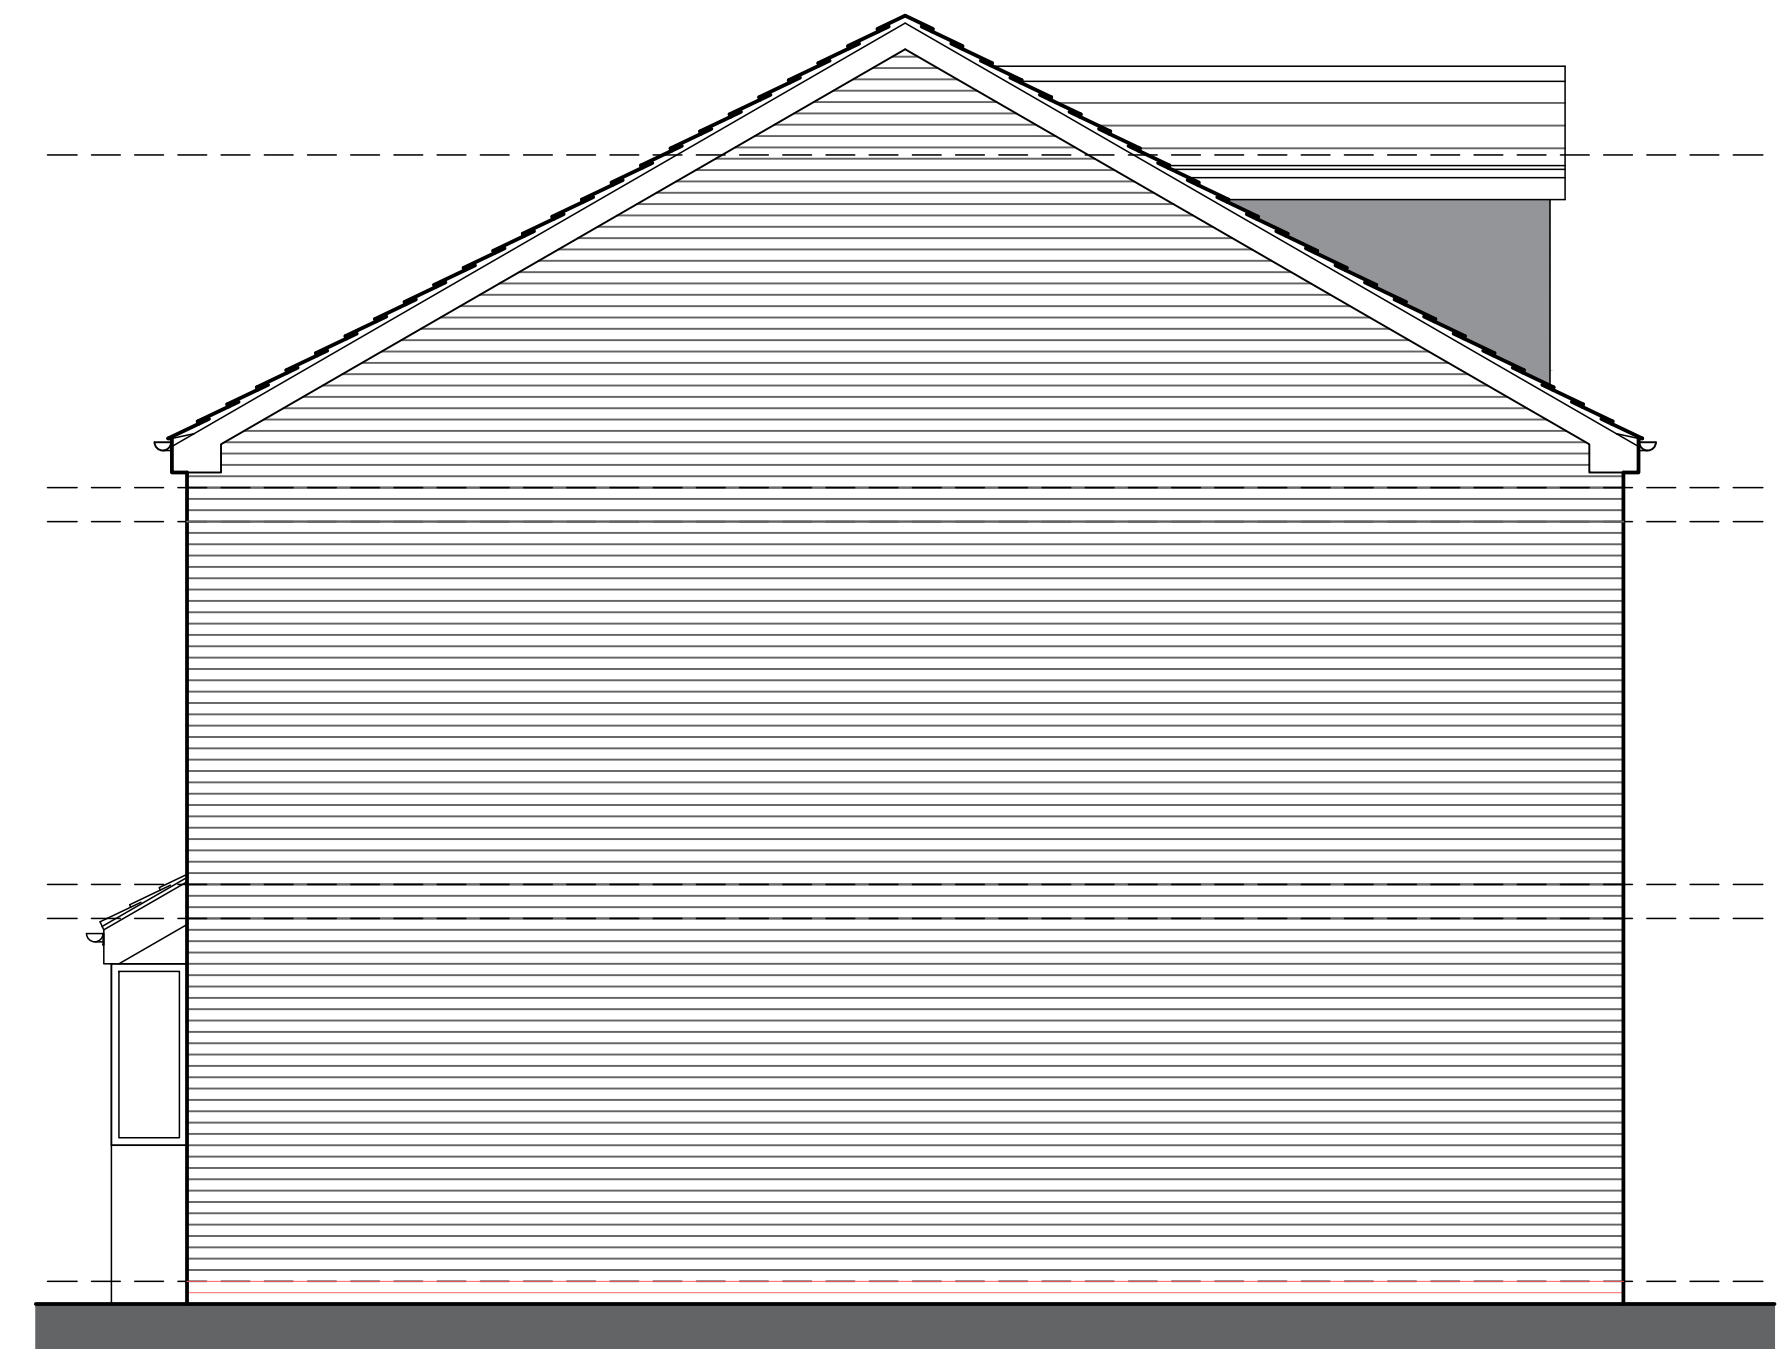

side elevation



notes
this drawing is the copyright of 35 the studio limited and not to be copied or used without prior consent.

it is agreed this drawing will be checked and verified by you prior to work commencing on site. we shall not be liable for any defects in this drawing unless prior to work commencing this drawing and all its dimensions have been checked and verified.

all workmanship and materials shall comply with current Building Regulations, and British Standards. all materials shall be fixed, applied or mixed in accordance with manufacturers' instructions or specifications. any discrepancy shall be immediately reported and resolved prior to work commencing. the contractor shall take into account everything necessary for the proper execution of the works.

rev B- windows added to wc and landings nov 2022
rev A- material amends to planners comments aug 2020

client
rebecca siddall

project
former middleton citizens advice bureau, milton street middleton, m24 5tu

drawing title
housetype A plans & elevations

drawing no. rev.
siddall/02 B

drawn by scale date
a.k. 1:50@A1 nov 2022

35 the studio limited
cartreff,
wigan lane,
chorley, pr7 4by

t: 07702 185 467
e: info@35thestudio.co.uk
w: www.35thestudio.co.uk

