


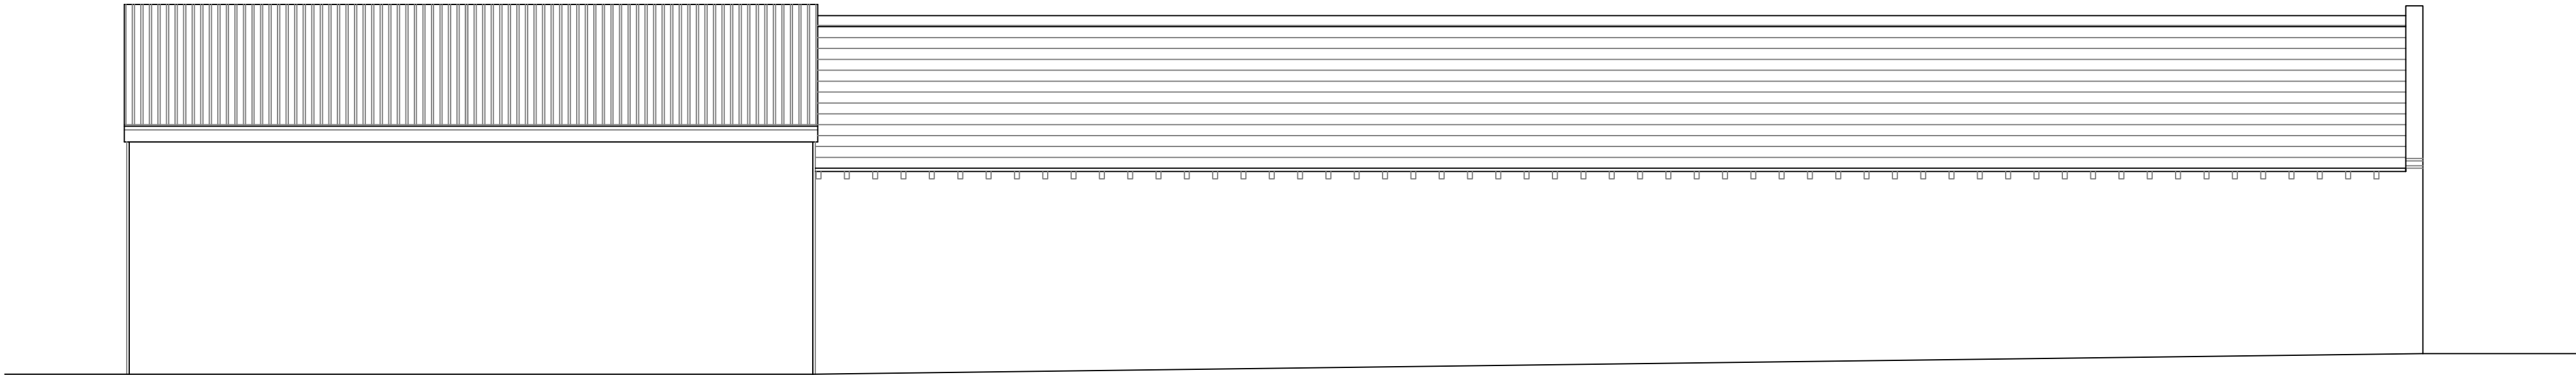

South Elevation



East Elevation

1:100 at A2

cva

8 heath villas  
halifax  
hx3 0bb  
  
tel. 01422 352797  
mob. 07958 773372  
info@caldervalleyarchitects.co.uk  
  
© Calder Valley Architects Ltd

|                              |        |          |
|------------------------------|--------|----------|
| CLIENT NAME                  |        |          |
| Collop Gate Properties       |        |          |
| PROJECT NAME                 |        |          |
| Harefield Hall Farm          |        |          |
| PROJECT NUMBER               |        |          |
| 22.37                        |        |          |
| DRAWING TITLE                |        |          |
| Existing External Elevations |        |          |
| SCALE                        | NUMBER | REVISION |
| 1:100                        | 006    | -        |