


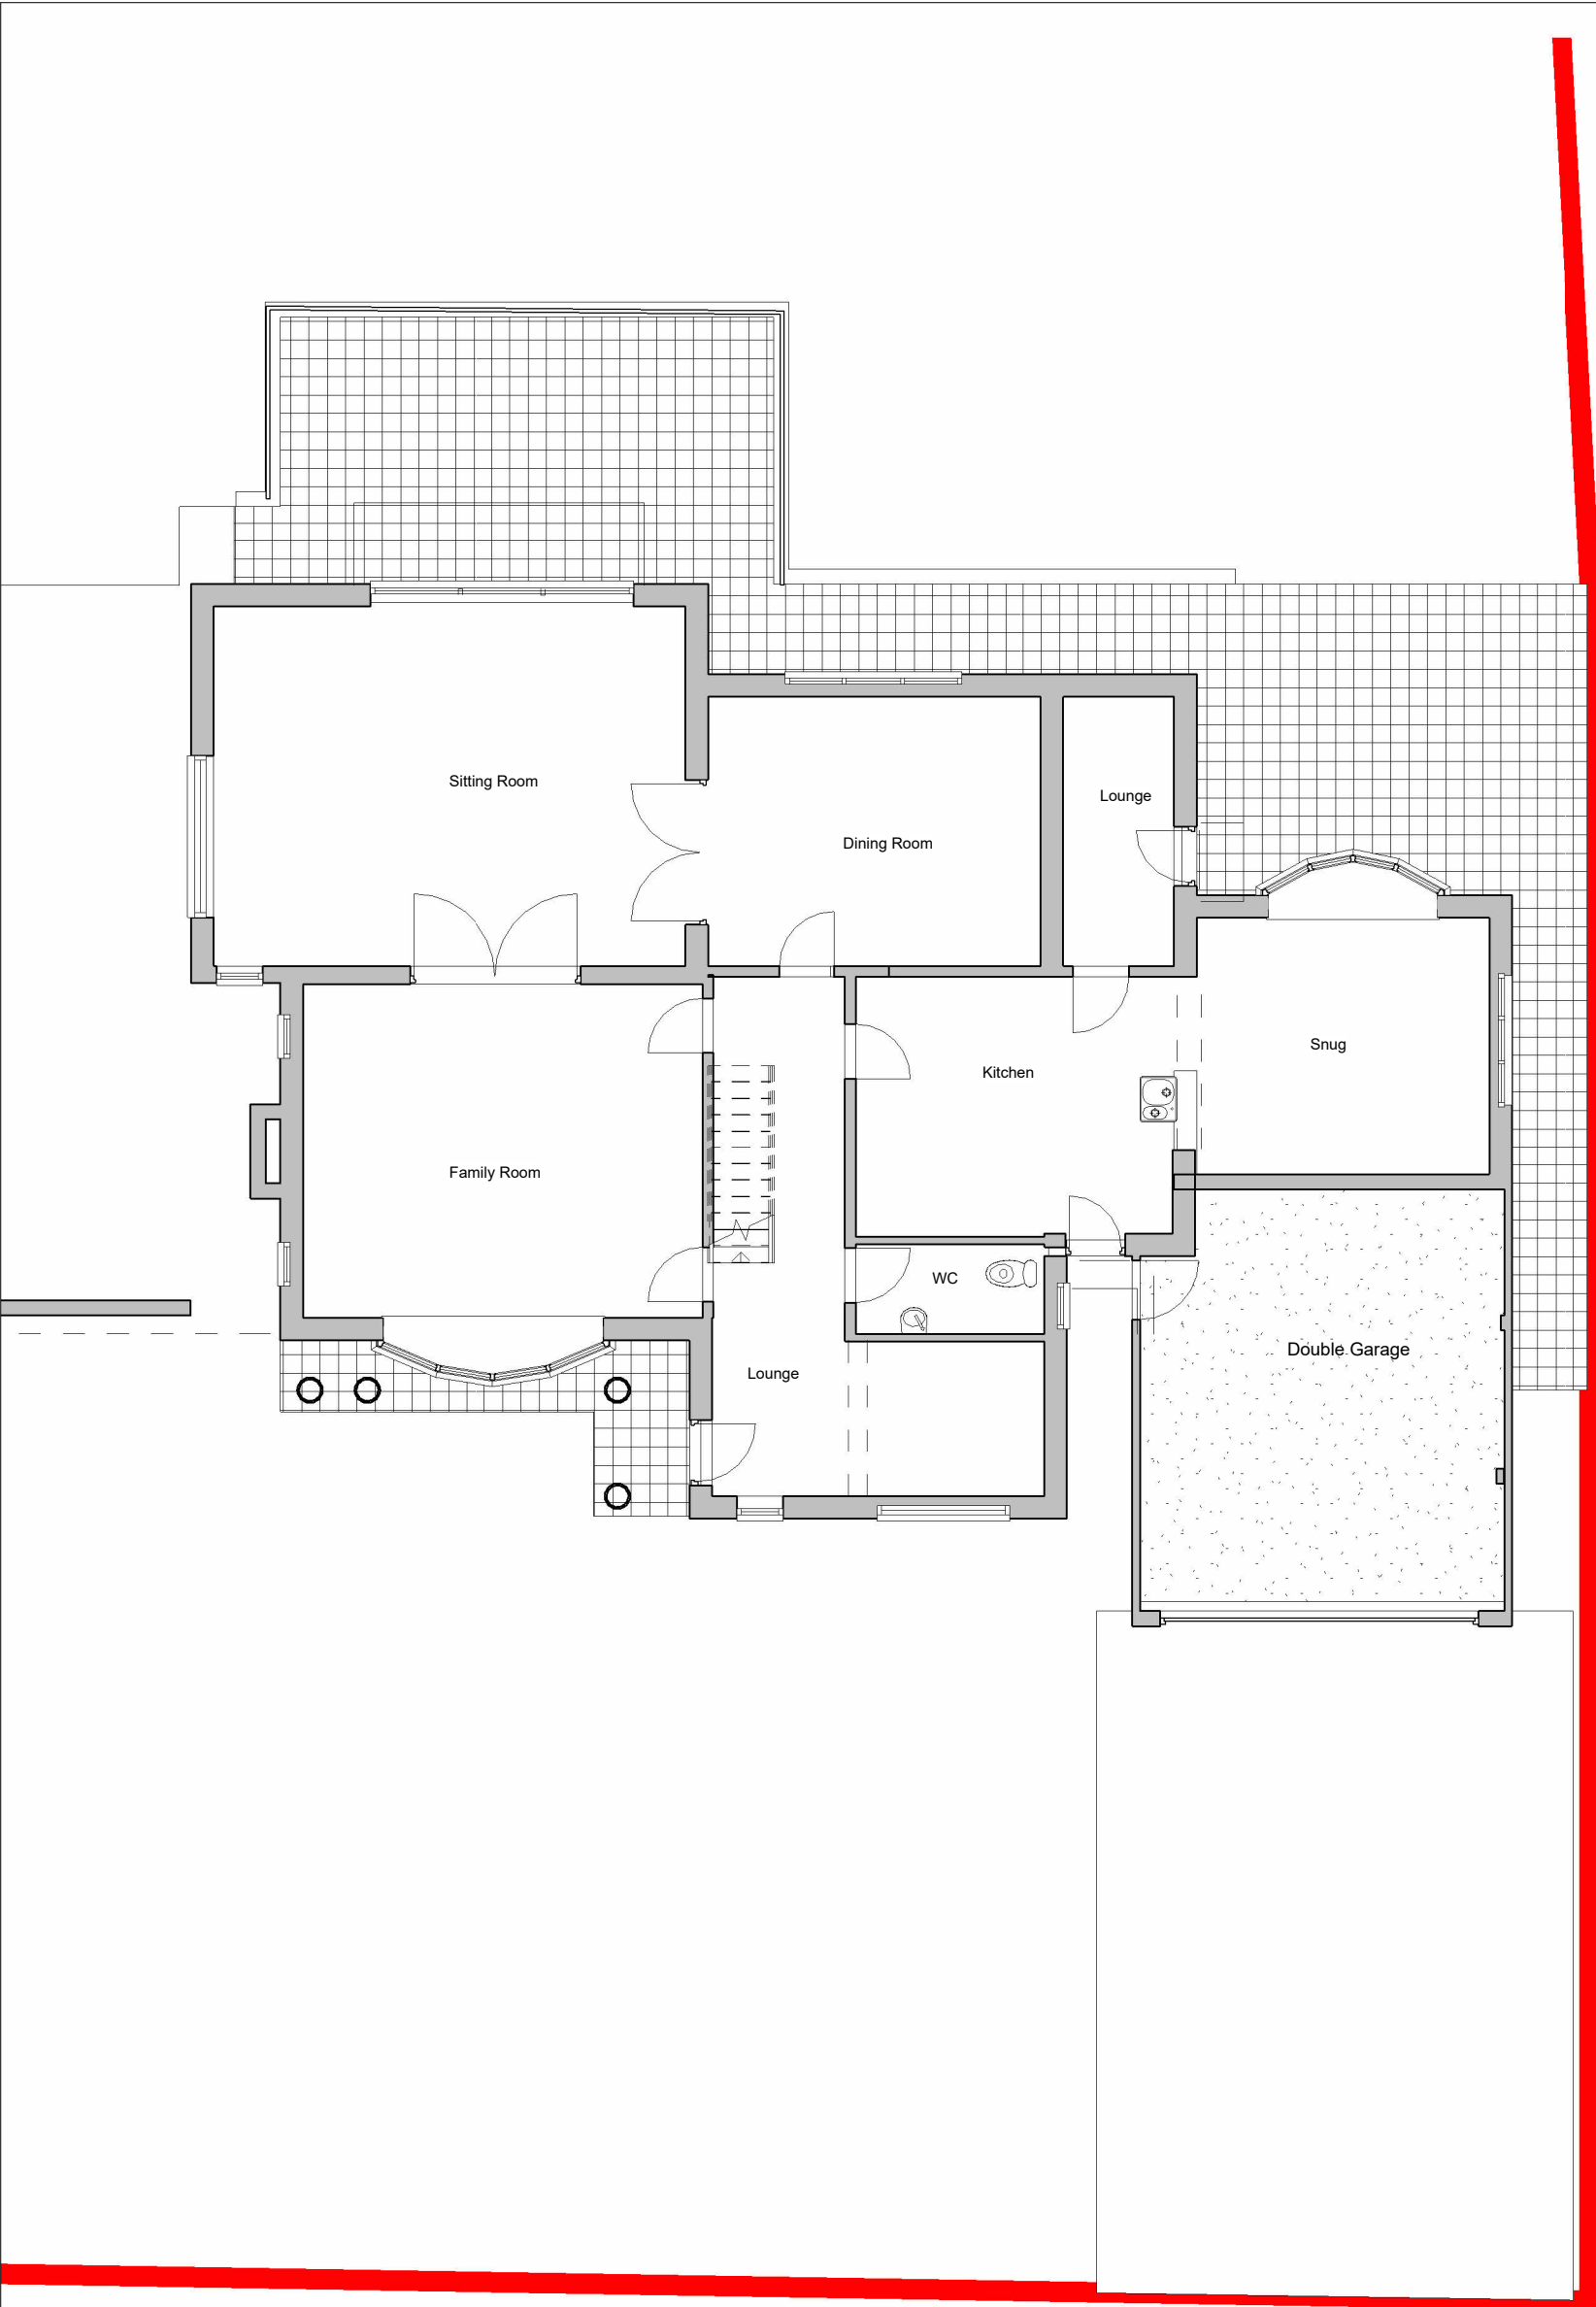

Notes:

All discrepancies on this drawing are to be reported to the Architect. This drawing and design is copyright of ARKHI Architects Ltd and must not be copied or reproduced without prior consent. This drawing must not be modified. This drawing must only be used for the purpose it was issue for.

Dimensions are not to be scaled from this drawing.

Revision Number	Revision Description	Revision Date

Project
AXZ Rochdale
1 Winchester Close, Rochdale, OL11 5NE

Client
AXZ Royds Withy King Solicitors

Contractor

arkhi Chartered Architects

Drawing Title
Existing GF Plan

Job Number 220201	Date (Year/Month) 30.11.2022	Scale @ A3 1 : 100
----------------------	---------------------------------	-----------------------

Drawing Status:

Drawing Number	Revision
EX-02	

Existing Ground Floor Plan