





South East Elevation
Scale 1:100
0 1 3 5m
Scale 1:100




North West Elevation
Scale 1:100
0 1 3 5m
Scale 1:100

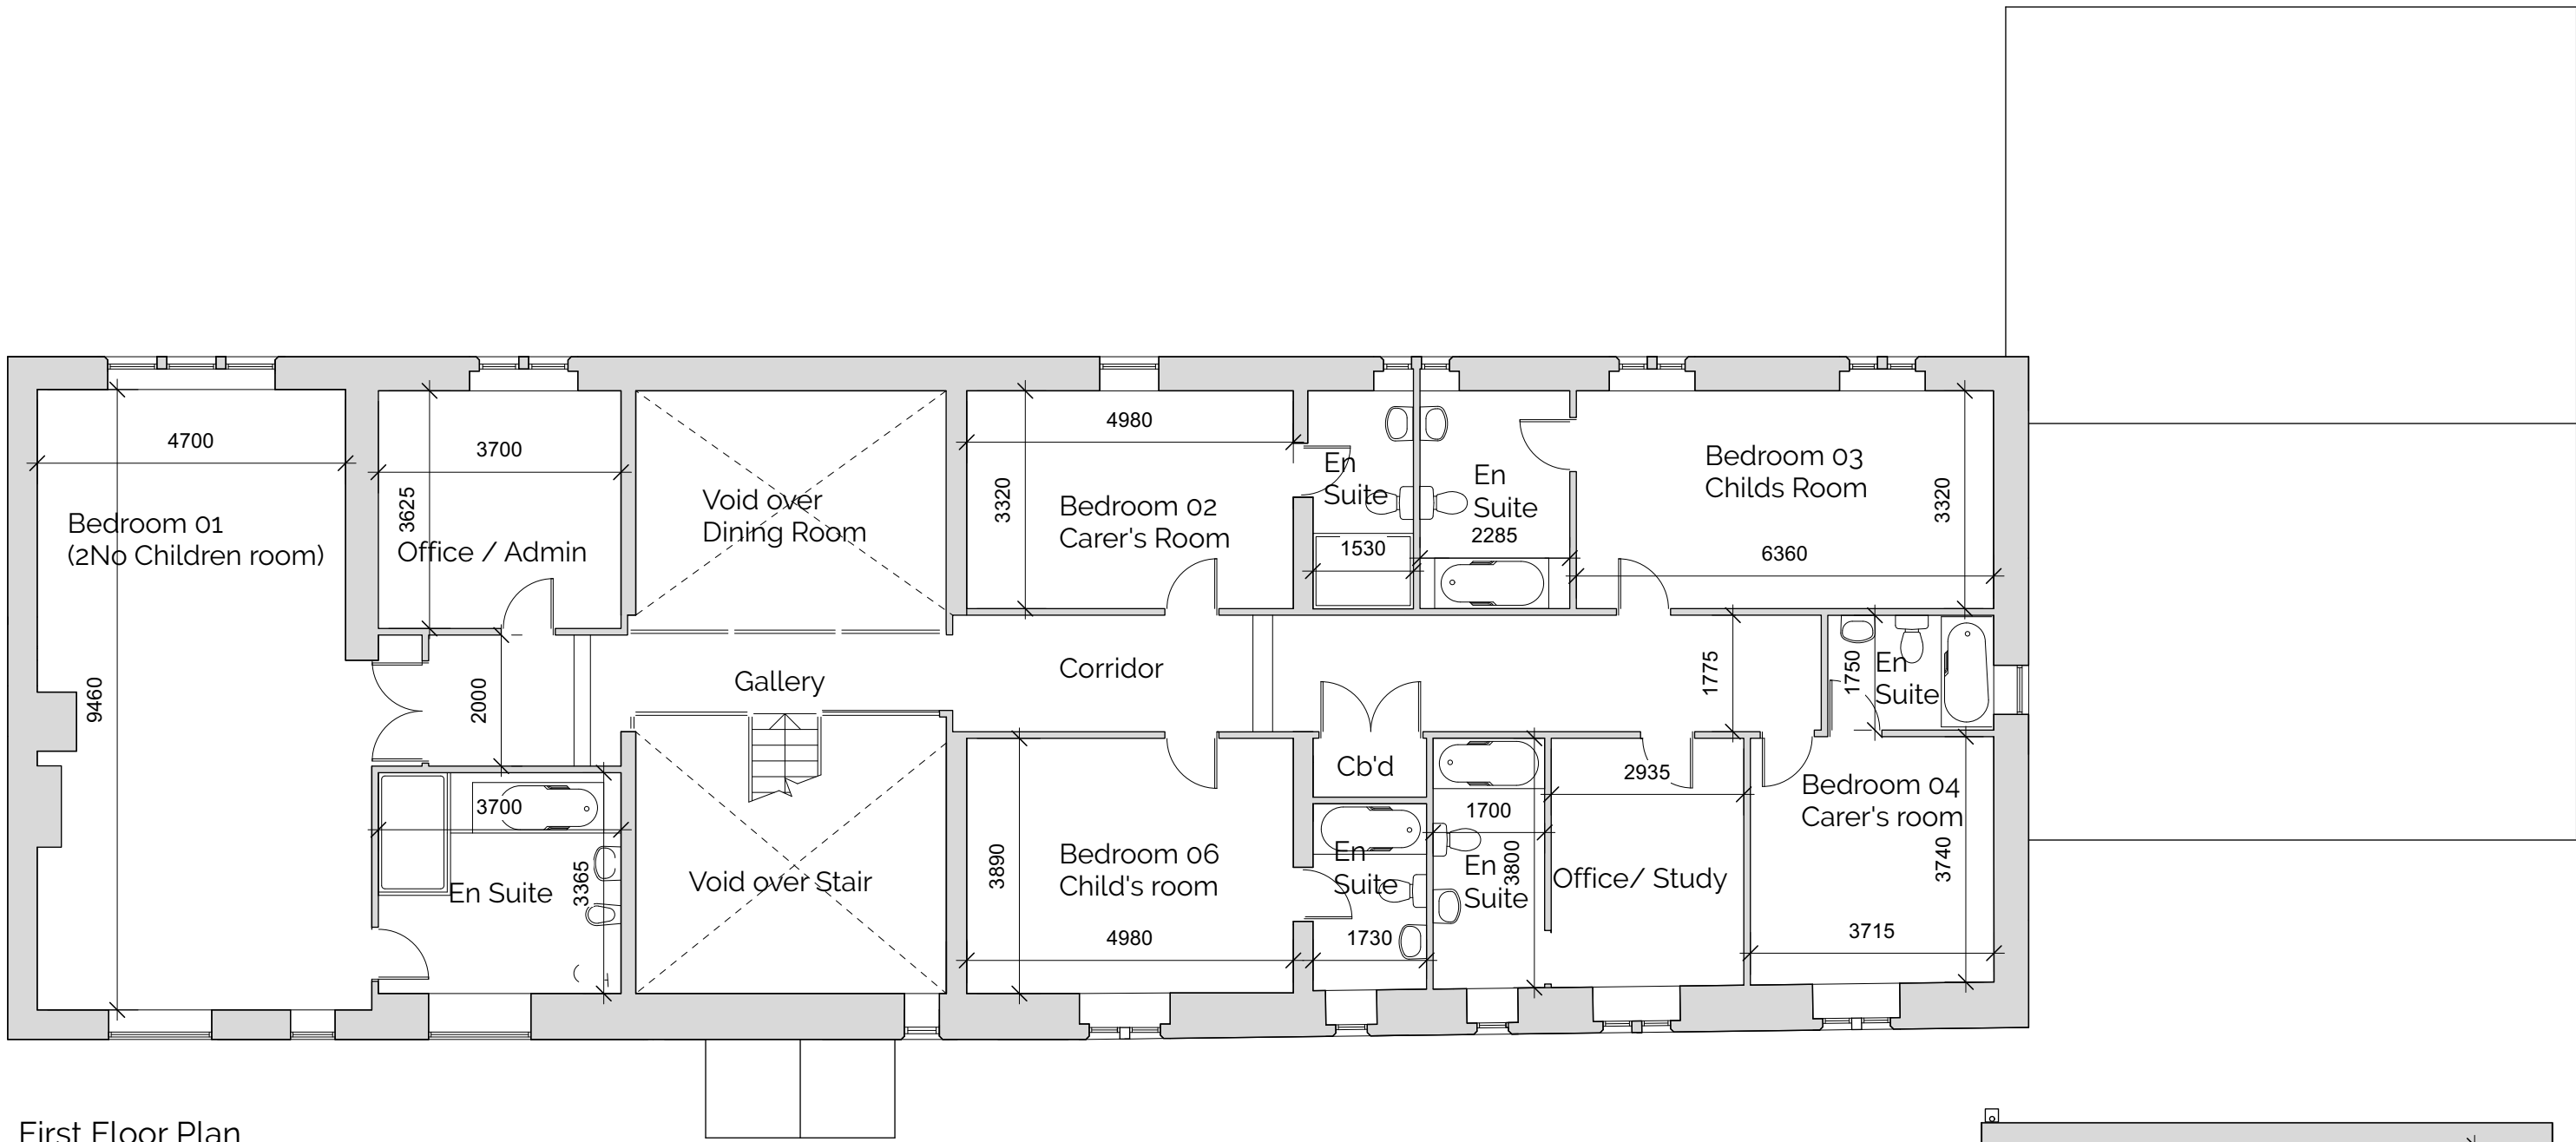

First Floor Plan
Scale 1:100
0 1 3 5m
Scale 1:100

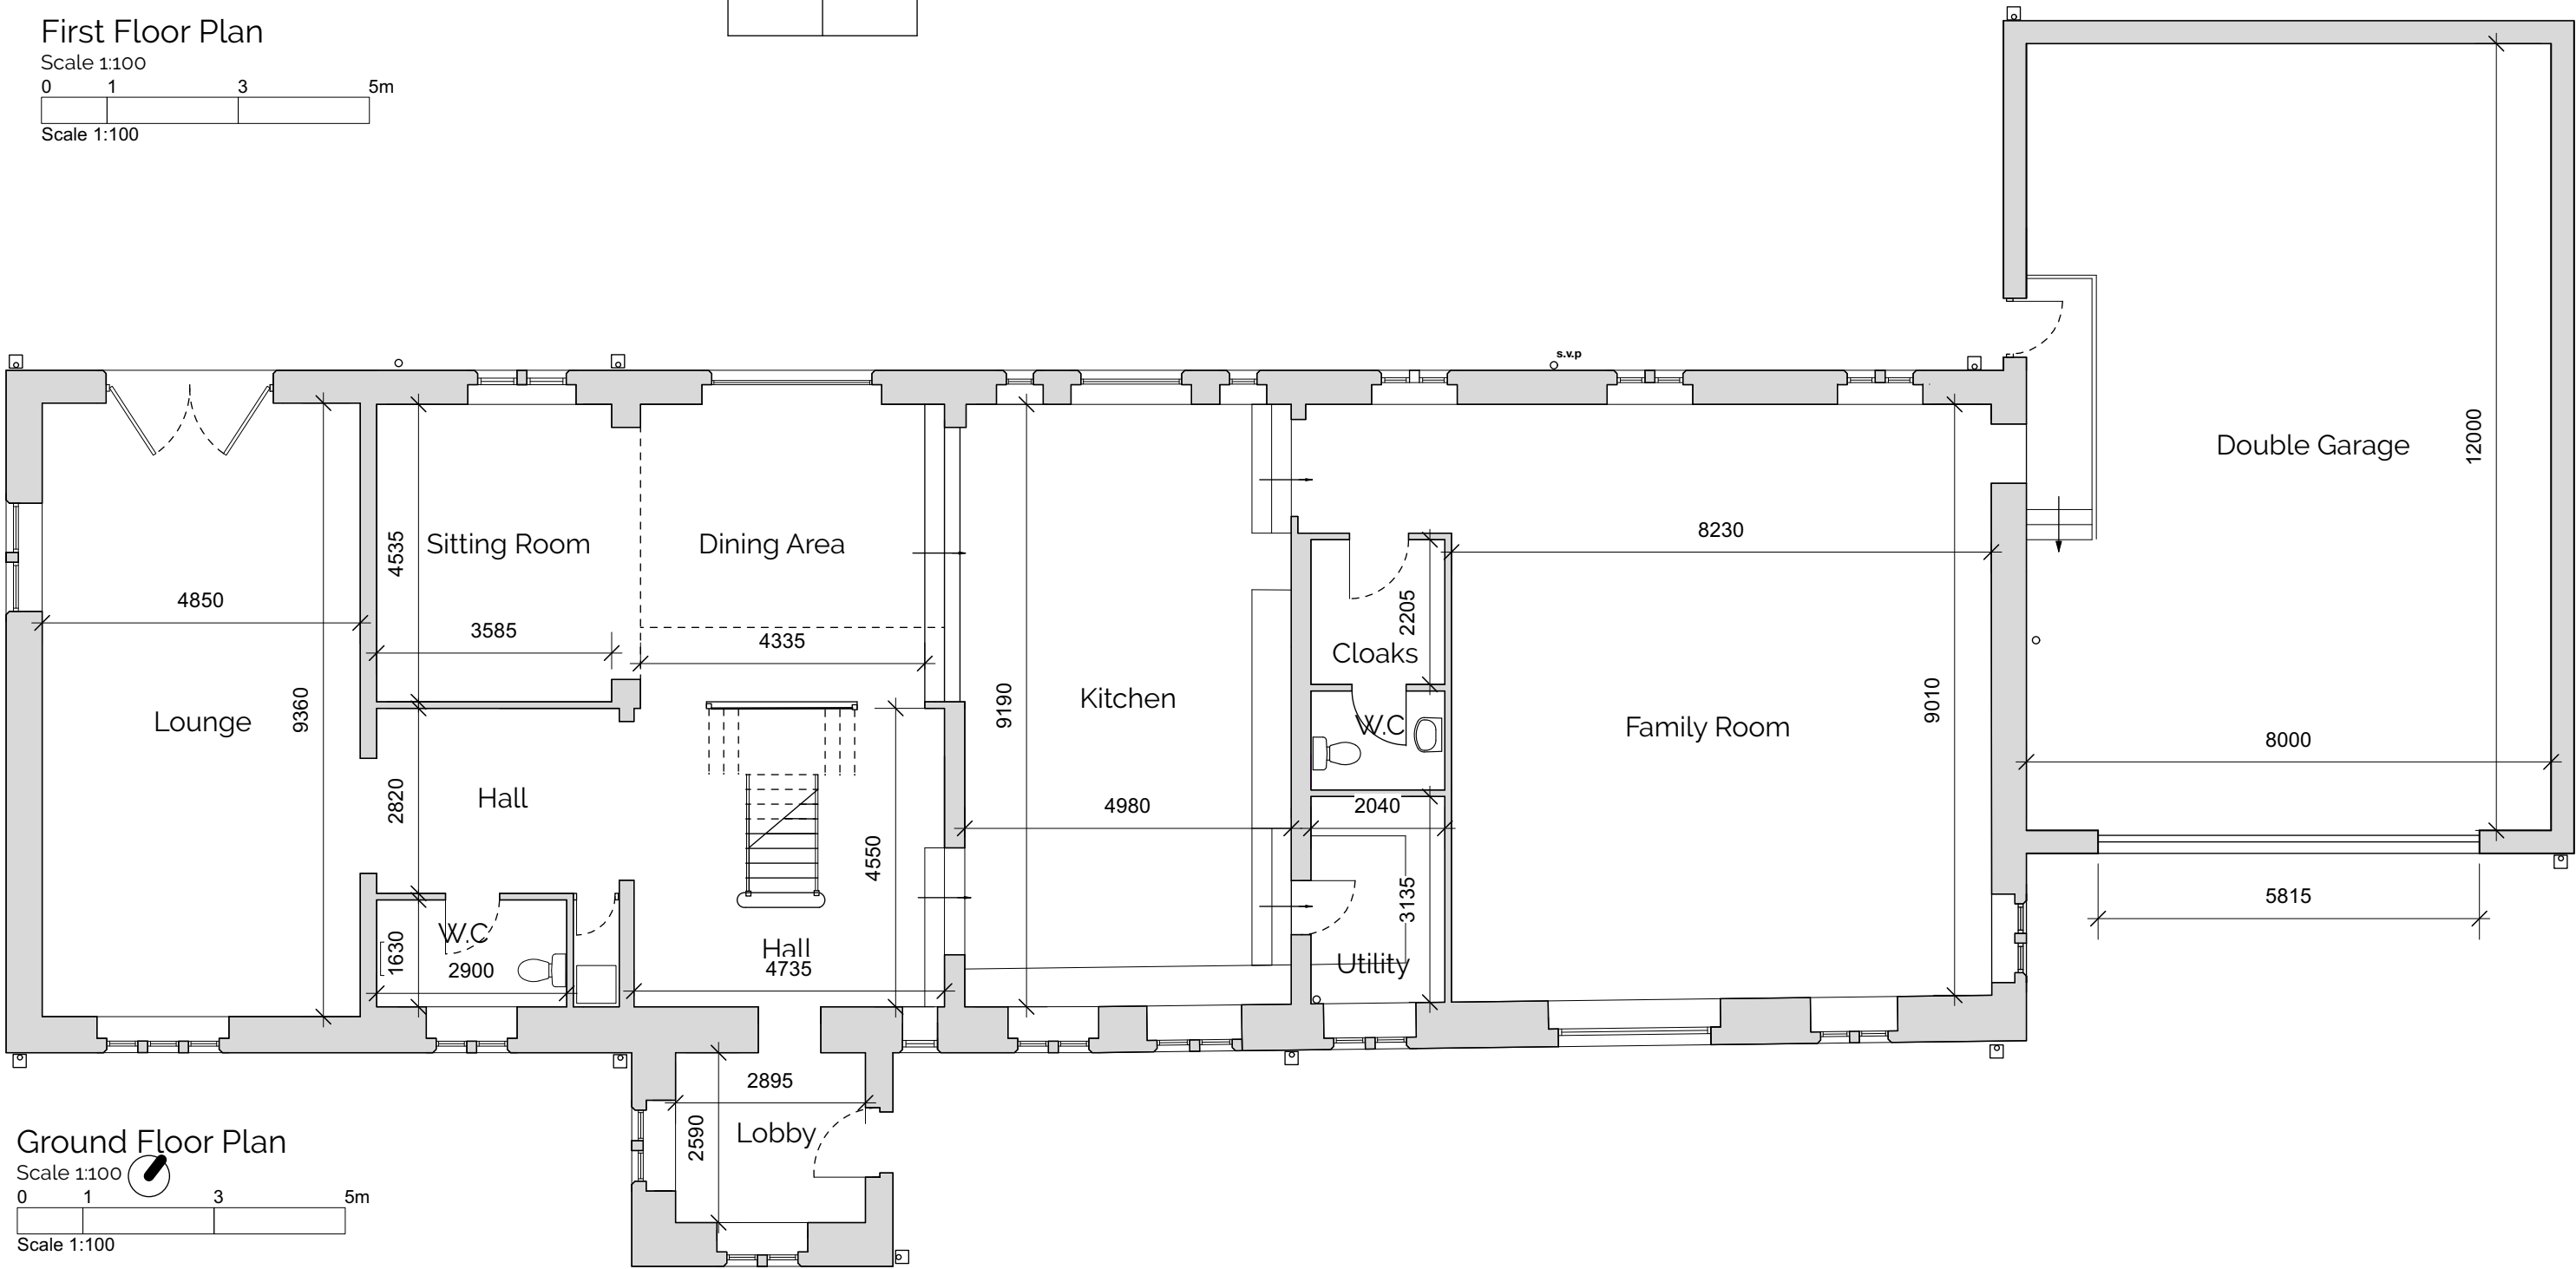

Ground Floor Plan
Scale 1:100
0 1 3 5m
Scale 1:100

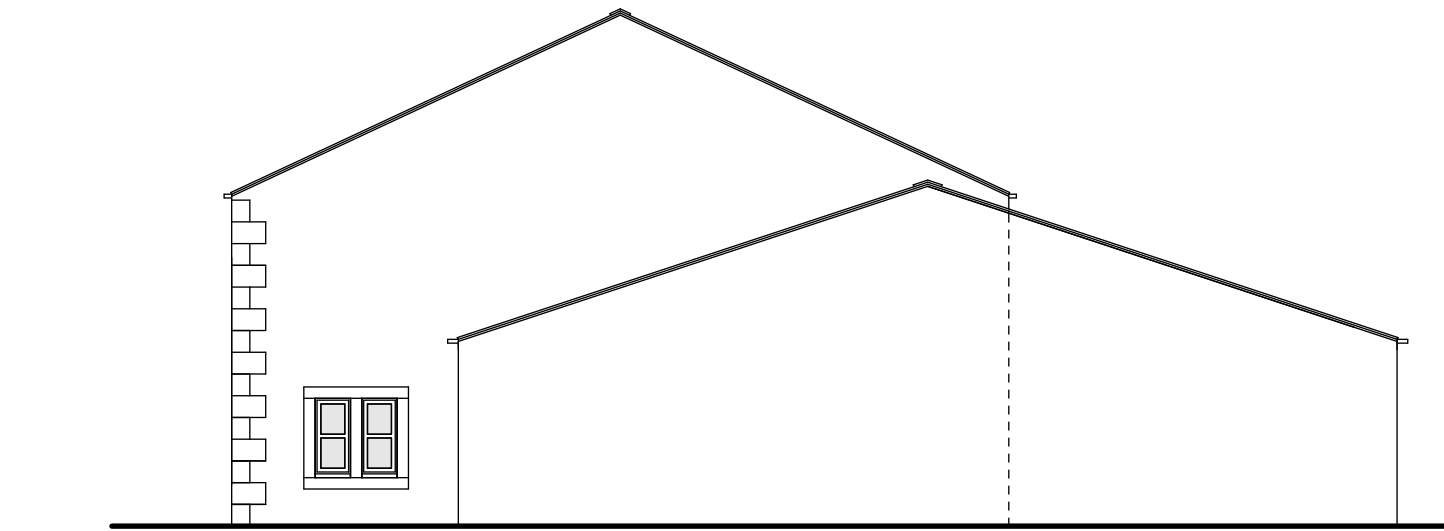

North West Elevation
Scale 1:100
0 1 3 5m
Scale 1:100



South West Elevation
Scale 1:100
0 1 3 5m
Scale 1:100



Location Plan
Scale 1:5000
North

There are no chages
proposed to the existing
boundaries or any external
works.

These drawings are
intentionally the same as
the Existing plans / eles
To demonstrate that there
are no changes proposed
to the dwelling.

B	23/11/23	MB	Annotation added to identify 4x children's beds
A	04/07/20	MB	Annotation updated.
Revision	22		
Project			

Change Of Use

Address
Black Dad Farm,
Rochdale,
OL11 5UW

Client
Trinity Care and
Education Services Ltd

Proposed Plans & Elevations



www.storah.com	mail@storah.com	01706 813214
Scale	Sheet Size	Date
1:1	ISO A1	13/06/2022
Drawing Number	22-041 - 301	B