


5000E

5000E

5000E


DO NOT SCALE EXCEPT FOR PLANNING APPLICATION PURPOSES. USE FIGURED DIMENSIONS.
ANY DISCREPANCIES ARE TO BE REPORTED TO THIS OFFICE PRIOR TO THE CONTINUANCE
OF WORKS.
THIS DRAWING IS THE COPYRIGHT OF MALCOLM B J PERCY, BUILDING DESIGN & PLANNING CONSULTANCY, &
MUST NOT BE REPRODUCED IN ANY FORMAT WITHOUT THE PRIOR WRITTEN AGREEMENT OF THIS OFFICE.

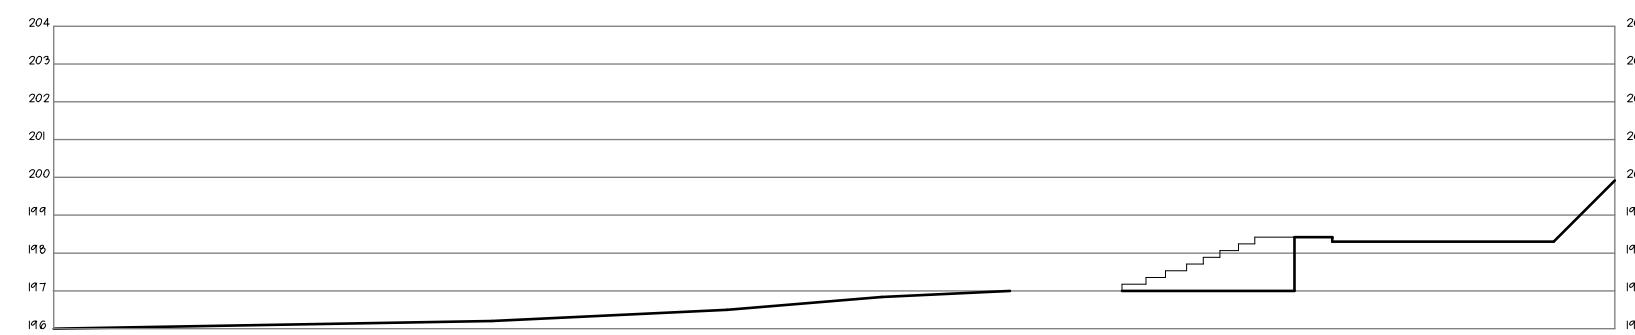


PROPOSED SECTION C-C



PROPOSED SECTION B-B

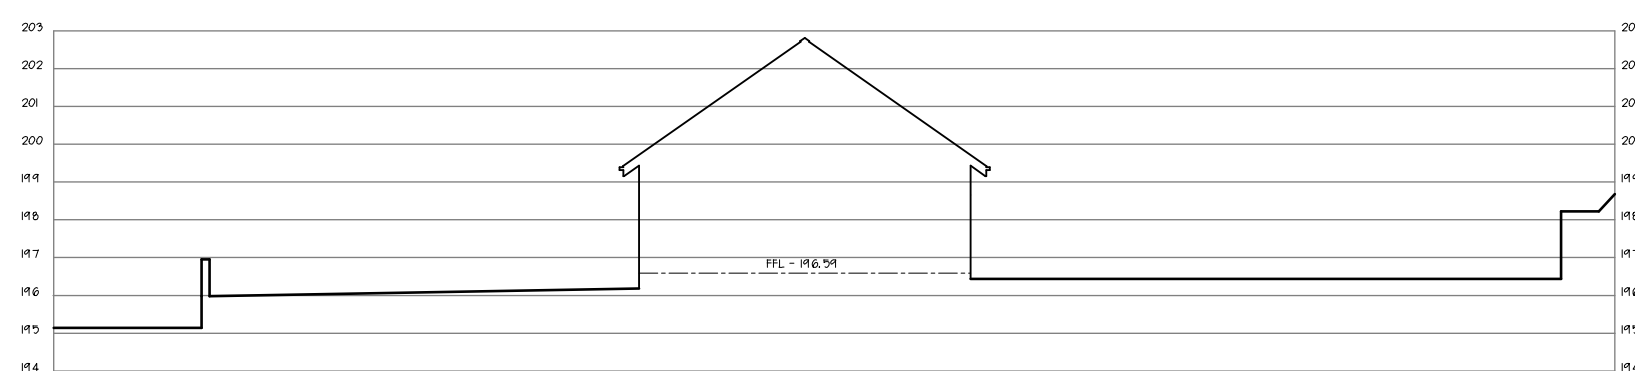


PROPOSED SECTION A-A

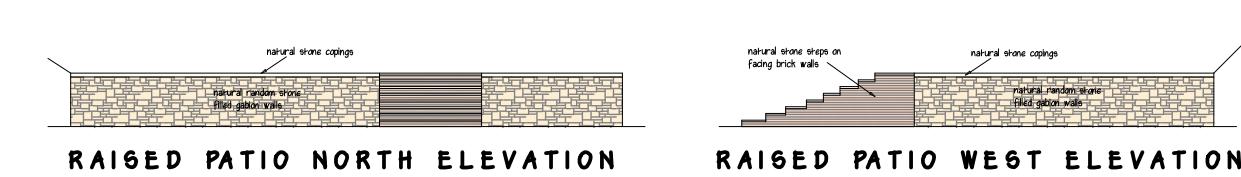

RAISED PATIO NORTH ELEVATION

RAISED PATIO WEST ELEVATION


5050N

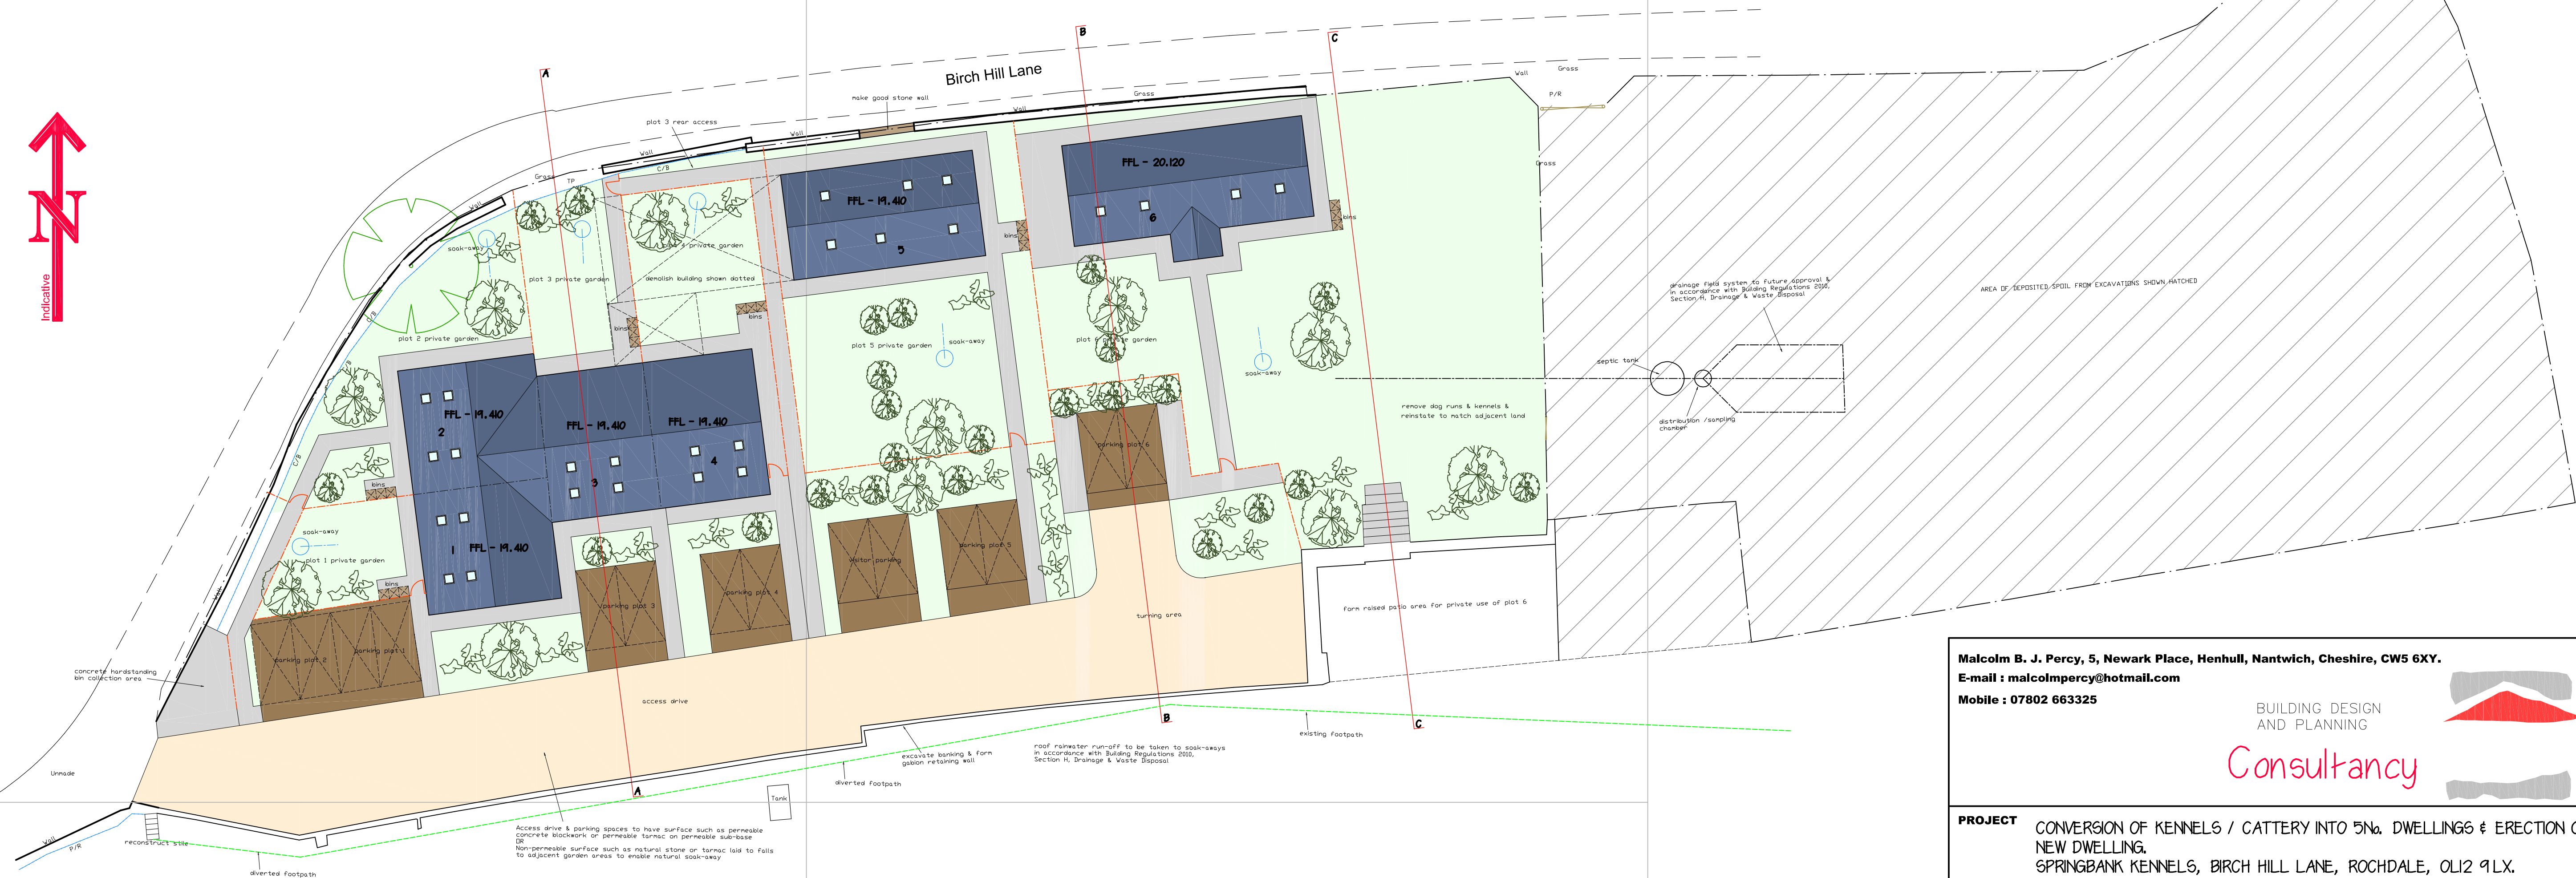

Malcolm B. J. Percy, 5, Newark Place, Henhull, Nantwich, Cheshire, CW5 6XY.
E-mail : malcolmpercy@hotmail.com
Mobile : 07802 663325


BUILDING DESIGN
AND PLANNING

Consultancy

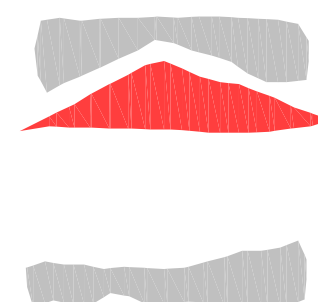

PROJECT	CONVERSION OF KENNELS / CATTERY INTO 5No. DWELLINGS & ERECTION OF NEW DWELLING. SPRINGBANK KENNELS, BIRCH HILL LANE, ROCHDALE, OL12 9LX.			
CLIENT	SPRINGBANK KENNELS.			
TITLE	PROPOSED SITE PLAN. PROPOSED SECTIONS.			

DATE	SCALE	DRAWN BY	DRAWING NO.	REVISION
August 2024	1: 200 @ A1	mbjp	1401.17	D

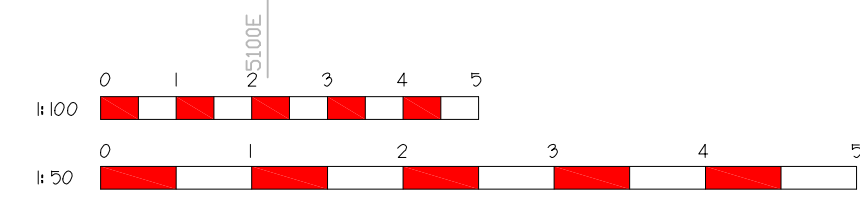

5000E

5000E

5000E