



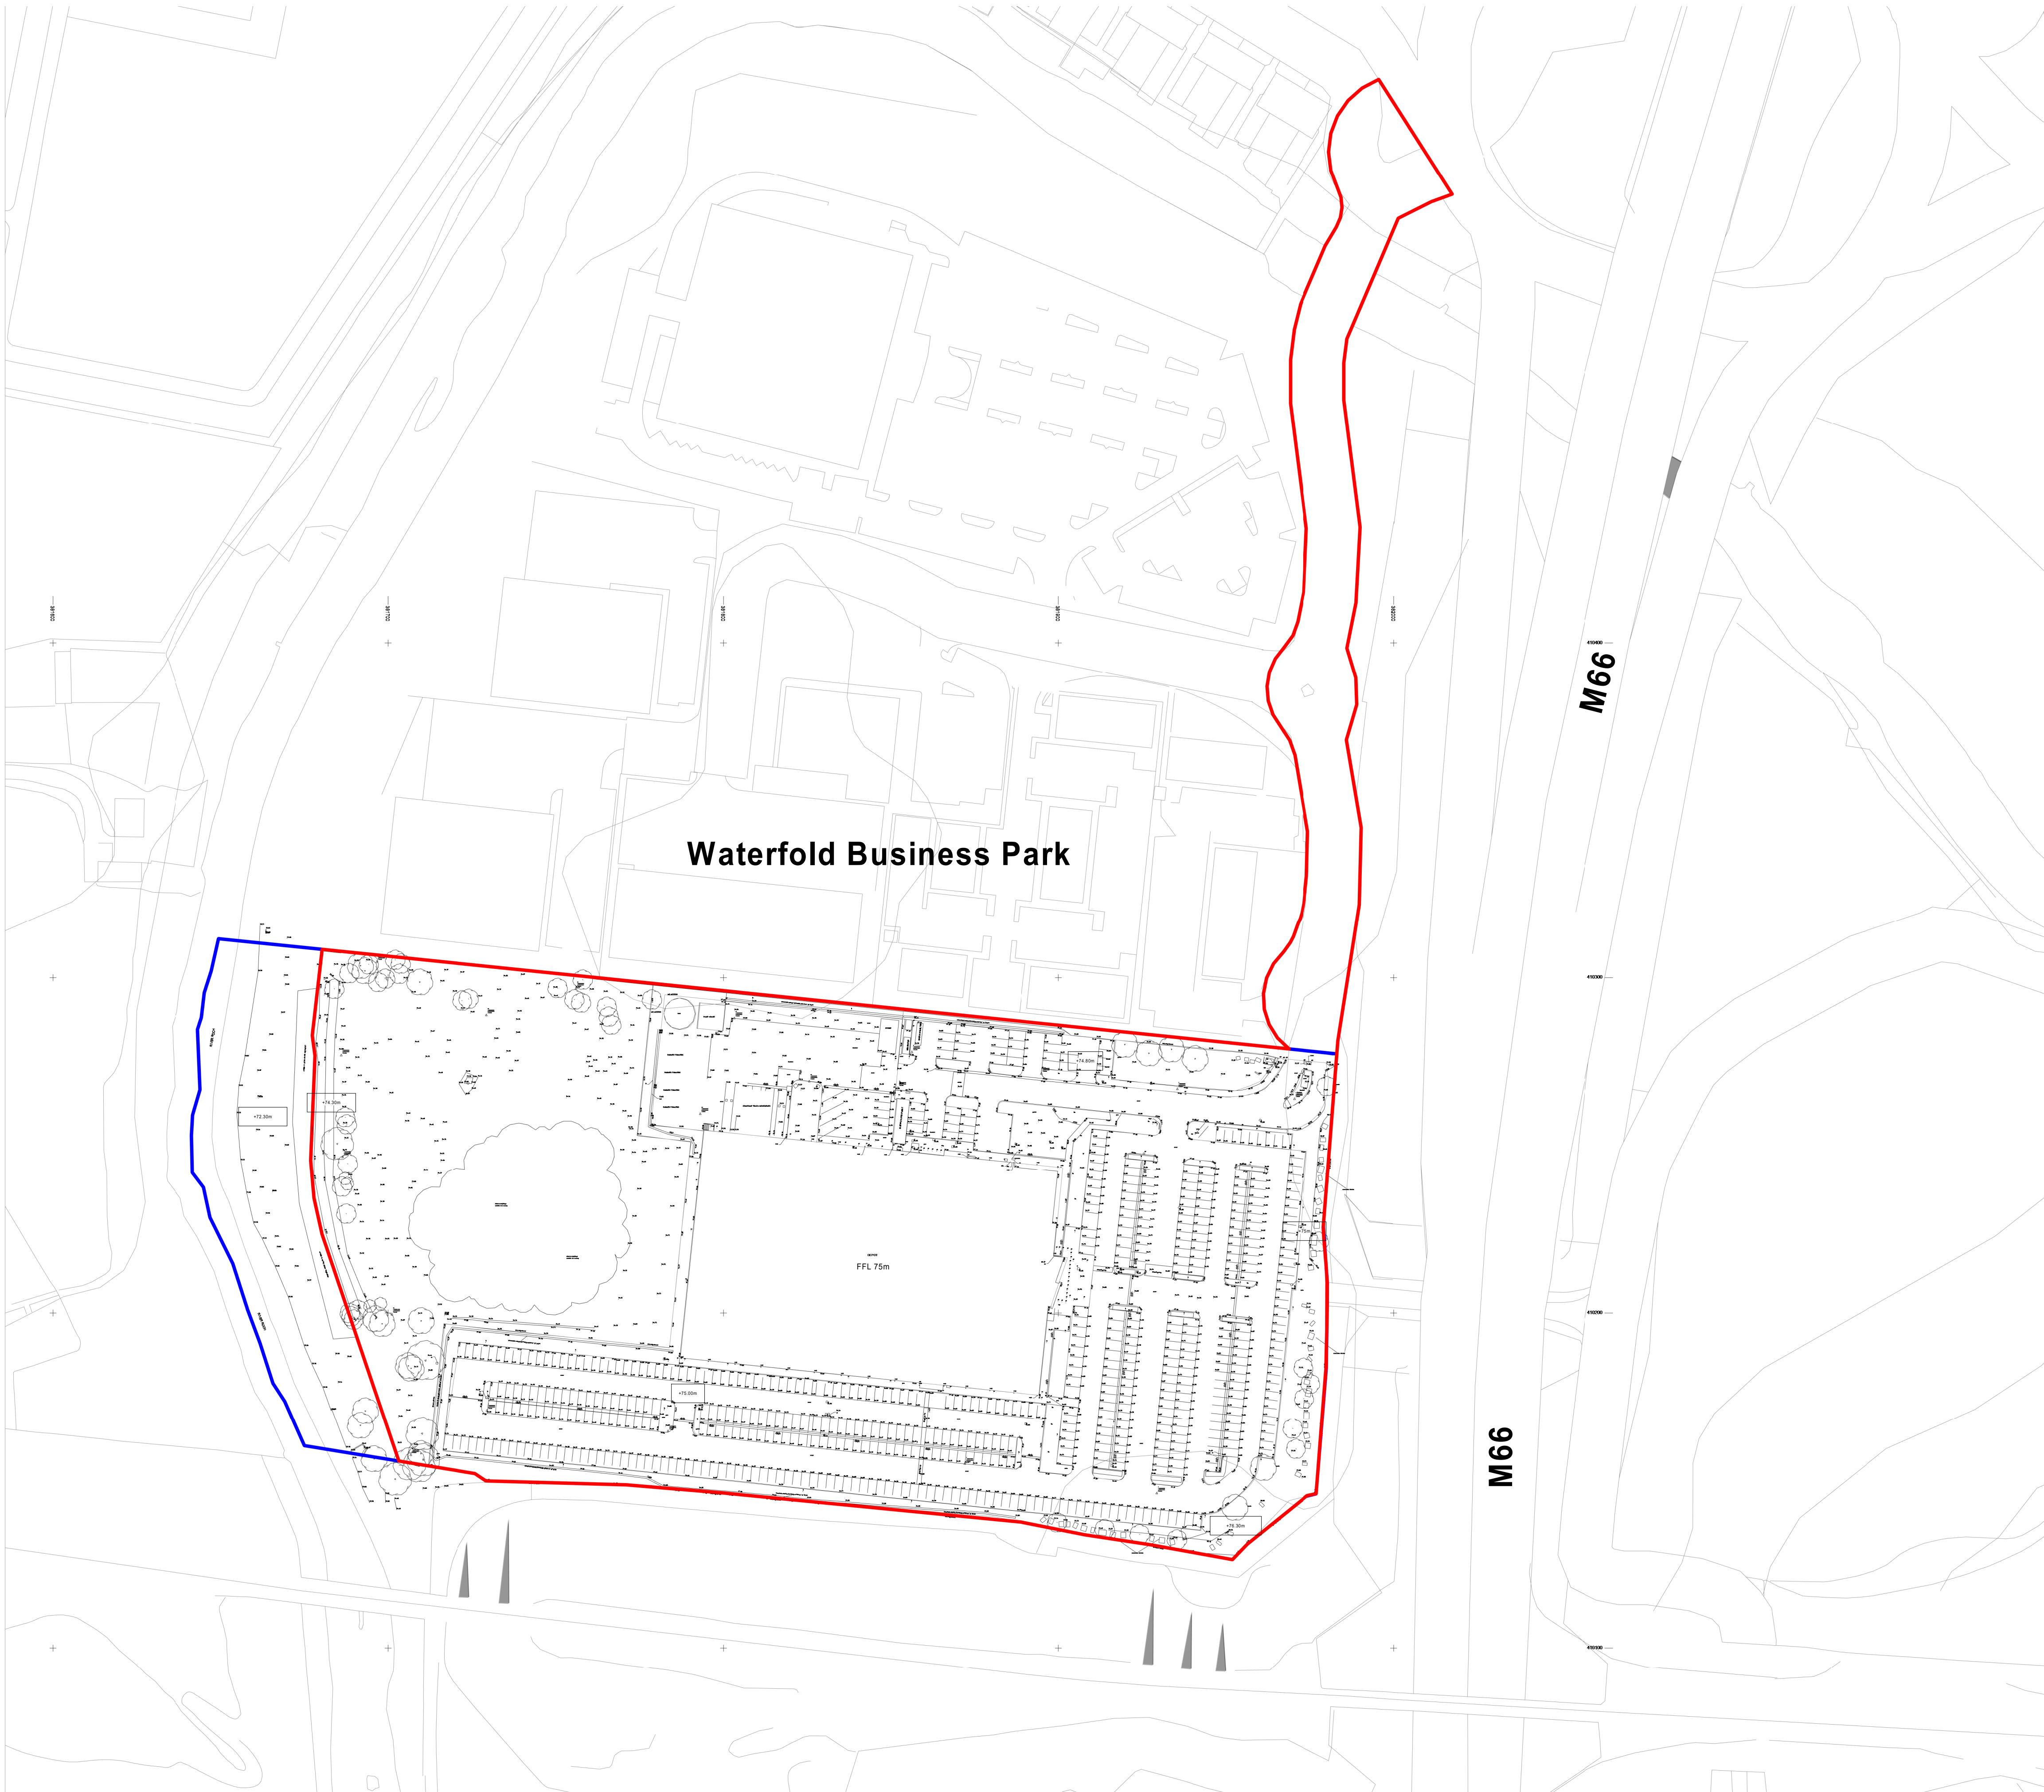

Ordnance Survey, (c) Crown Copyright 2022. All rights reserved. Licence number 100022432

 

SCALE 1:1000

SGP

Architects + Masterplanners

Waterfront House
2a Smith Way
Grove Park
Enderby
Leicester LE19 1SX

t: +44 (0)116 247 0557

www.stephengeorge.co.uk

Waterfold Business Park,
Bury

Drawing Name:
Existing Site Plan

Drawing Stage: **Planning**

Status: **S0**

SGP File Ref: 22-244-SGP-ZZ-ZZ-M3-A-00000-Site

22-244	19/12/23	ELF	MMS	1	: 1000	@ A1
SGP Project No:	Date:	Drawn:	Team:	Scale:	Rev:	

Drawing Number:

22-244-SGP-ZZ-ZZ-DR-A- 131002

Project Code	Originator	Volume	Level	Type	Role	Number
--------------	------------	--------	-------	------	------	--------