


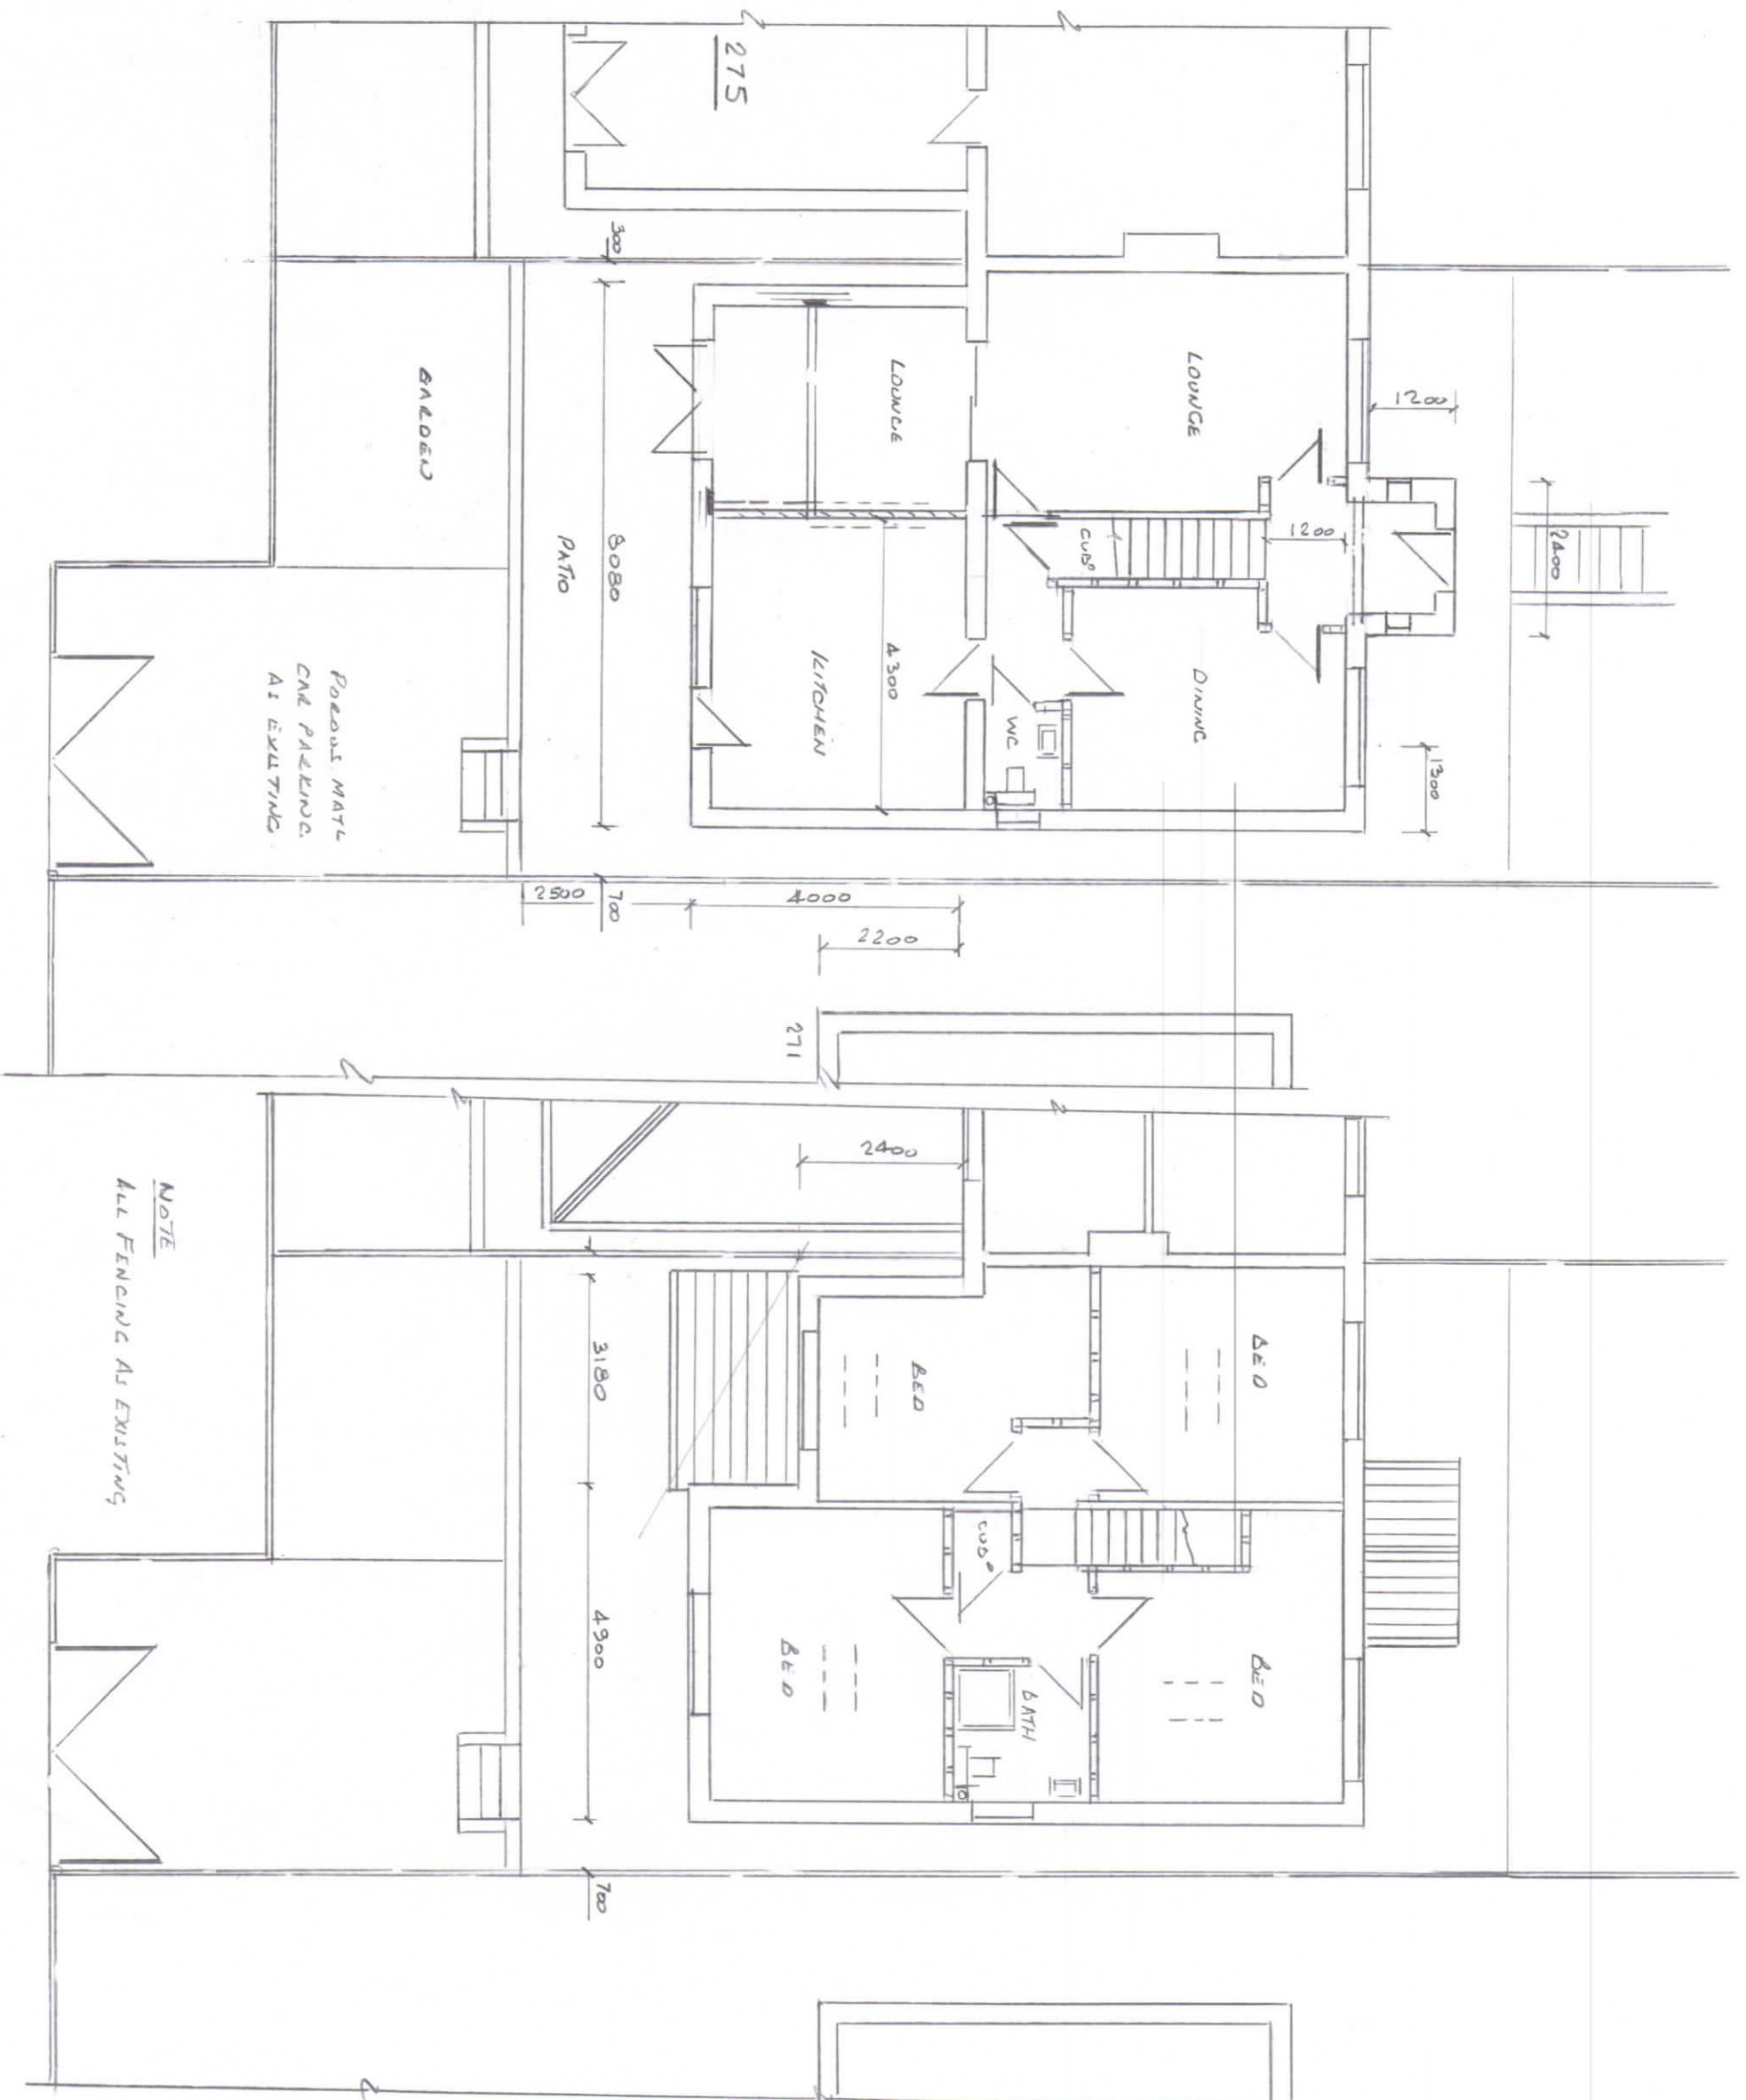

Rev 1

Thompson Designs




Tel 0161 705 1458 Mob 07884 318634

Sheet 4

Proposed Plans

273 Albert Royds Street
Rochdale OL16 2TZ


Scale 1:100 @ A3 Date February 2023

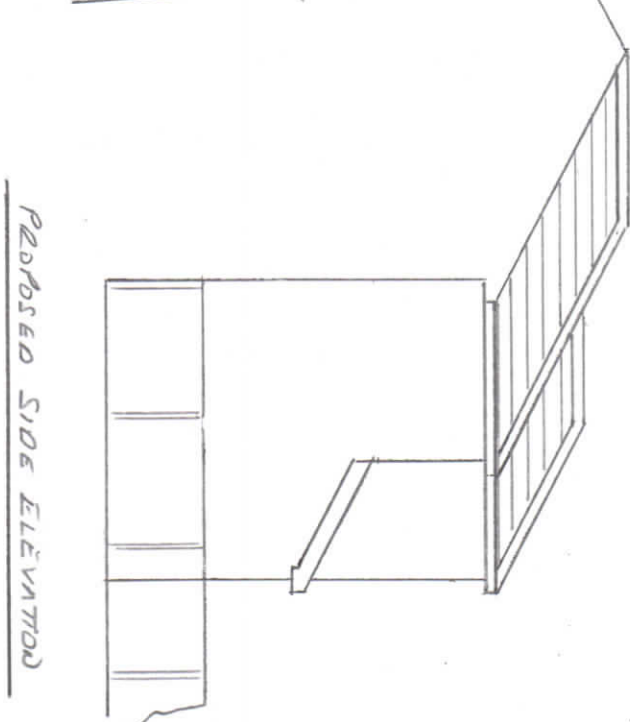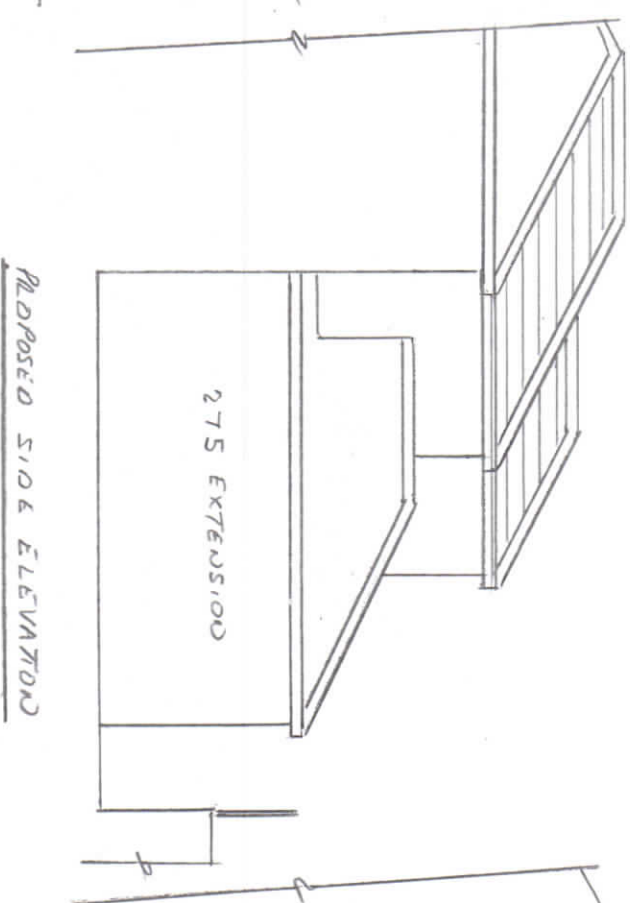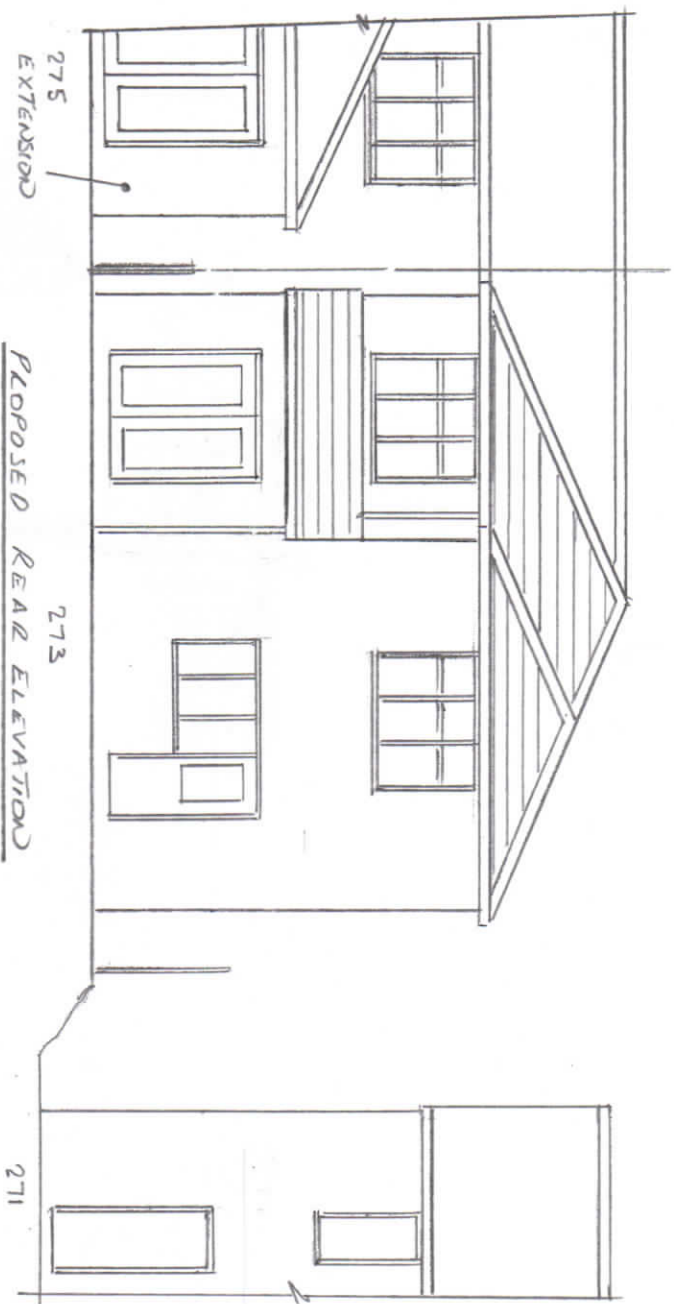


PROPOSED REAR ELEVATION

FROM 275

PROPOSED SIDE ELEVATION

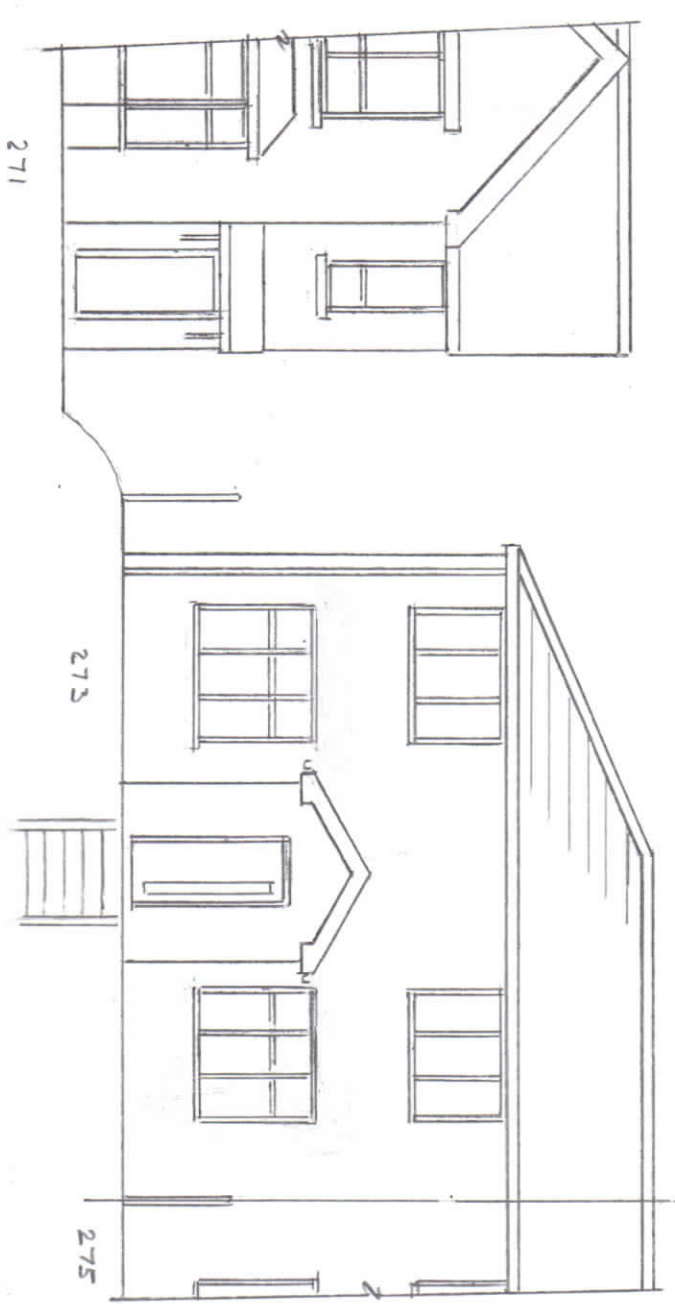


PROPOSED FRONT ELEVATION

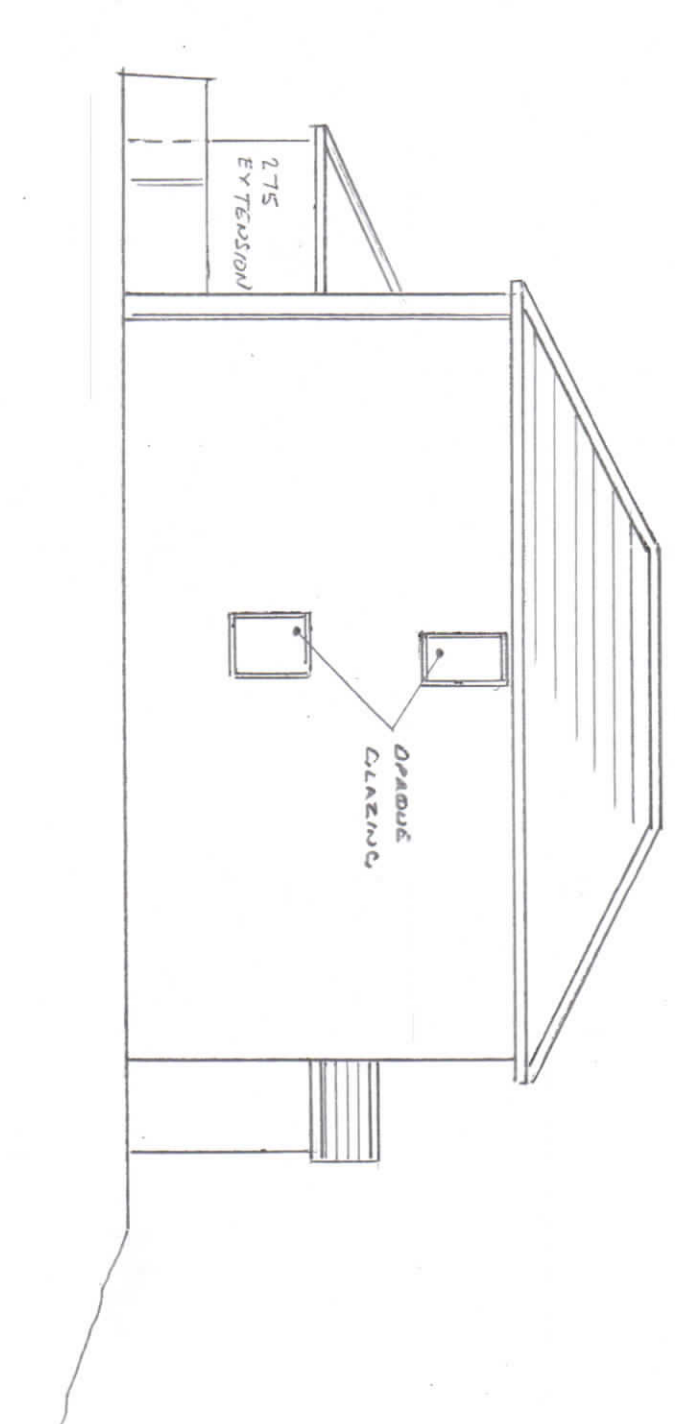

PROPOSED SIDE ELEVATION

Rev1

Thompson Designs Tel 0161 705 1458 Mob 07884 318634 Sheet 3 Proposed Elevations 273 Albert Royds Street Rochdale OL16 2TZ Scale 1:100 @ A3 Date February 2023	
--	--

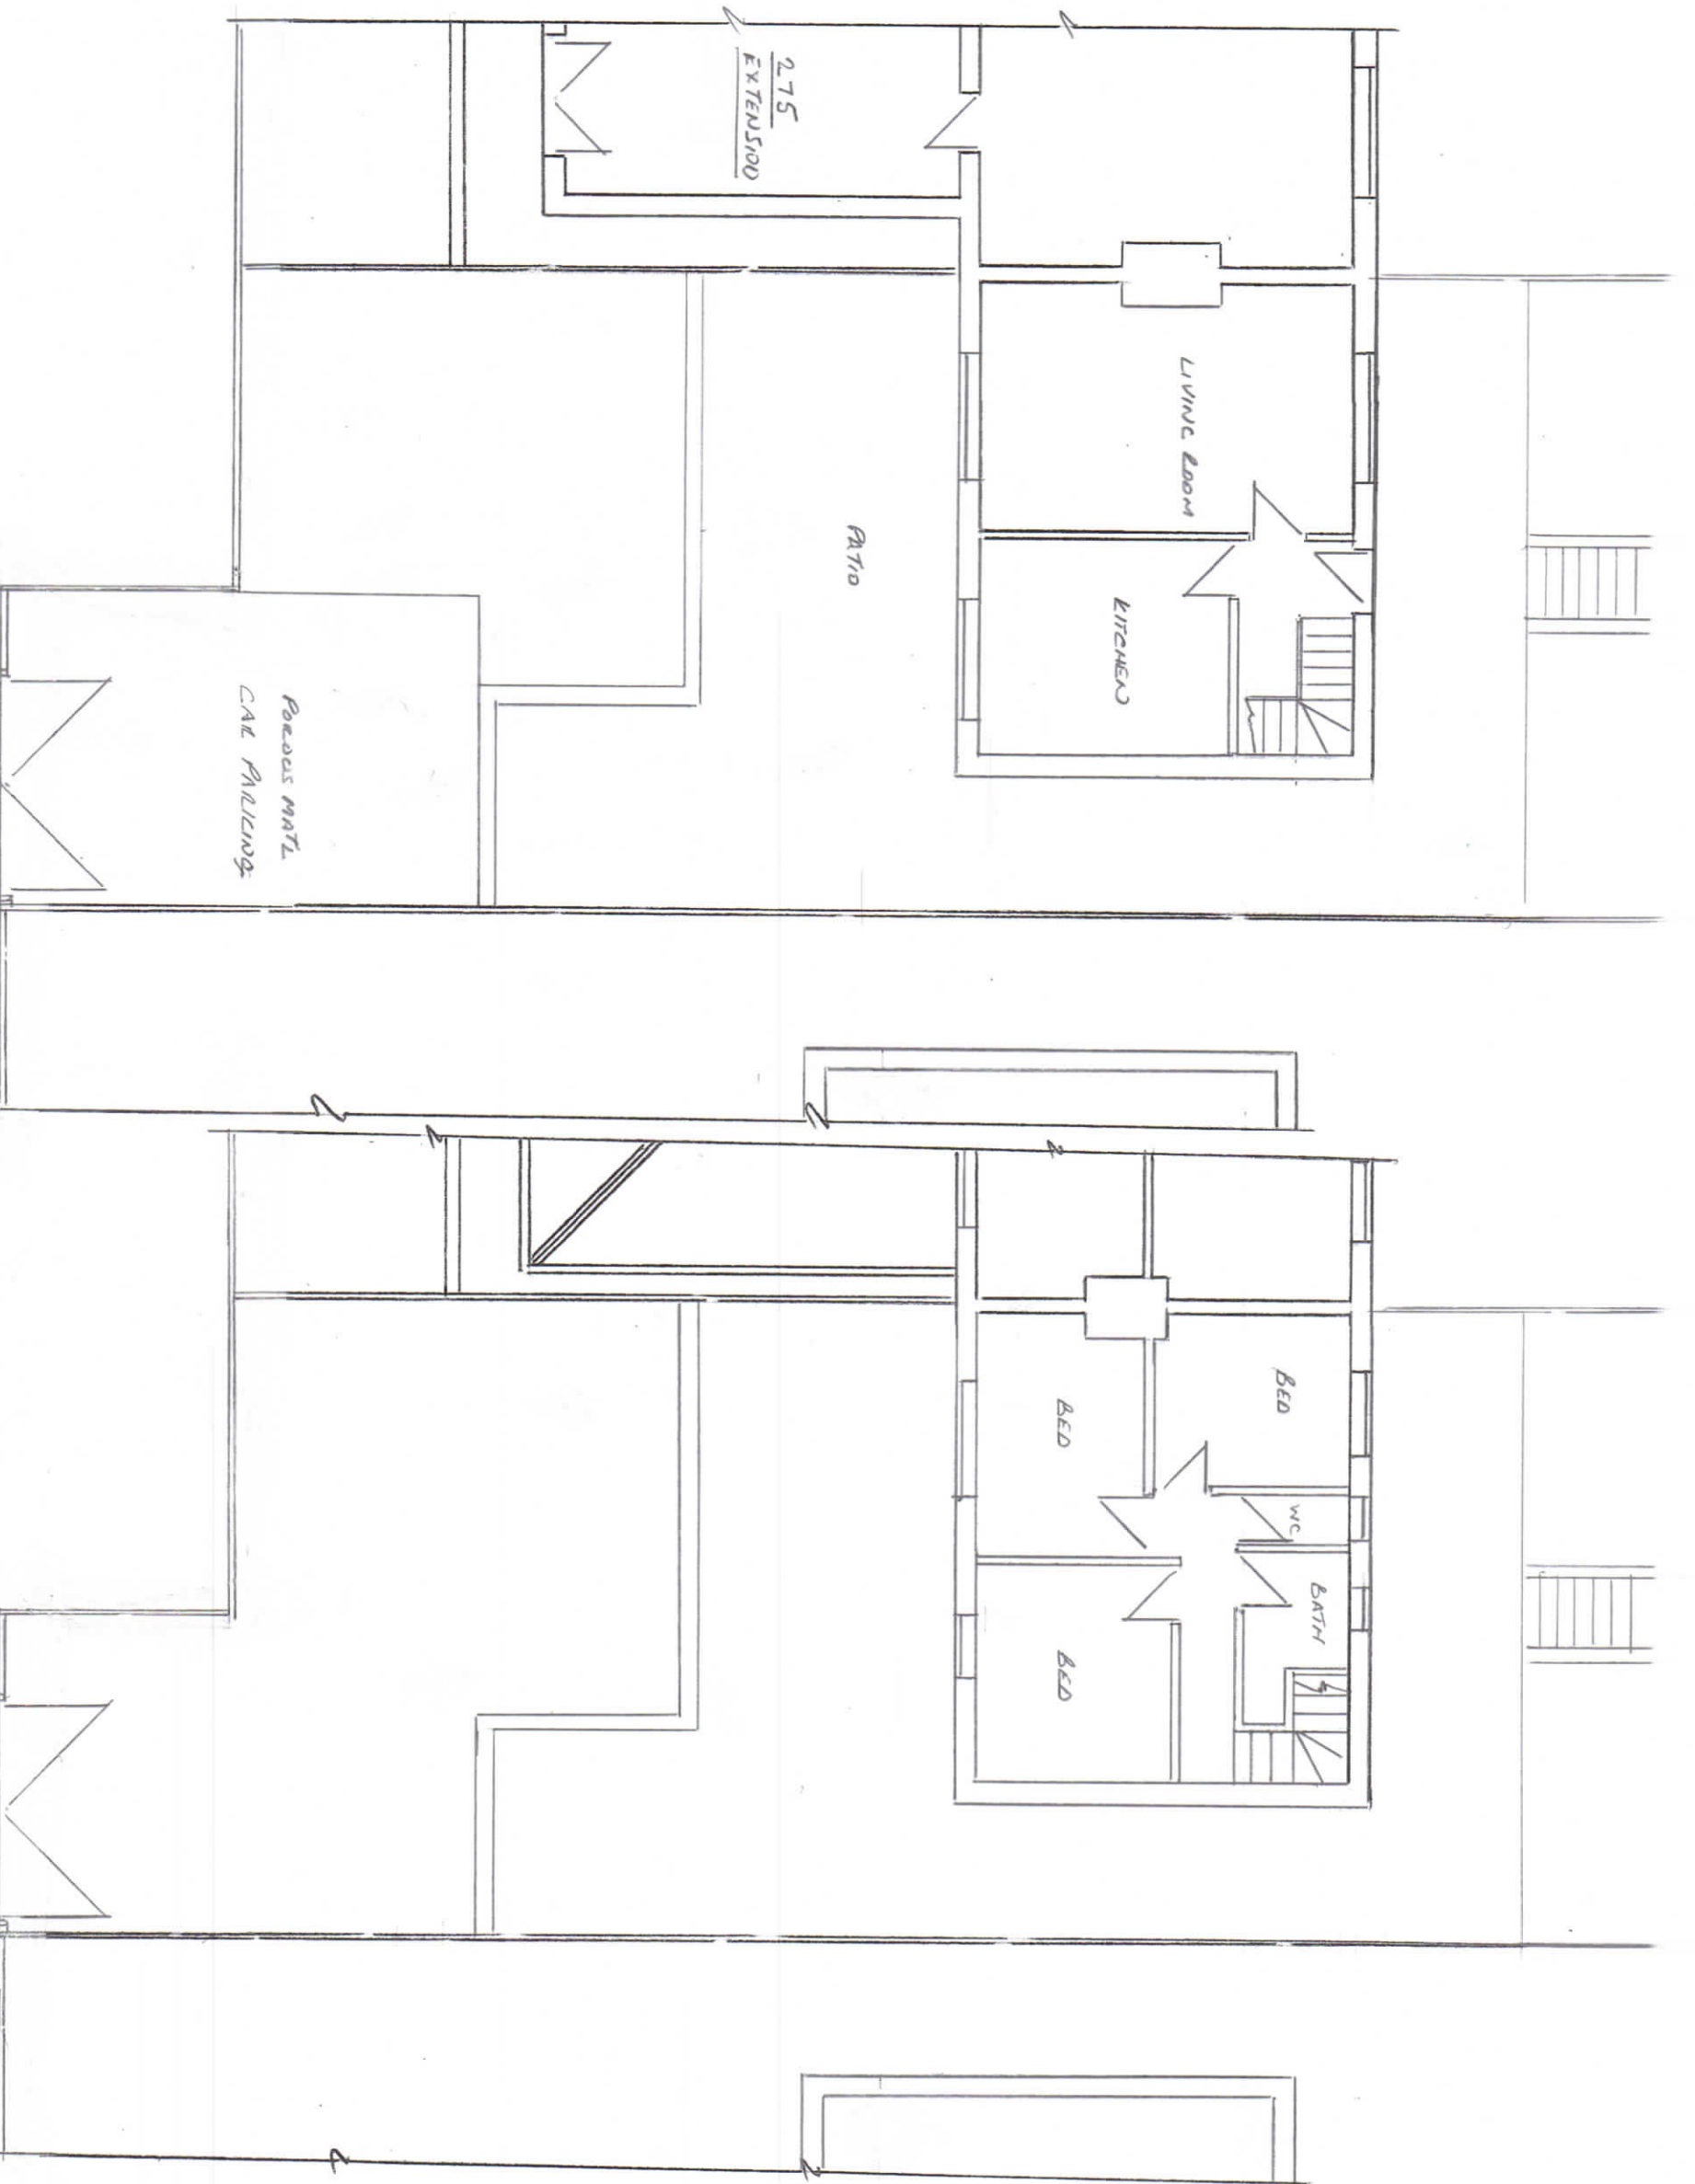

EXISTING GROUND FLOOR PLAN

EXISTING FIRST FLOOR PLAN

Rev1

Thompson Designs

Tel 0161 705 1458 Mob 07884 318634




Sheet 2

Existing Plans

273 Albert Roys Street


Rochdale OL16 2TZ

Scale 1:100 @ A3 Date February 2023

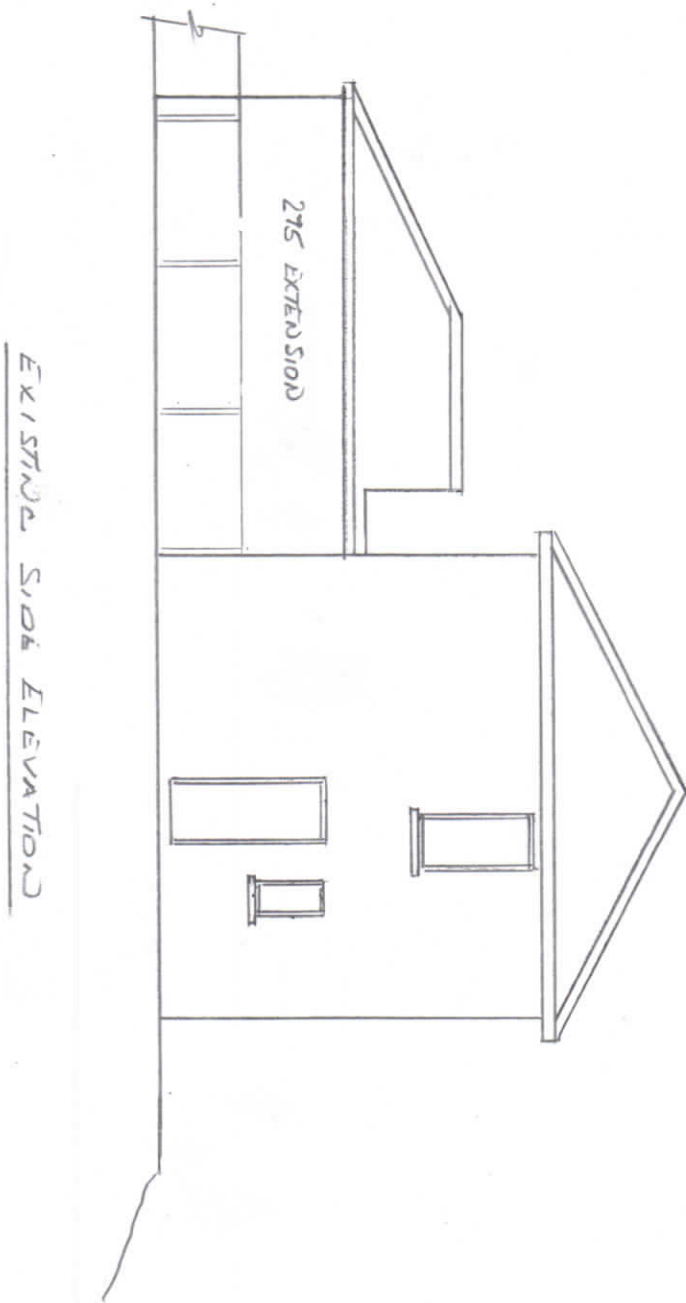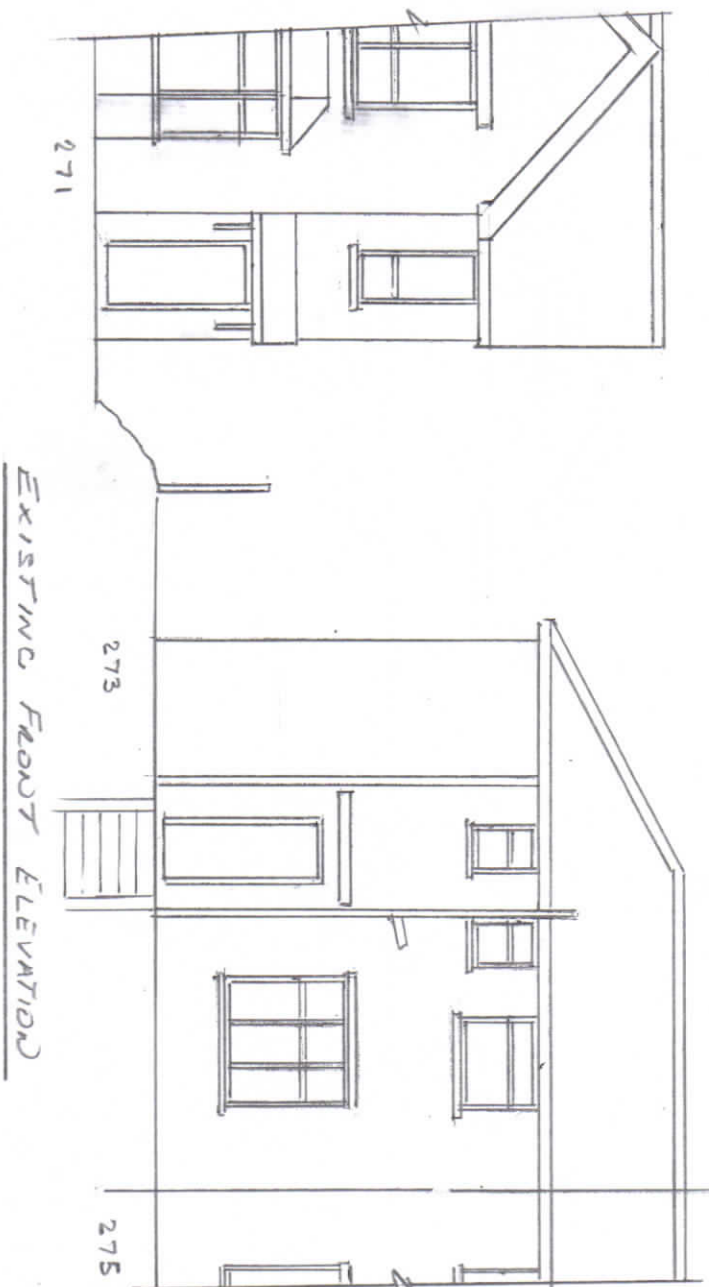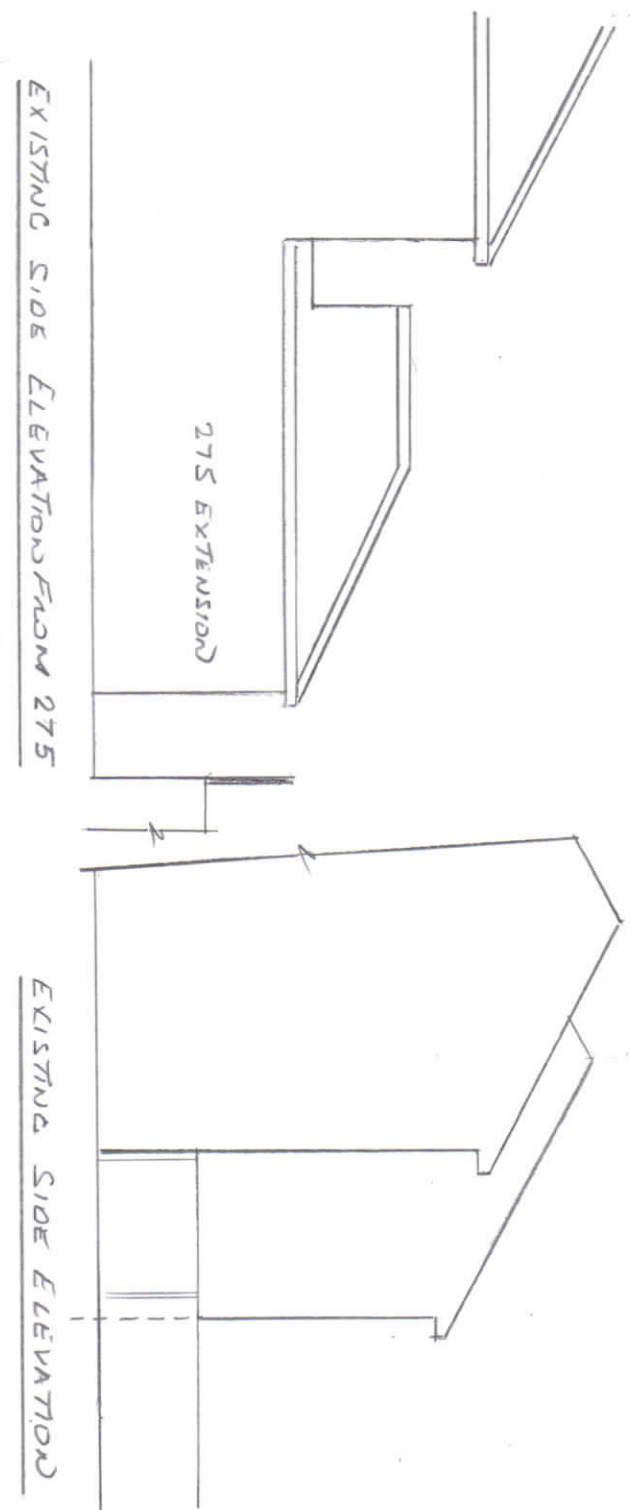

REV 1


Thompson Designs Tel 0161 705 1458 Mob 07884 318634	Sheet 1 Existing Elevations 273 Albert Royds Street Rochdale OL16 2TZ Scale 1:100 @ A3 Date February 2023
---	---

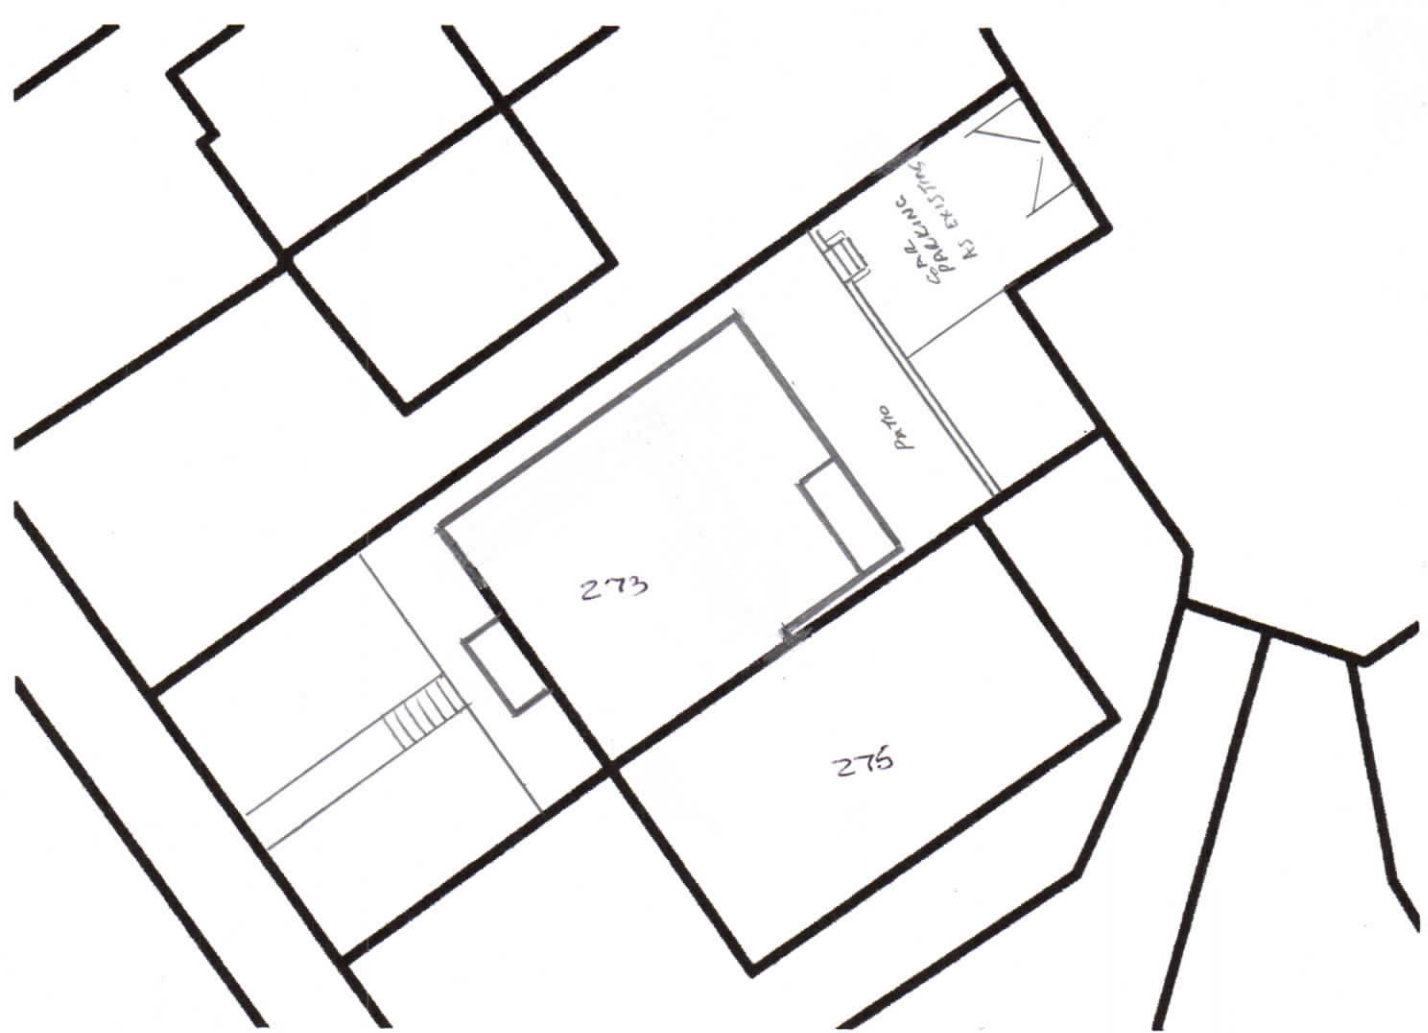

PROPOSED SITE PLAN


SCALE 1/200



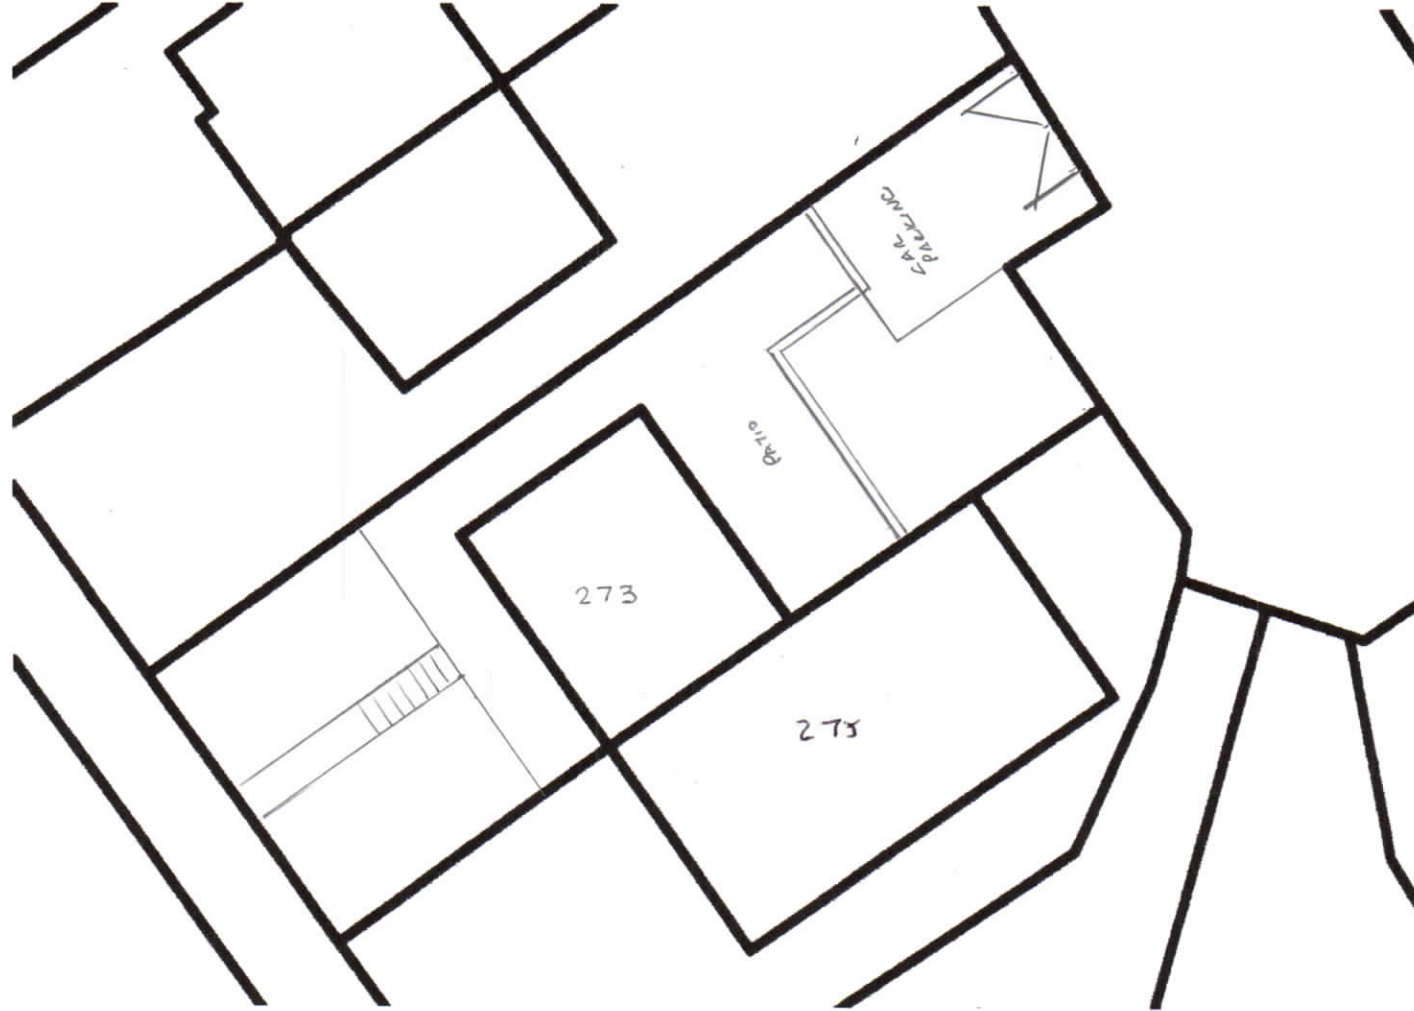

EXISTING SITE PLAN SCALE 1:200



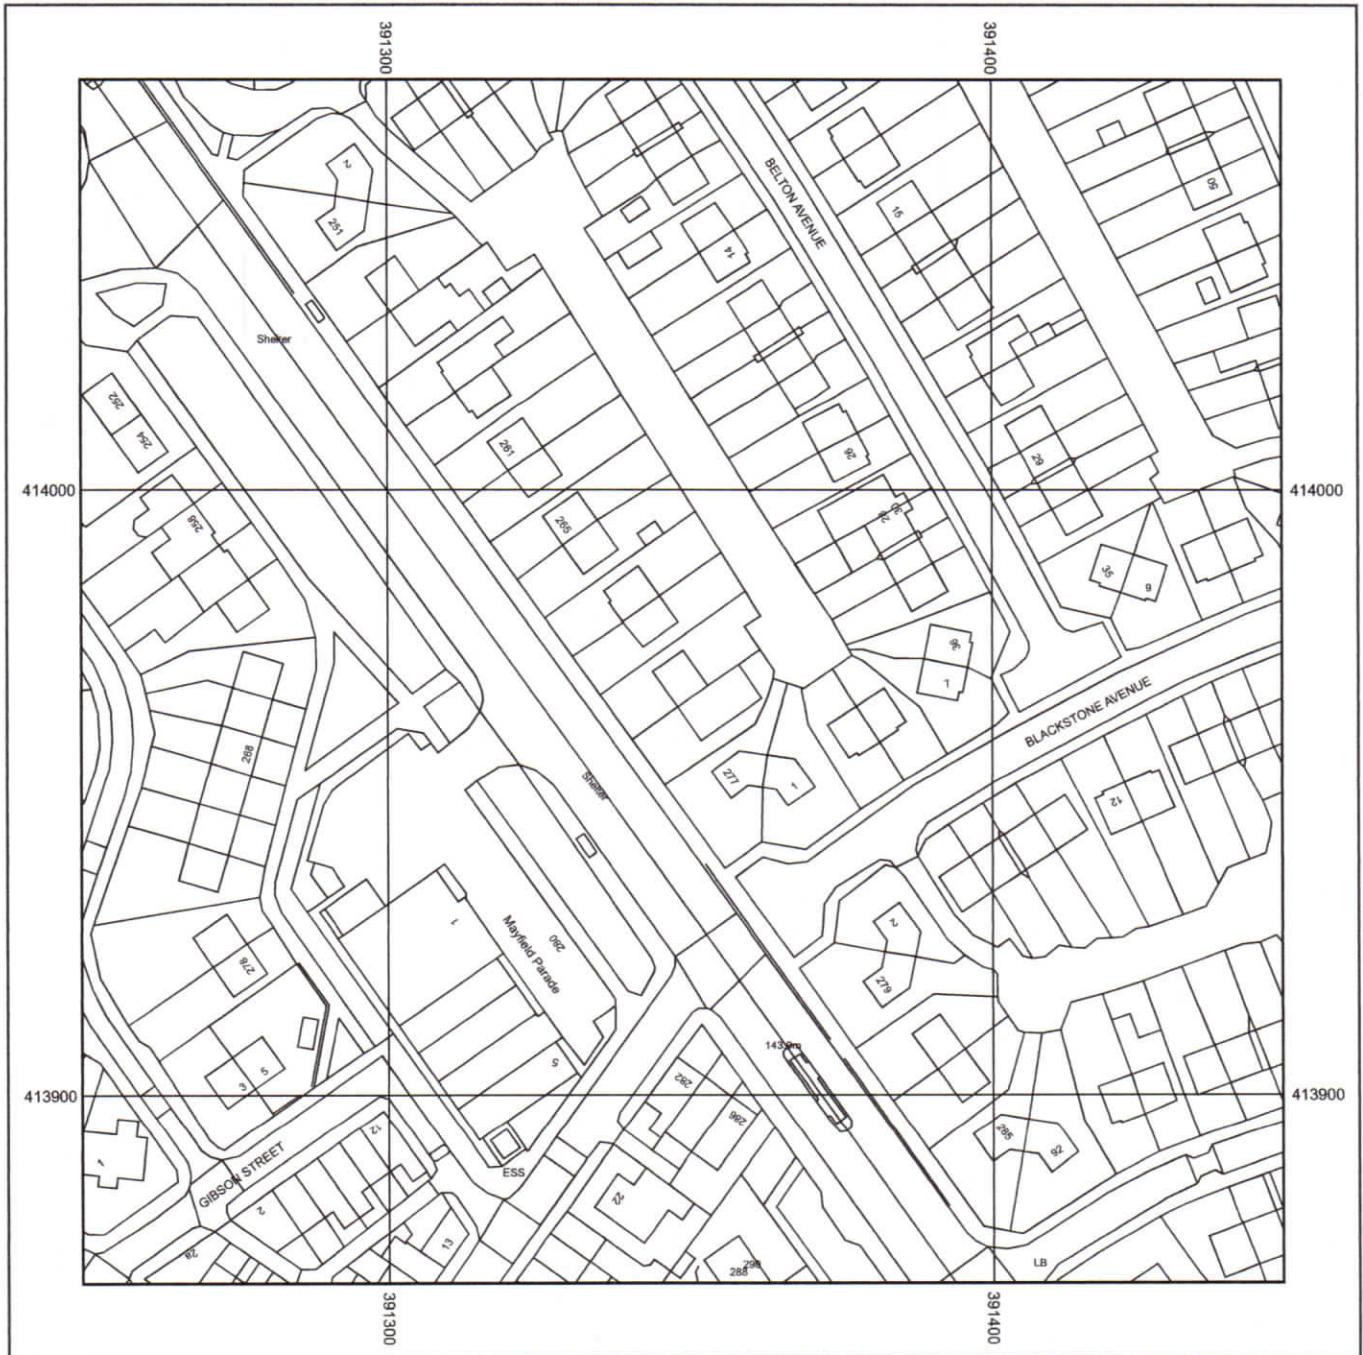

Metres
0 5 10 20 30 40 50
Scale: 1: 1250



Supplied by: National Map Centre
License number: 100031961
Produced: 06/02/2023
Serial number: 211977

273 ALBERT ROYDS STREET
ROCHDALE
OL16 2TZ

Plot centre co-ordinates: 391349,413968
Download file:
Project name: 273 Albert Royds St -
OL16 2TZ