



GENERAL NOTES

-
- Boundary Line
- Boundary Line
- Rear Garden
- Rear
- 5755
- 2322
- Kitchen
- Hall
- Under Stair Store
- Living Room
- Bedroom
- Garage
- Entrance
- RWP
- BC
- RWP
- RWP
- Front
- 1 Wayfarers Way
- 5 Wayfarers Way


Scale 1:50

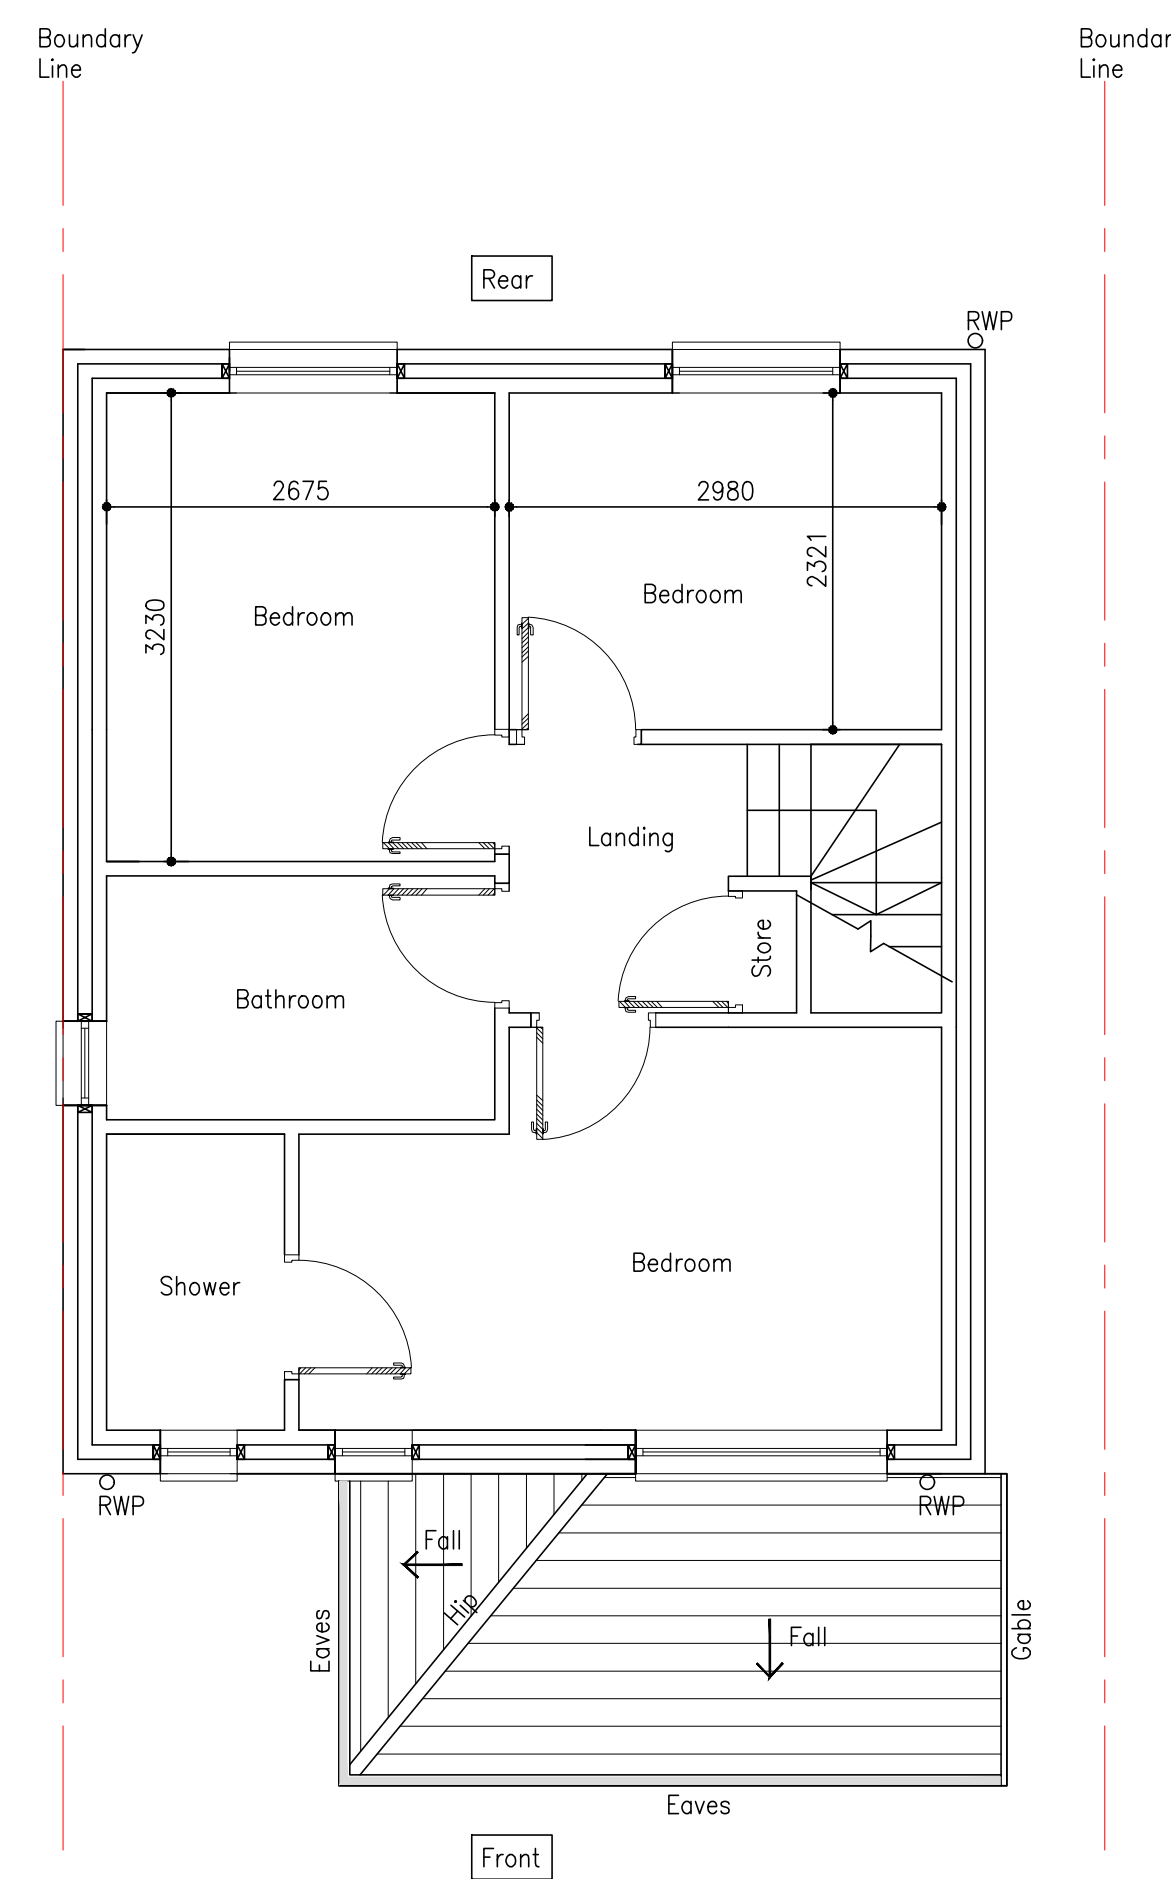

Scale 1:50

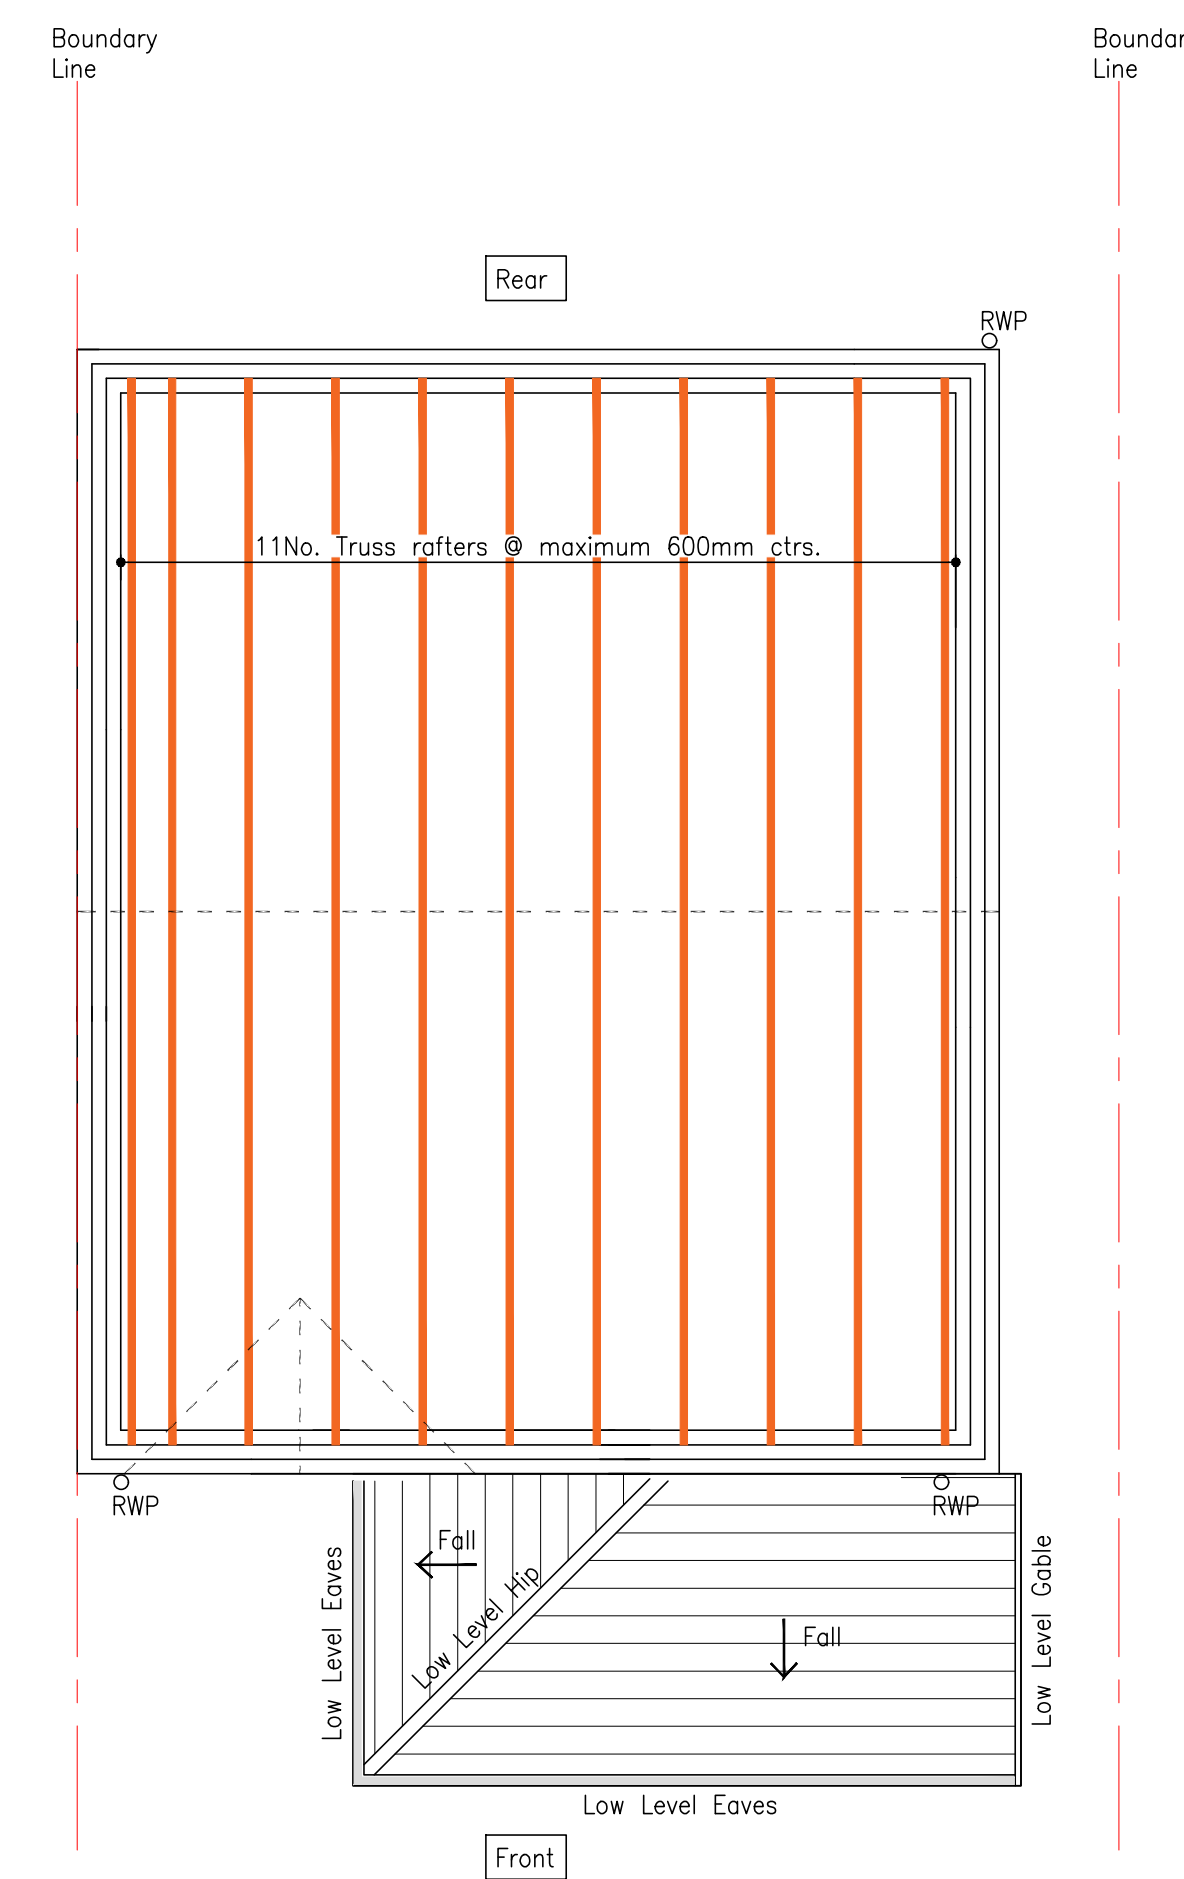

Scale 1:50

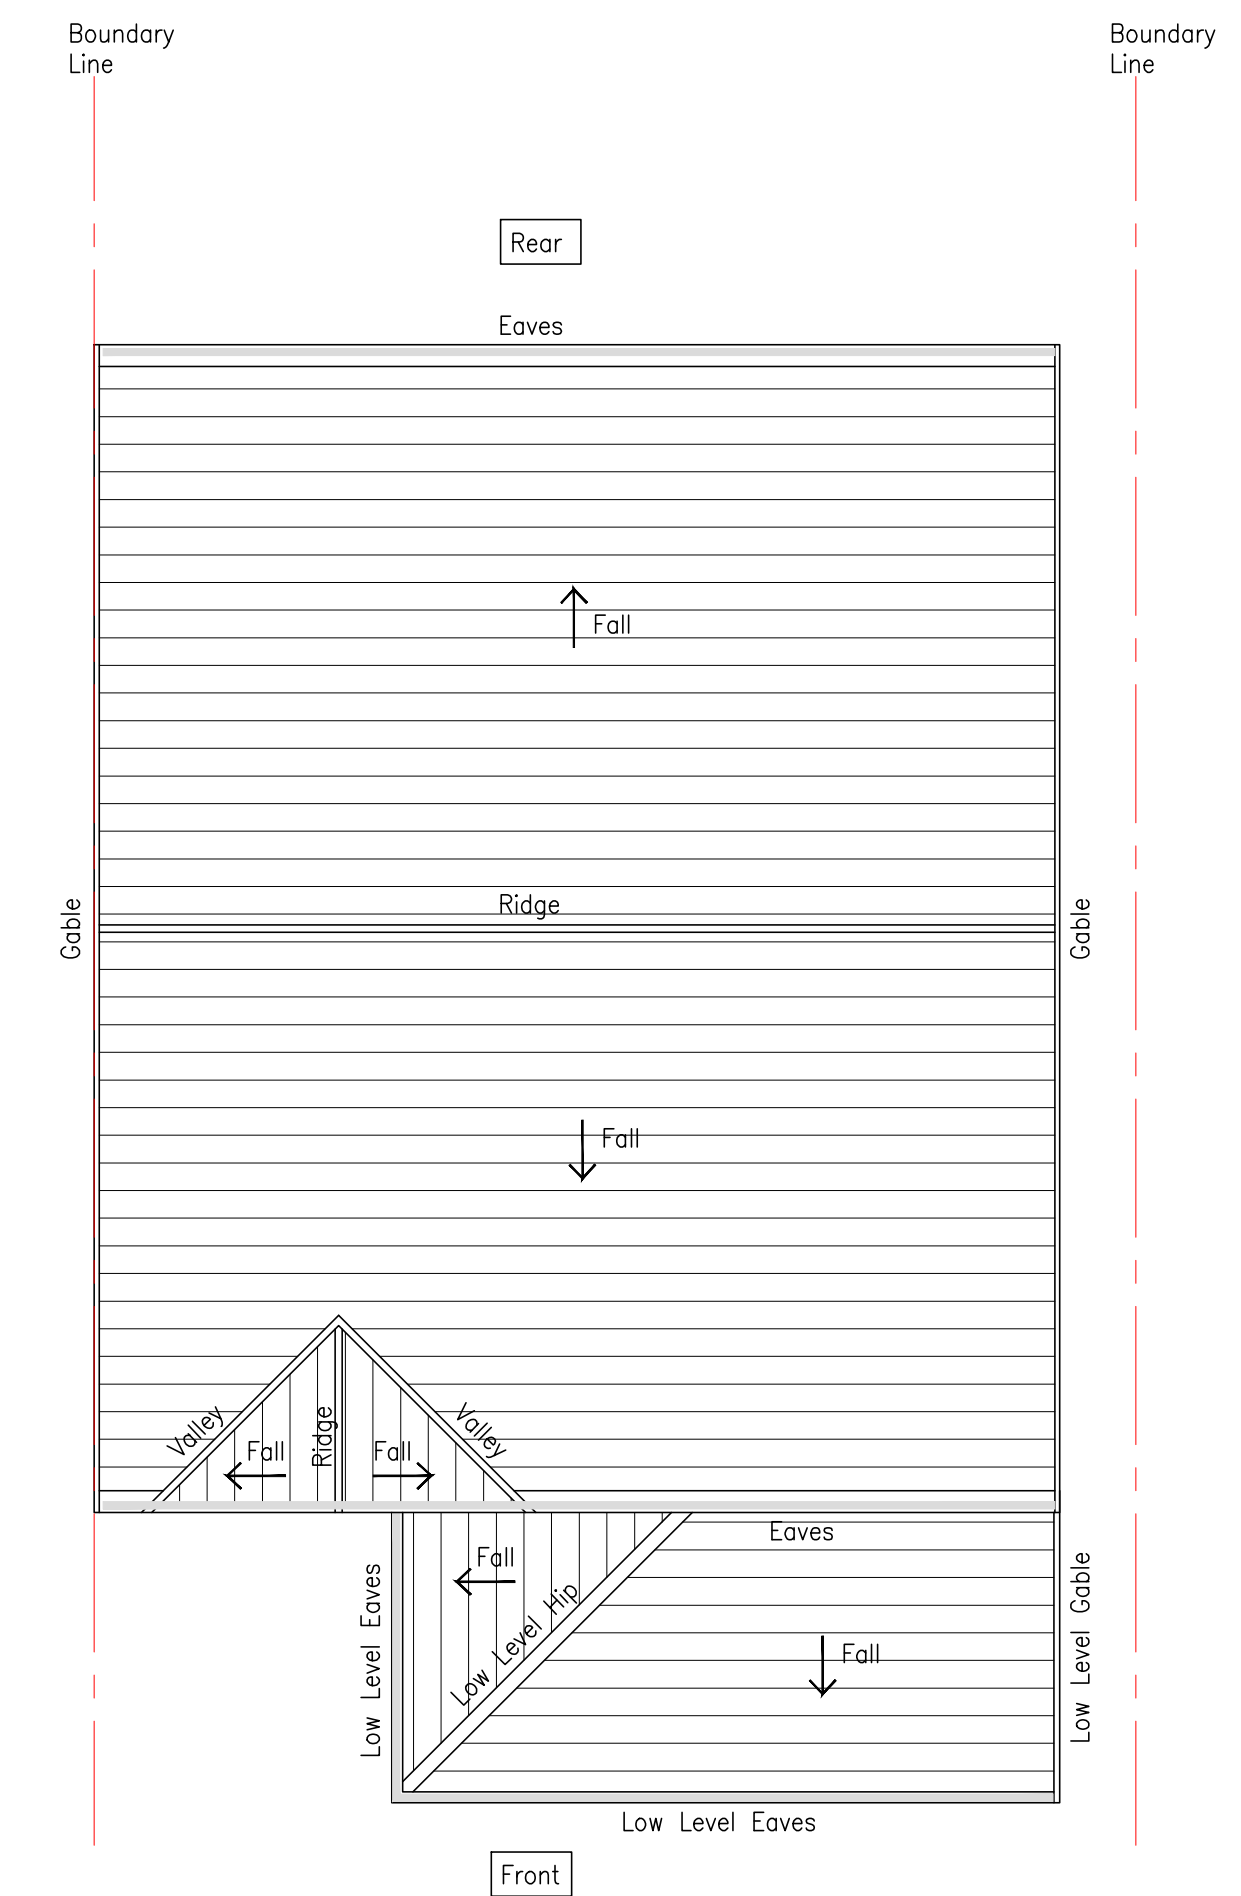

Scale 1:50

REV	DATE	BY	DETAILS OF REVISION
ARCHITECT / CLIENT			
ADAM & ROCHELLE ELLIS			
PROJECT			
3 WAYFARERS WAY			
ROCHDALE			
OL12 9EQ			
TITLE			DRAWN BY
EXISTING FLOOR PLANS			CR
			DATE
			22.09.22
			SCALE
			SHOWN@A1
DRAWING NO.			REVISION
HC-22519-(20)-01			—



HEALEY
consulting
structural engineering consultants

A1 size drawing sheet (841mm x 594mm) scale is approx. double at A3 size