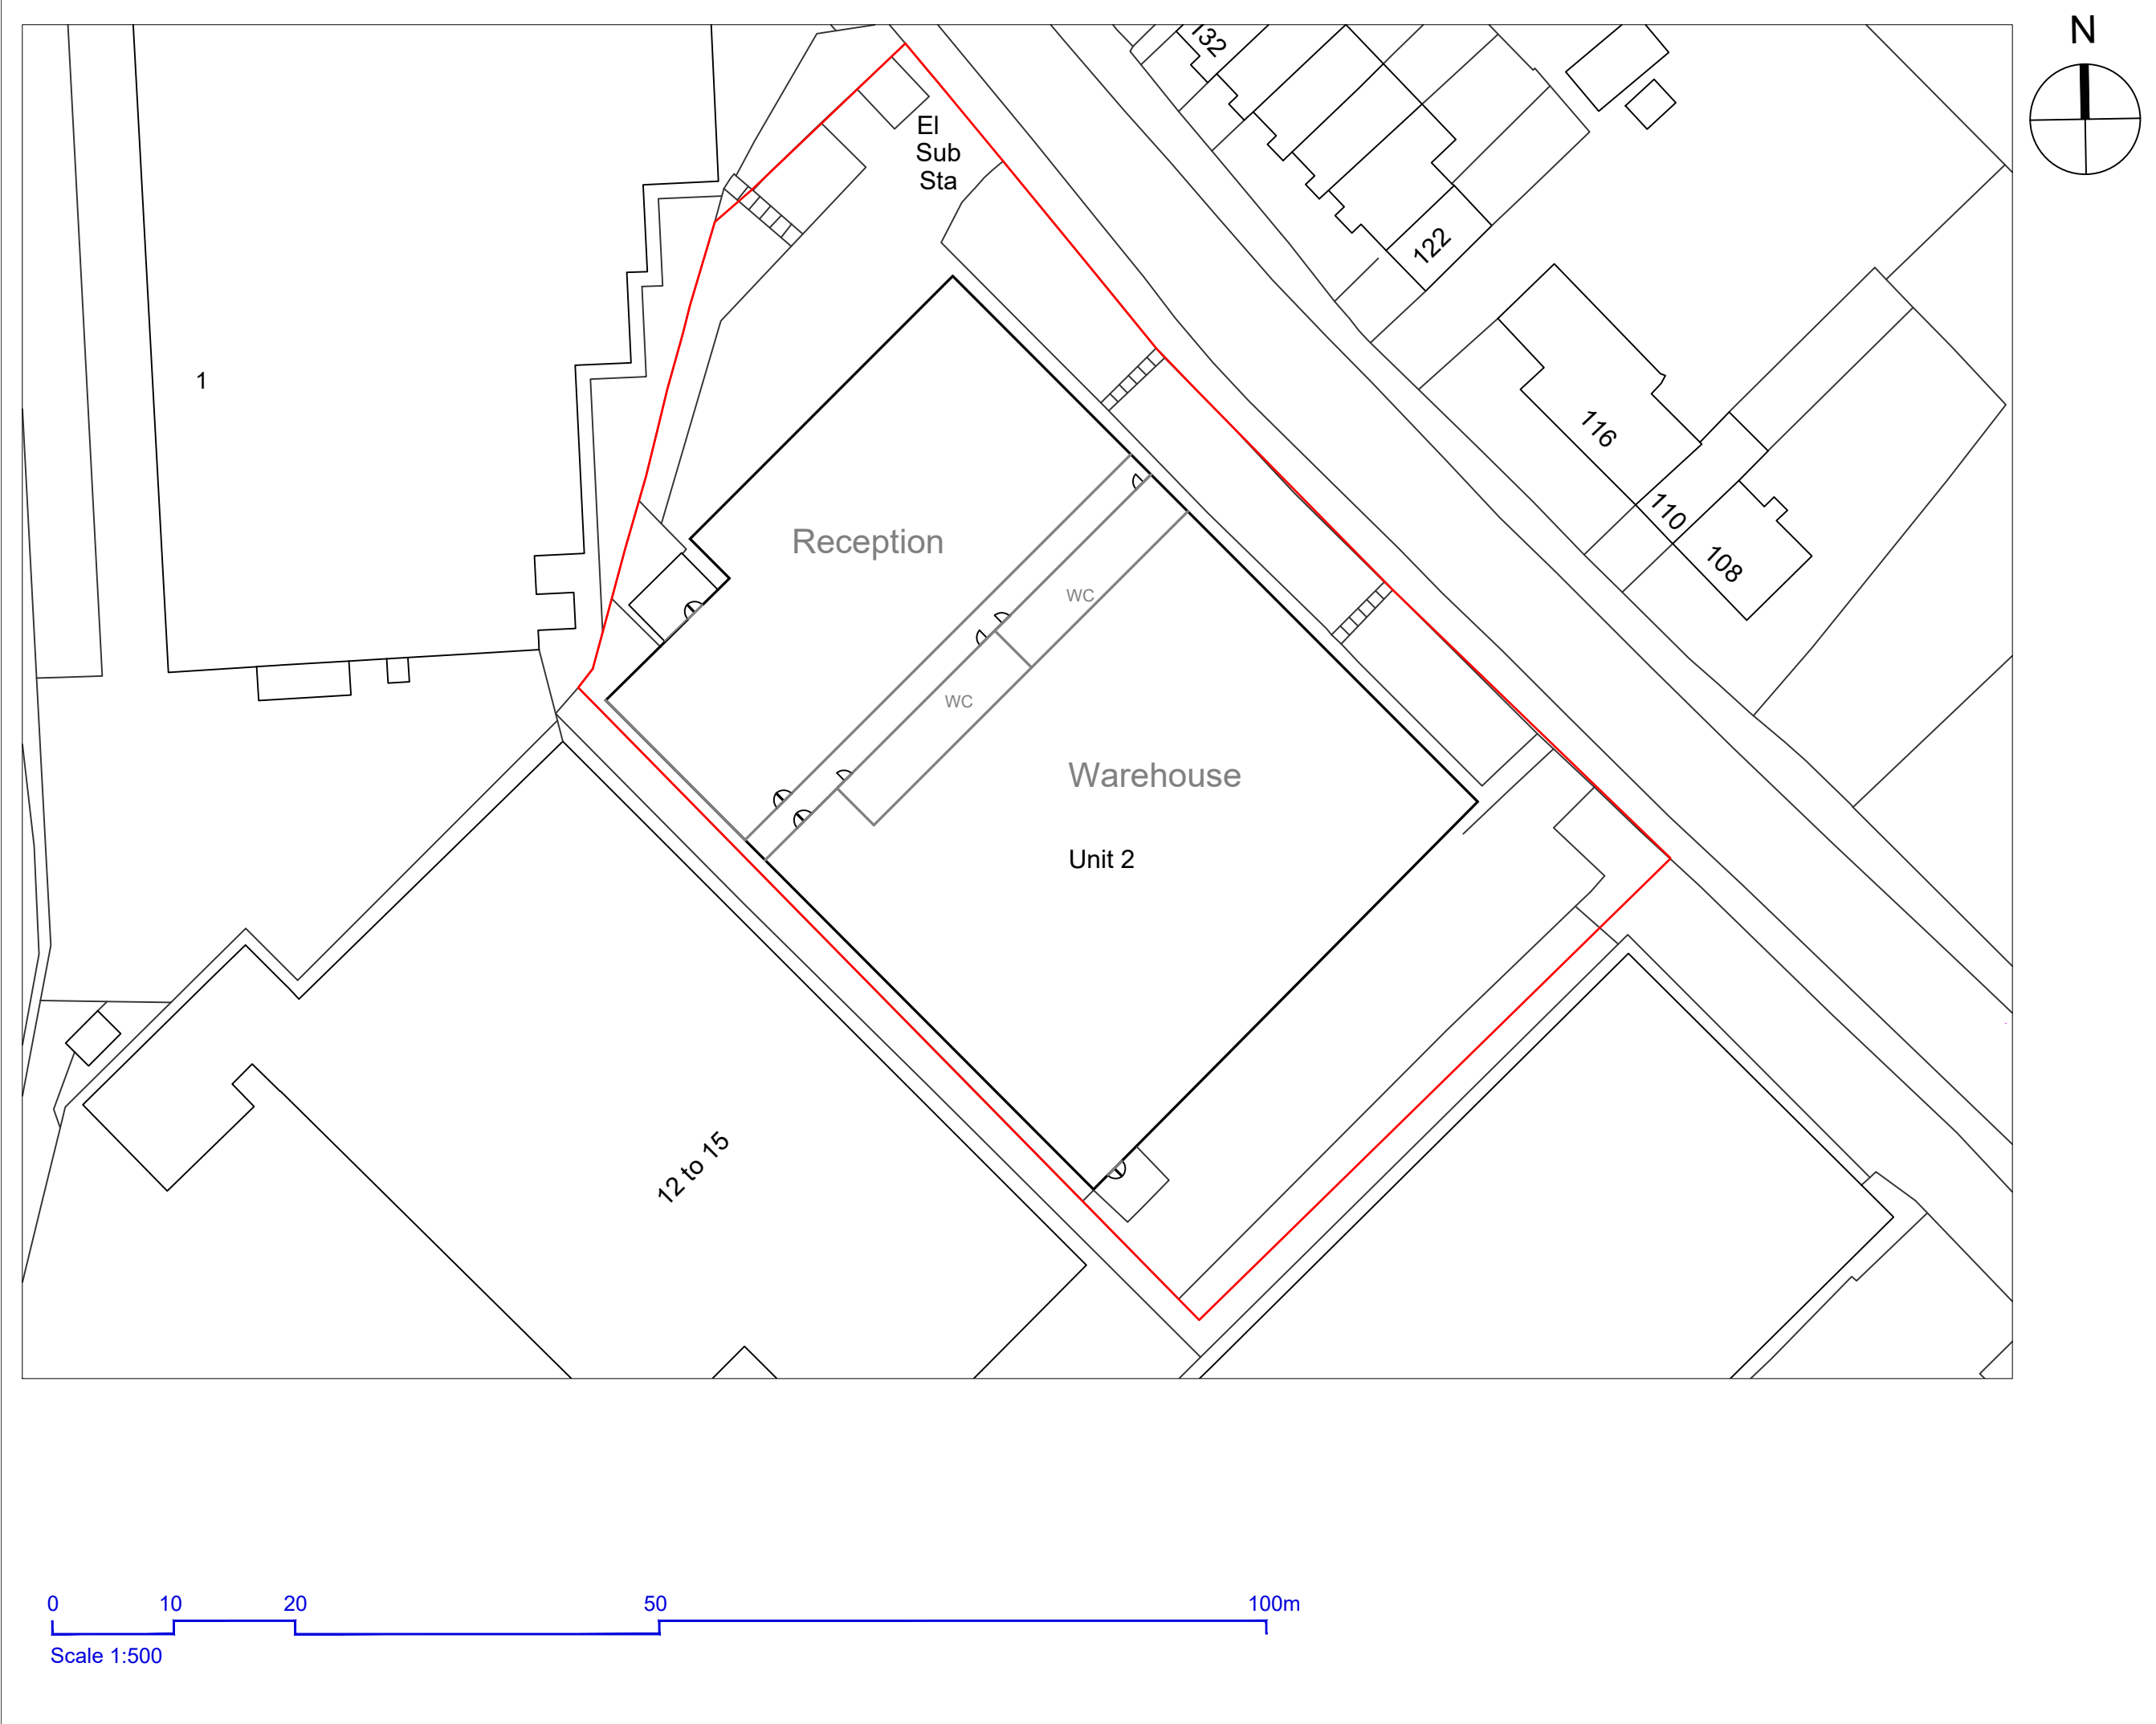


This drawing is Copyright © of Avison Young Limited.

DO NOT SCALE THIS DRAWING.
All dimensions to be checked on site.
Drawing to be read in conjunction with any specifications, schedules and Consultants drawings and details.
This drawing has been produced for the client for the project on the site shown. It was prepared for a purpose agreed with the client and will have a commensurate degree of accuracy.
It is not a record "As Built". This drawing is not intended for use by any other person or for any other purpose than that specified here. Avison Young accept no liability if this drawing is used by any other person for any other purpose.

Notes

Rev	Description	By	Chk	Date
A3	Final			
AVISON YOUNG		08449 02 03 04 Norfolk House, Norfolk Street, Manchester, M2 1DW www.avisonyoung.co.uk		
Project Name Stakehill Industrial Estate				
Client				
Drawing Title Proposed GA Floor Plan Unit 2				
Drawn By	Chk'd by	Scale @ A3	Date	
JH	JS	1:750	14/10/22	
Project No. 04C201826				
Drawing No. 2			Revision A	