


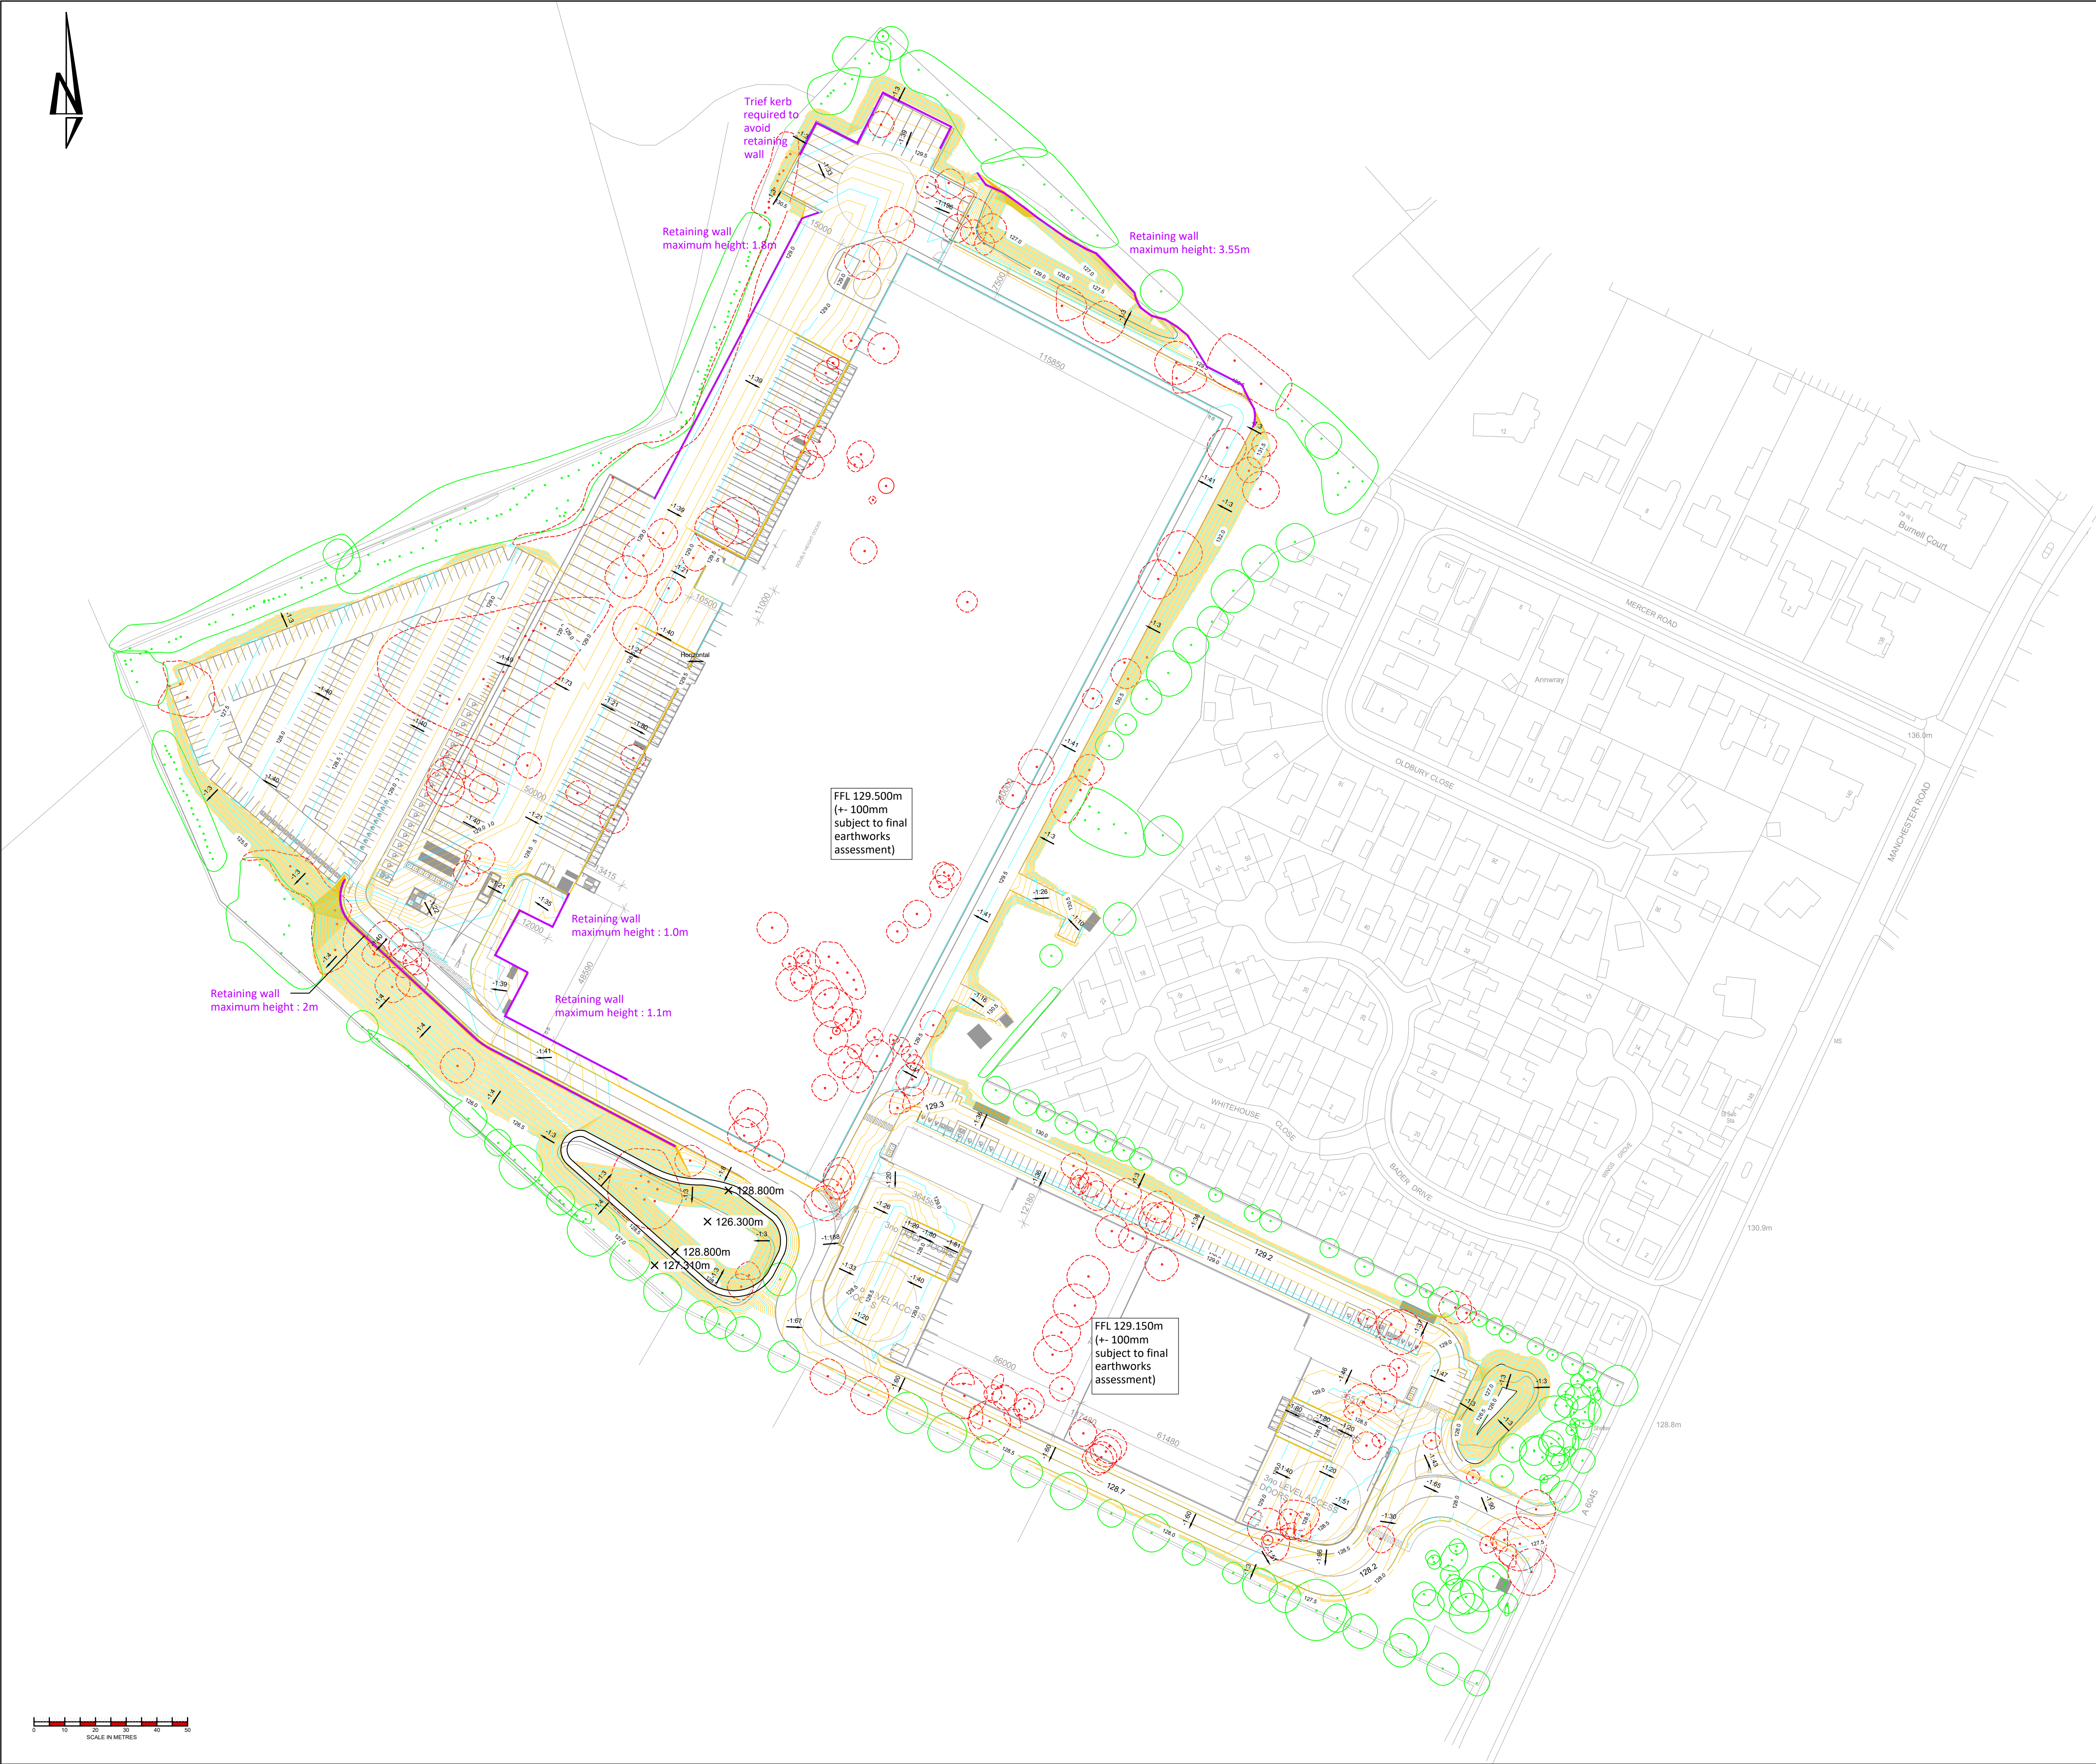

THIS DRAWING IS THE COPYRIGHT OF BURROWS GRAHAM LIMITED.

SAFETY, HEALTH AND ENVIRONMENTAL INFORMATION

IN ADDITION TO THE HAZARDS/RISKS NORMALLY ASSOCIATED WITH THE TYPES OF WORK DETAILED ON THIS DRAWING, NOTE THE FOLLOWING

CONSTRUCTION

MAINTENANCE

DEMOLITION

IT IS ASSUMED THAT ALL WORKS WILL BE CARRIED OUT BY A COMPETENT CONTRACTOR WORKING, WHERE APPROPRIATE, TO AN APPROVED METHOD STATEMENT

GENERAL NOTES:

1. THIS DRAWING SHALL BE READ IN CONJUNCTION WITH ALL THE RELEVANT ARCHITECTS, ENGINEERS' AND SERVICE ENGINEERS DRAWINGS & SPECIFICATIONS.

1. THIS DRAWINGS IS BASED ON ASHTON SMITH DRAWING REF 21157-ASA-00-ZZ-ZZ-D-A-0003 (S3-P12) PROPOSED SITE PLAN

2. CONTOURS ARE SHOWN AT 0.1M INTERVALS

3. ALL KERBS TO BE STANDARD HB TYPE 125MM HIGH UNO

4. CONTOURS AND GRADIENTS ARE INDICATED FOR GUIDANCE PURPOSES AND SHALL NOT BE USED FOR SETTING OUT. SETTING OUT SHALL BE BASED ON SPOT LEVELS ONLY.

KEY

TREES TO BE RETAINED

TREES TO BE REMOVED

REFERENCE SHOULD BE MADE TO THE RELEVANT TPM LANDSCAPE DRAWINGS FOR DETAILS:

P20	13/03/23	JAM	Updated to suit revised layout	JW
P19	01/03/23	JAM	Updated to suit revised layout	JW
P18	28/02/23	JAM	Updated to suit revised layout	JW
P17	22/12/22	ALA	Ponds updated and earthworks bank reduced north of units 1 and 2. External levels updated to suit latest architects layout Ref: 21157-ASA-00-ZZ-ZZ-D-A-0003 (S3-P8)	MG
P16	20/10/22	ALA	Updated to suit latest architects layout	JW
P15	13/10/22	ALA	Pond updated	JW
P14	11/10/22	ALA	Updated to suit latest architects layout	JW
P13	27/09/22	SPB	Access and pond location updated	SEB
P12	19/08/22	ALA	Updated to suit latest architects layout	SEB
P11	12/08/22	ALA	Footpath updated	JW
P10	10/08/22	ALA	Ponds updated	JW
P9	28/07/22	ALA	Updated to suit latest architects layout	JW
P8	05/07/22	JAM	Updated to suit latest architects layout	SEB
P7	05/07/22	RO	Tree Survey added	SEB
P6	27/06/22	ALA	Updated to suit new Topo	SEB
P5	08/06/22	ALA	Contour Labels added	SEB
P4	16/05/22	ALA	Detailed Levels modelled	JW
P3	11/04/22	ALA	Pond and access road added	JW
P2	01/03/22	JW	Northern Retaining Wall amended	SEB
P1	16/02/22	AM	First Issue	SEB

REV	DATE	BY	REVISION	CHK'D

Burrows Graham

North Office:
5 Ambassador Place, Stockport Road,
Altrincham WA15 8DB
Tel: +44 (0)161 804 8046

South Office:
Buckland House, Dower Mews,
High Street, Berkhamsted HP4 2BL
Tel: +44 (0)161 804 8046

CLIENT

TRAMMELL CROW COMPANY

PROJECT

MANCHESTER ROAD HEYWOOD

DRAWING TITLE

PROPOSED LEVELS

OUR PROJECT NUMBER	DRAWING STATUS	OFFICE
21194	PRELIMINARY	NORTH

SCALE @ A1	DATE	DRAWN BY	CHECKED BY
1:1000	16/02/2022	AM	SEB

DRAWING No	REV
21194-BGL-XX-XX-DR-C-00200	P20