



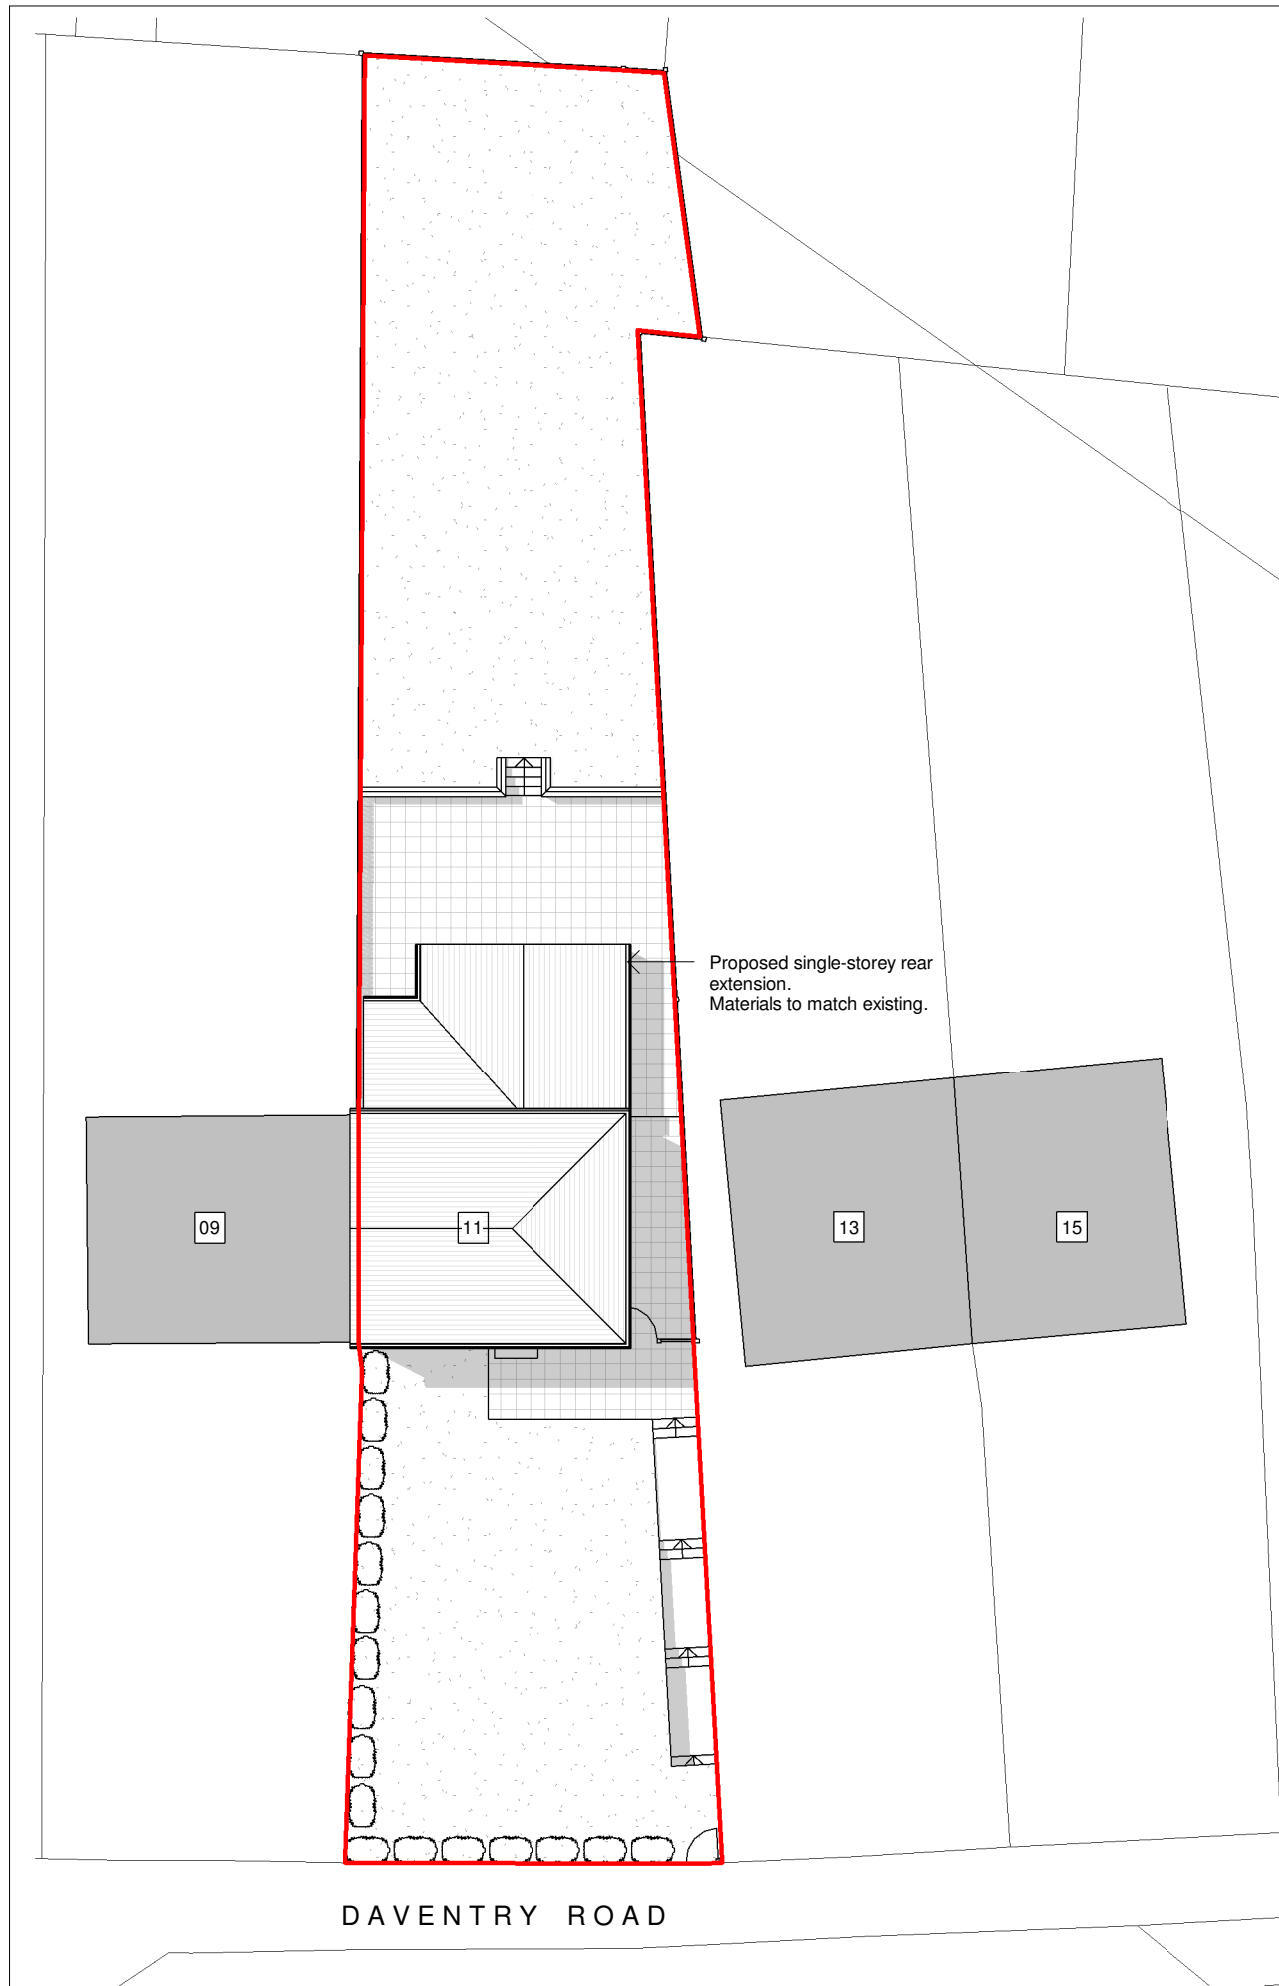

1 Proposed Site Plan
1 : 200



2 Proposed Rear 3D View

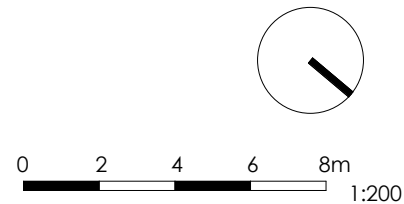

General Notes

The Architect shall have no responsibility for any use made of this document other than for that which it was prepared and issued.
All dimensions should be checked on site. Do not scale from this drawing
To be read in conjunction with all other Consultant's drawings.
The Architect to be immediately notified of any discrepancies.
Copyright on this drawing retained by the Architect.

LEGEND

— Site Boundary

P6	17/11/23	SH	SH	Amended Drawings	
P5	13/11/23	AK	SH	Amended Drawings	
P4	20/10/23	AK	SH	Extended Location Plan	
P3	03/10/23	AK	SH	Amended Drawings	
P2	14/08/23	AK	SH	Amended Drawings	
P1	08/08/23	AK	SH	Initial Issue	
No.	Date	Dwn	Chk	App	Revision or reason for issue

Client
Muzafar

createitstudios
... leave an impression
Create It Studios (NW) Ltd
Universal Square
Devonshire Street North
Manchester
M12 6JH
info@createitstudios.co.uk

Project Title
11 Daventry Rd, Rochdale OL11 2LN

Scale / North Point
1 : 200

Drawing Title
Proposed Site Plan & 3D View

Drawing Number A1510(02)AP001	Revision P6
Drawing Status Preliminary	