


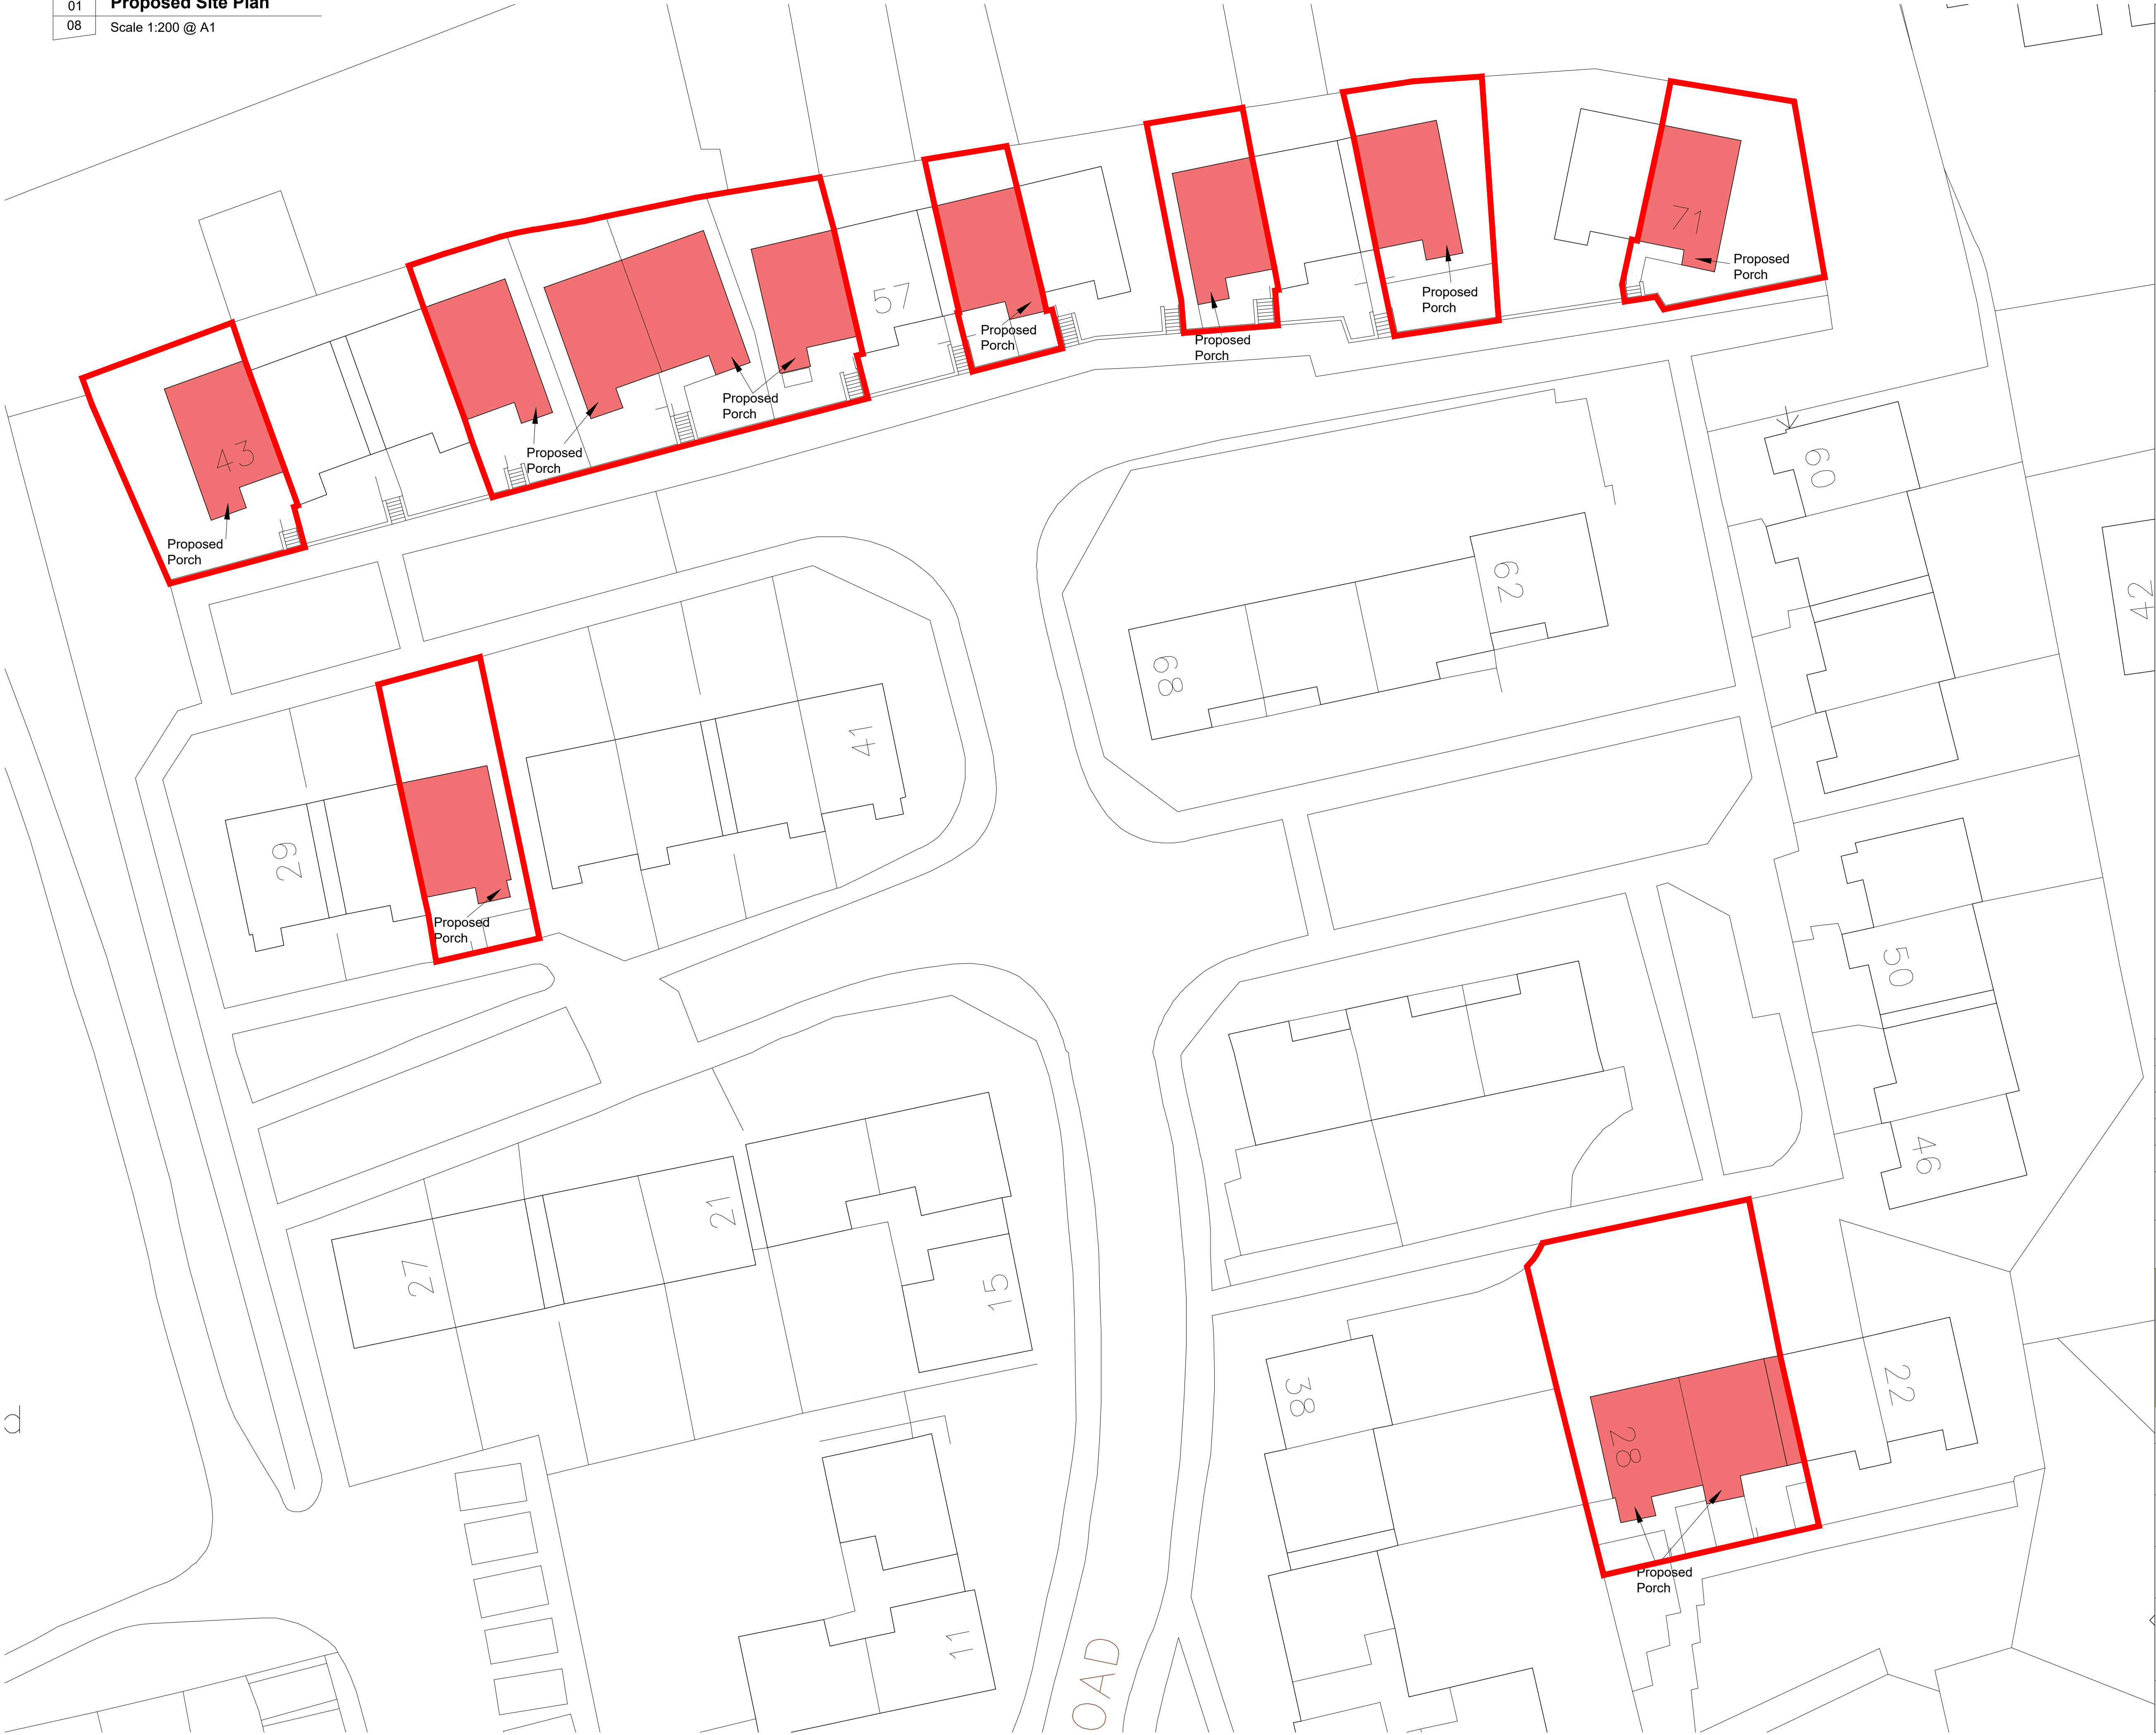

General Notes
01: Dimensions must not be scaled from this drawing. If in doubt, please ask.
02: All dimensions are in millimetres unless noted otherwise.
03: All dimensions should be verified on site before proceeding with the work.
04: TADW Architects shall be notified in writing of any discrepancies.
05: © TADW Limited (UK) 2015

Legend



P1	Drawn	23.11.23	AM	MH
Issue	Description	Date	Drawn	Checked

Drawing Status
P - Planning | T - Tender | C - Construction | R - As Record

For Approval

tadw

architects

Six St. Petersgate Stockport Cheshire SK1 1HD
Ph 0161 477 6158 Fx 0161 480 8342 mail@tadw.co.uk www.tadw.co.uk

Client	Rochdale Boroughwide Housing		
Job	Croftgates Road and Boardman Lane, Middleton		
Title	Proposed Site Plan - Croftgates Road		
Scale	1:200 @ A1		
Note - Prints from PDF files may not be to scale, check accuracy against scale			
			
Job Number	Drawing Number	Issue	
231335	08	P1	