



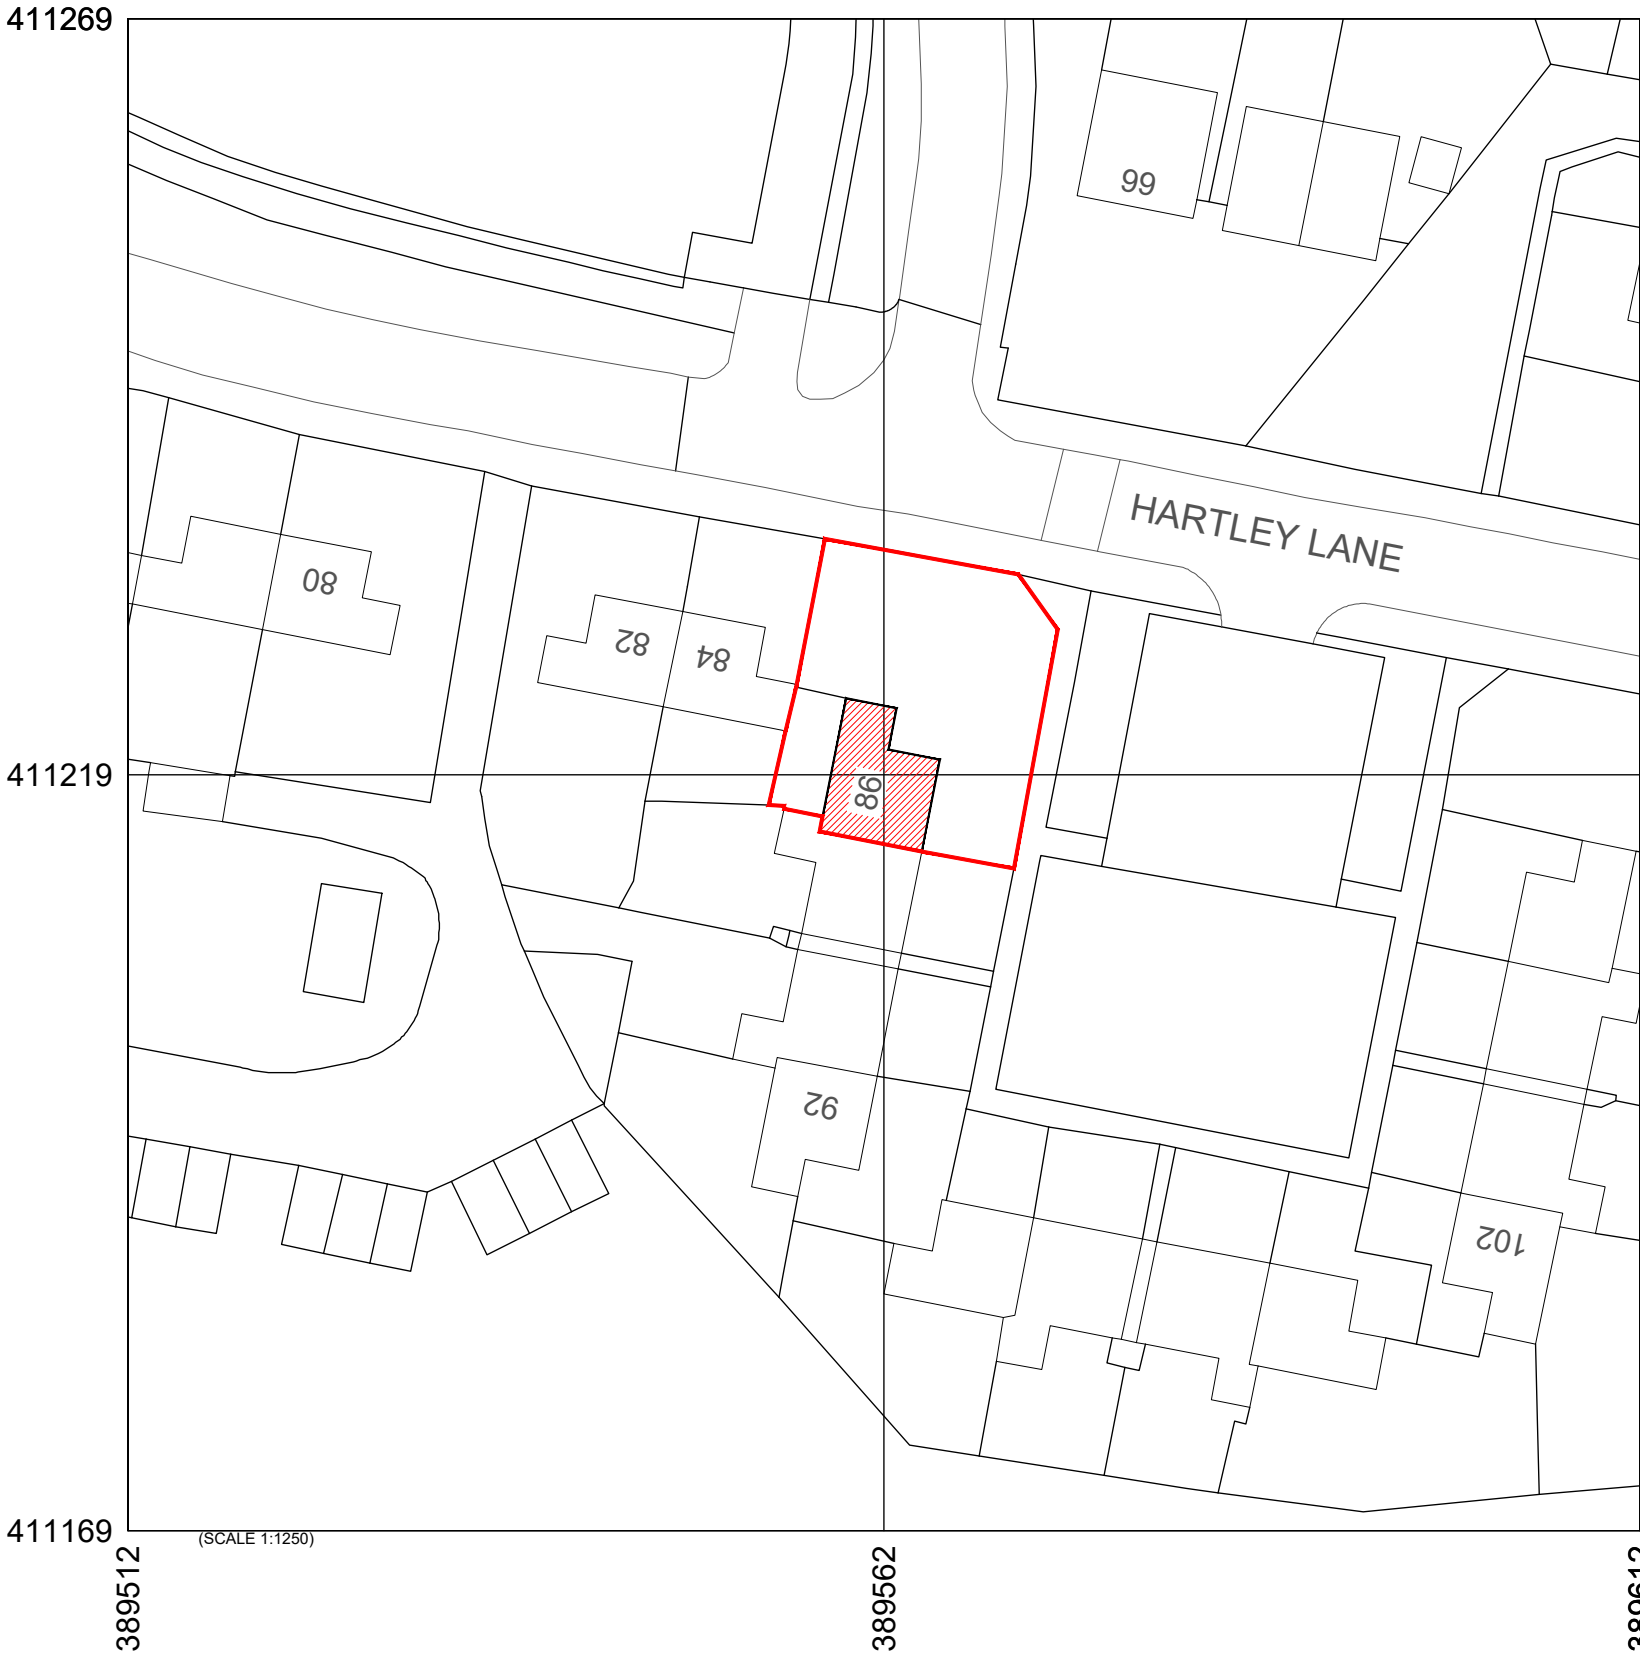


EXISTING BLOCK PLAN

(SCALE 1:500)

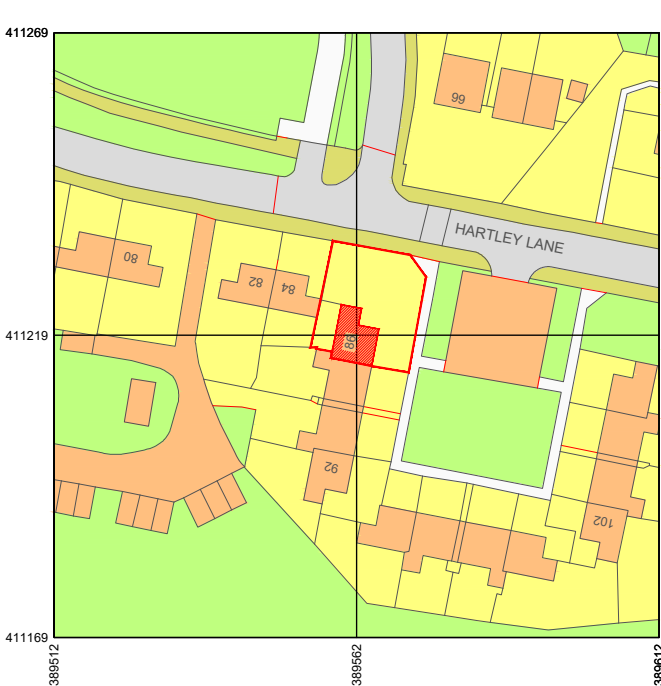


EXISTING BLOCK PLAN

(SCALE 1:1250)

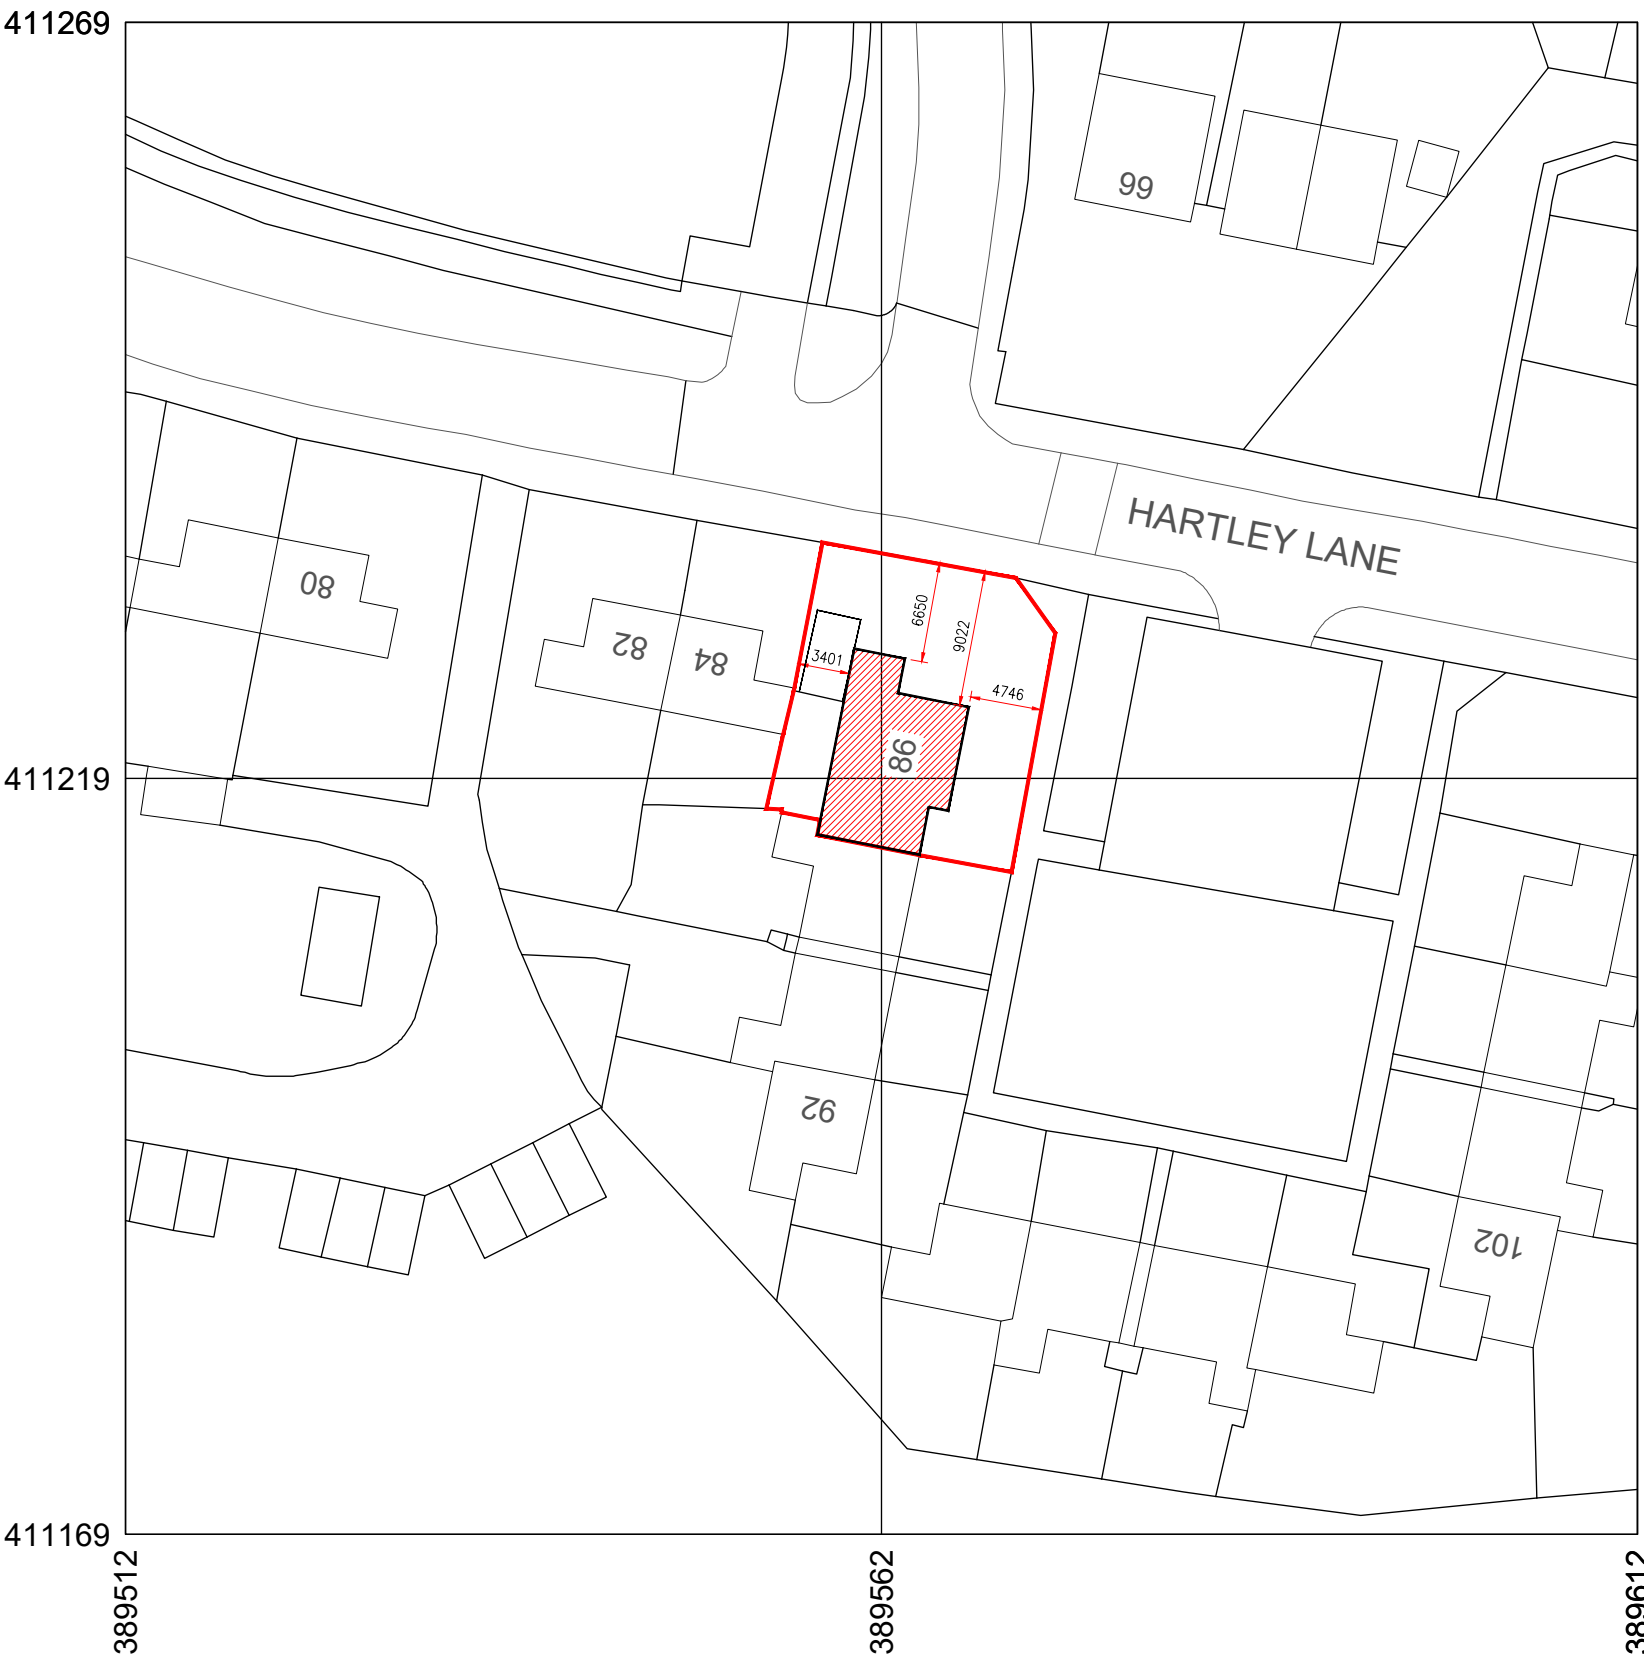


PROPOSED BLOCK PLAN

(SCALE 1:500)

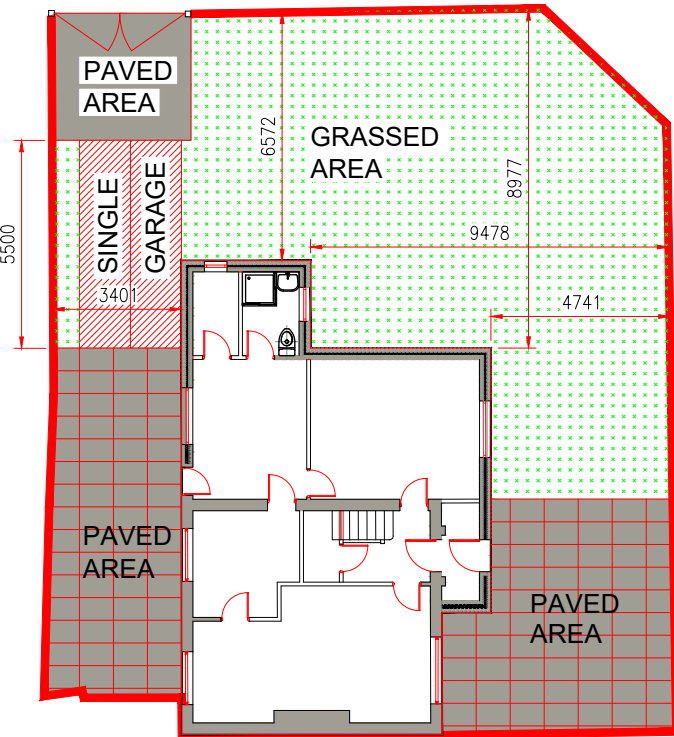

PROPOSED SITE PLAN

(SCALE 1:200)

 

GENERAL NOTES:

- ALL DIMENSIONS ARE IN MILLIMETRES (mm) UNLESS NOTED OTHERWISE.
- ALL LEVELS ARE IN METRES (m) ABOVE ORDNANCE DATUM UNLESS NOTED OTHERWISE.
- ALL CO-ORDINATES ARE IN METRES (m) UNLESS NOTED OTHERWISE.
- THE CONTRACTOR IS TO GAIN ALL RELEVANT PERMISSIONS PRIOR TO COMMENCEMENT OF WORKS.
- THE CONTRACTOR SHALL CARRY OUT A FULL SITE SURVEY PRIOR TO COMMENCEMENT OF WORK. SURVEY DATA SHALL BE SUPPLIED TO THE ENGINEER FOR REVIEW.
- THE CONTRACTOR SHALL BE RESPONSIBLE FOR THE ACCURACY OF ALL DIMENSIONS AND FOR THE CORRECT SETTING OUT OF WORK ON SITE. ANY DISCREPANCIES TO BE BROUGHT TO THE ATTENTION OF THE CLIENT.
- ALL STANDARDS USED SHALL BE TO THE LATEST EDITION.

- G.T.** GULLY TRAP DRAIN
- IMPERMEABLE CONCRETE IMPRINTED PAVING**
- PROPOSED PERMEABLE BLOCK PAVING**
- NATURAL GRASSED GROUND**

PROJECT NAME
**SIDE EXTENSION AND
NEW DORMER AT
86 HARTLEY LANE, OL11 2LP**

TITLE
**BLOCK PLAN
EXISTING AND PROPOSED**

DRAWN BY
R. A. C.

CHECKED BY
D.N.D

APPROVED BY:
N.D

DATE
27/12/2023

CLIENT
Mr. G. HUSSAIN
86 HARTLEY LANE
ROCHDALE
M16 8PU
EMAIL: NA

AGENT/ CONSULTANT
NEEL
CIVIL ENGINEERING SERVICES LIMITED
77 HOPE ROAD
MANCHESTER
M33 3DU
EMAIL: ncesltd@hotmail.com

PROJECT
00252

SCALE
1: -

SHEET SIZE
A2

DRAWING NO:
00252/23/PP/A-0004

SHEET NO:
1 OF 1

REVISION
P0

UNIT
m

N
E
S
W

REV. No.	DESCRIPTION	DRN BY	CKD BY	APV'D	DATE
P0	ISSUED FOR PLANNING PERMISSION	RAC	NSD	DND	28.01.24