



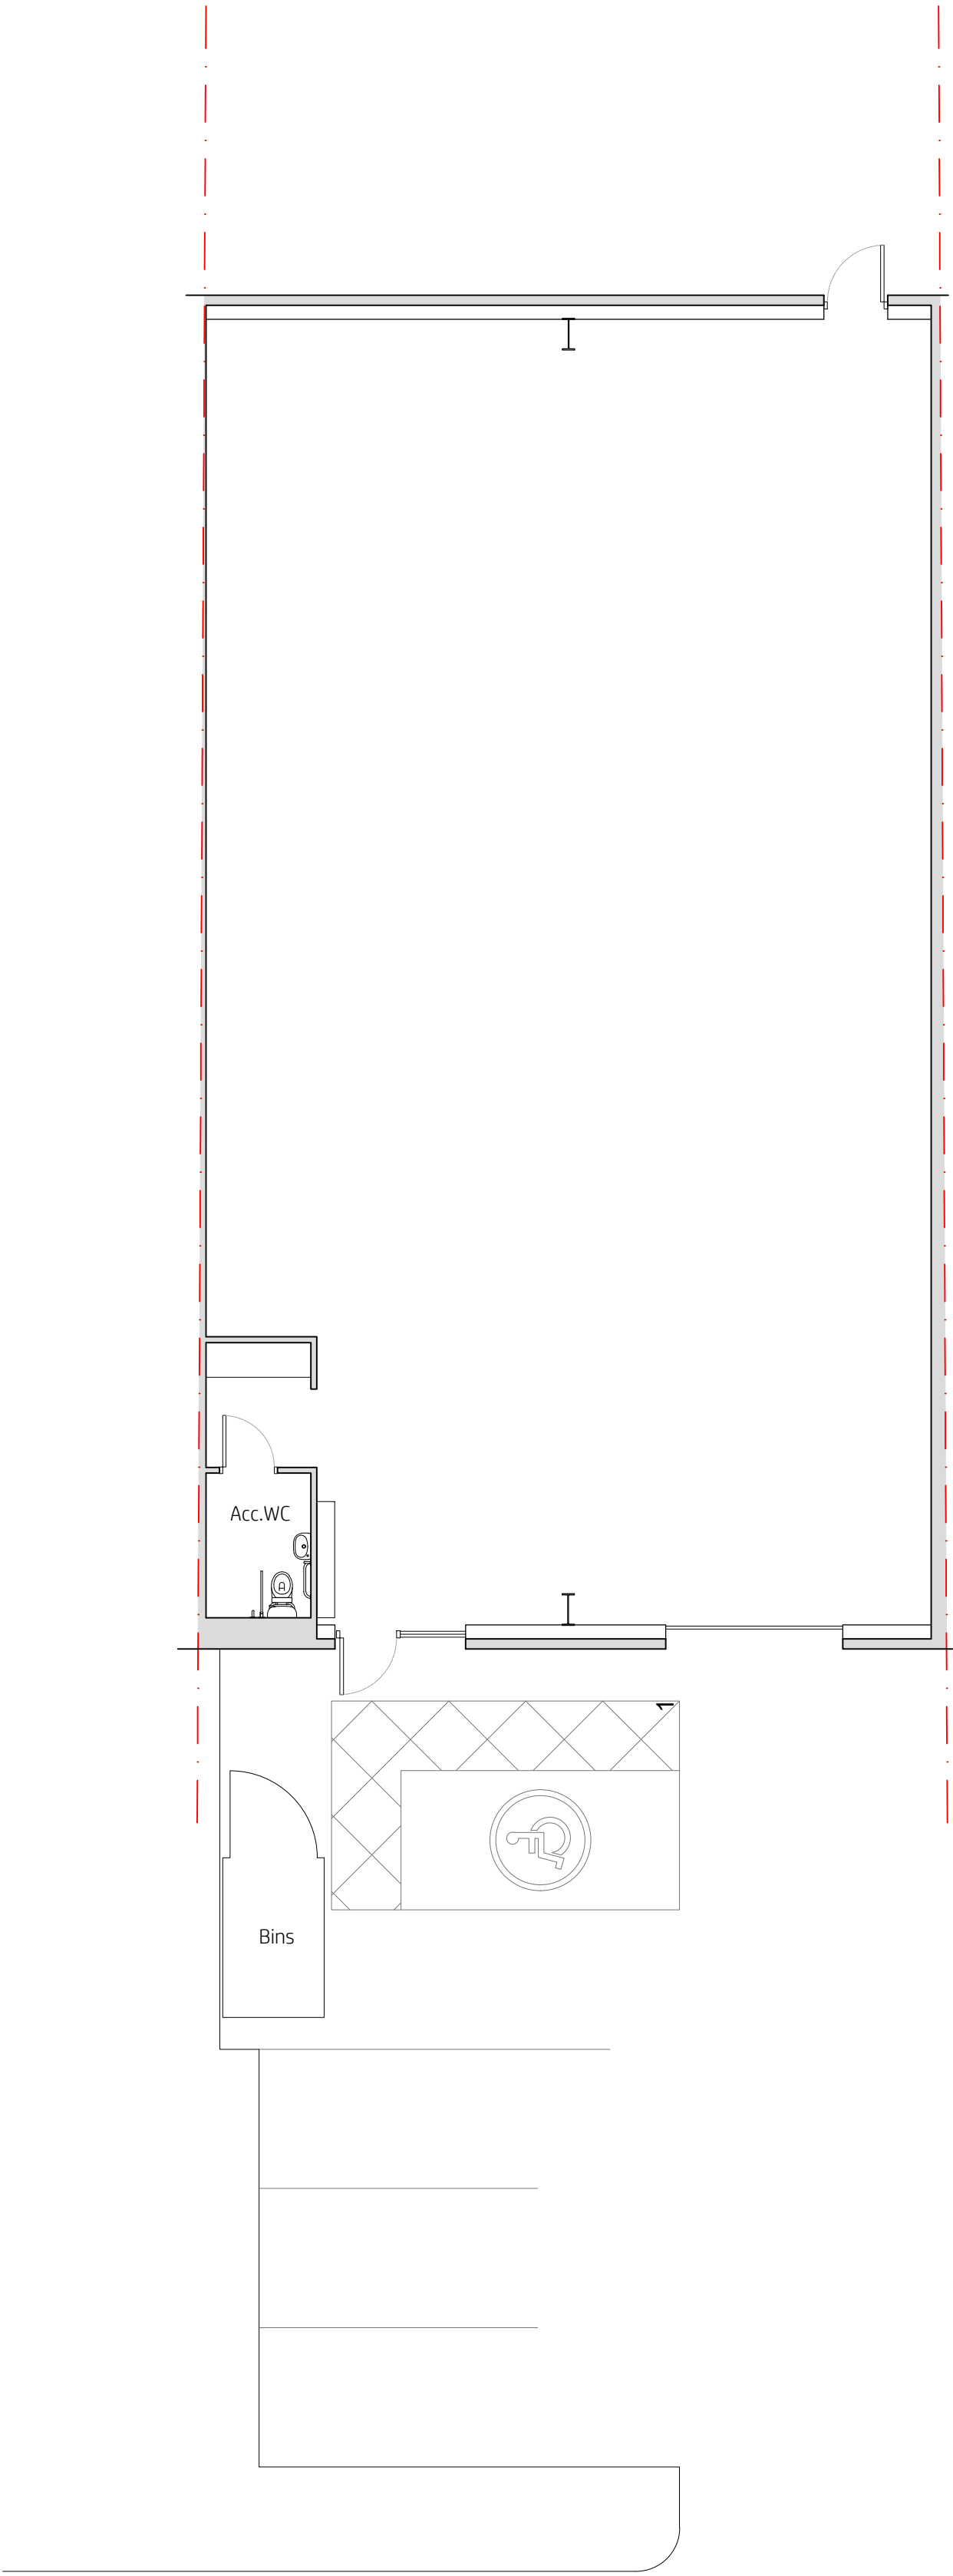

Existing Site Plan

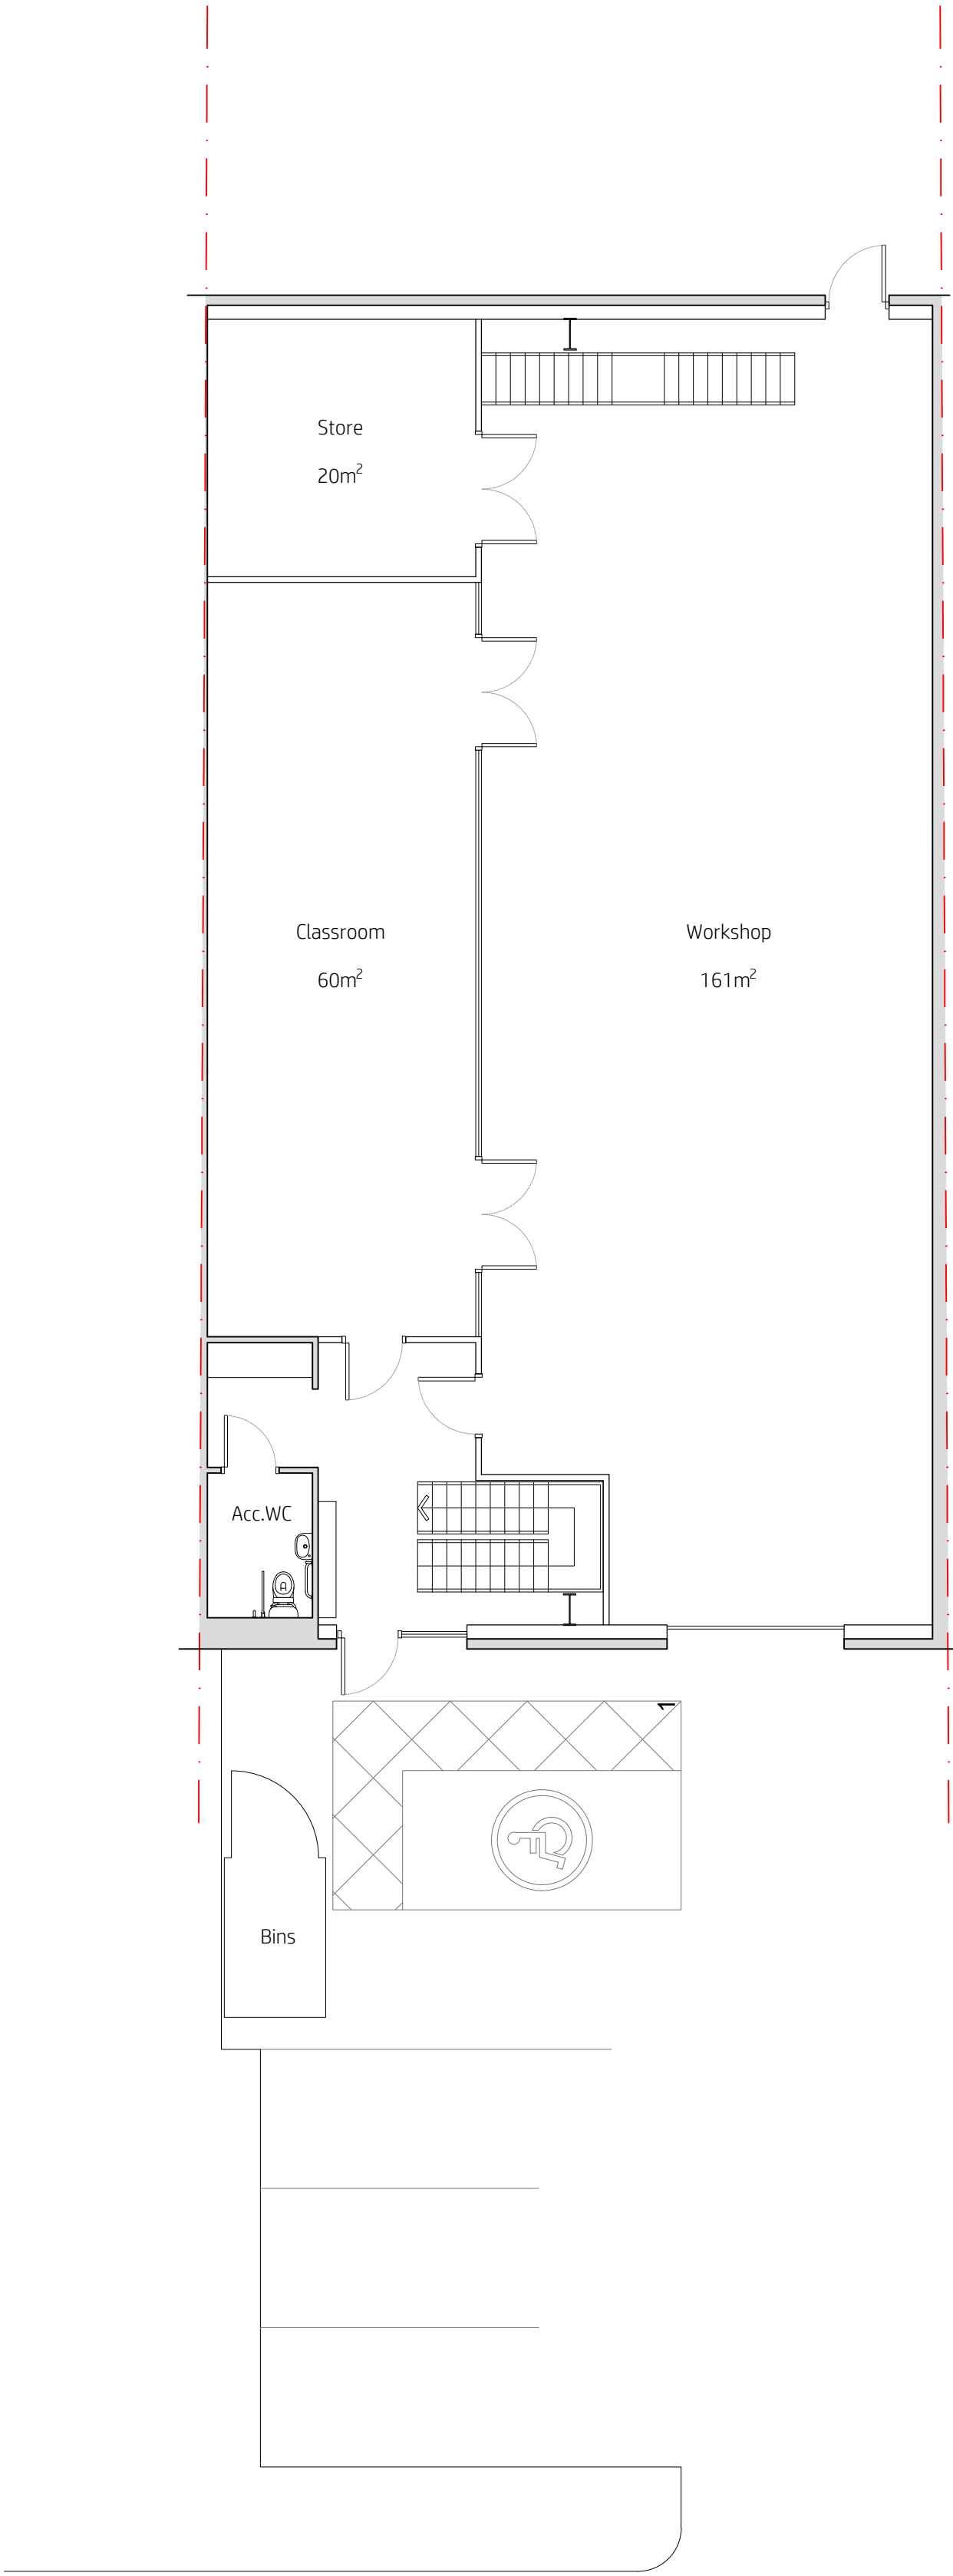

Proposed Site Plan

project
Unit 6
Kingsway Business Park
Charles Babbage Avenue
Rochdale
OL16 4NW

scale
1:100@A1
1:200@A3

drawn by
klh

drawing number
KH1070-100

revision	description	date
-	-	10.03.2025

Site Plans

kieranhibbsarchitecture
27 Pioneer Road
Macclesfield
SK11 7ZB

kieranhibbs@gmail.com
Mobile: 07584049322

kieranhibbsarchitecture