



Rear Elevation




Side Elevation




Front Elevation




Side Elevation

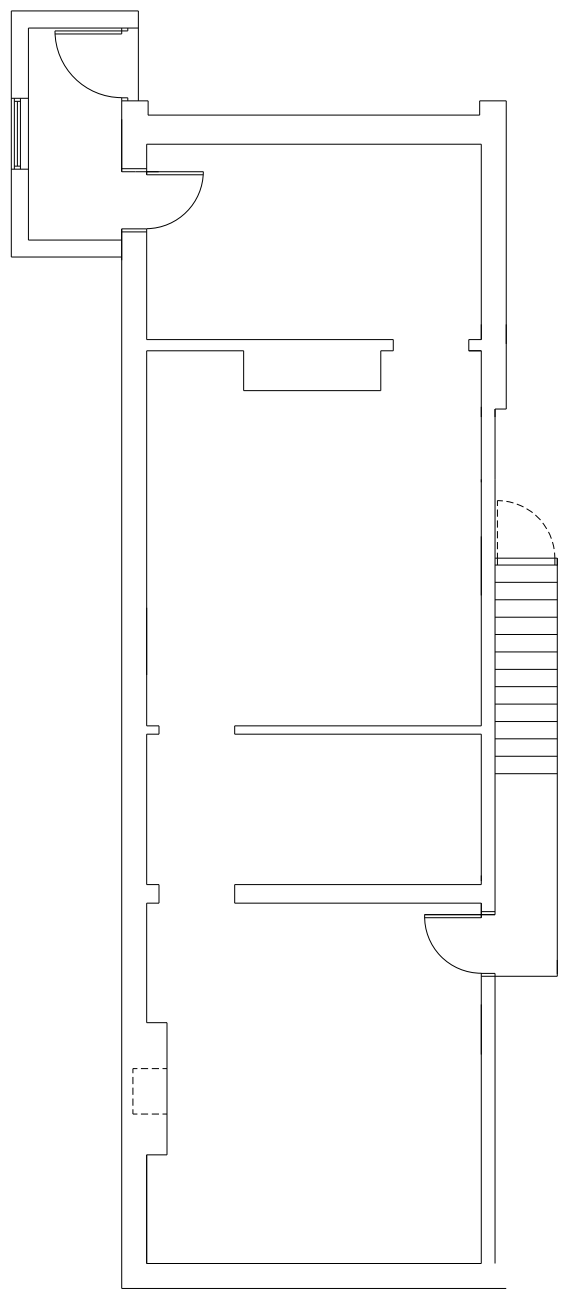


Indicative Basement Plan

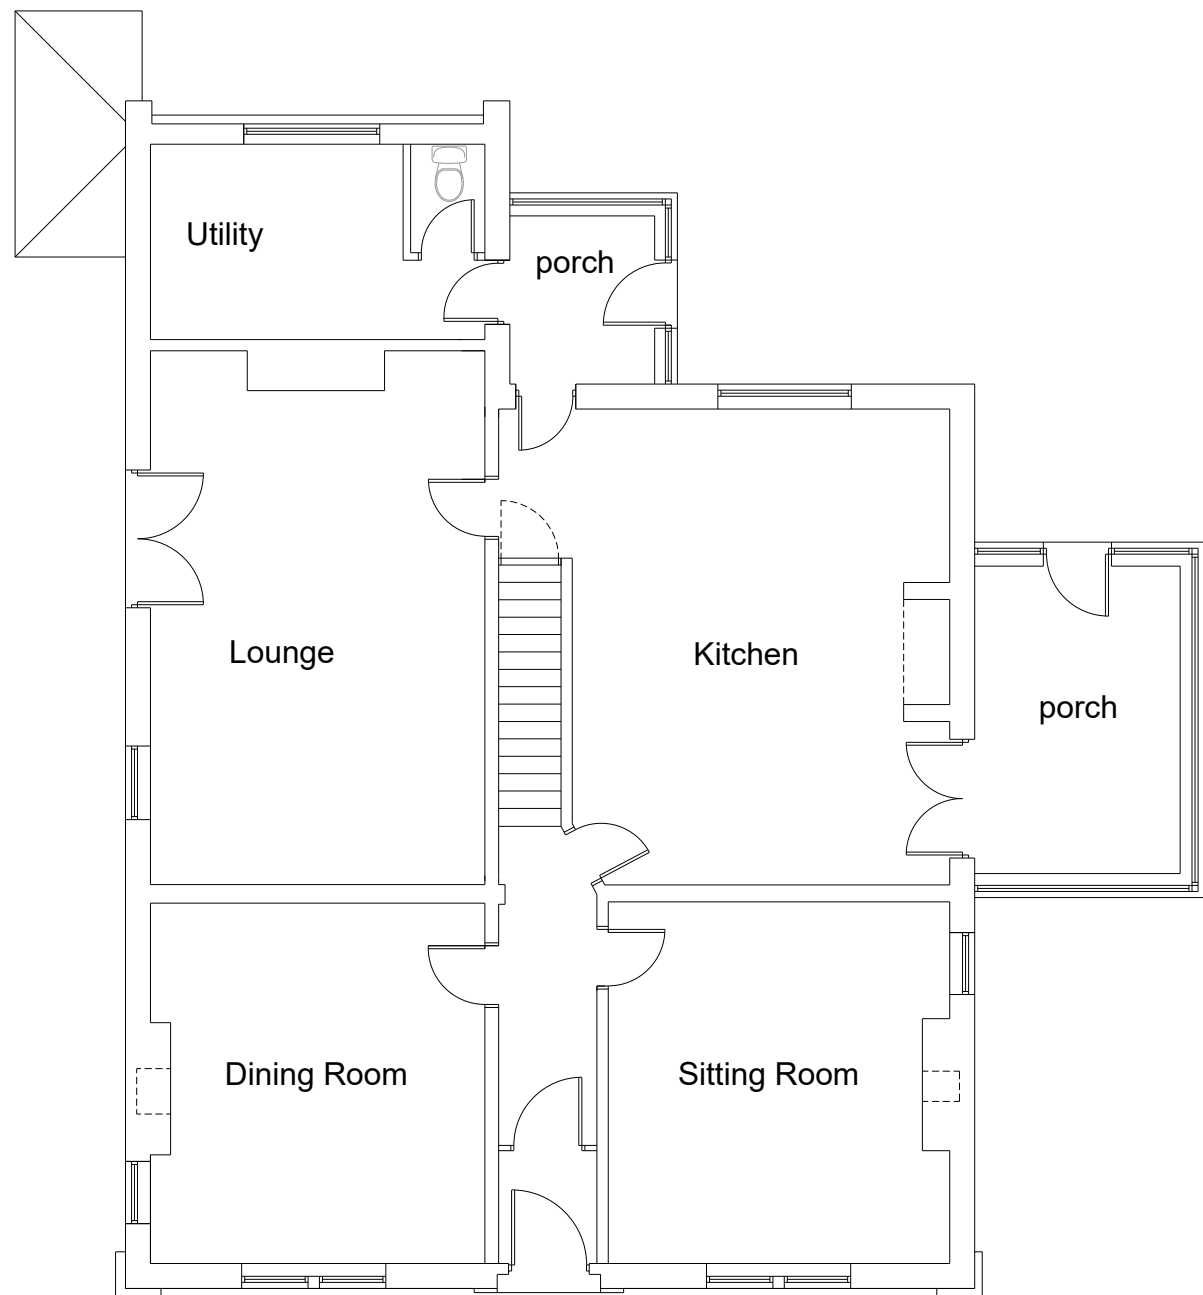


Ground Floor Plan

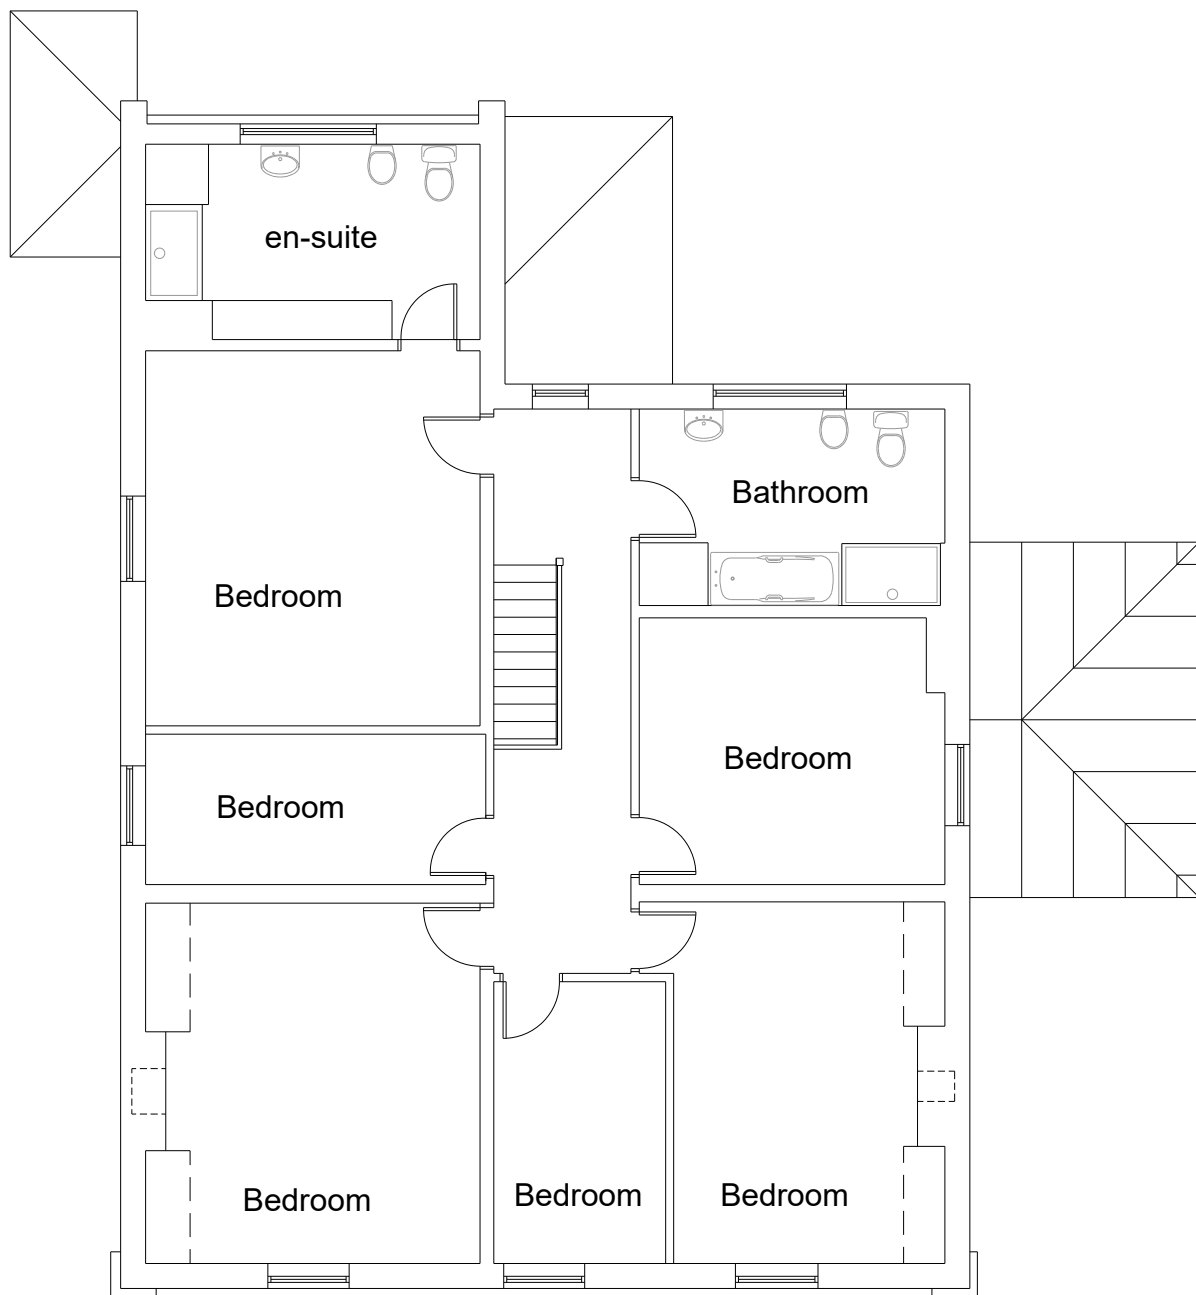


First Floor Plan

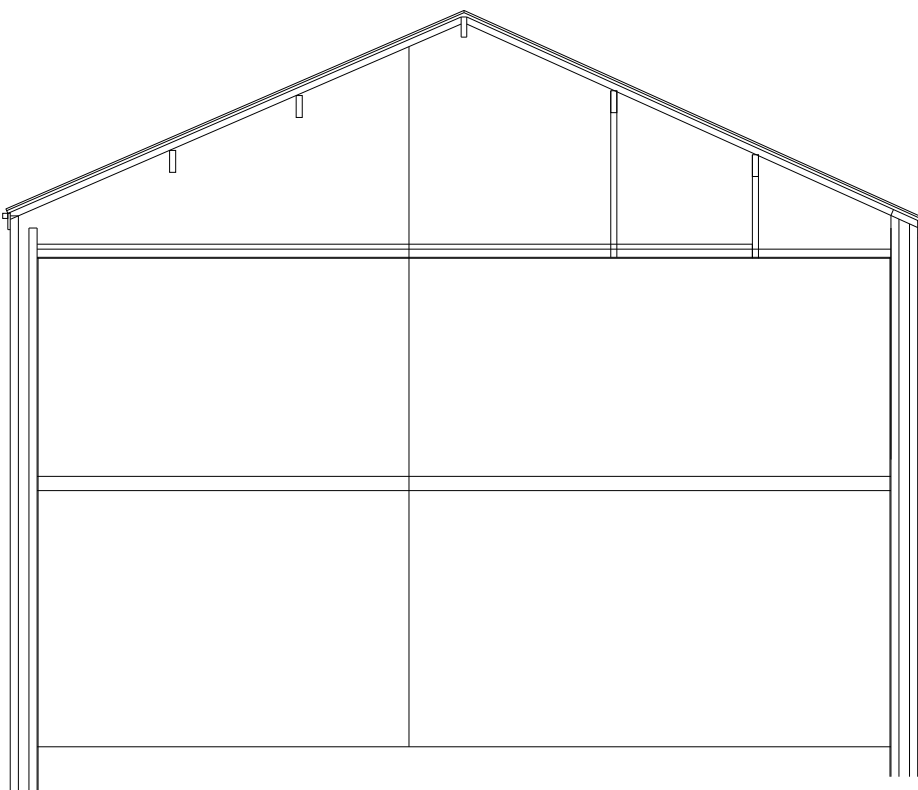

Outline Section

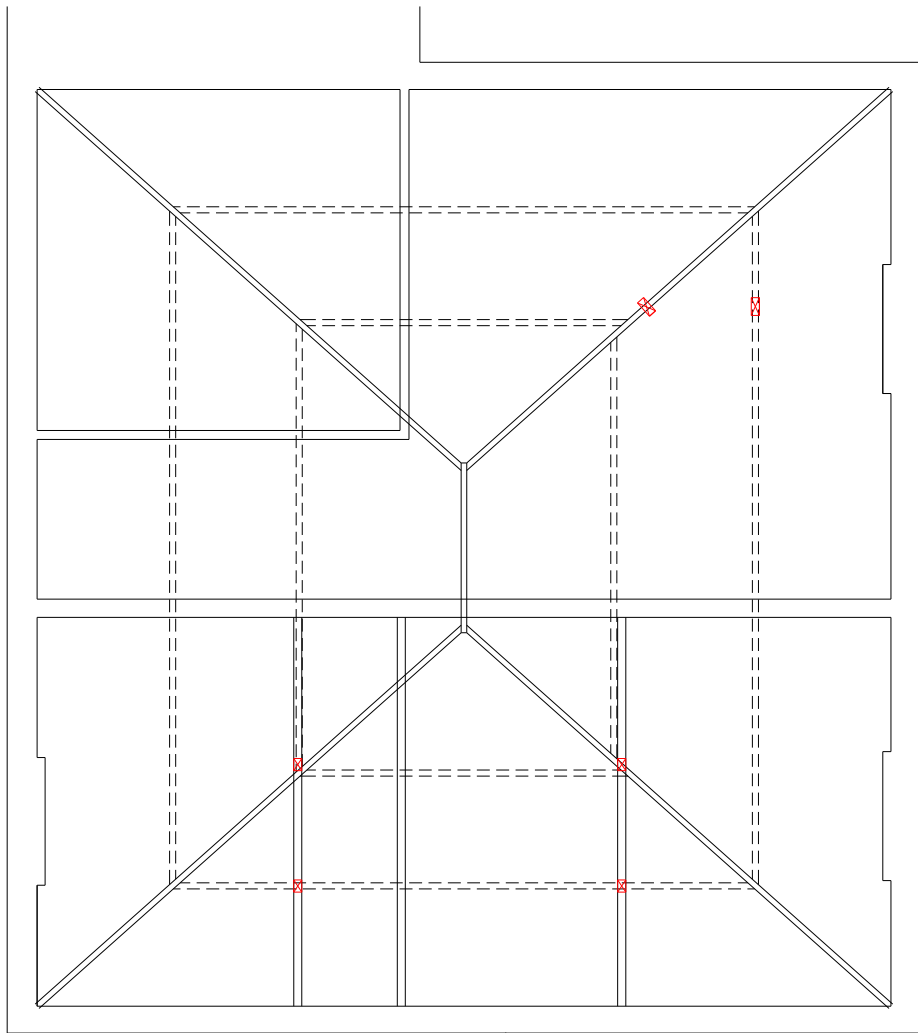


Roof Plan

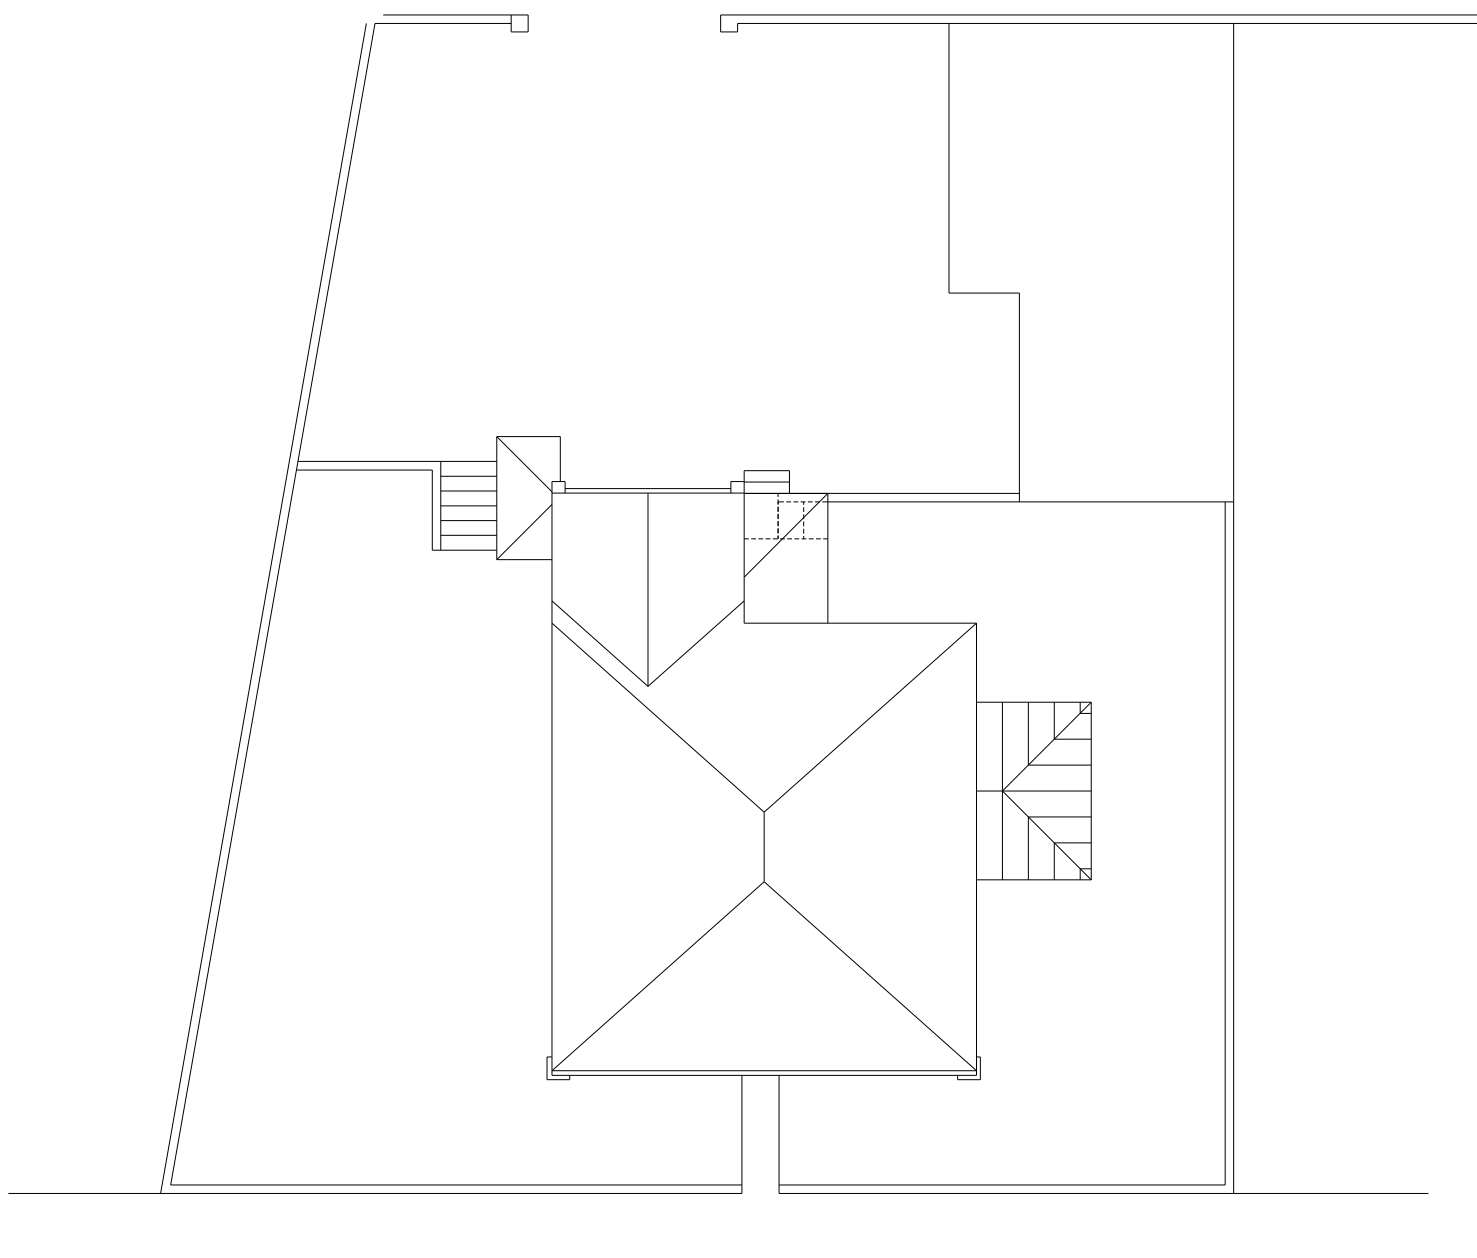

Site Plan 1:200 scale



Location Plan - 1:1250 scale

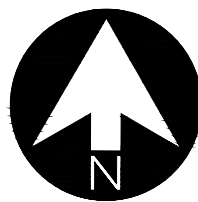

rev:	date:	description
 AJ COCKER ASSOCIATES CHARTERED BUILDING SURVEYORS		
New Century House 176 Drake Street Rochdale OL16 1UP Tel: 01706 764880 Fax: 01706 764881 www.ajcockerassociates.co.uk mail@ajcockerassociates.co.uk		
 the mark of property professionalism worldwide		

Project:
137 Rochdale Road East
Heywood
Existing
Client: Mrs. S.Nigar

scale: 1:100
date: July 2023
drawn: NL
Dwg. Nr. N171-01