



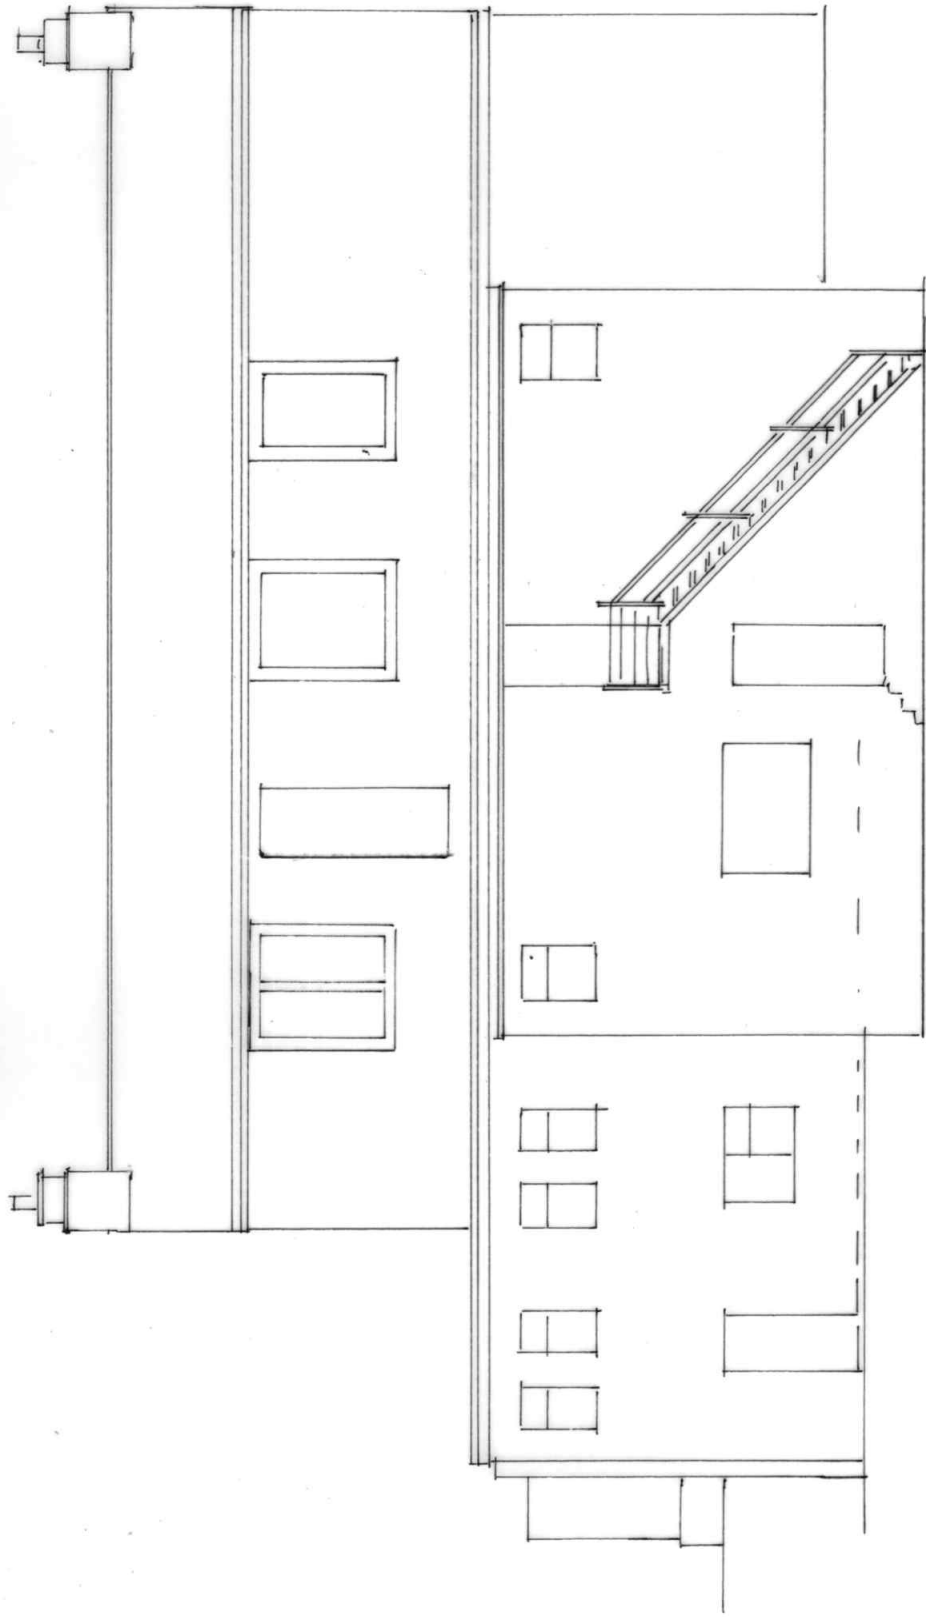

REAR ELEVATION SOUTH/EAST
PROPOSED/EXISTING

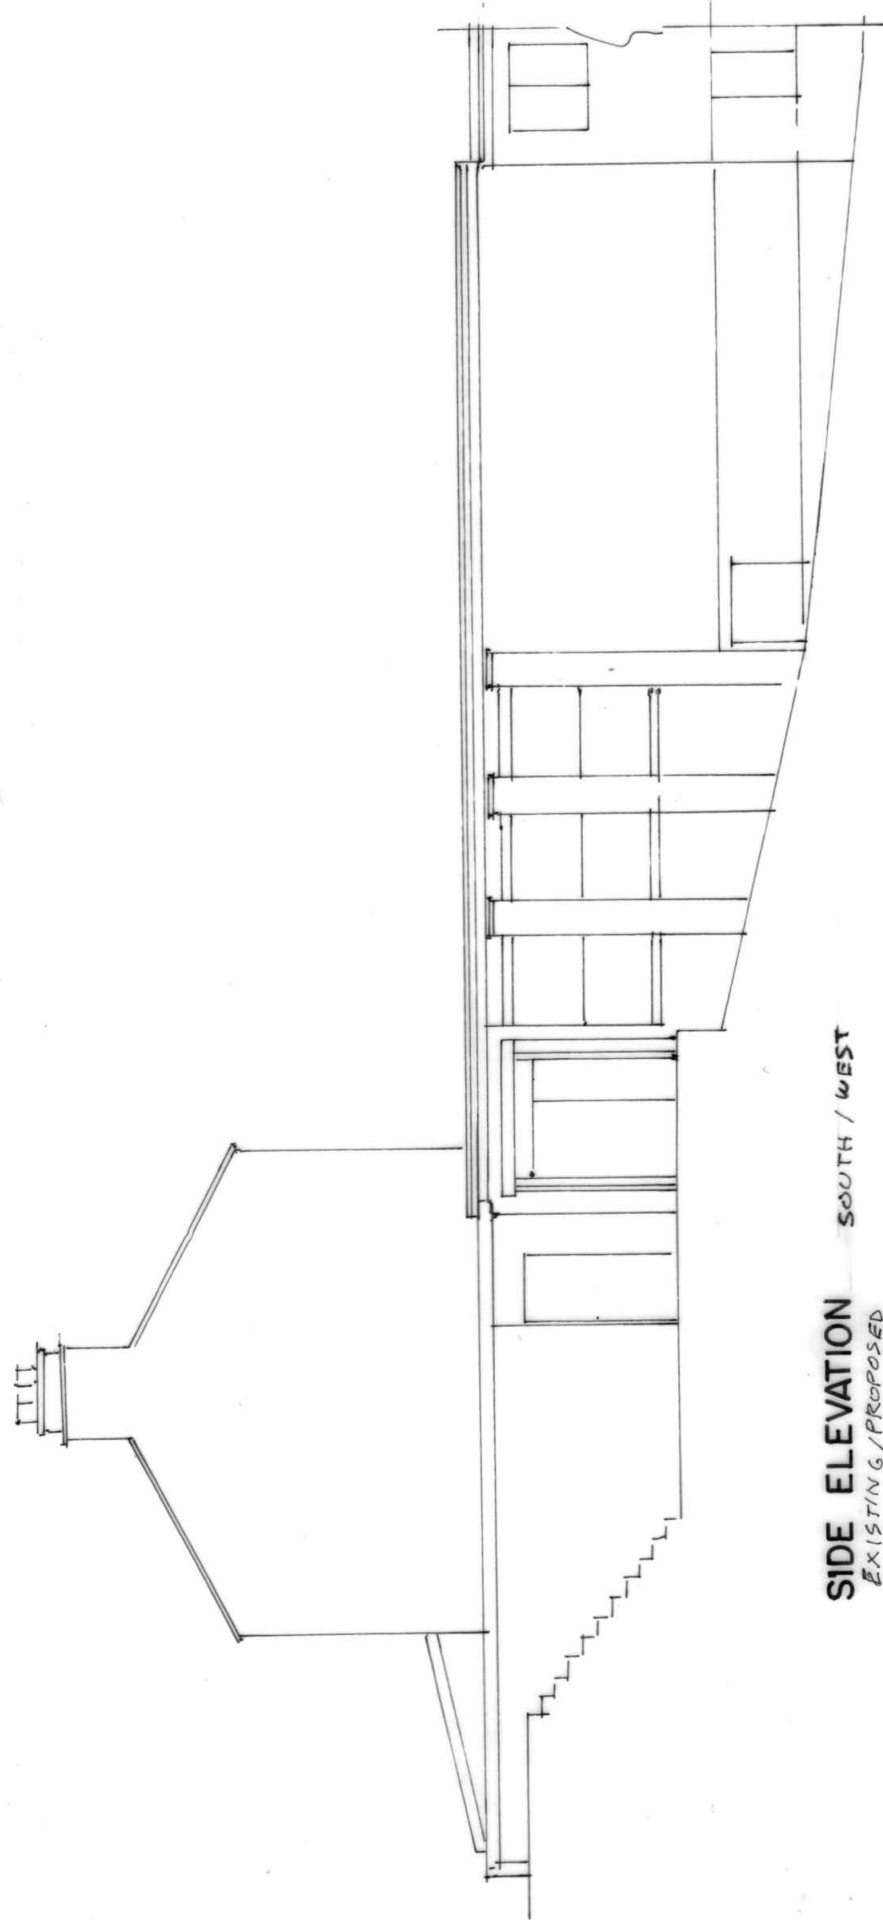

SIDE ELEVATION SOUTH/WEST
EXISTING/PROPOSED

BUILDING DESIGN SERVICES

M. FAROOQ

418 Bury Road Rochdale OL11 5EU.

Tel: 01706 712231 Mob: 07967605763

PROPOSED CHANGE OF USE AT FIRST FLOOR
FROM STORAGE SPACE INTO SELF-CONTAINED
FLATS AT THAMIN RESTAURANT NEW ROAD
LITTLEBOROUGH OL15 8PL

For: Mr. ABDUL KAMAL

Elevation

Scale 1:100

2167/4