



PLOT 1

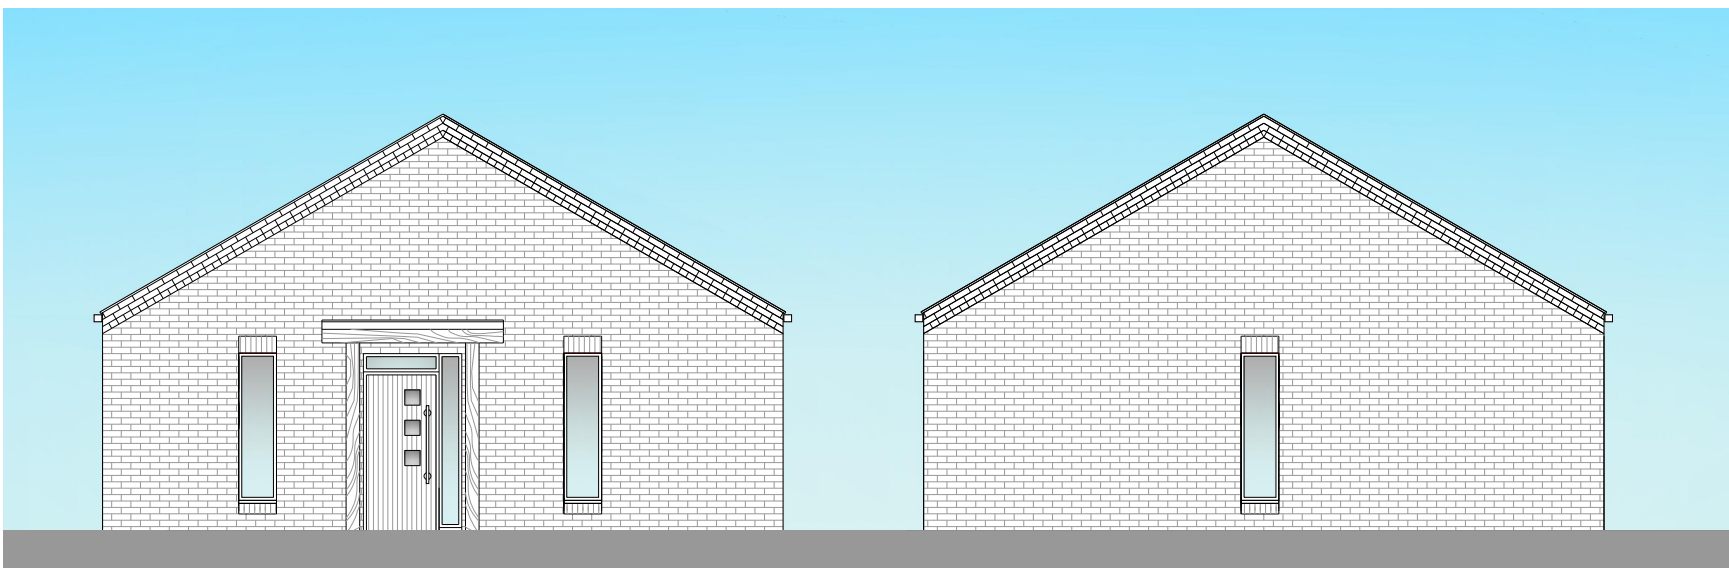


Side elevations


PLOT 2

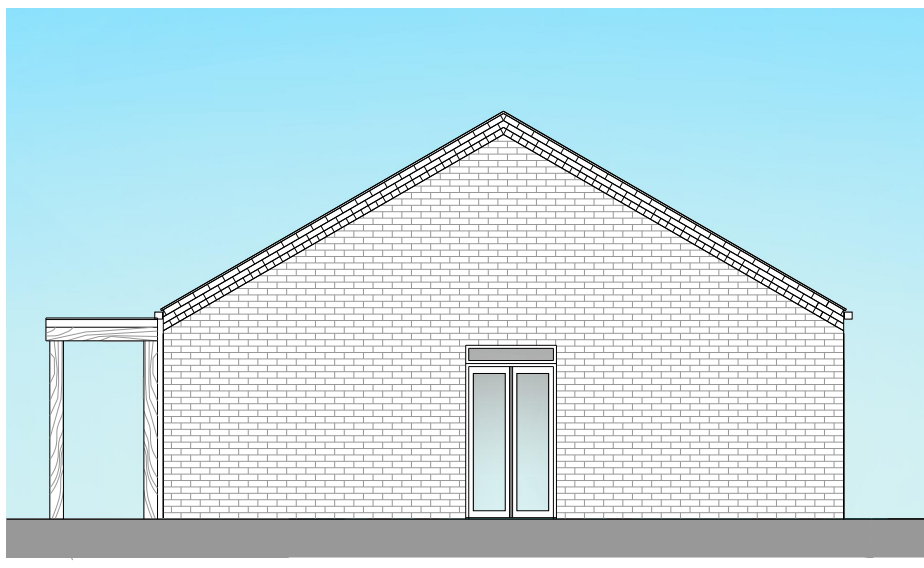

Side elevation

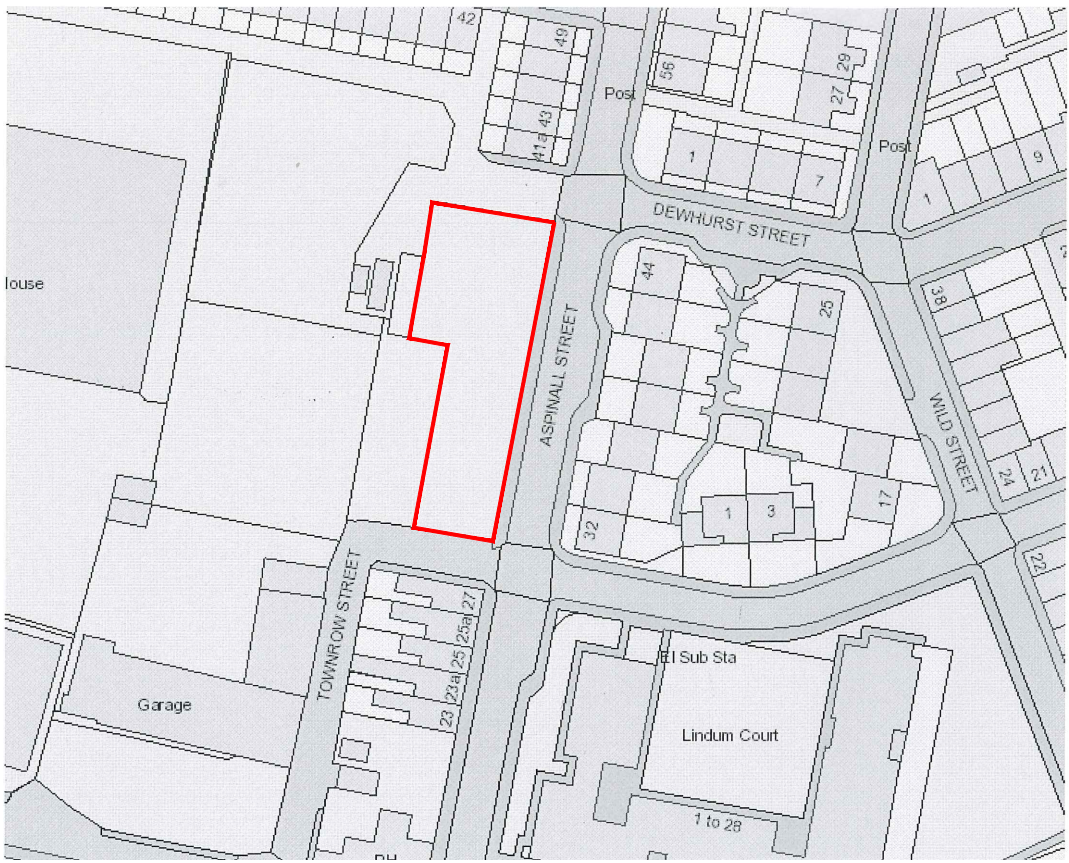

Location plan - 1:1250

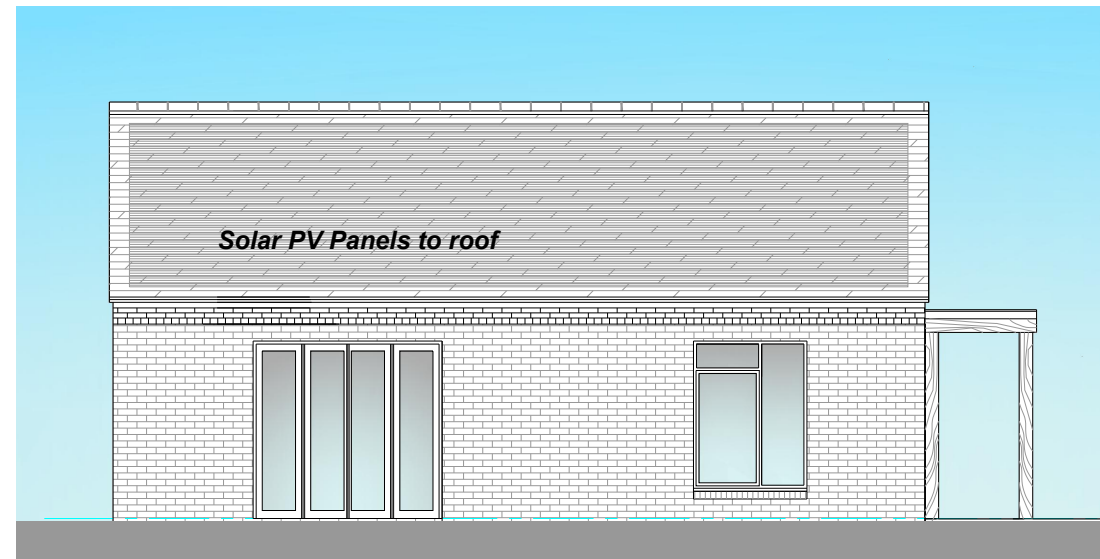

Rear elevation



Front elevation

General Notes;

- Facing brickwork to outer walls to comprise Forterra LBC Golden Buff.
- Brickwork detailing to eaves, verge and openings formed in Butterley Carbon Black smooth facing bricks.
- Concrete interlocking tiles to roof to L.A. approval.
- Black finish UPVC double glazed windows.
- Black finish aluminum entrance doors with double glazed panels - aluminum bifold doors - all with level thresholds.
- Green oak framed open porches to entrance doors with glass fibre flat roof covering to LA approval
- Seamless aluminum gutters and matching downpipes finished in black.



Eaves brick corbel detail -Butterley carbon black smooth




Verge brick corbel detail - Butterley carbon black smooth




Rear elevation




Front elevation

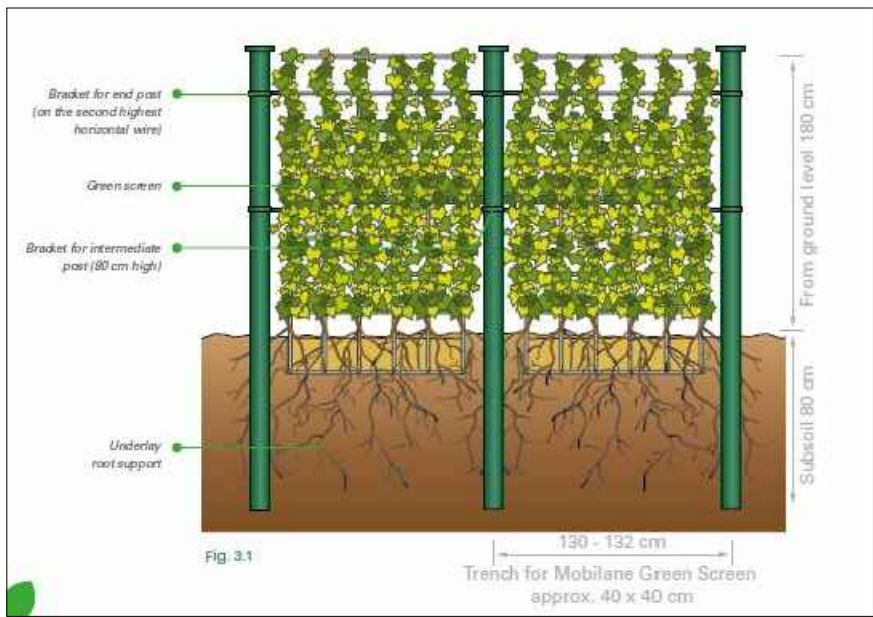


Boundary detail B - Mobile Green Screen ready made green screen system - 1.2m wide panels x 2.2m high planted with Hedra helix 'Woerner'.

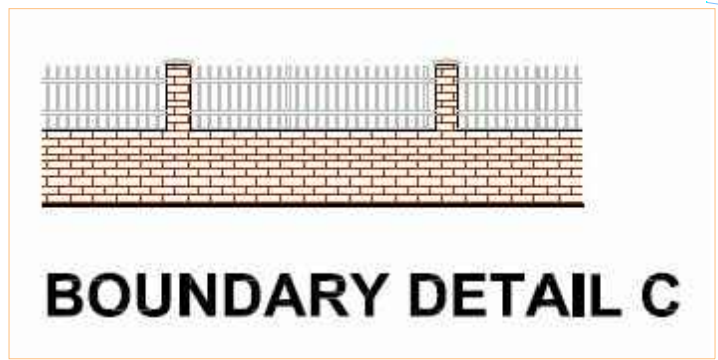


Boundary detail C - 1.0m high overall - 600mm masonry topped with 400mm high galvanized steel railings with black paint finish

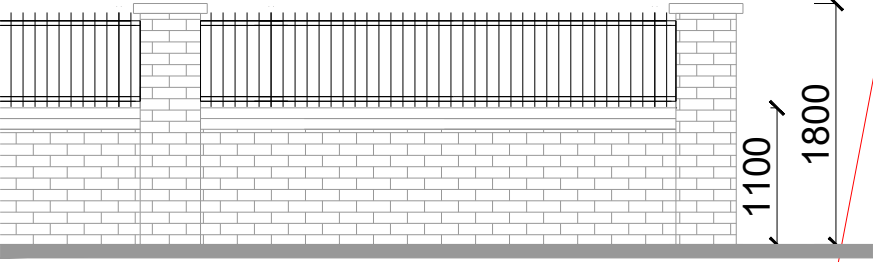

BOUNDARY DETAIL D
Boundary detail D - 1.8m high overall - 1100mm masonry topped with 600mm high galvanized steel railings with black paint finish - tree and shrub planting within plot

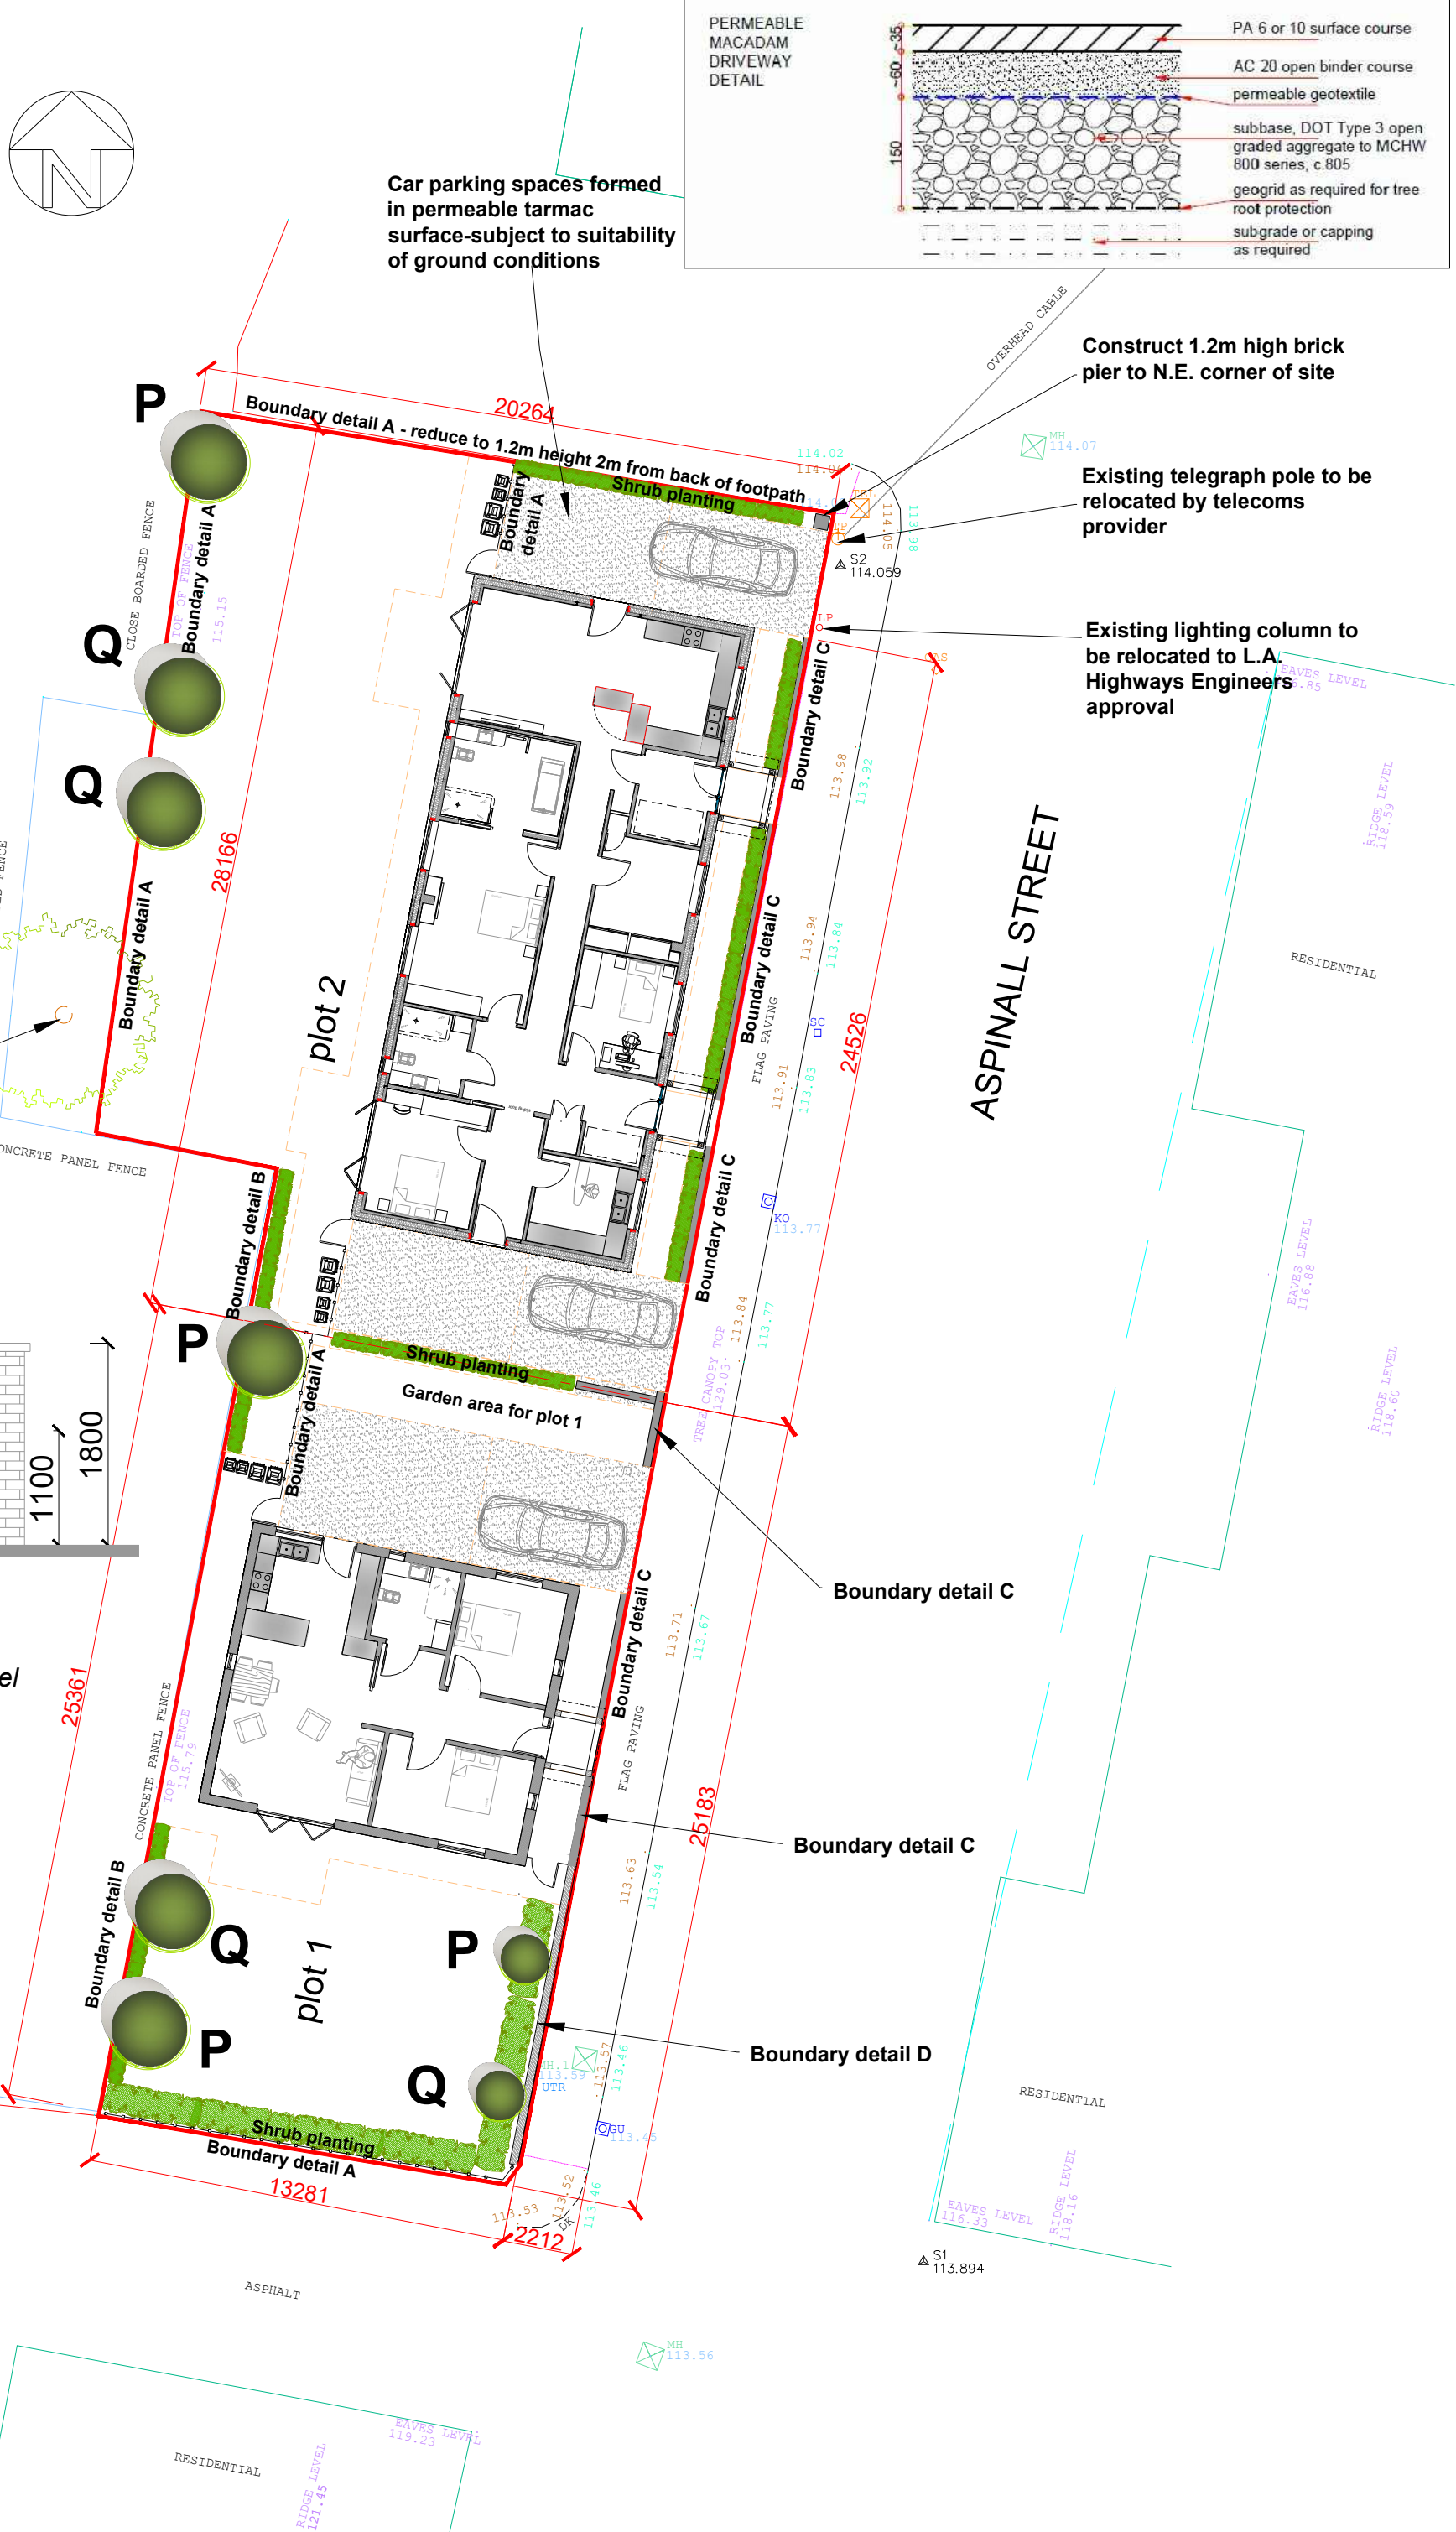


SITE LAYOUT 1:200

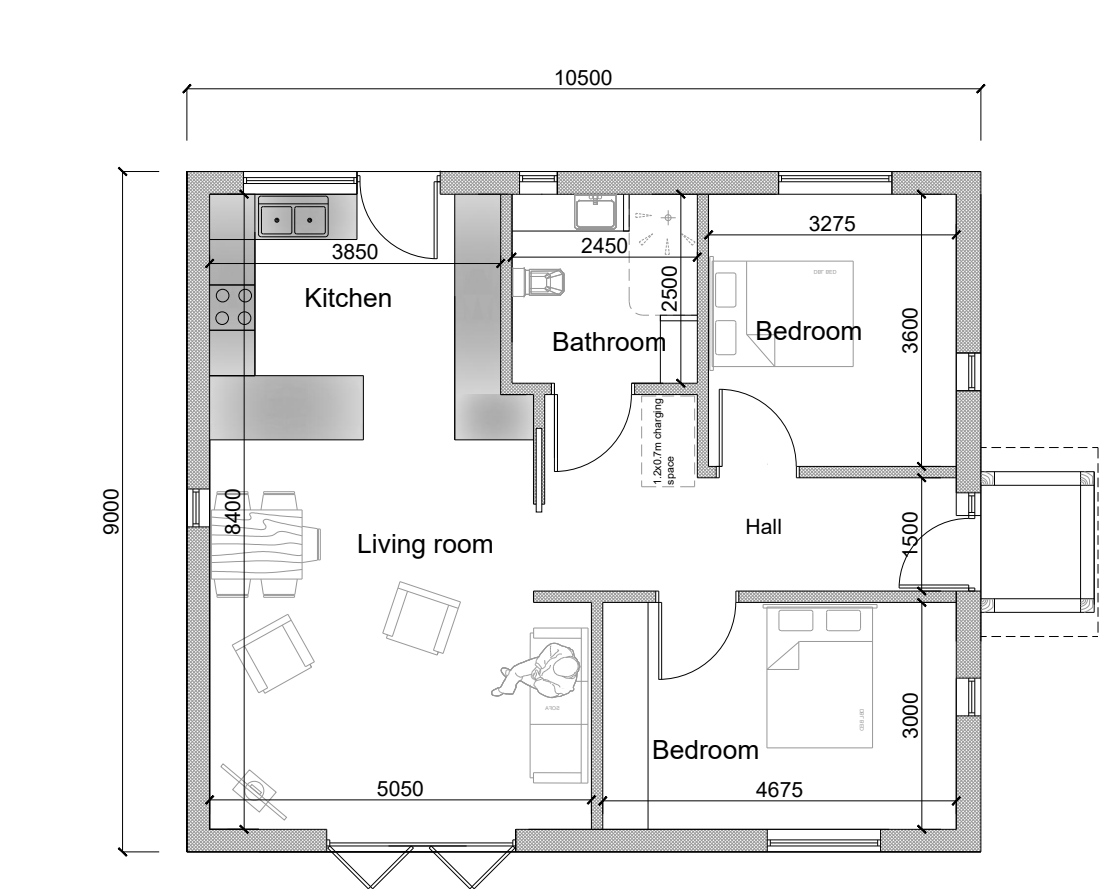


Floor plan - plot 1



Proposed facing brick - Forterra LBC -Golden Buff

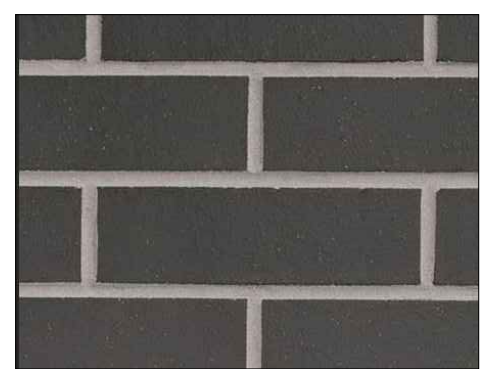

Proposed detailing brick - Butterley Carbon Black smooth.

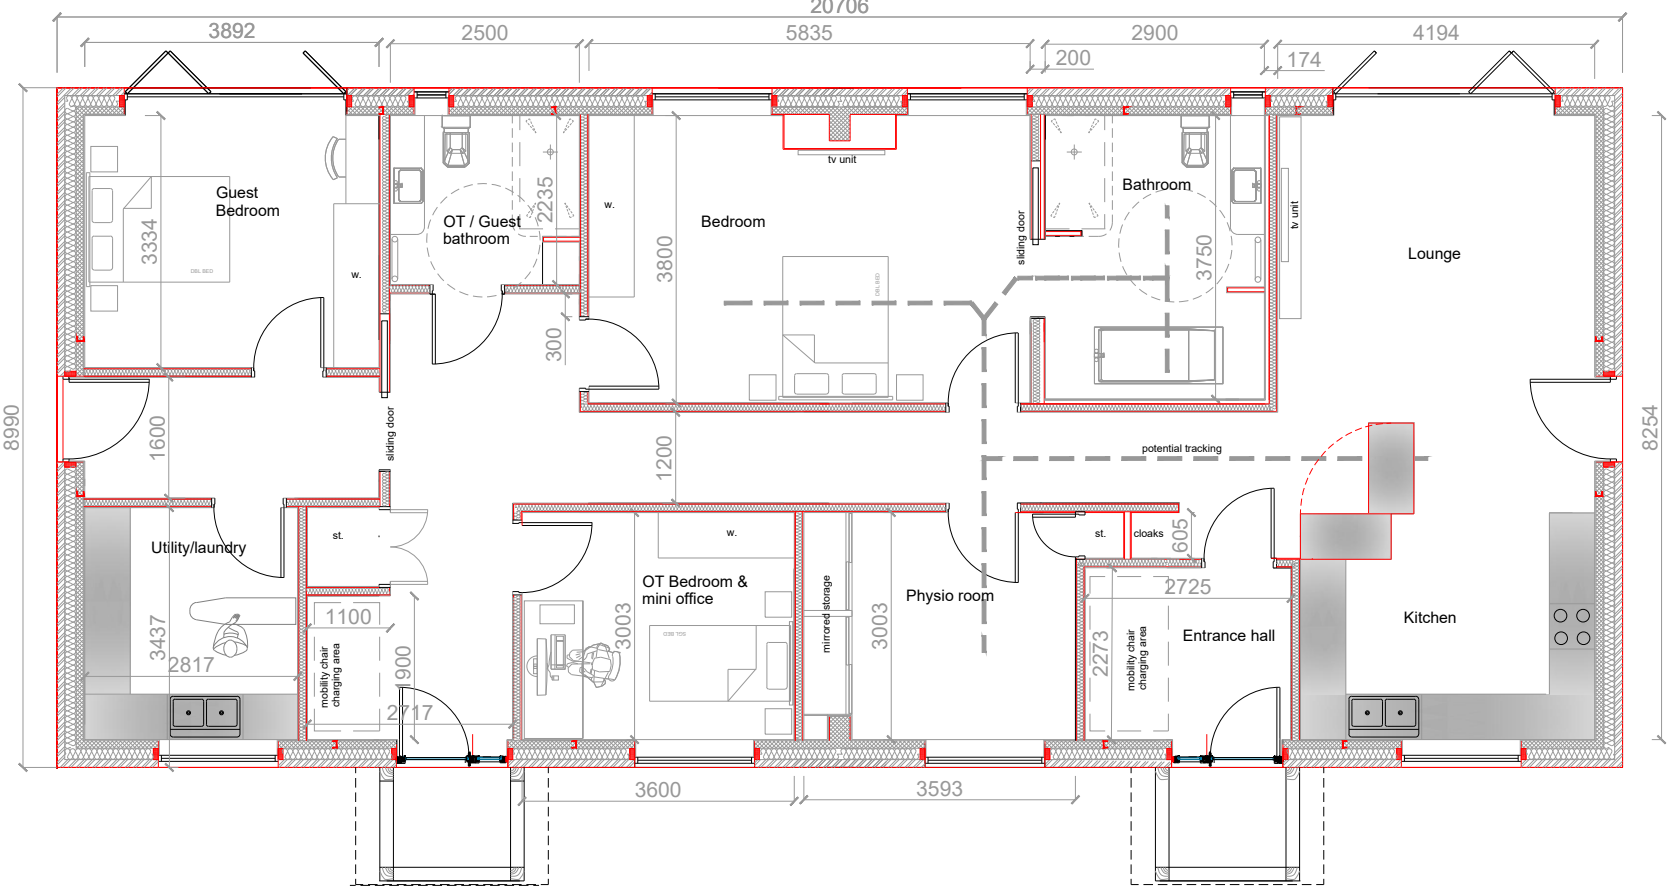

Floor plan - plot 2

LANDSCAPING SCHEDULE
Topsoil
Imported top soil to comply with BS3882:1994. Imported top soil shall be spread to a depth of 0.3m.
Planting.
All stock shall comply with BS: 3936. All site preparation, planting and post planting aftercare shall comply with "Handling and Establishment of Landscape Plants" 1996. All trees of a height greater than 1.5 metres shall be supported using a wooden stake of a top diameter not less than 50mm. The tree stake shall be driven to a depth of not less than 0.5m. The height of the stake above the ground level shall be equal to 1/3rd the height of the tree. All staked trees shall be attached to the top of the stake with a single proprietary tree tie.
Shrub planting:
All planted ornamental stock shall be mulched with a course grade of part-composted wood-chip or bark mulch. The mulch shall be spread to a depth of 50mm to a radius of 300mm around all shrubs
Mixed Shrub planting:
Gaultheria procumbens (Partridge Berry)
Hebe Heartbreaker
Sarcococca hookeriana humilis (Christmas Box)
Trees:
Species:
Q - Quercus robur "Fastigiata"
P - Pyrus calleryana Chanticleer (Callery Pear)

G	10-1-25	Plots 2&3 amalgamated into one dwelling
T	19-5-23	Client revisions
C	5-4-23	Client revisions
M	25-11-21	Revised following Planning officer comments
C	21-9-21	Revised following previous planning submission
B	9-6-21	Client revisions
A	4-6-21	Revised following planning refusal
rev:	date:	description

AJ COCKER ASSOCIATES
CHARTERED BUILDING SURVEYORS

New Century House
176 Drake Street
Rochdale
OL16 1UP
Tel: 01706 764880
Fax: 01706 764881
www.ajcockerassociates.co.uk
mail@ajcockerassociates.co.uk

RICS
the mark of
property
professionalism
worldwide

Project: Proposed development at Aspinall Street, Heywood Proposals	scale: 1:100/1:200 date: FEB 2021 drawn: AJC
Client: Mr. A.Craigen	Dwg. Nr. C393-001/G