


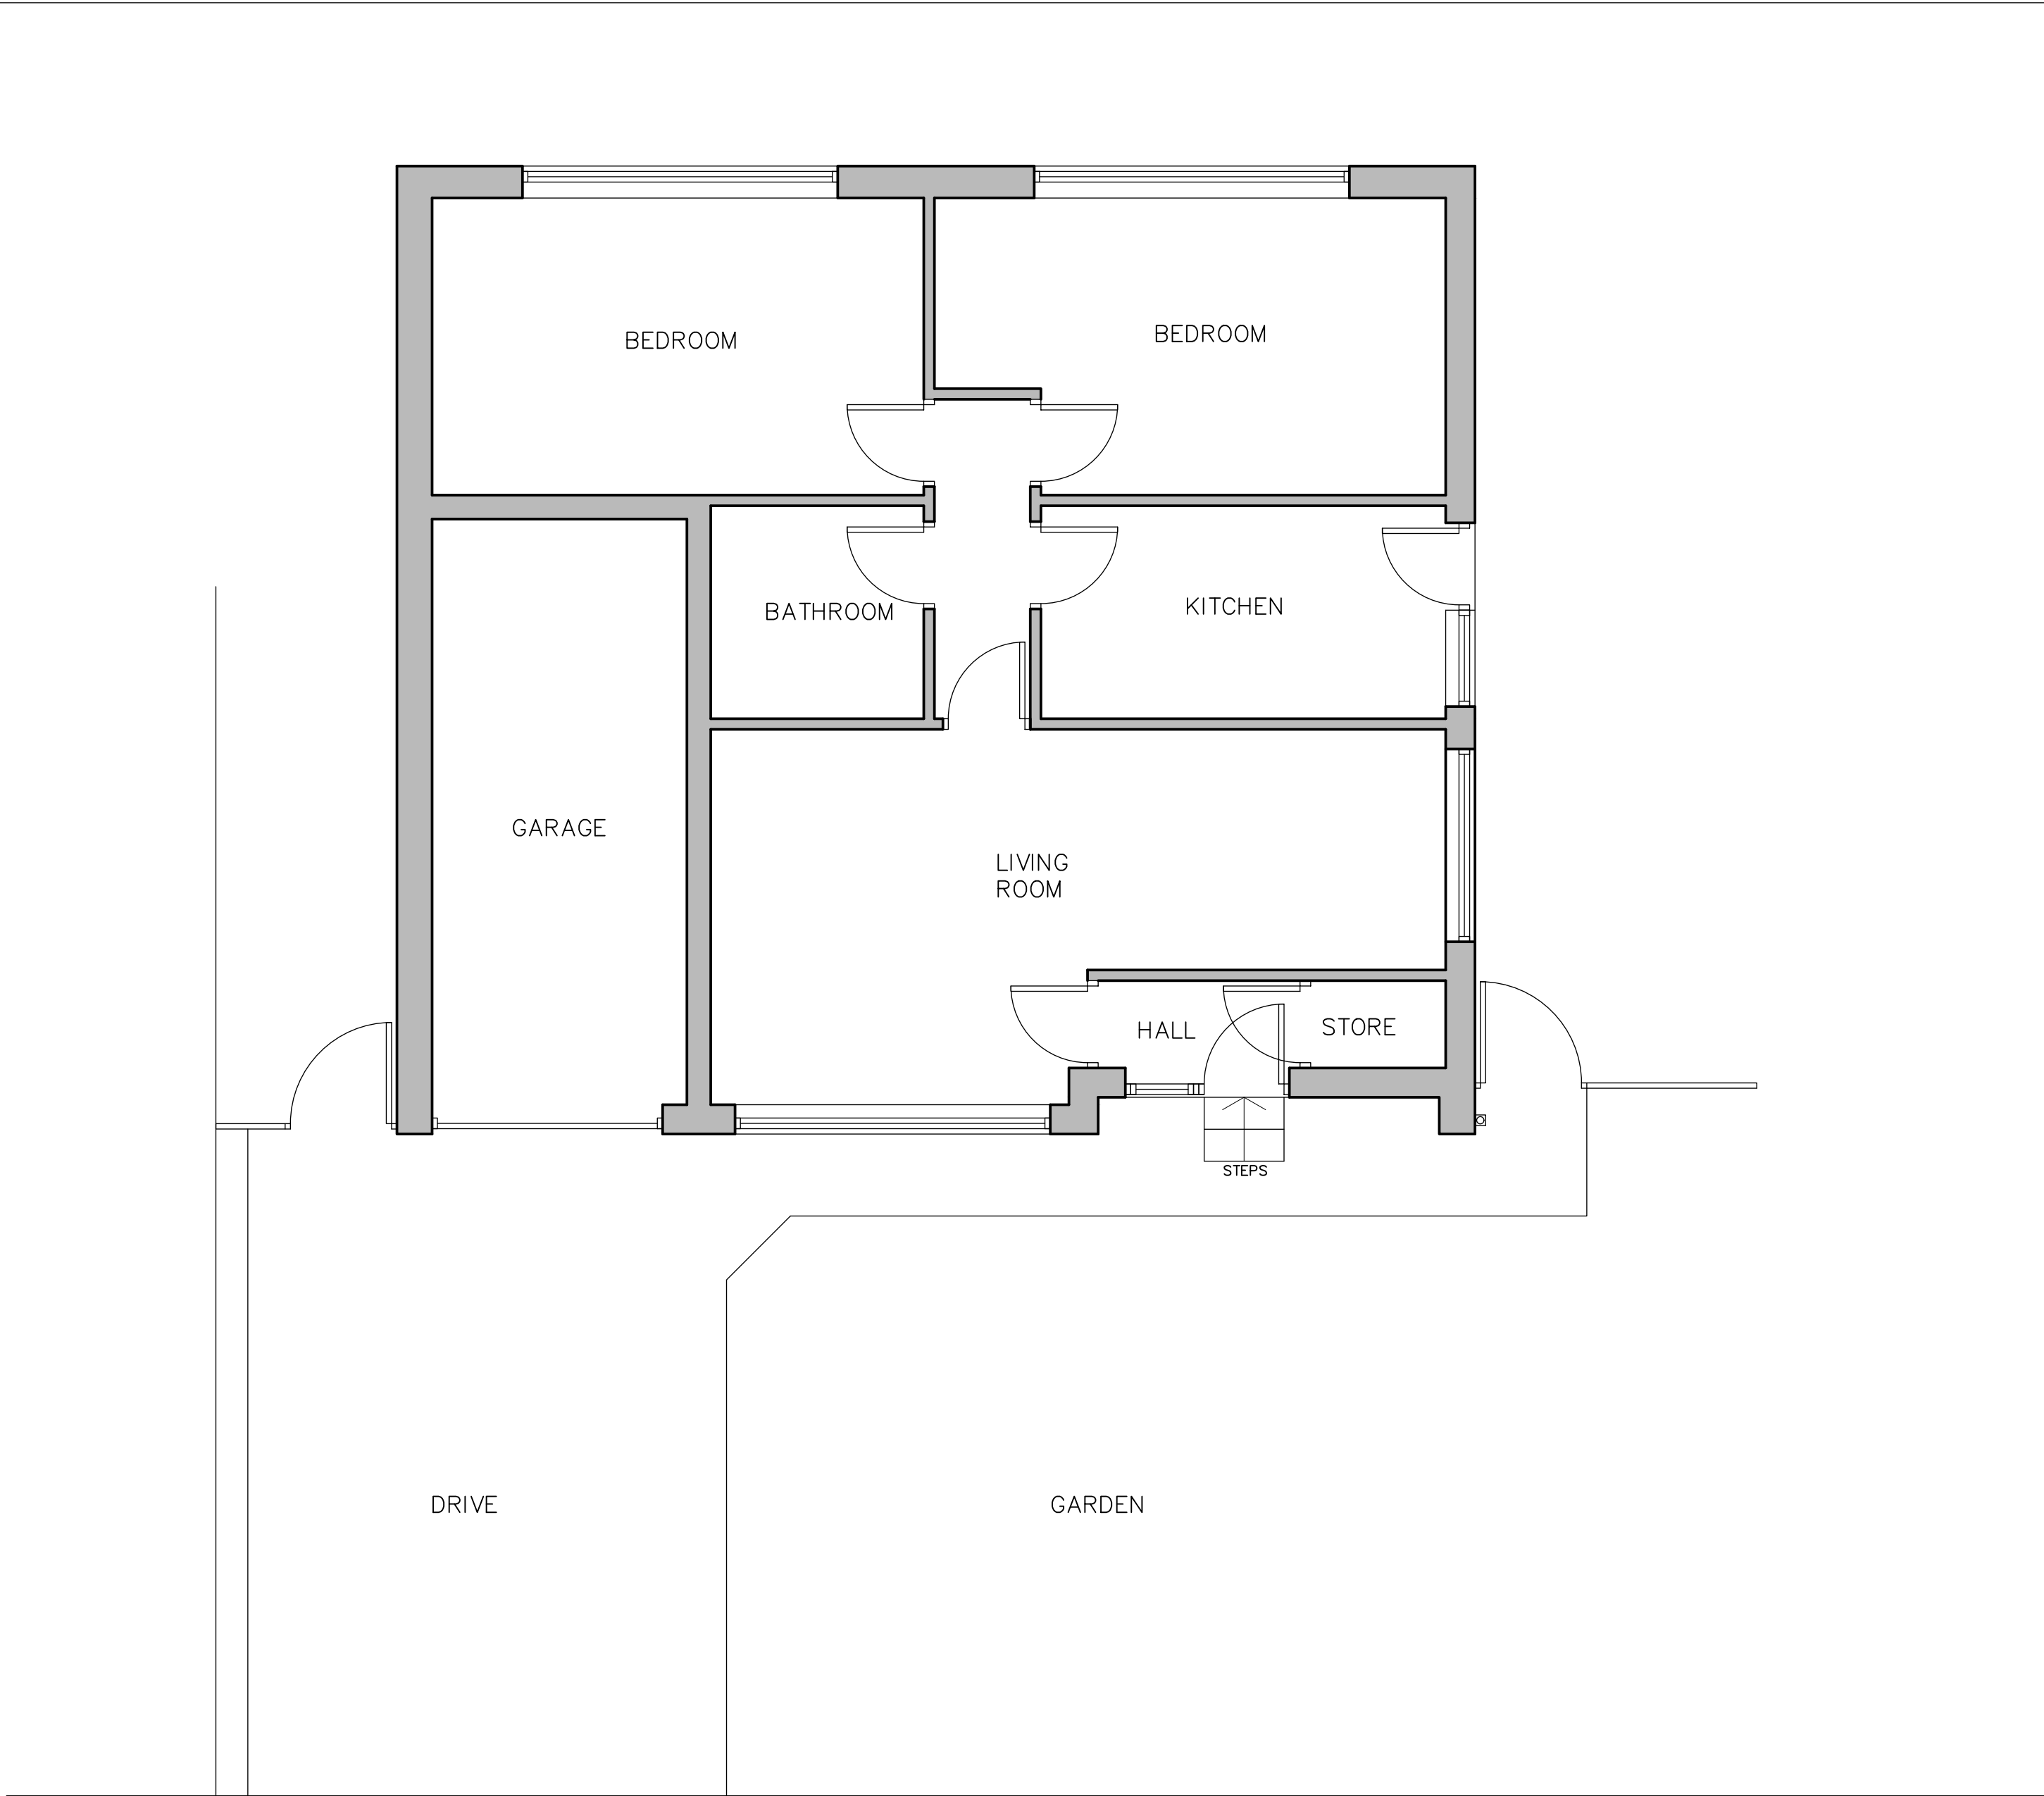

	NOTES
--	-------

- ALL DIMENSIONS TO BE CHECKED ON SITE
● NO DIMENSIONS TO BE SCALED FROM THIS DRAWING UNLESS OTHERWISE STATED

A	29.04.25	EXTENTS OF PLAN AMENDED
REVISION DATE		

FAST
ARCHITECTURE

CLIENT
MRS LYNDA HILL

PROJECT
29 LYNNWOOD DRIVE
ROCHDALE

DRAWING TITLE

**GROUND FLOOR PLAN
AS EXISTING**

SCALE	DATE
1:50 @A2	03.25

JOB NO.	DRAWING NO.	REV.
2025-01	12	A