

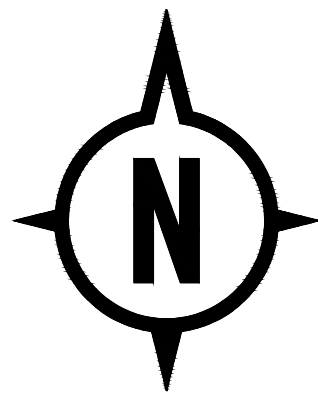


South Elevation

Scale 1:250

 


Scale Bar

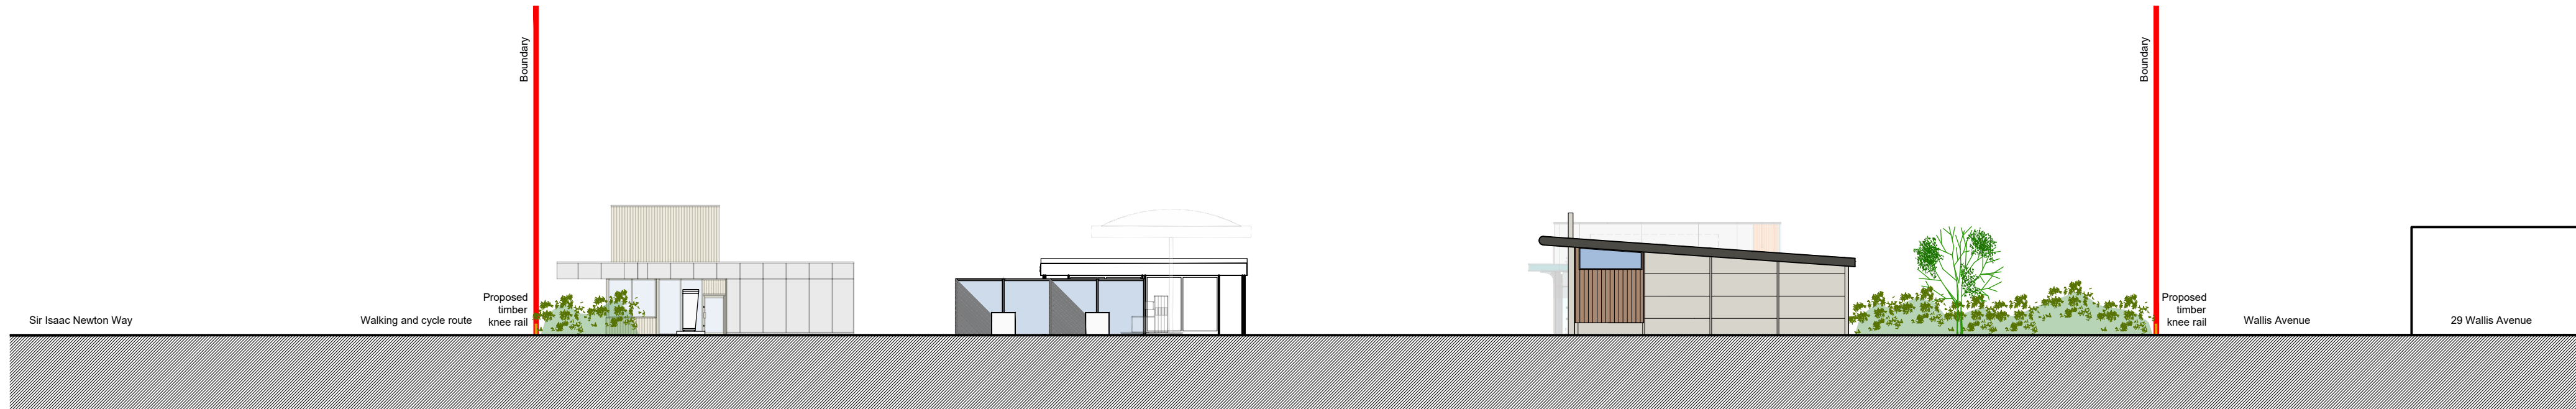


East Elevation

Scale 1:250

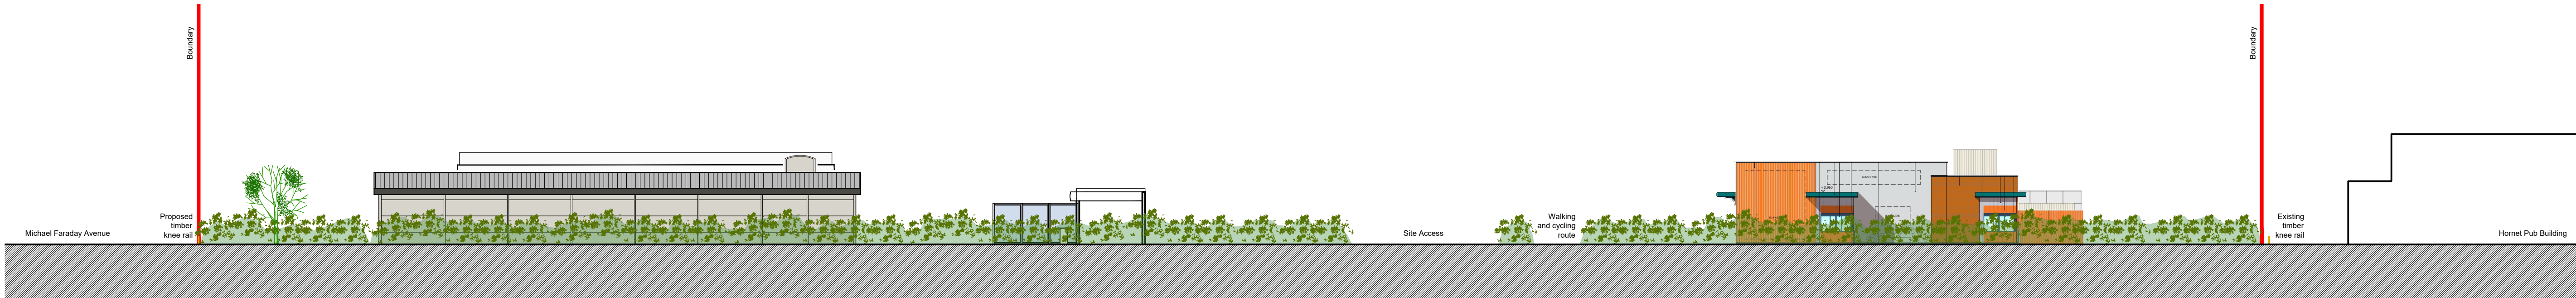

North Elevation

Scale 1:250

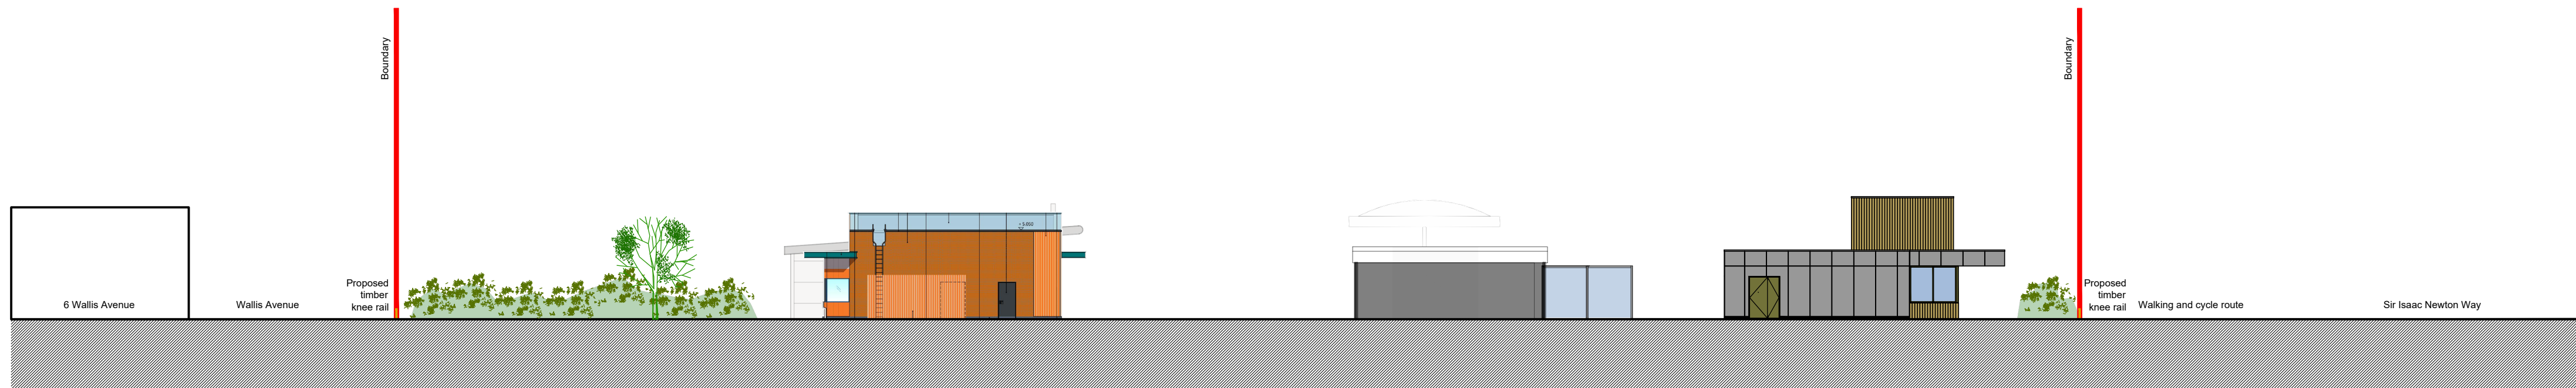

West Elevation

Scale 1:250

REVISIONS

CLIENT EURO GARAGES LTD

PROJECT SIR ISAAC NEWTON WAY, ROCHDALE OL16 4PS

TITLE PROPOSED SITE ELEVATIONS

DATE 13.10.23

SCALE 1:250 @ A1

JOB ID 1826

DWG 16