




3 Existing Ground Floor
1 : 100

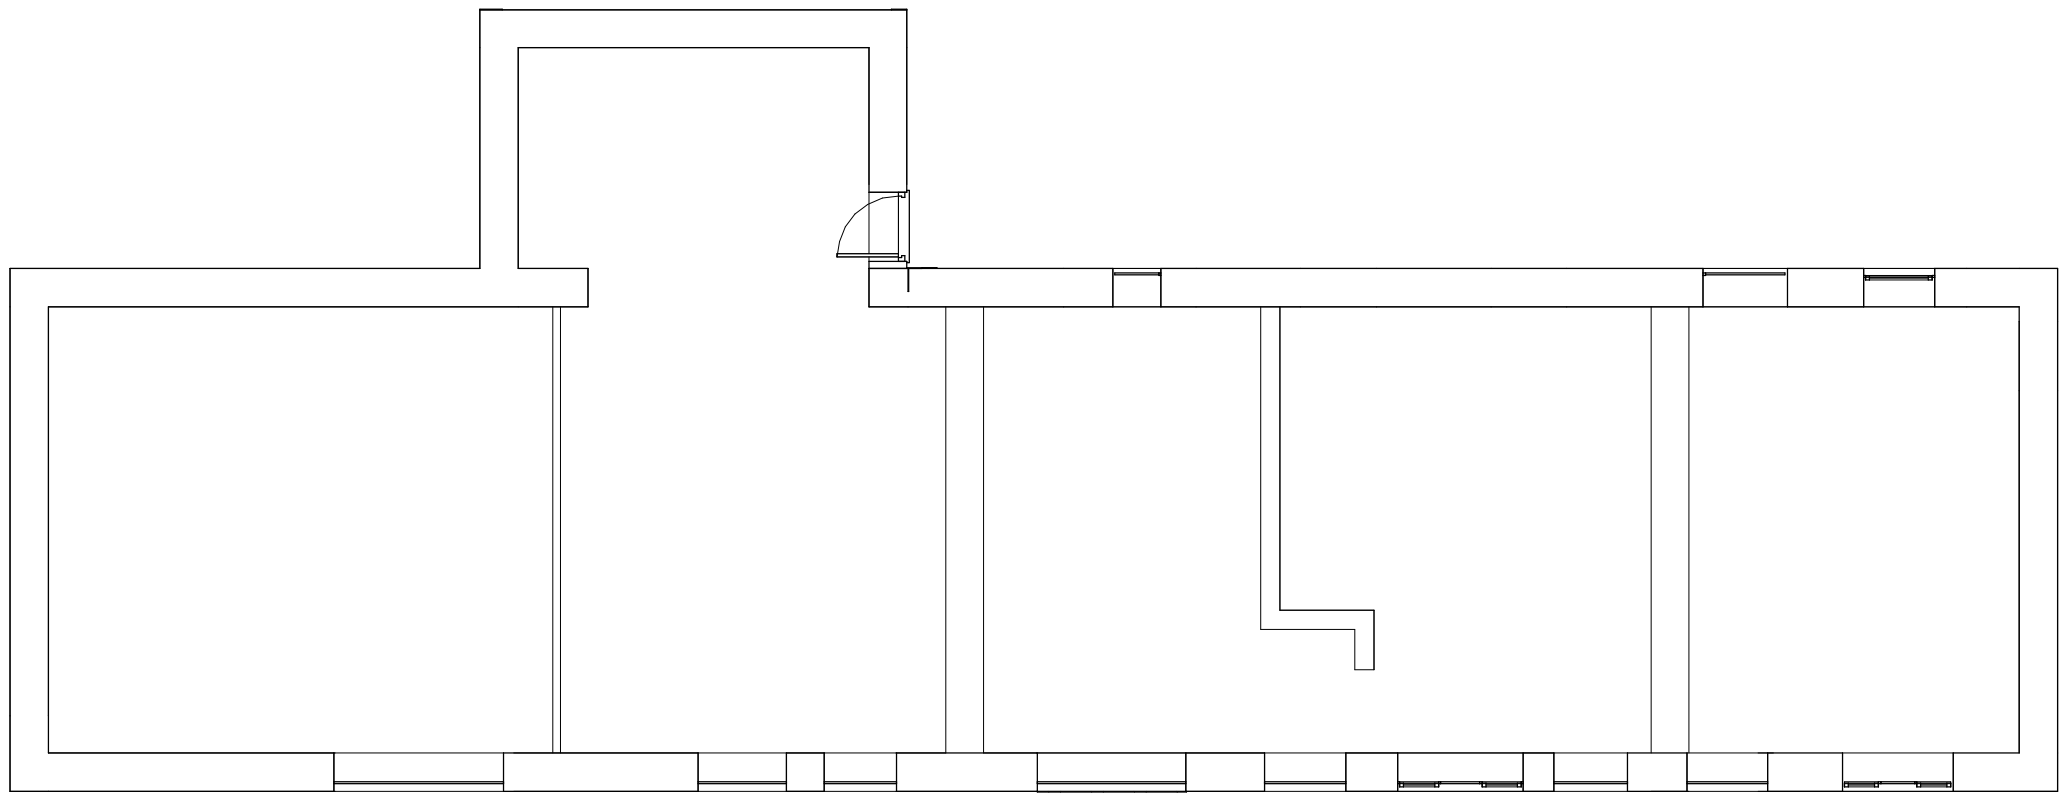



8 Existing 1st Floor
1 : 100

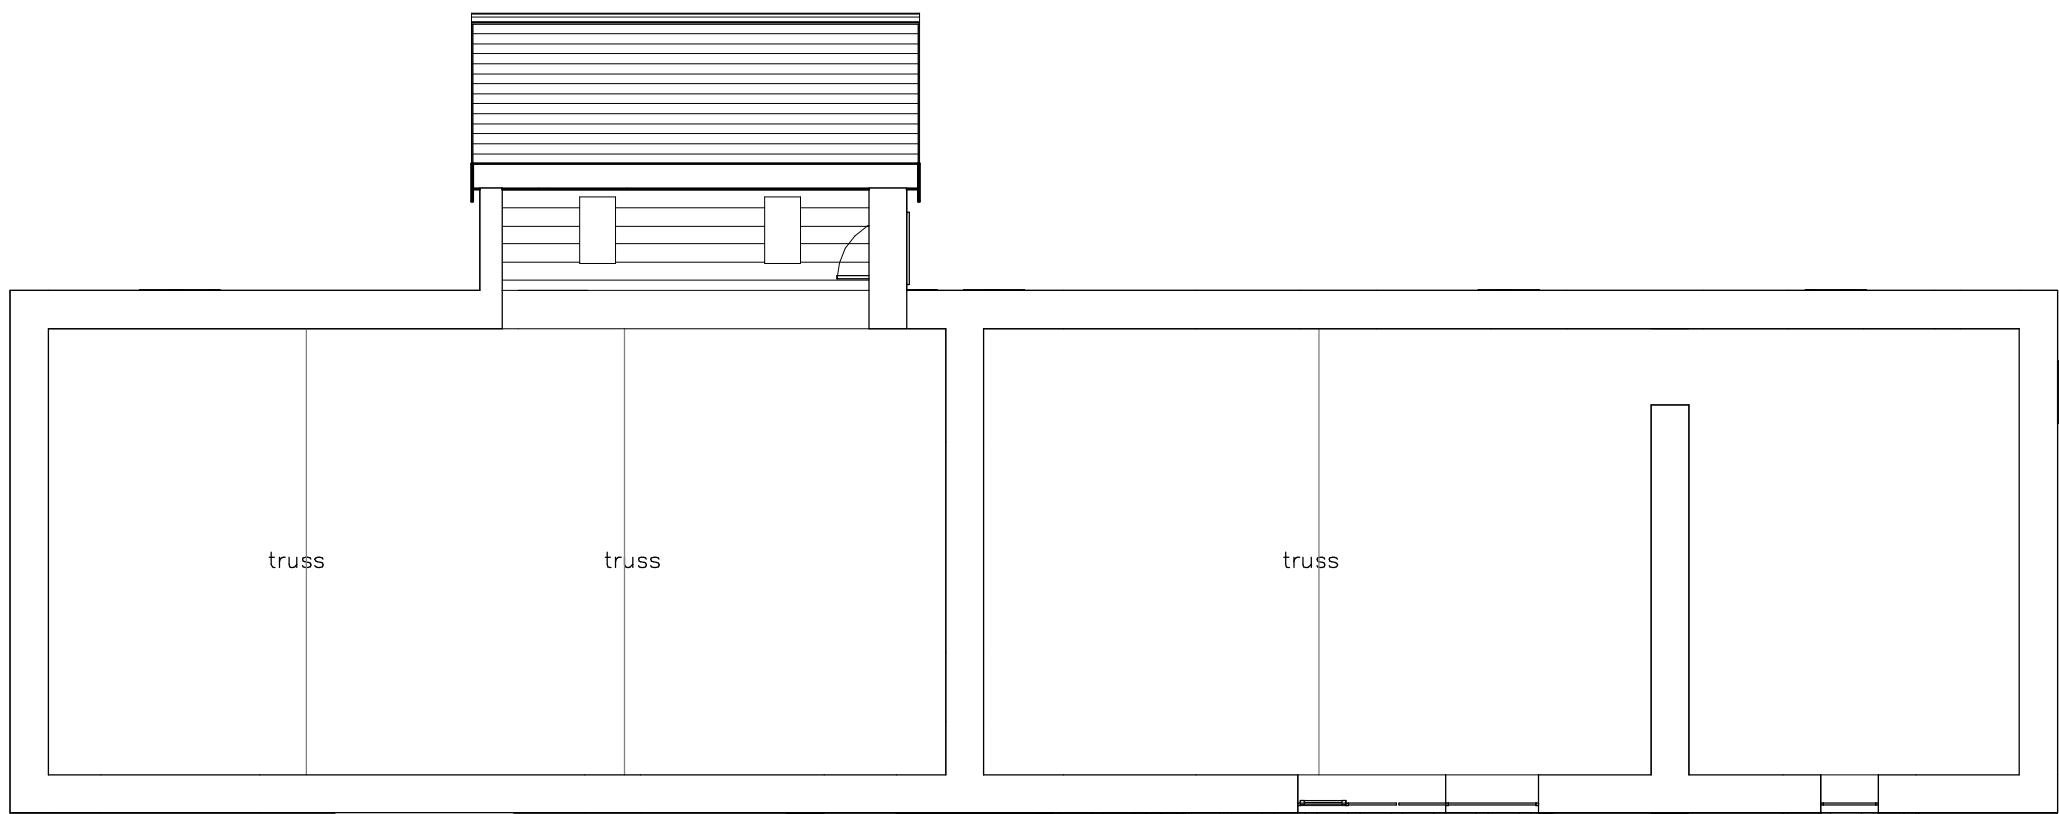

4 Existing Rear Elevation
1 : 100

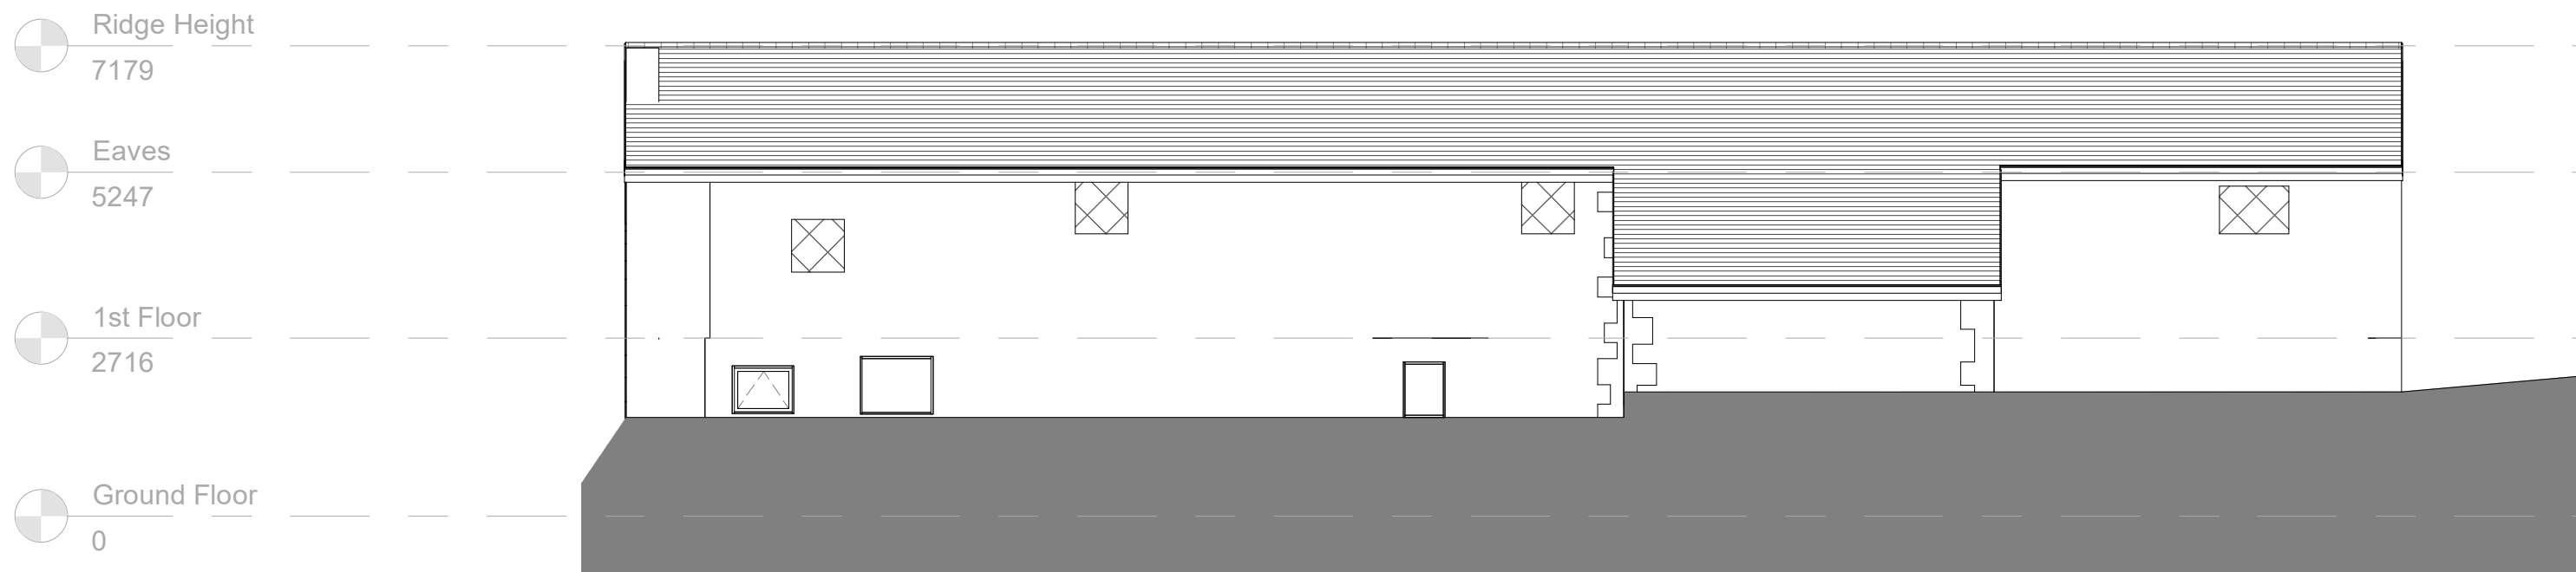


6 Existing Front Elevation
1 : 100

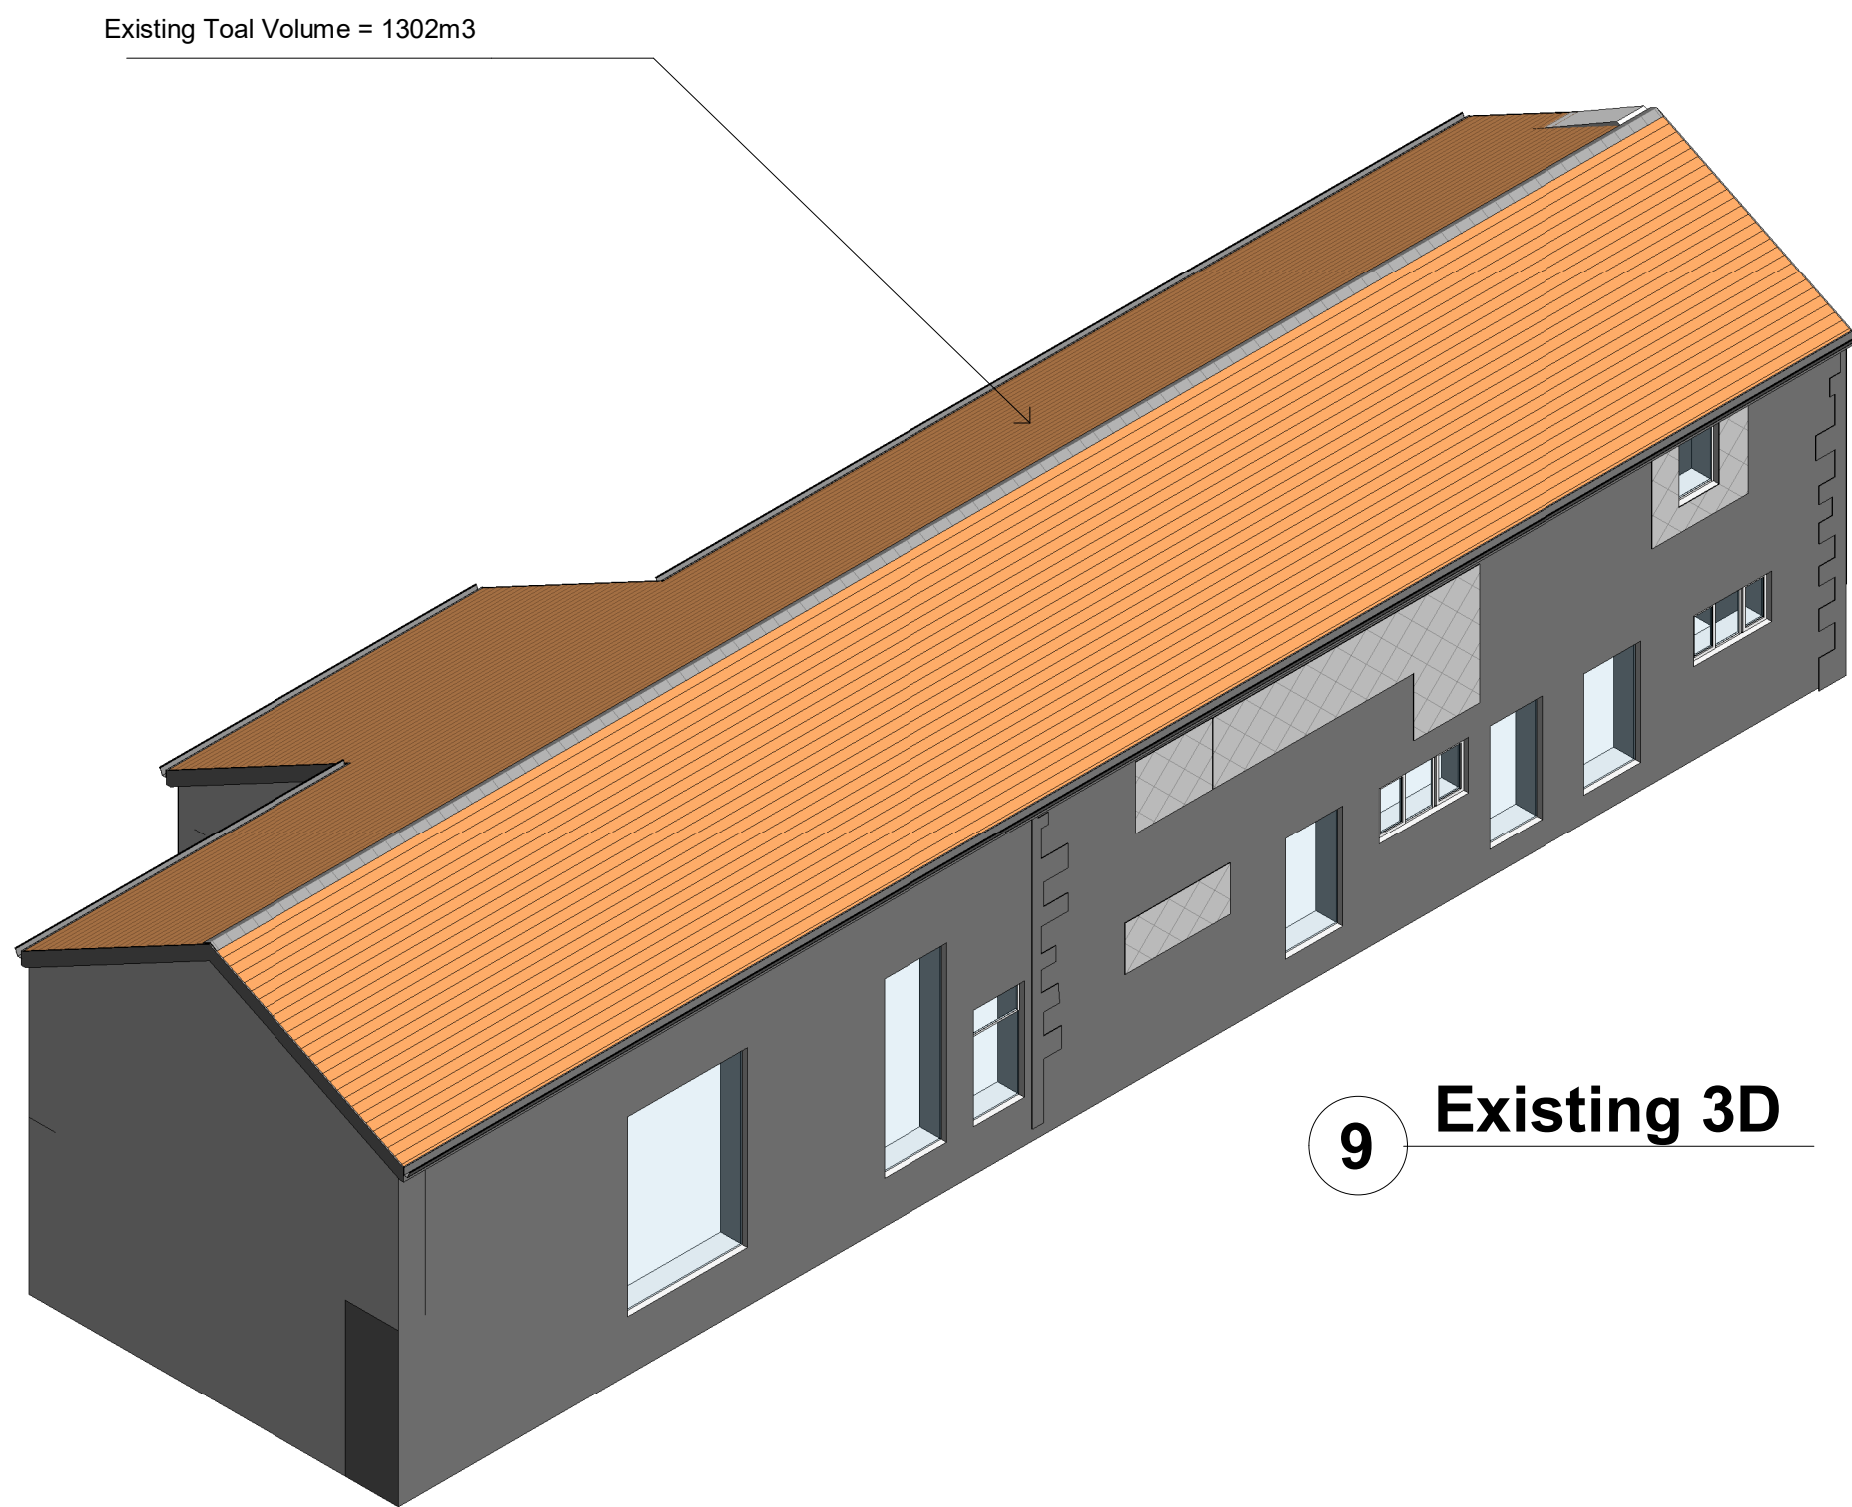
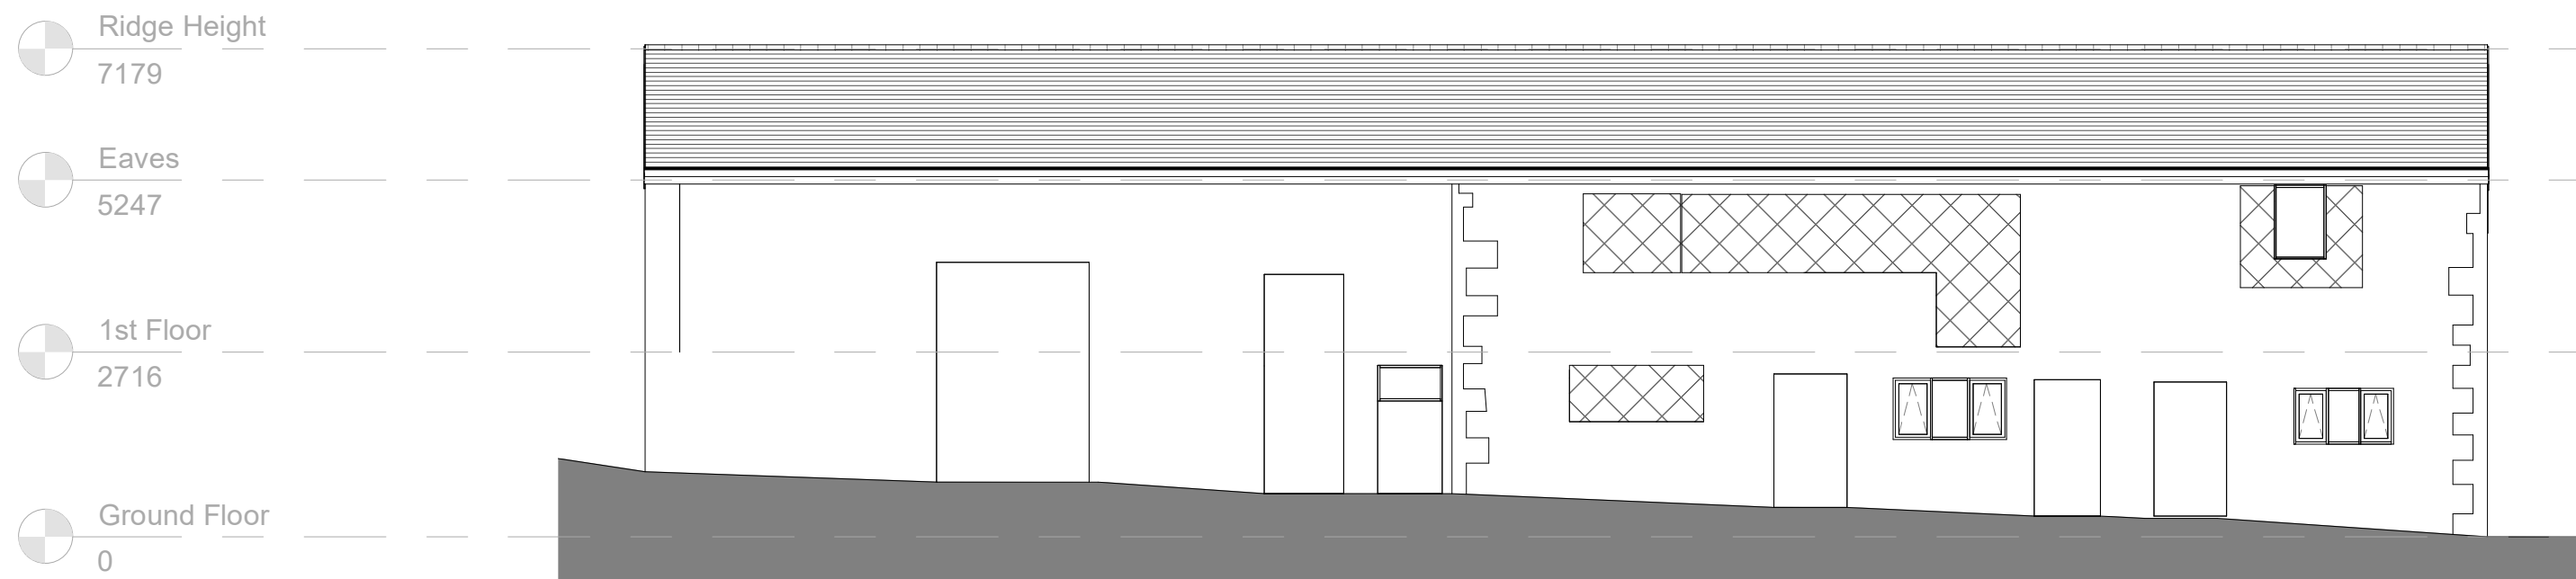


9 Existing 3D

7 Existing LHS Elevation
1 : 100

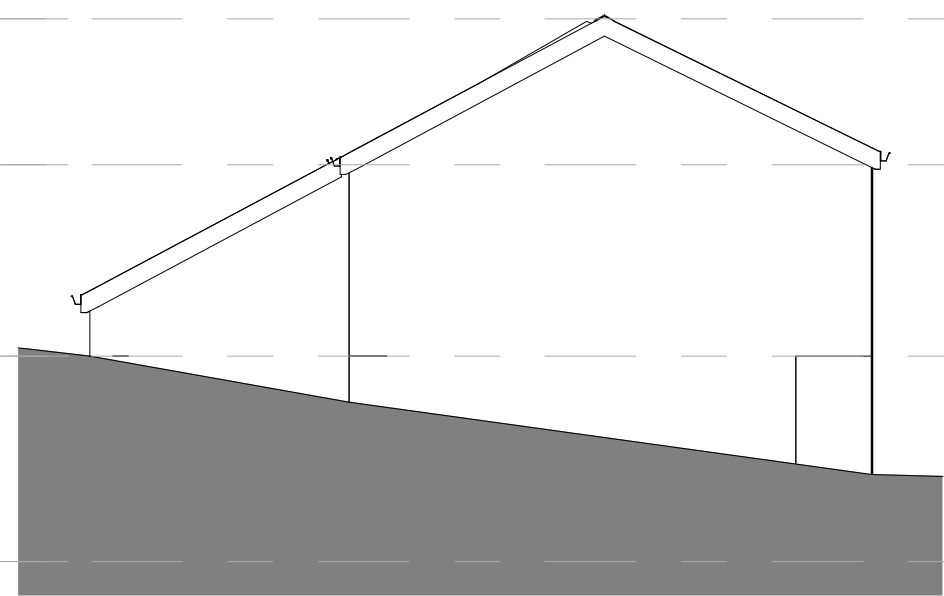

5 Existing RHS Elevation
1 : 100

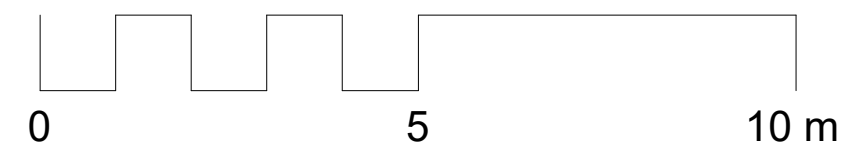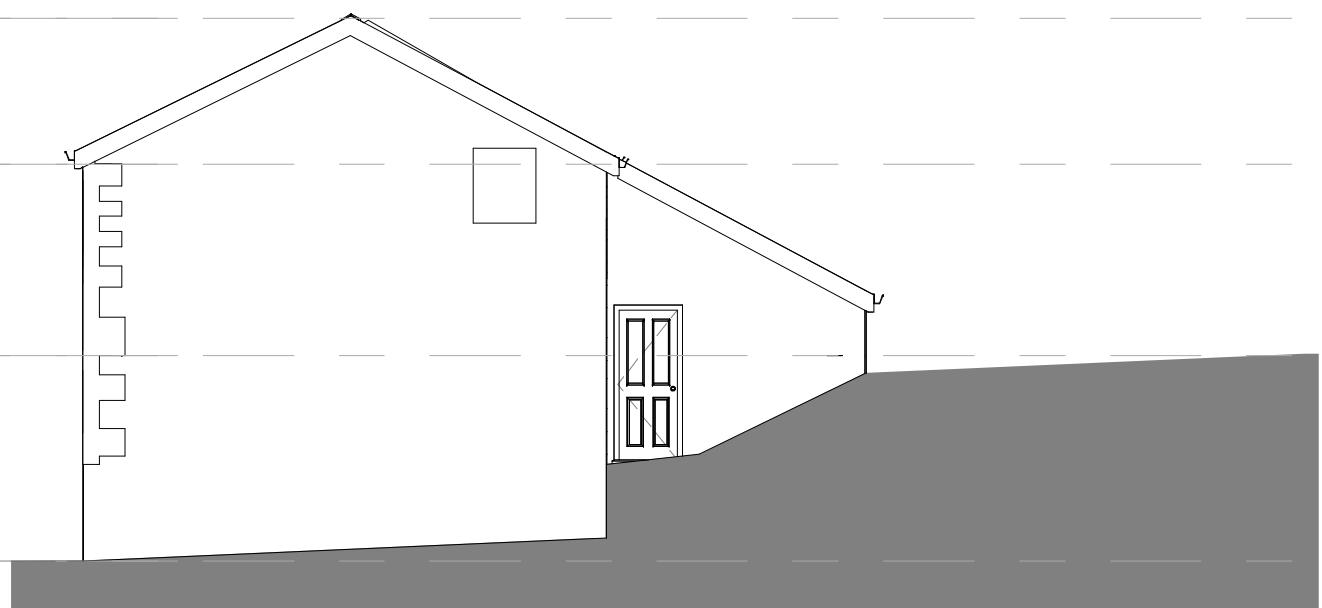

NOTES

ALL DIMENSIONS AND LEVELS ARE TO BE CHECKED ON SITE

ANY DISCREPANCIES ARE TO BE REPORTED TO THE PROJECT MANAGER BEFORE ANY WORK COMMENCES

THIS DRAWING SHALL NOT BE SCALED TO ASCERTAIN ANY DIMENSIONS WORK TO FIGURED DIMS ONLY


THIS DRAWING SHALL NOT BE REPRODUCED WITHOUT EXPRESS WRITTEN PERMISSION FROM Clarkes Bespoke Design LTD.

Rev No.	Rev Date	Rev By	Description
P3	15.11.21	BC	Existing openings added
P2	06.09.21	BC	amended as planning comments
P1	24.02.21	BC	First Issue

project
Leaches Farm

location
Leaches Farm, Ashworth Road,
Rochdale, OL11 5UN

client
Justin Farrell

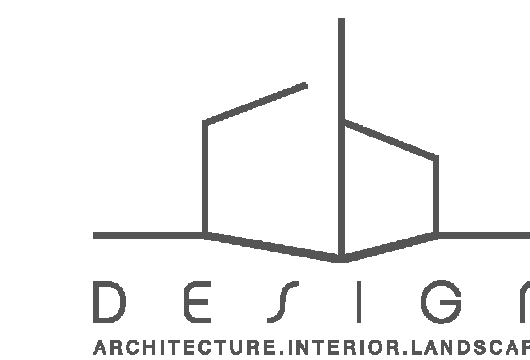

T: 07402266305 E: brod@cbdarchitecture.com
Phoenix House, 4 Huddensfield Road, Stalybridge, SK15 2QA



drawing title
As Existing Plans

dwg purpose
Preliminary

scale 1 : 100 @ sheet size A1	drawn BC rev date 15.11.21	checked BC
20-002 job number	PL-001 drawing number	P3 revision