


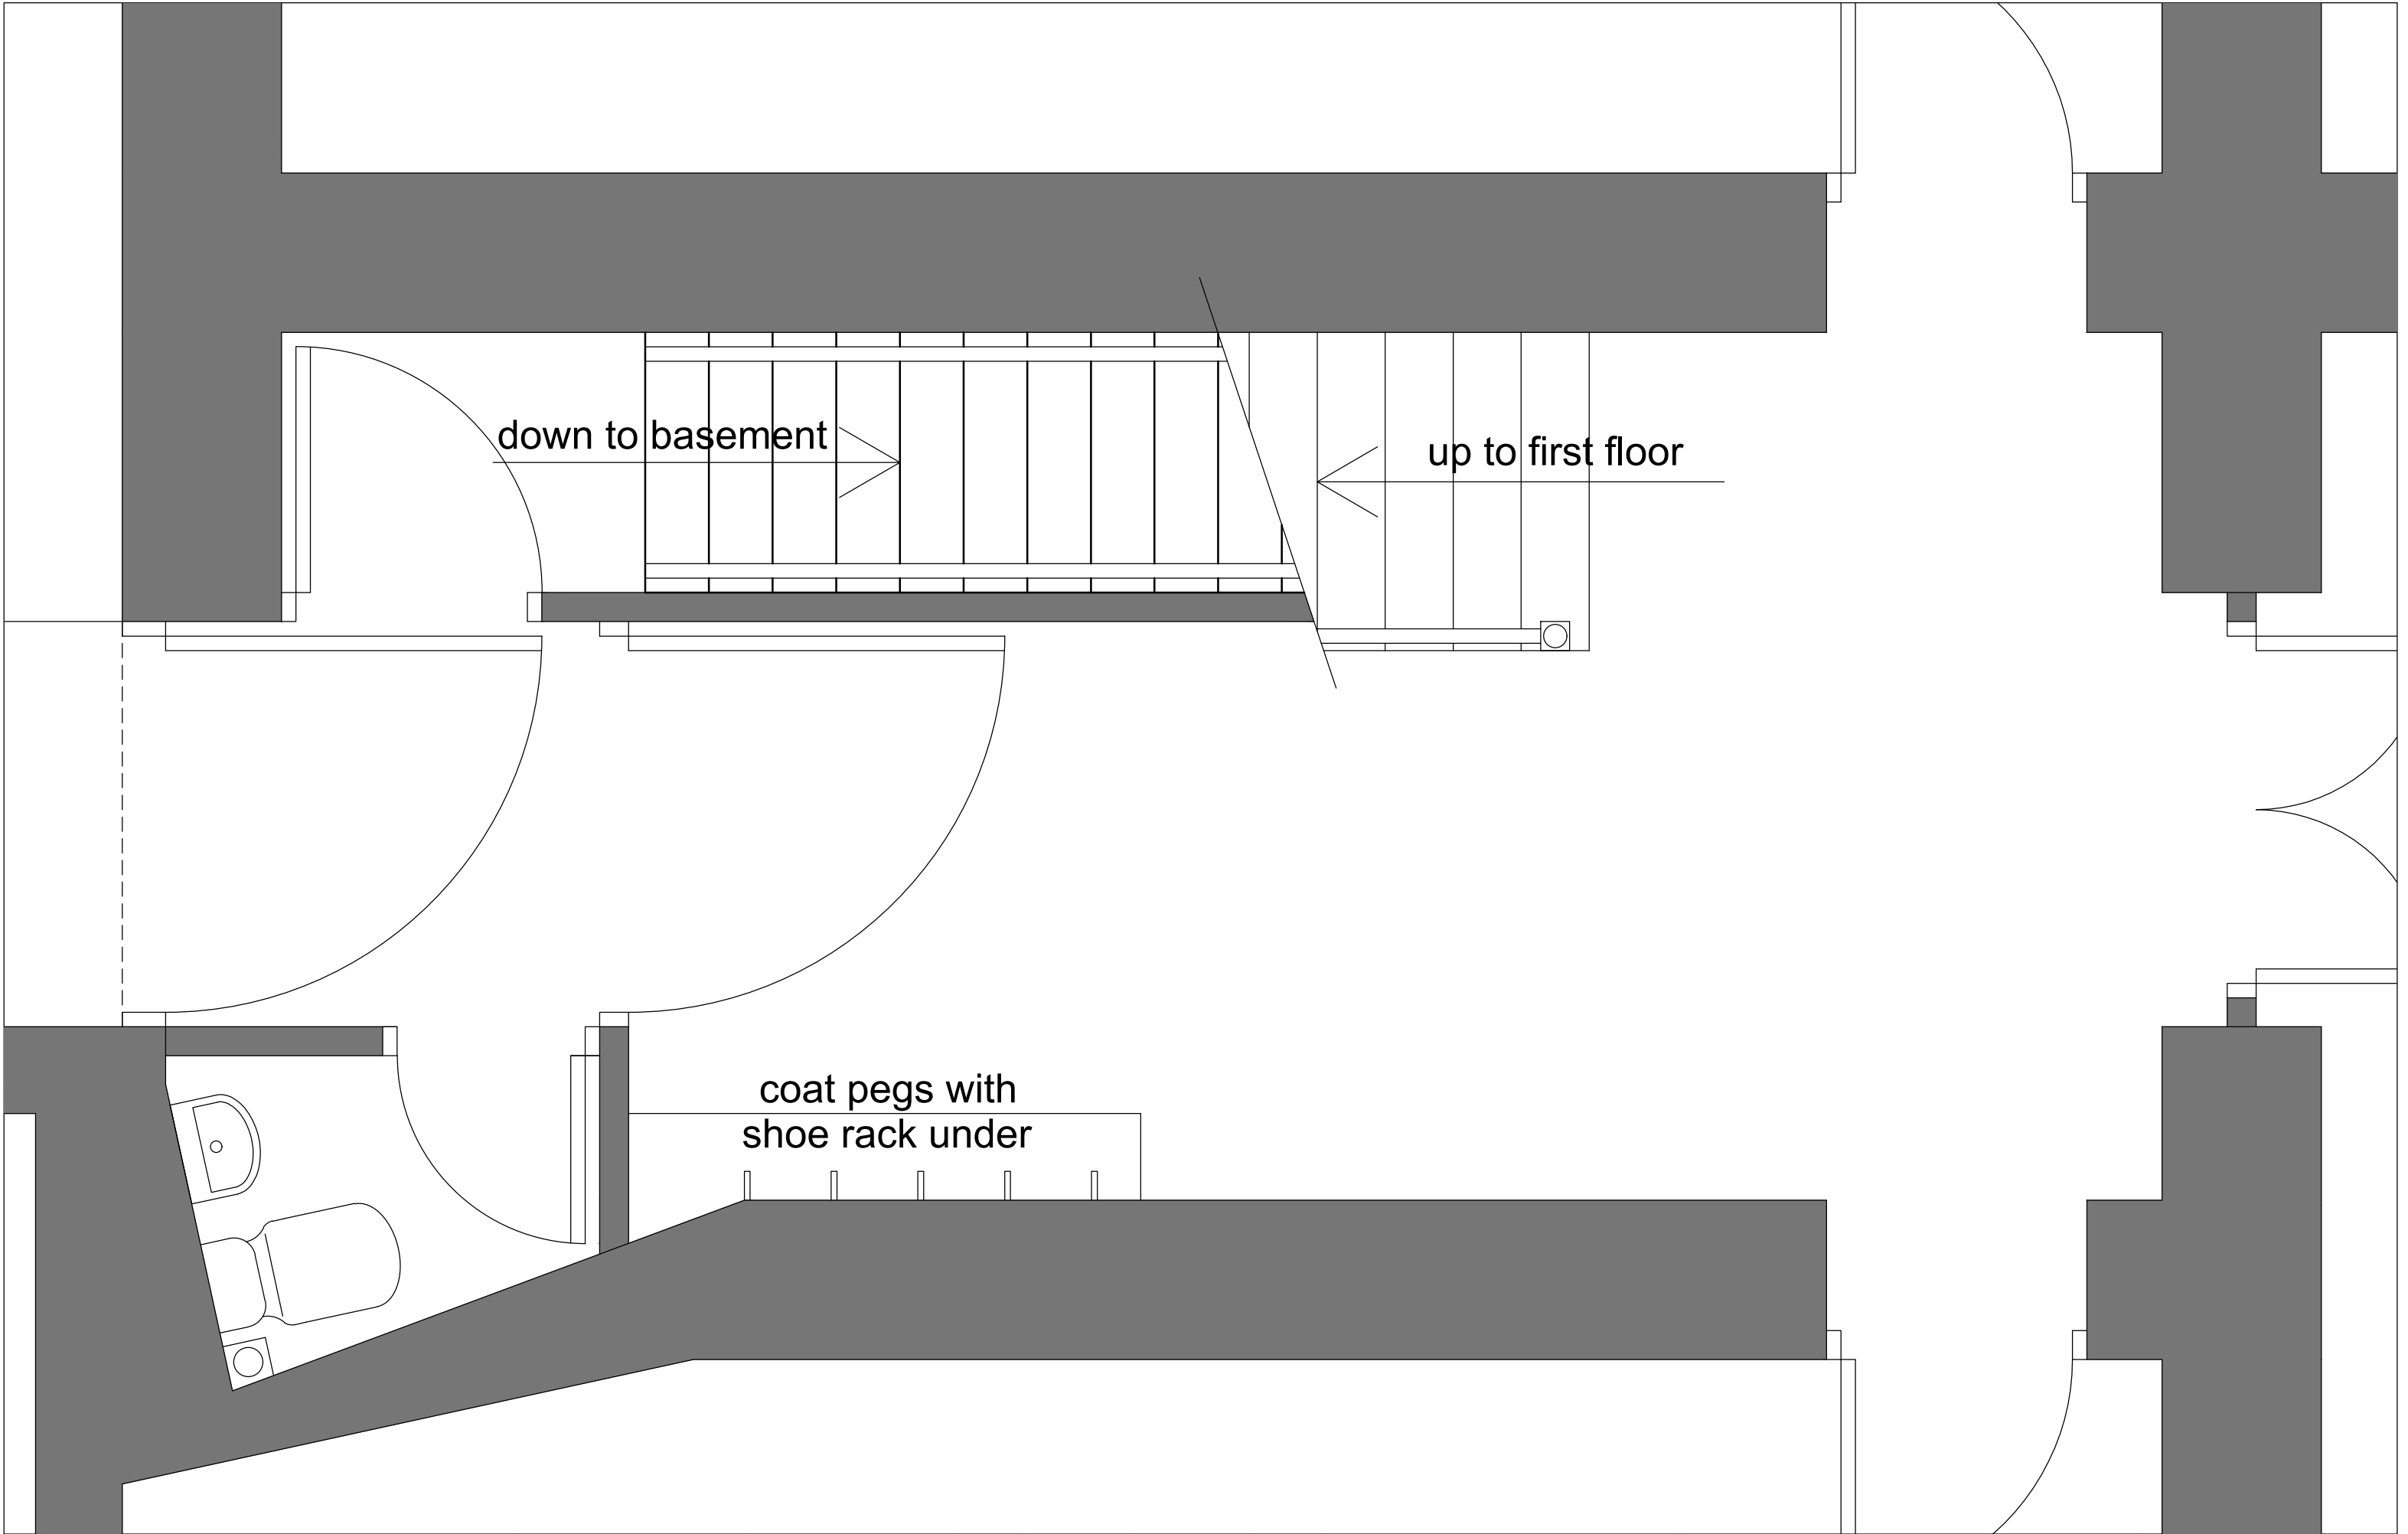

Ian Bright Architects
Chartered Architects – Conservation Architects

Short House
1-5 Short Street
Macclesfield
SK11 6JY

RIBA 
Chartered Practice

t : 0161 818 2225
m: 0777 56 88825
w: www.ianbrightarchitects.com
e : ib@ianbrightarchitects.com


Architects Registration Board

job title
Alkington Hall East

drawing title
**Ground Floor Plan
Proposed**

scale
1:20

sheet print size
A3

date of this issue
15/12/2022

drawn by
ITB

revisions record			
rev	date	details	by



drawing purpose
**Planning and Listed
Building Consent**

drawing status
Application

job no.
2529

drawing no.
1-2-21-2

rev

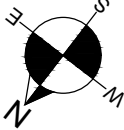 

Do not scale from this drawing. Use figured dimensions only. This drawing must only be used for the purpose for which it is supplied. The copyright of this drawing remains with Ian Bright Architects Ltd and cannot be used by any other party for any purpose without prior written agreement.