
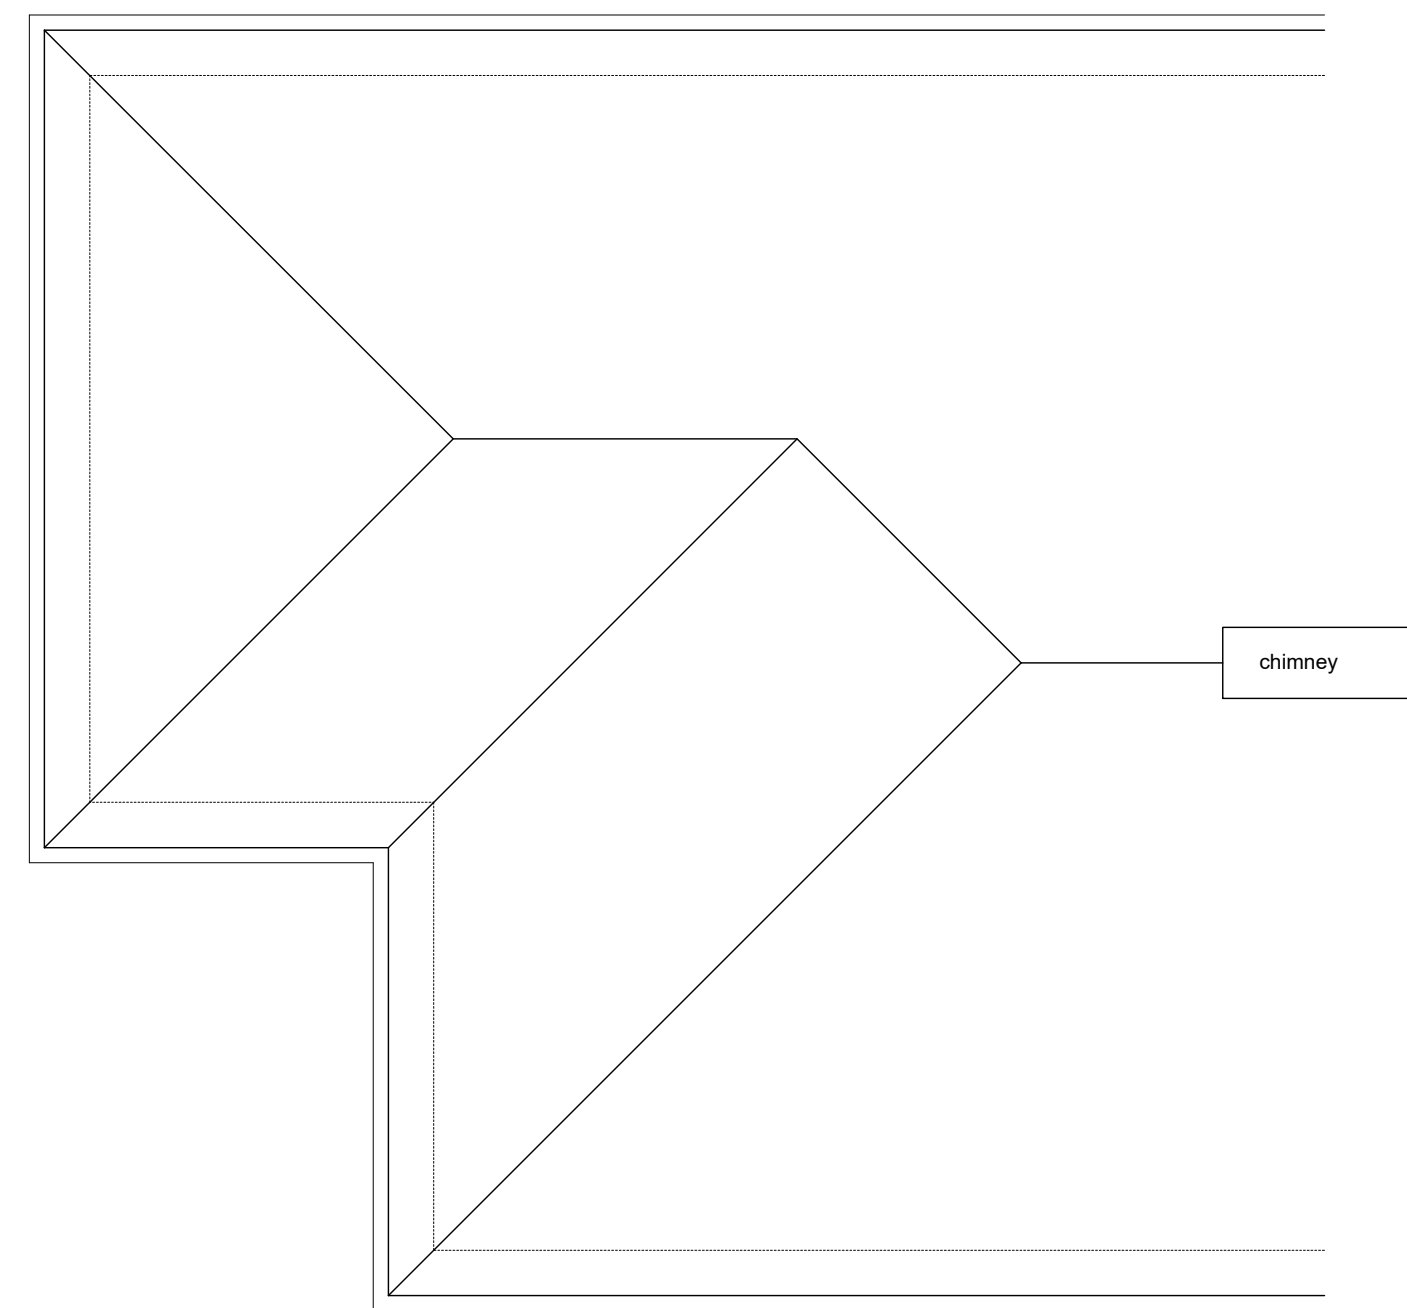
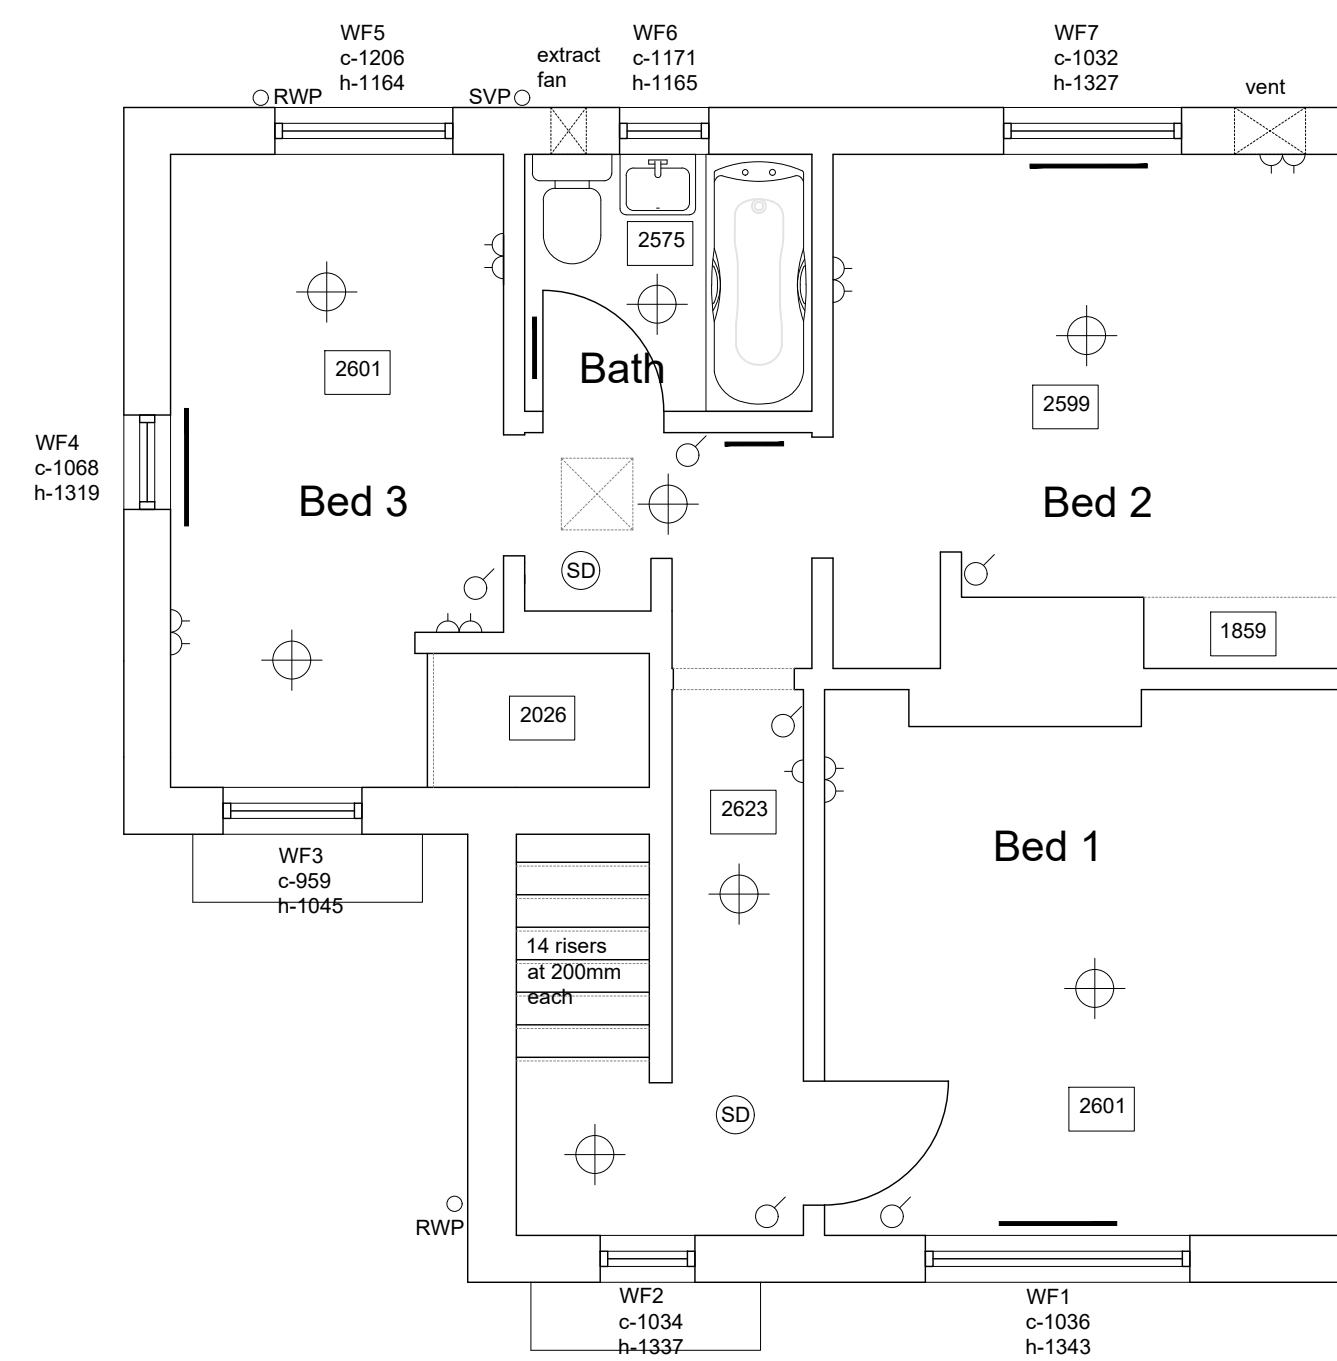


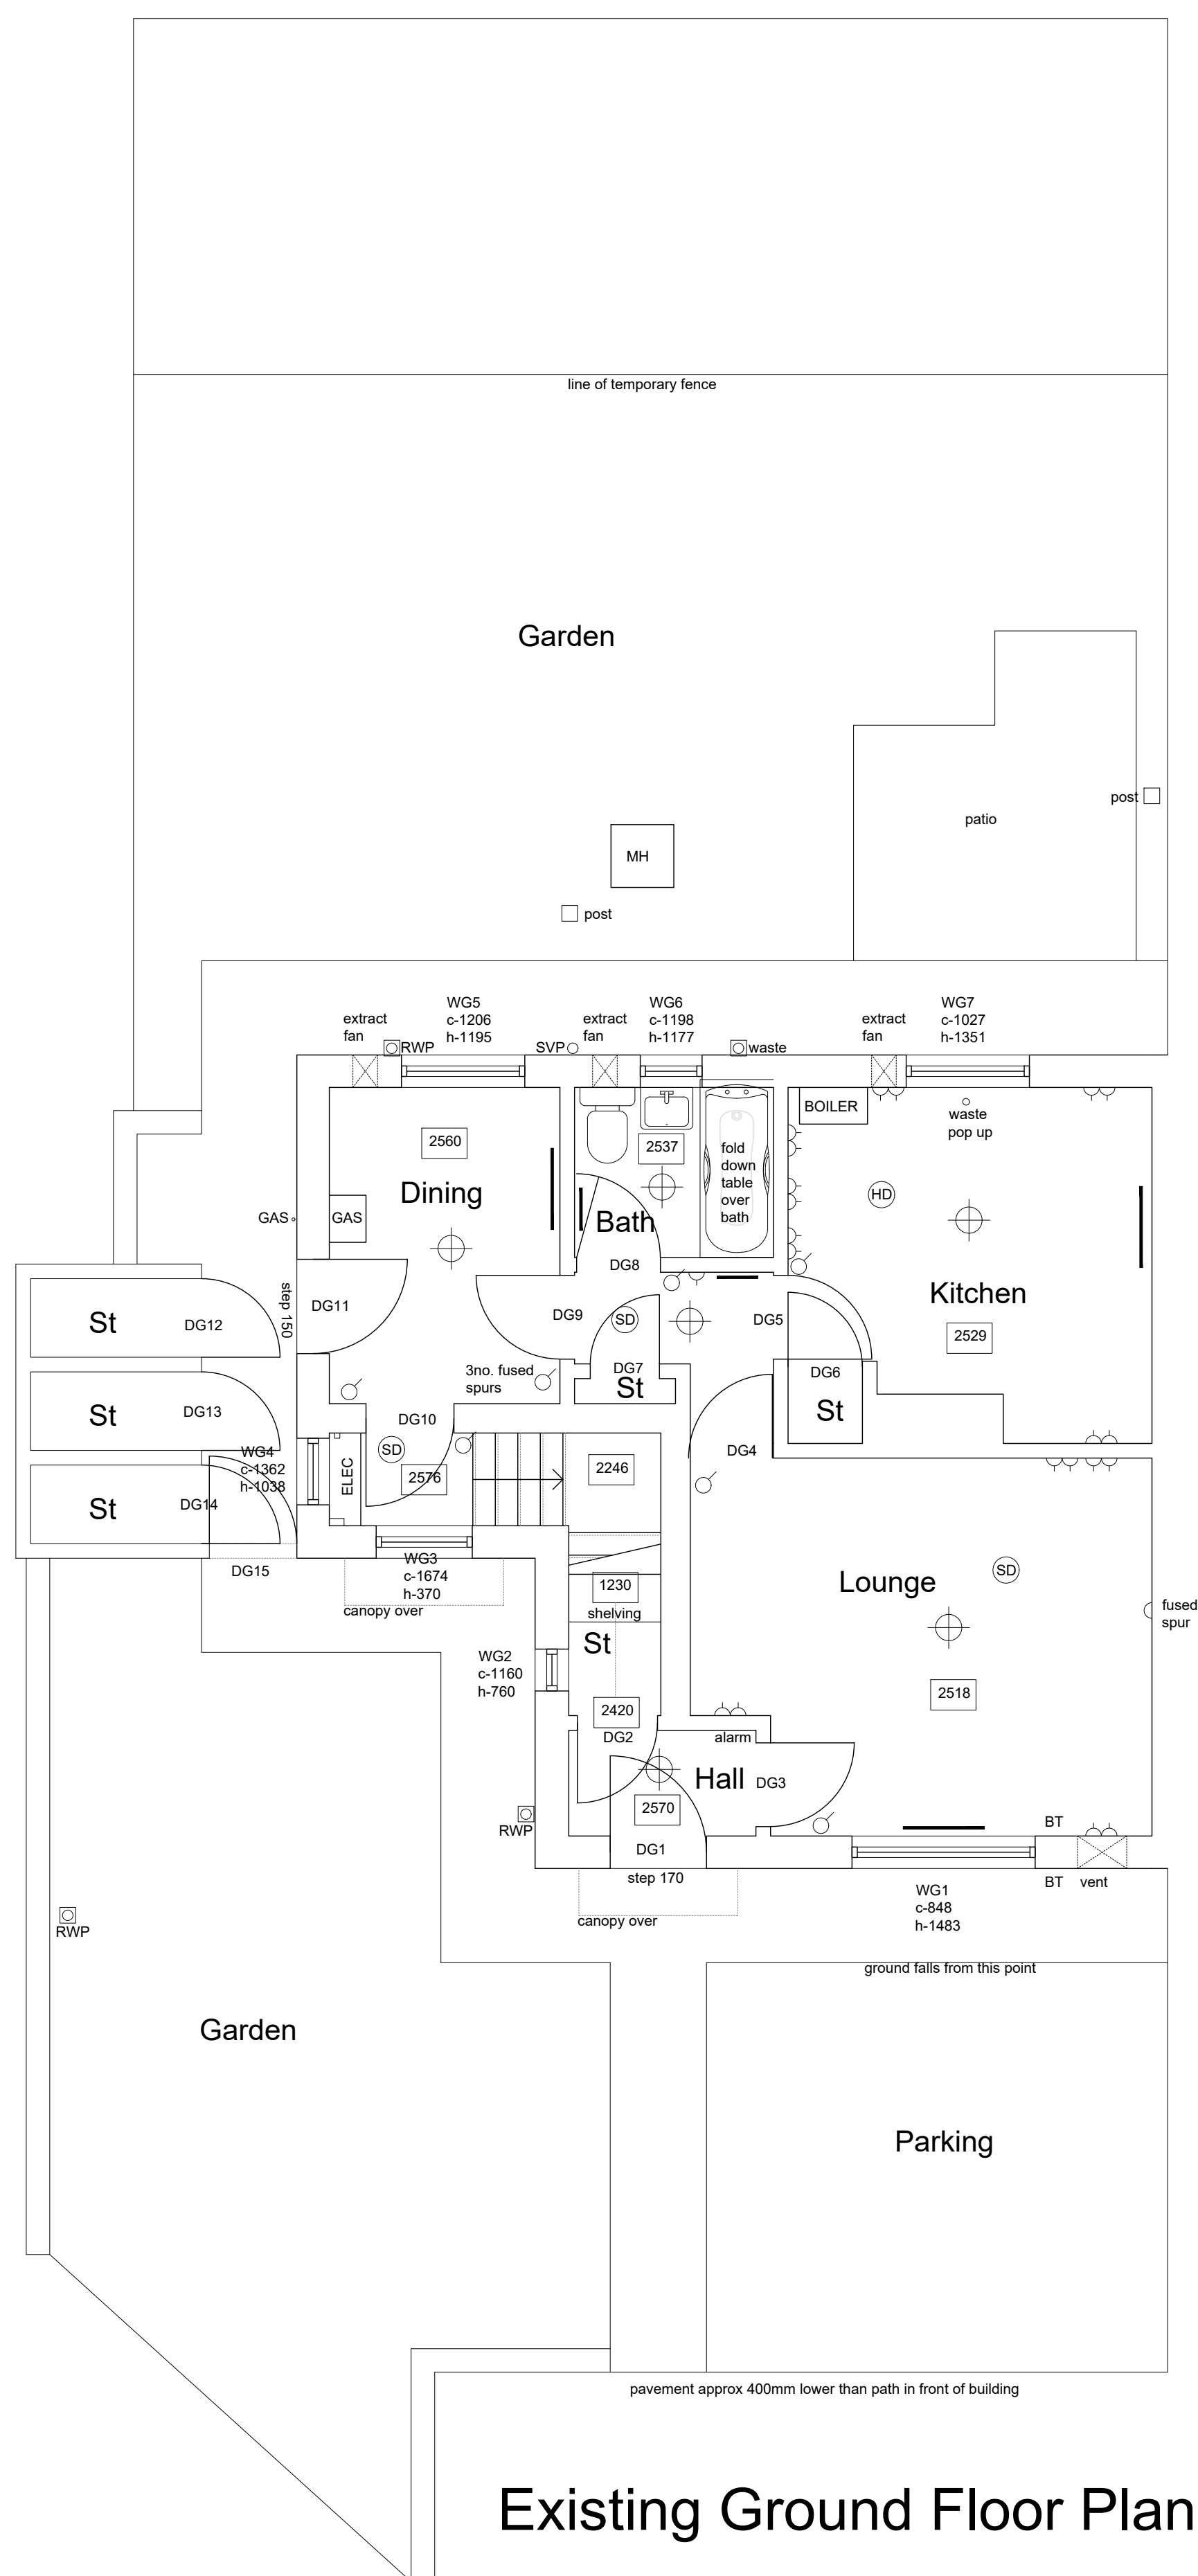

General Notes

01: Dimensions must not be scaled from this drawing. If in doubt, please ask.
02: All dimensions are in millimetres unless noted otherwise.
03: All dimensions should be verified on site before proceeding with the work.
04: TADW Architects shall be notified in writing of any discrepancies.
05: © TADW Limited (UK) 2015

Legend

P1	Issued for comment	23.3.24	MH	BB
Issue	Description	Date	Drawn	Checked

Drawing Status
P - Planning | **T** - Tender | **C** - Construction | **R** - As Record

For Approval



Six St. Petersgate Stockport Cheshire SK1 1HD
Ph 0161 477 6158 Fx 0161 480 8342 mail@tadw.co.uk www.tadw.co.uk

Client	Rochdale Boroughwide Housing
--------	------------------------------

Job	99 Curzon Close
-----	-----------------

Title	Existing Floor Plans
-------	----------------------

Scale	1:50 @ A1
-------	-----------

Note - Prints from PDF files may not be to scale, check accuracy against scale



Job Number 241343	Drawing Number 01	Issue P1
-----------------------------	-----------------------------	--------------------

Drawing Number
01

Issue
P1