



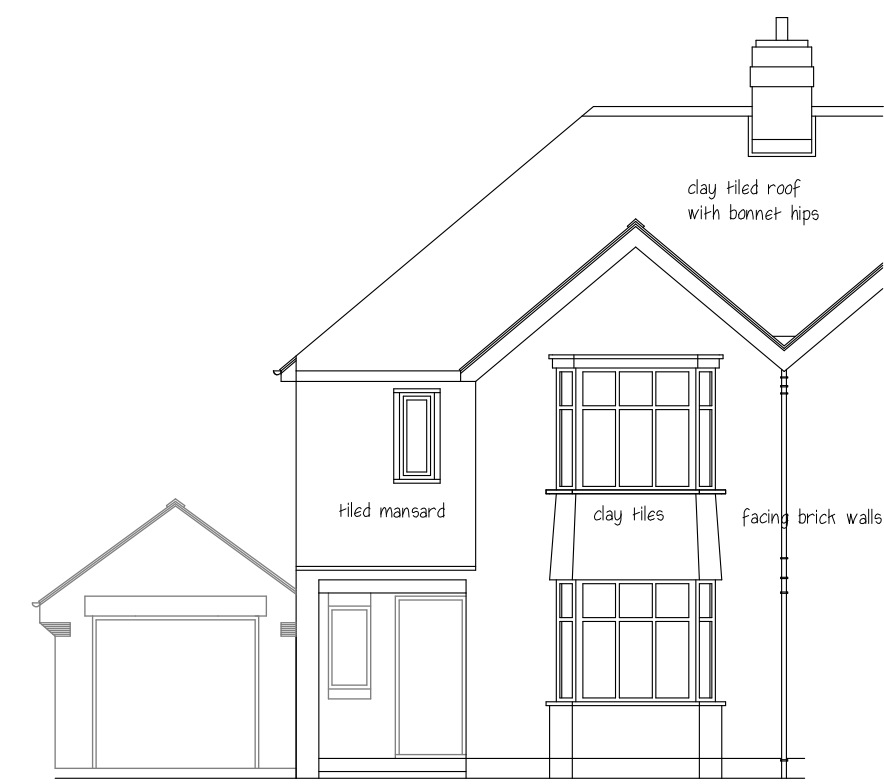


FRONT EXISTING

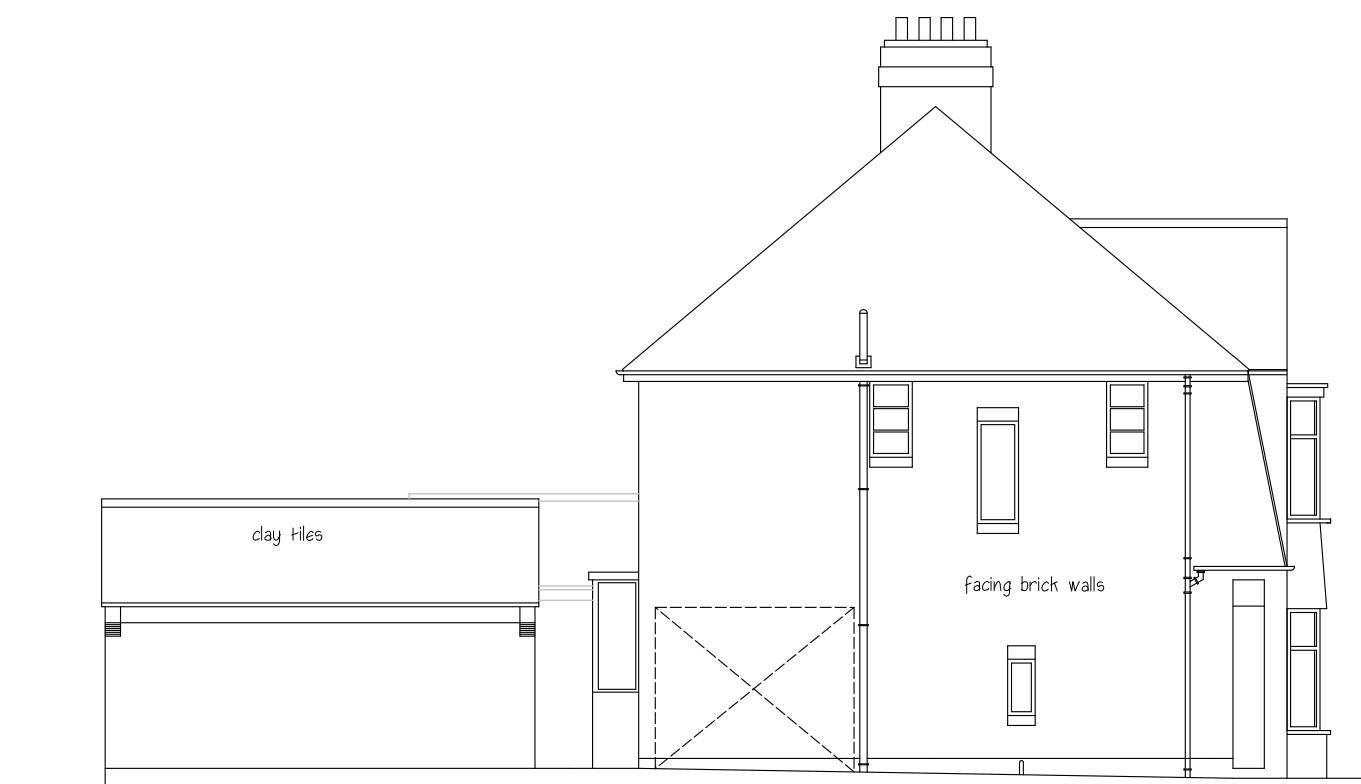

SIDE EXISTING




REAR EXISTING

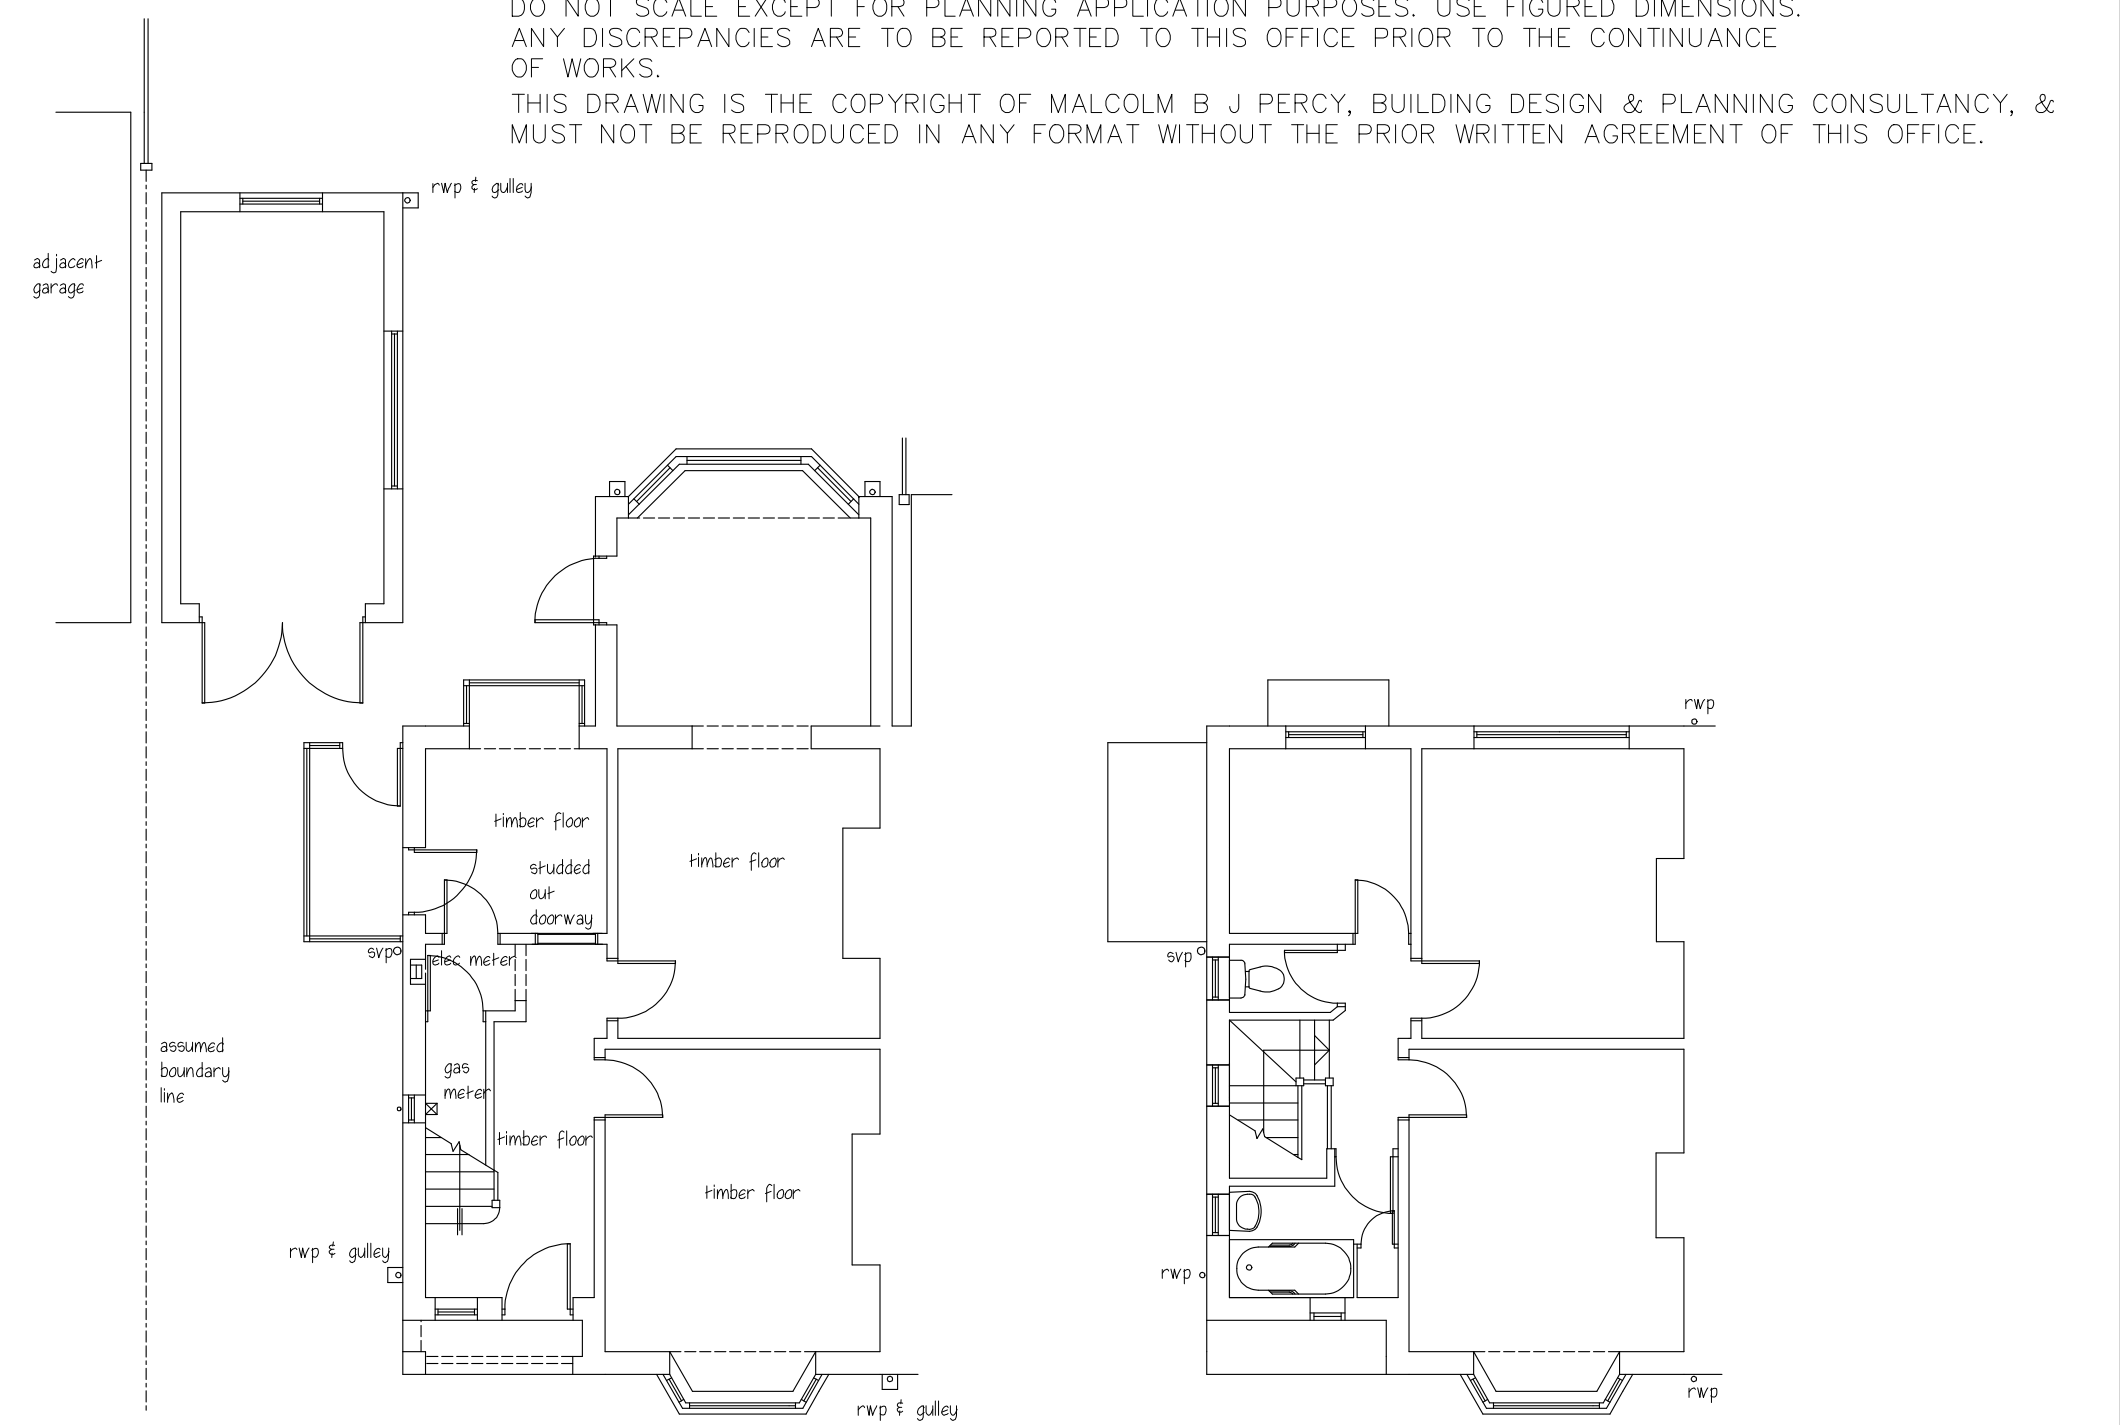

GROUND FLOOR EXISTING


FIRST FLOOR EXISTING

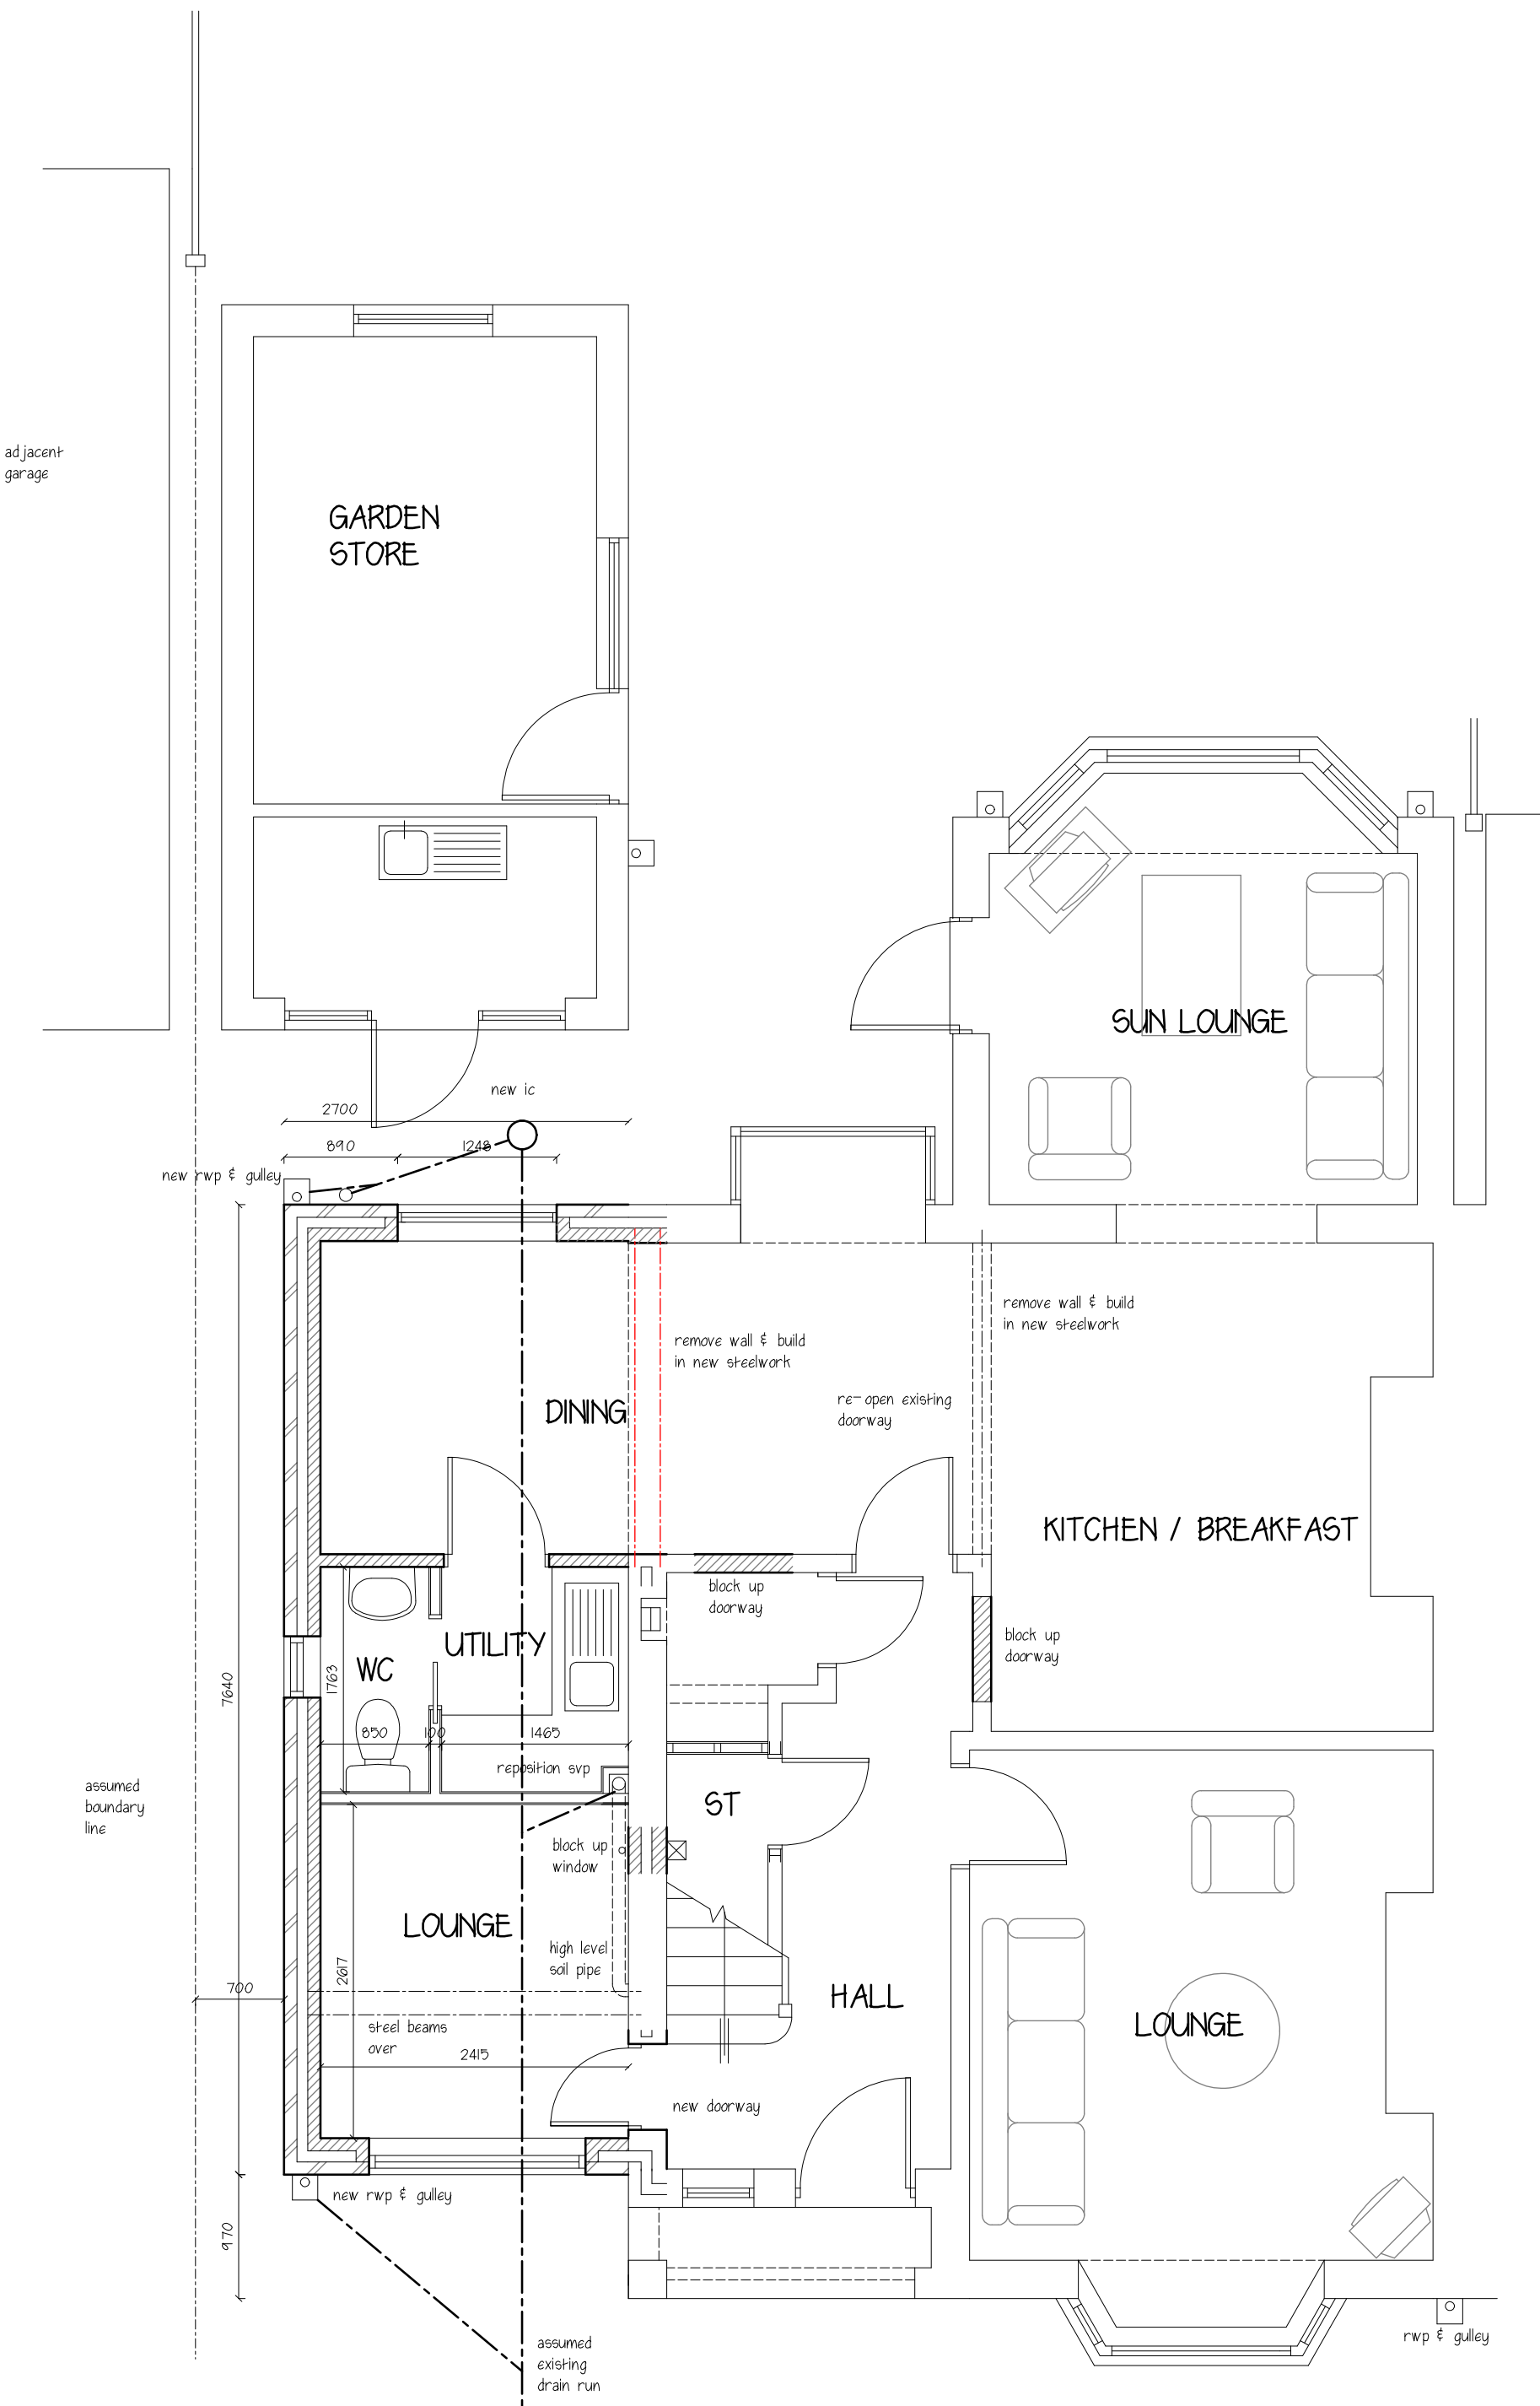


GROUND FLOOR PROPOSED




FRONT PROPOSED

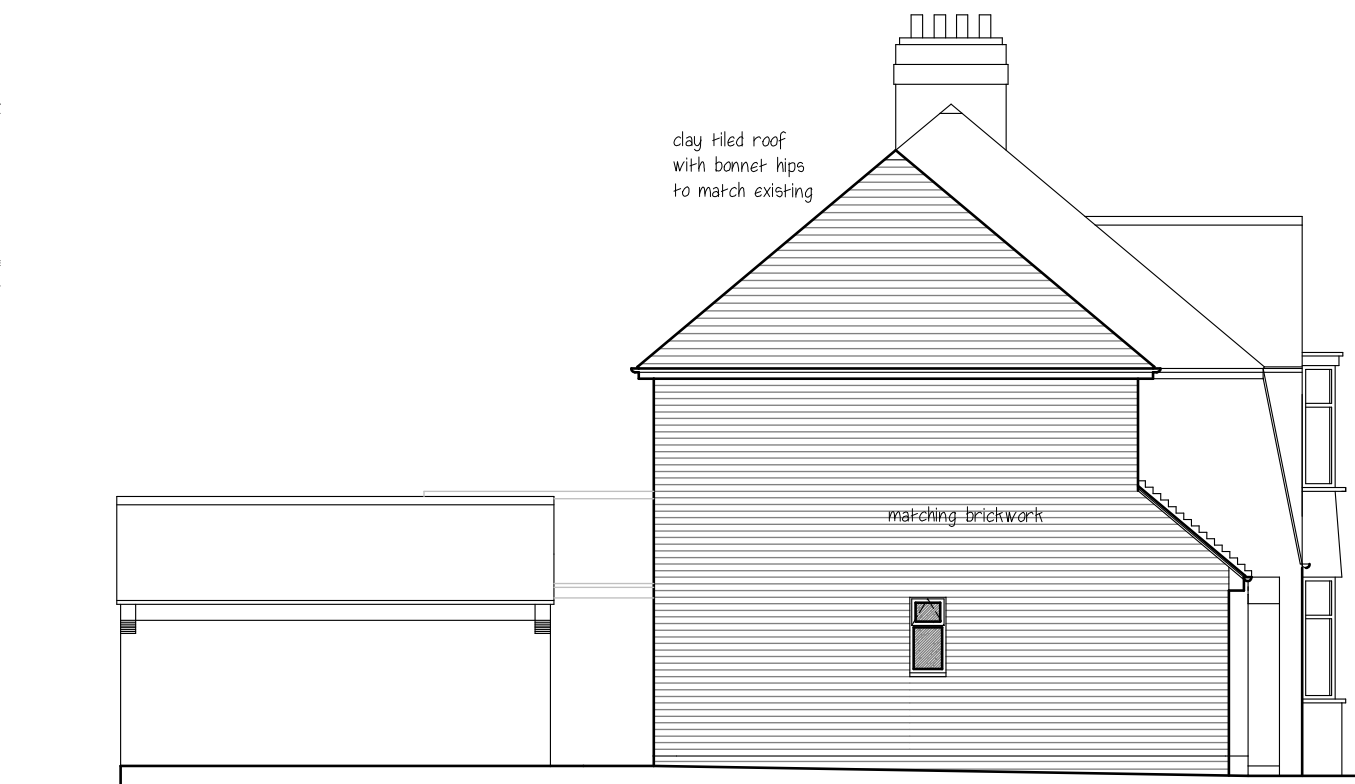


SIDE PROPOSED

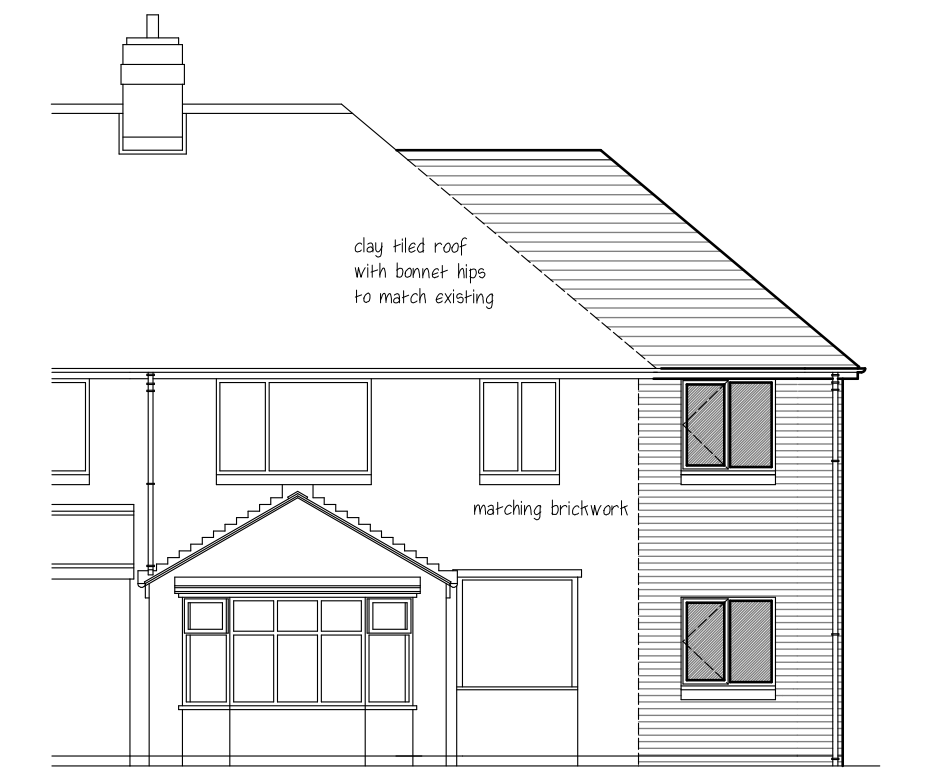

REAR PROPOSED

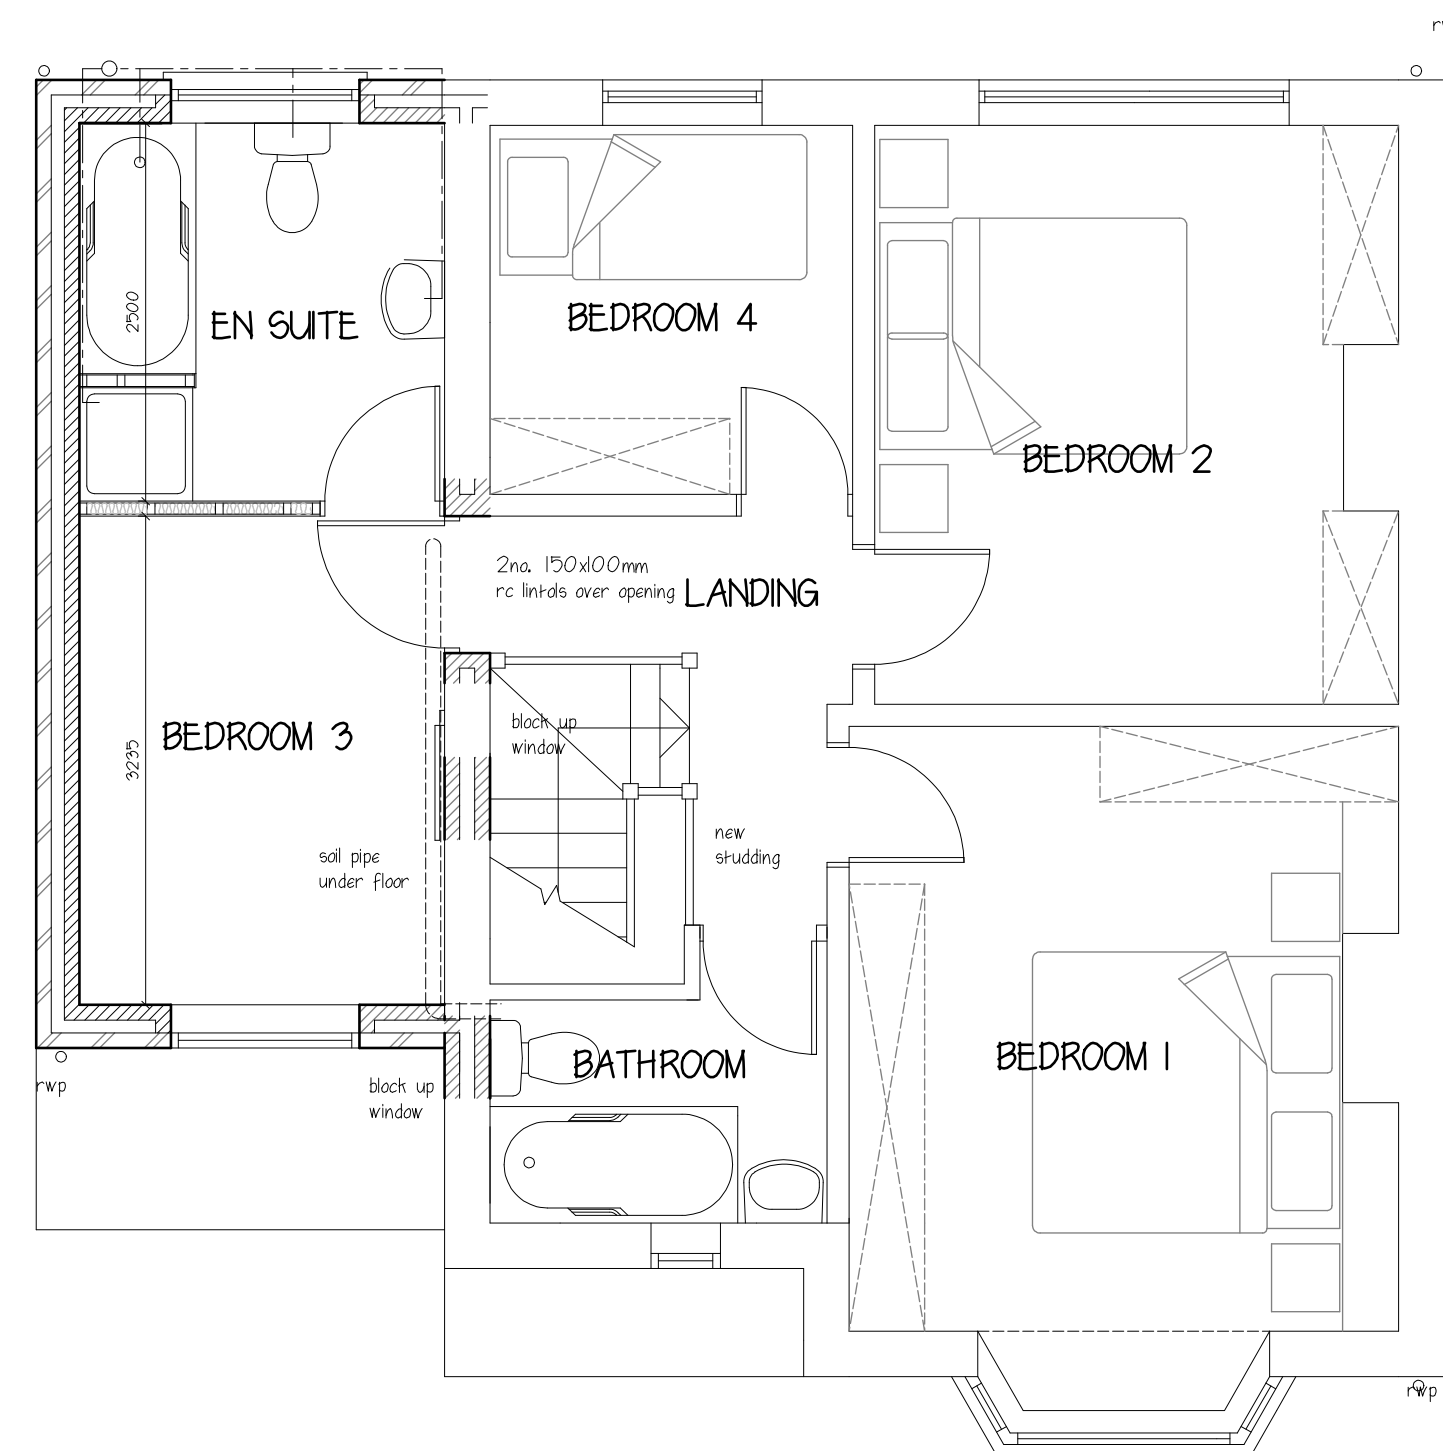


FIRST FLOOR PROPOSED

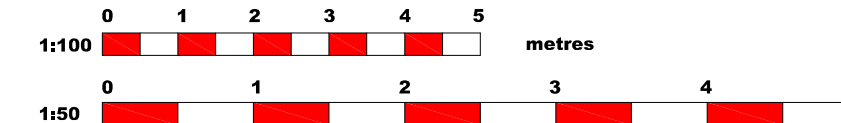

Malcolm B. J. Percy, 5, Newark Place, Henhull, Nantwich, Cheshire, CW5 6XY.
E-mail : malcolmpercy@hotmail.com
Mobile : 07802 663325

BUILDING DESIGN
AND PLANNING
CONSULTANCY

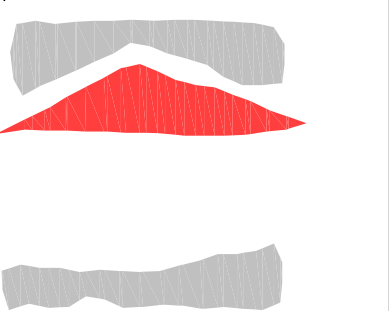

PROJECT TWO STOREY SIDE EXTENSION
8, WOOD TOP AVENUE,
ROCHDALE, OL11 4BD.

CLIENT
MR & MRS D WILCOCK

TITLE
EXISTING & PROPOSED FLOOR PLANS & ELEVATIONS.

DATE
June 2024

SCALE
1:100 & 1:50
@ A1

DRAWN BY
mbjp

DRAWING NO.
1603.03

REVISION
B