



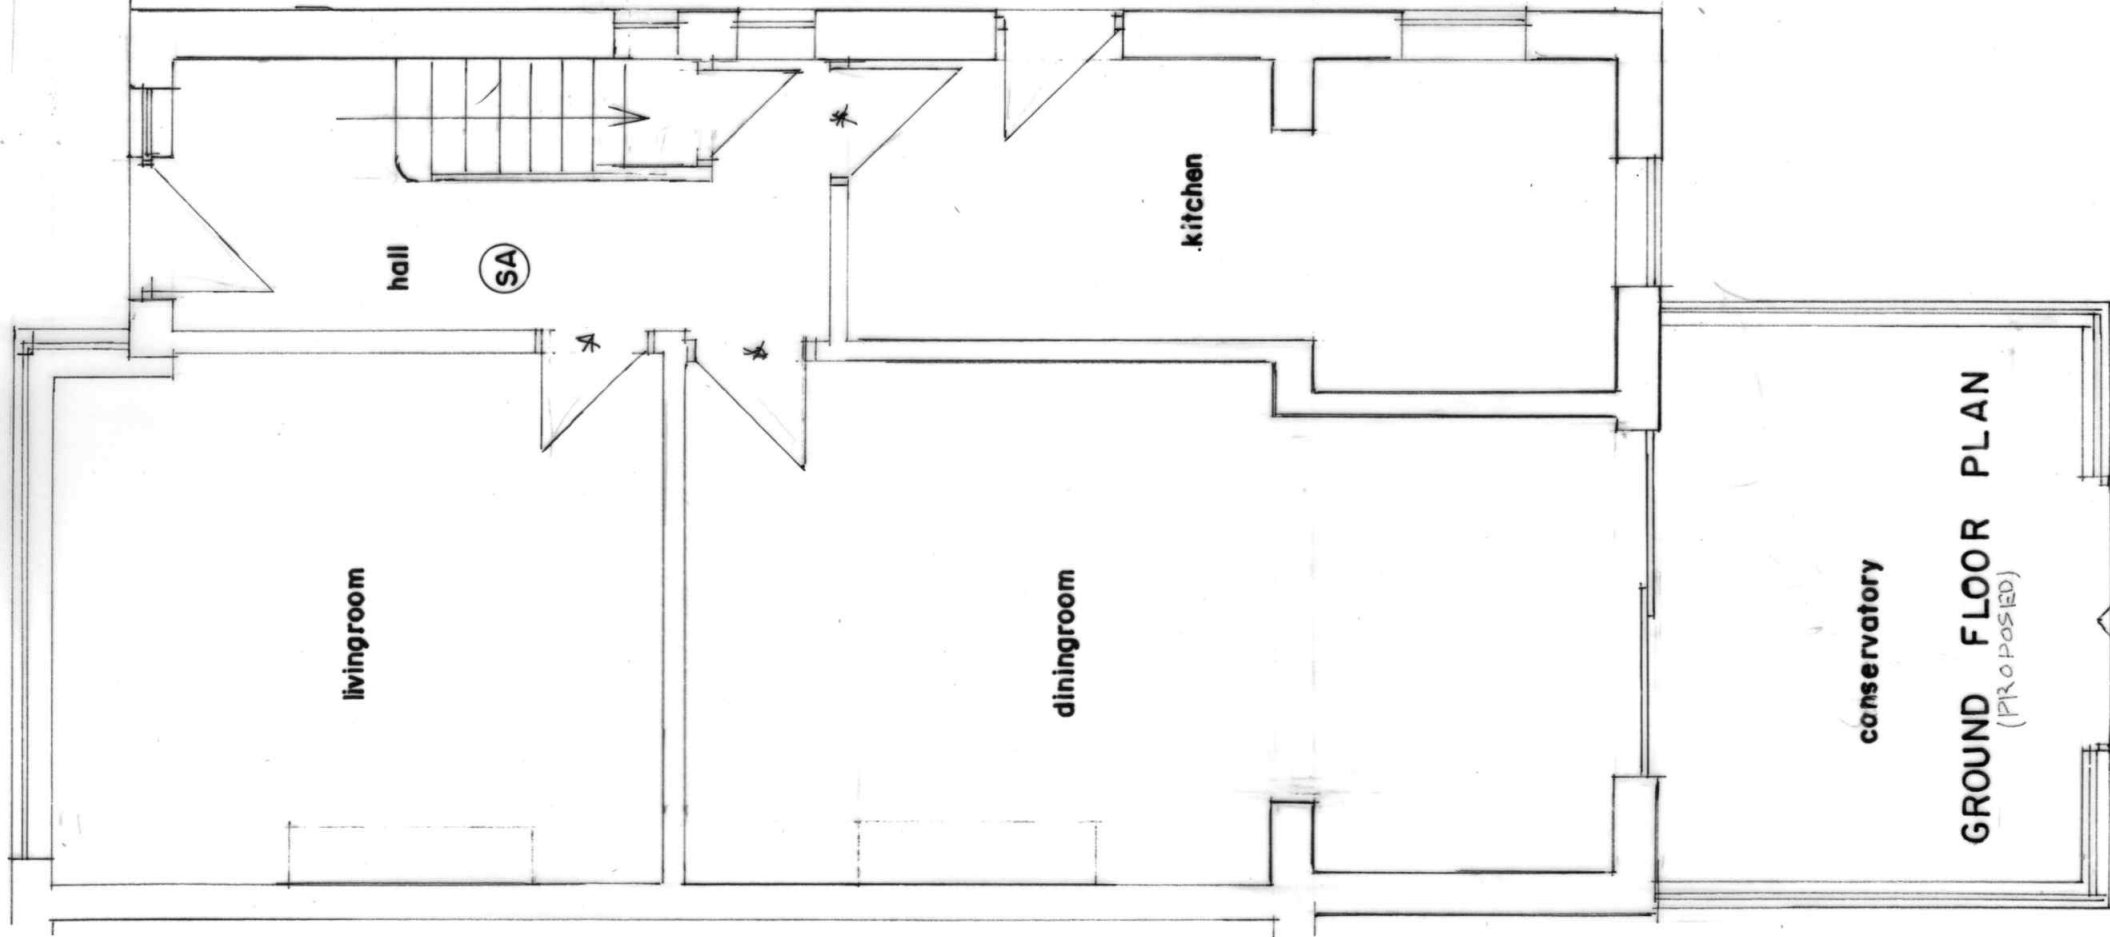


conservatory

GROUND FLOOR PLAN
(PROPOSED)

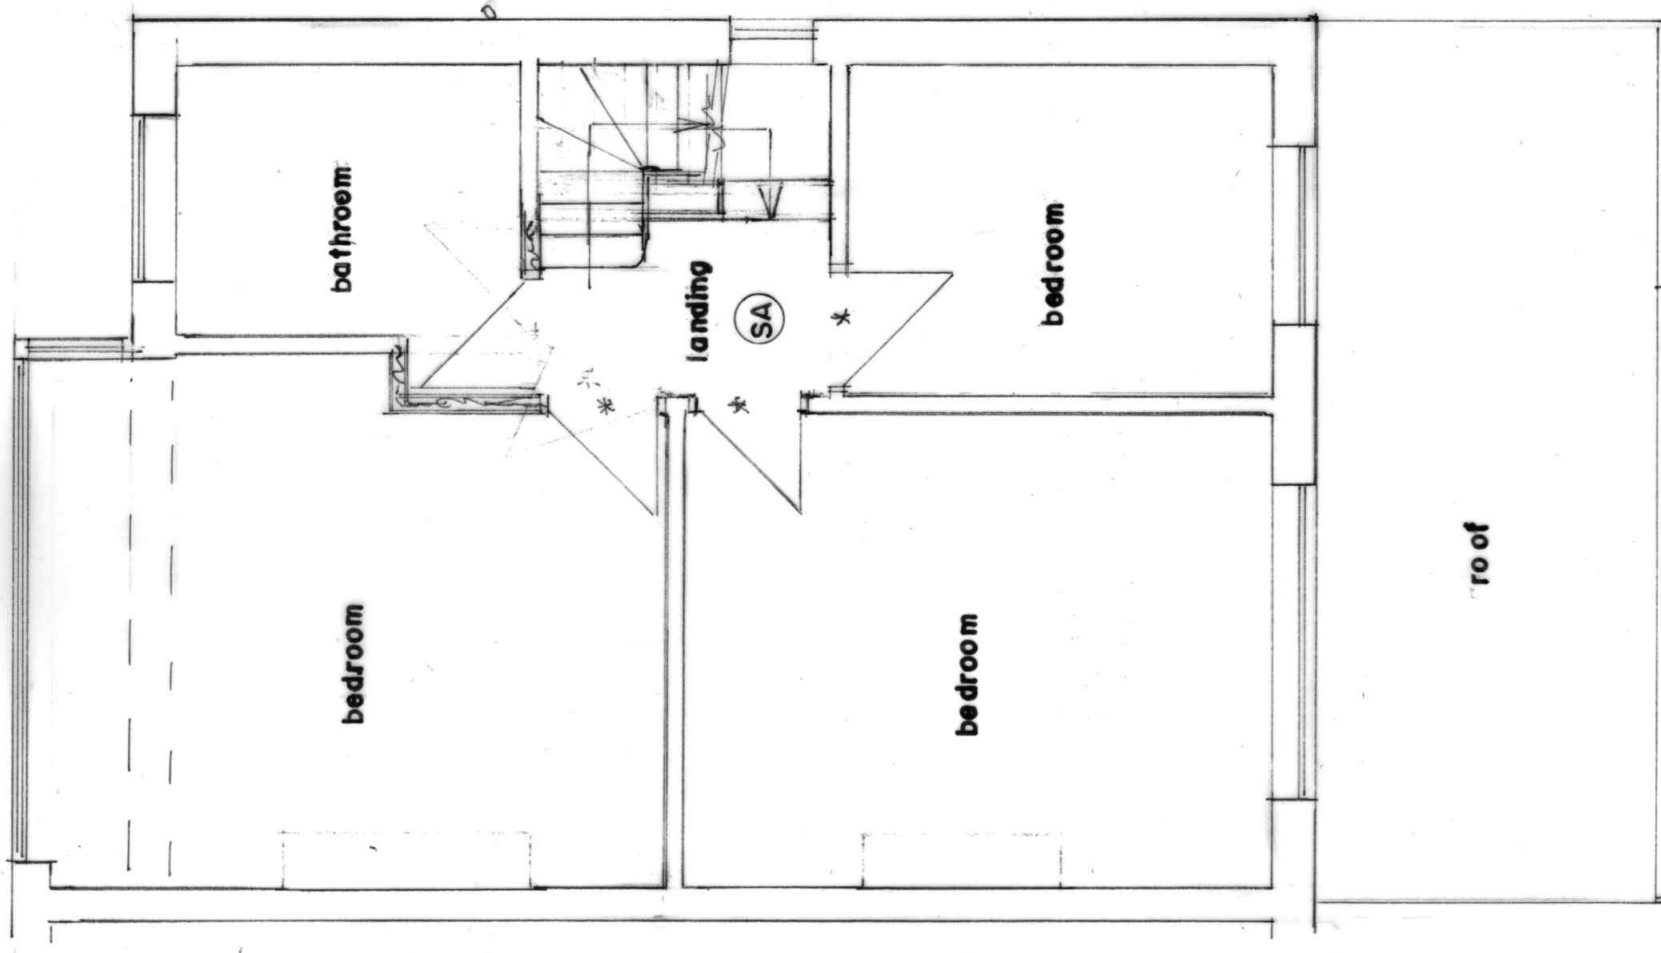

FIRST FLOOR PLAN
(PROPOSED)

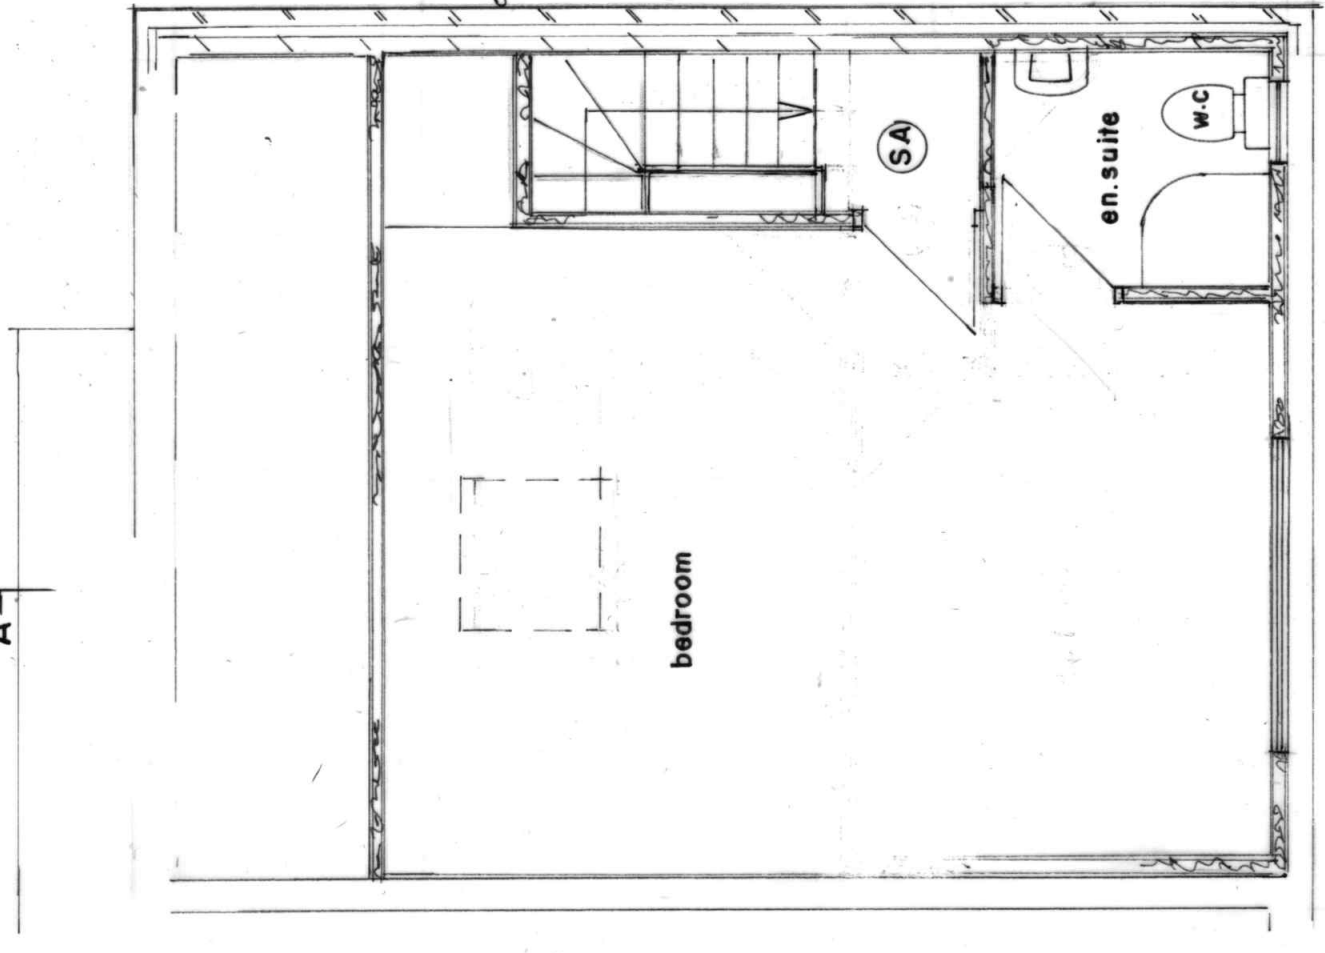

SECOND FLOOR PLAN
(PROPOSED)

BUILDING DESIGN SERVICES	
M. FAROOQ	
418 Bury Road Rochdale OL11 5EU.	
Tel: 01706 712231 Mob: 07967605763	
PROPOSED REAR DORMER AND GABLE WALL AT	
19 BUERSIL AVENUE ROCHDALE OL16 4TP	
For: MR WAQAR HUSSAIN	
Plan	Scale 1:50
	2255/2