



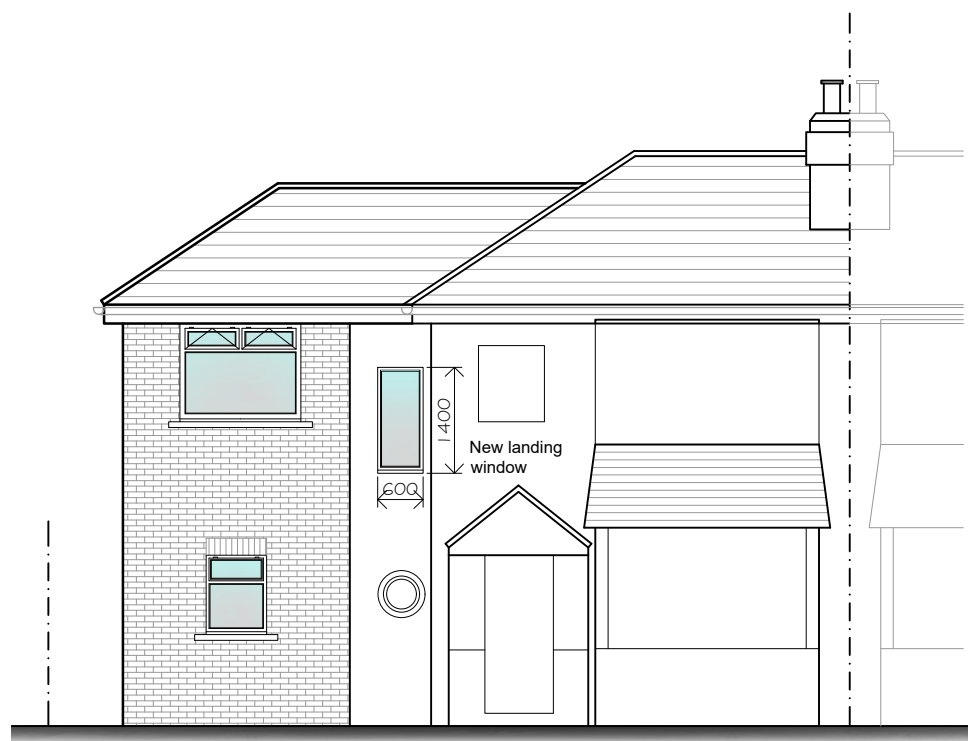


Front Elevation
As Proposed


0 0.51m 2m 5m
1:100

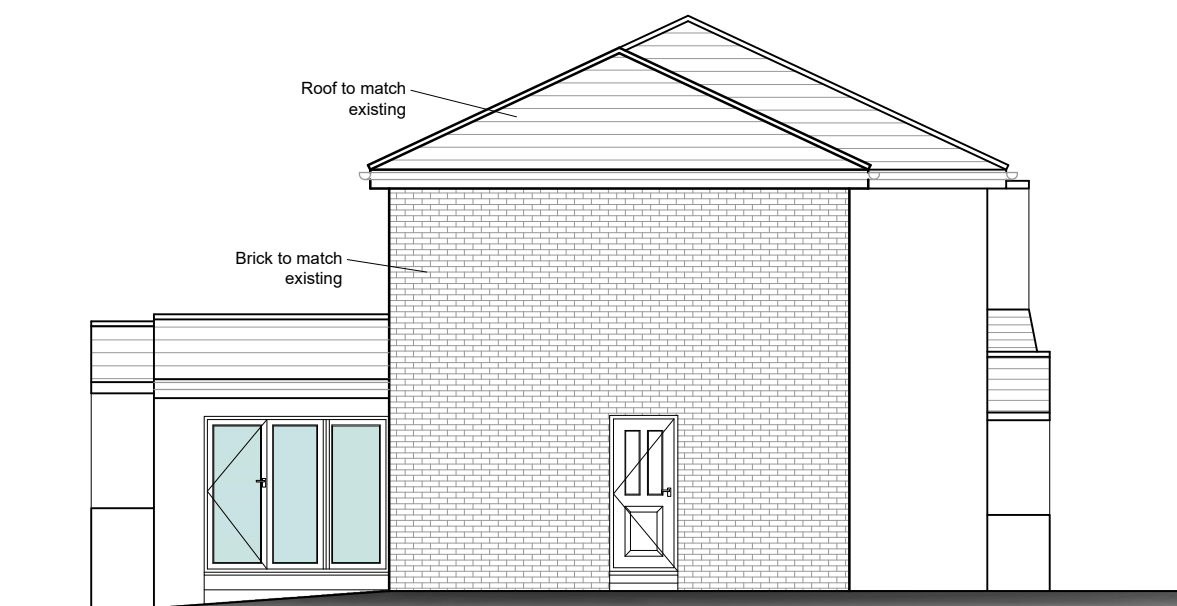

Side Elevation
As Proposed

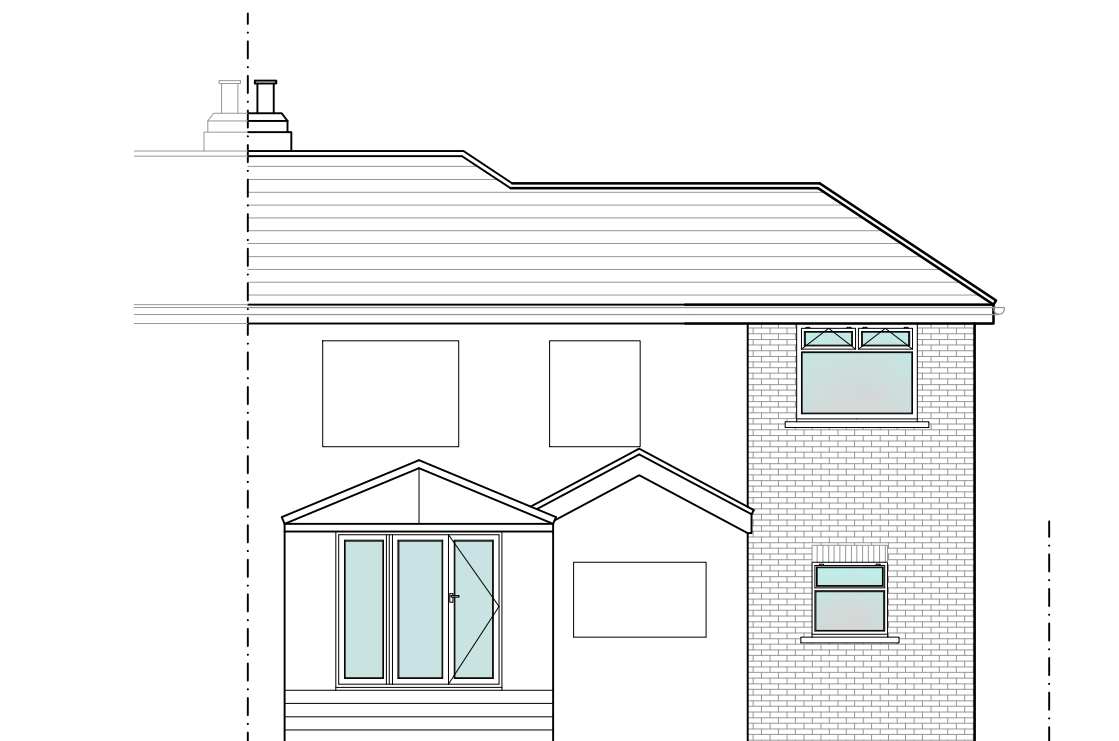


Rear Elevation
As Proposed

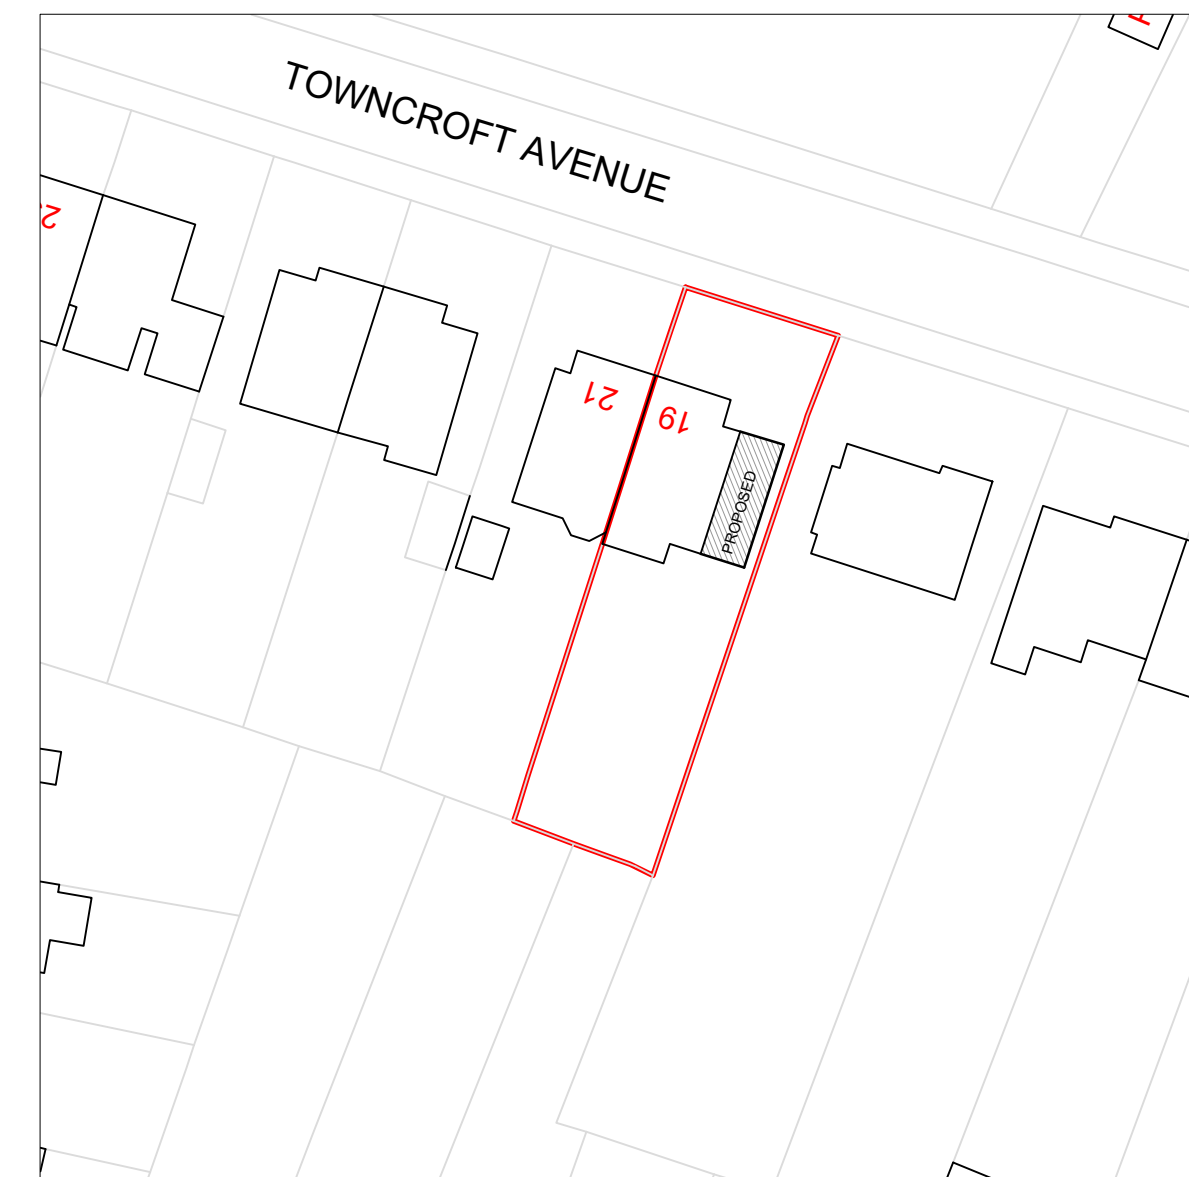


Site Block Plan as Proposed

0 5m 10m 20m
1:500

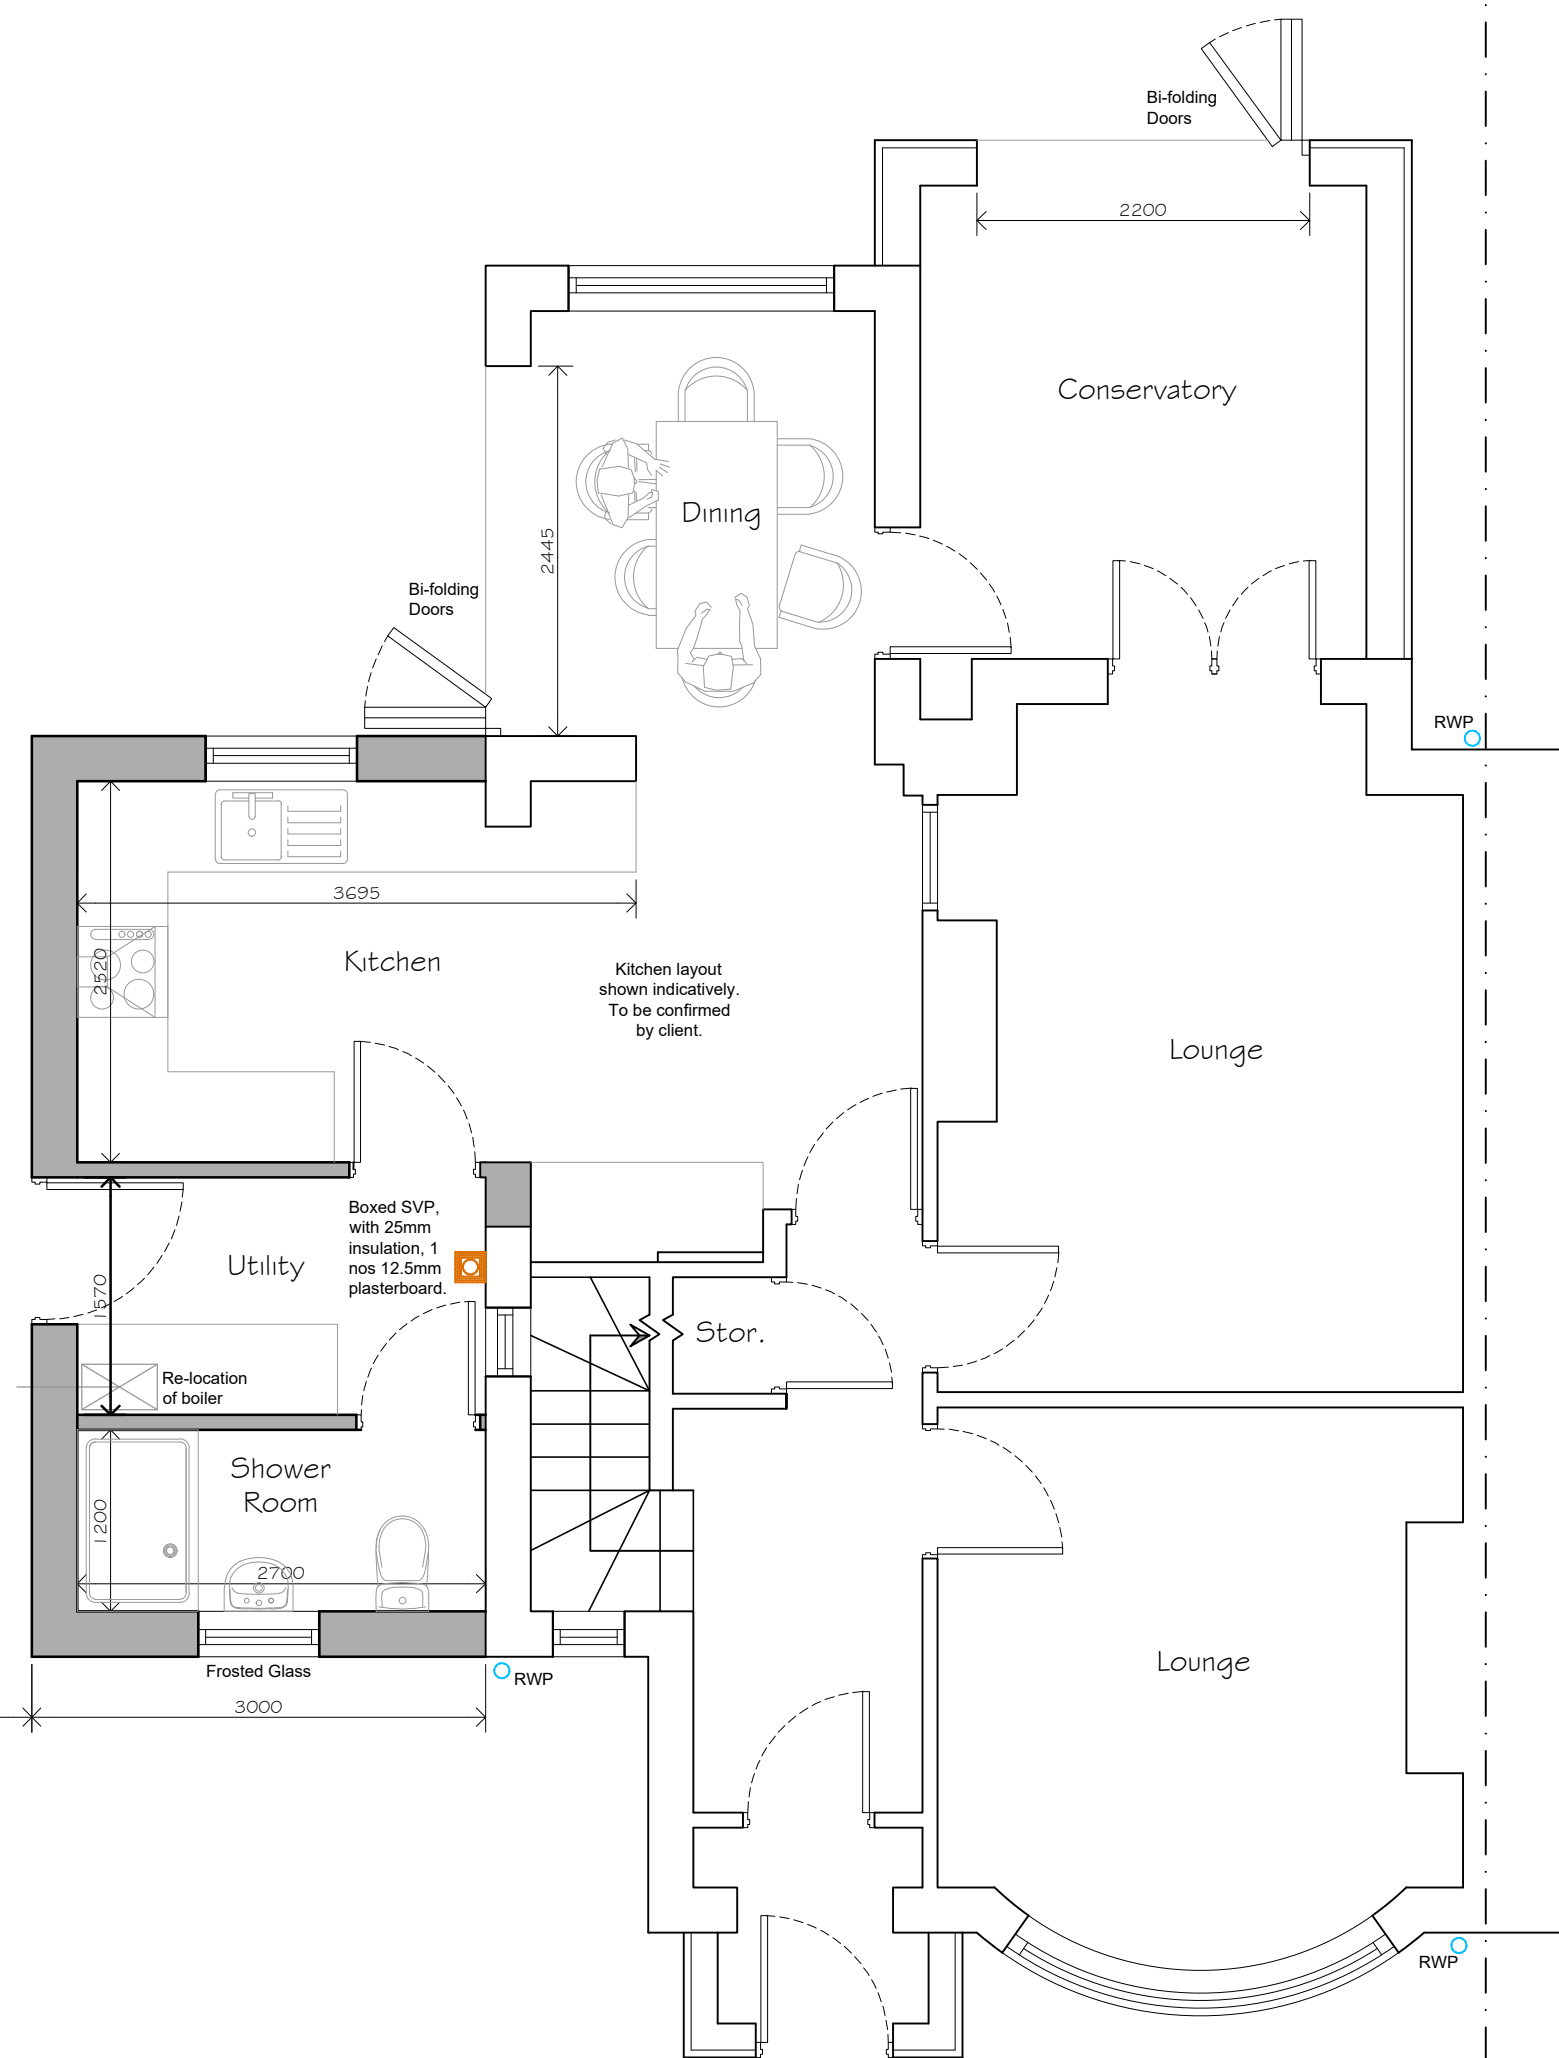


Ground Floor Plan
As Proposed

0 0.5m 1m 2m 5m
1:50

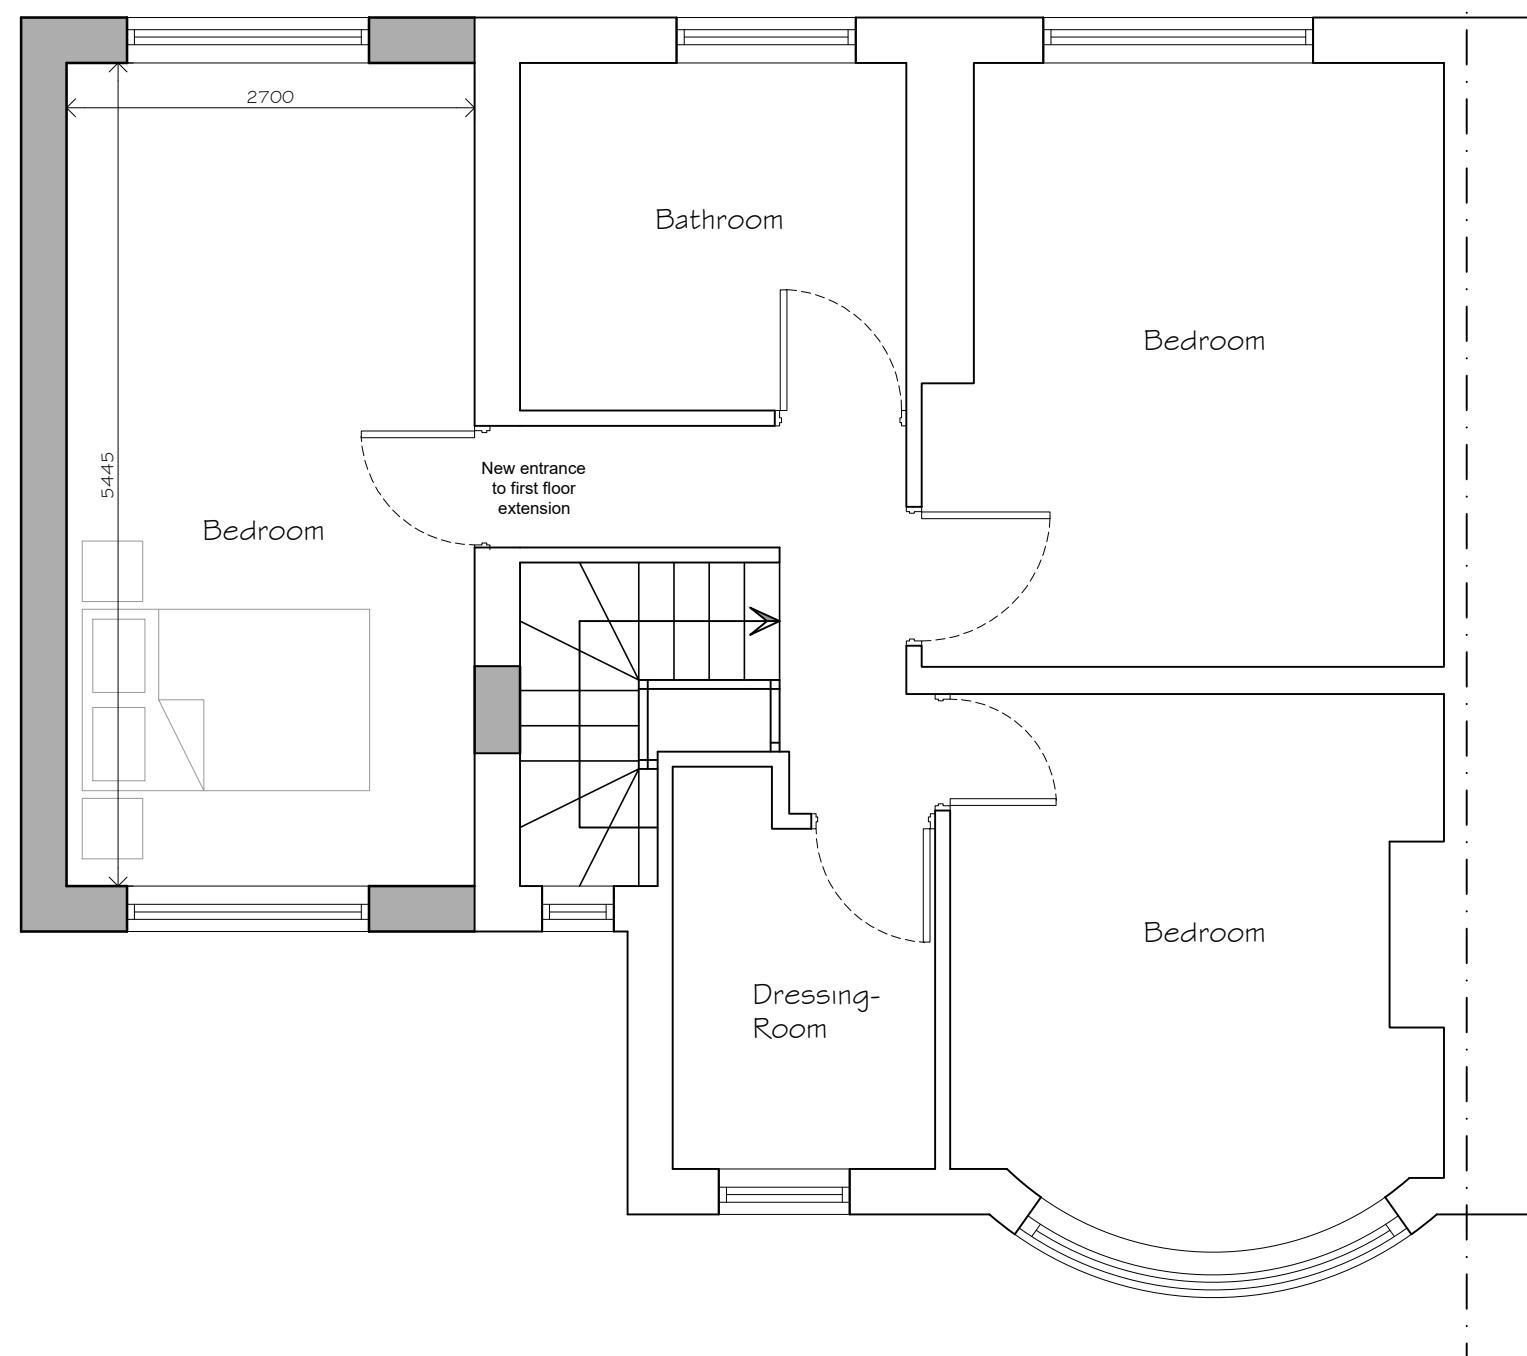

First Floor Plan
As Proposed

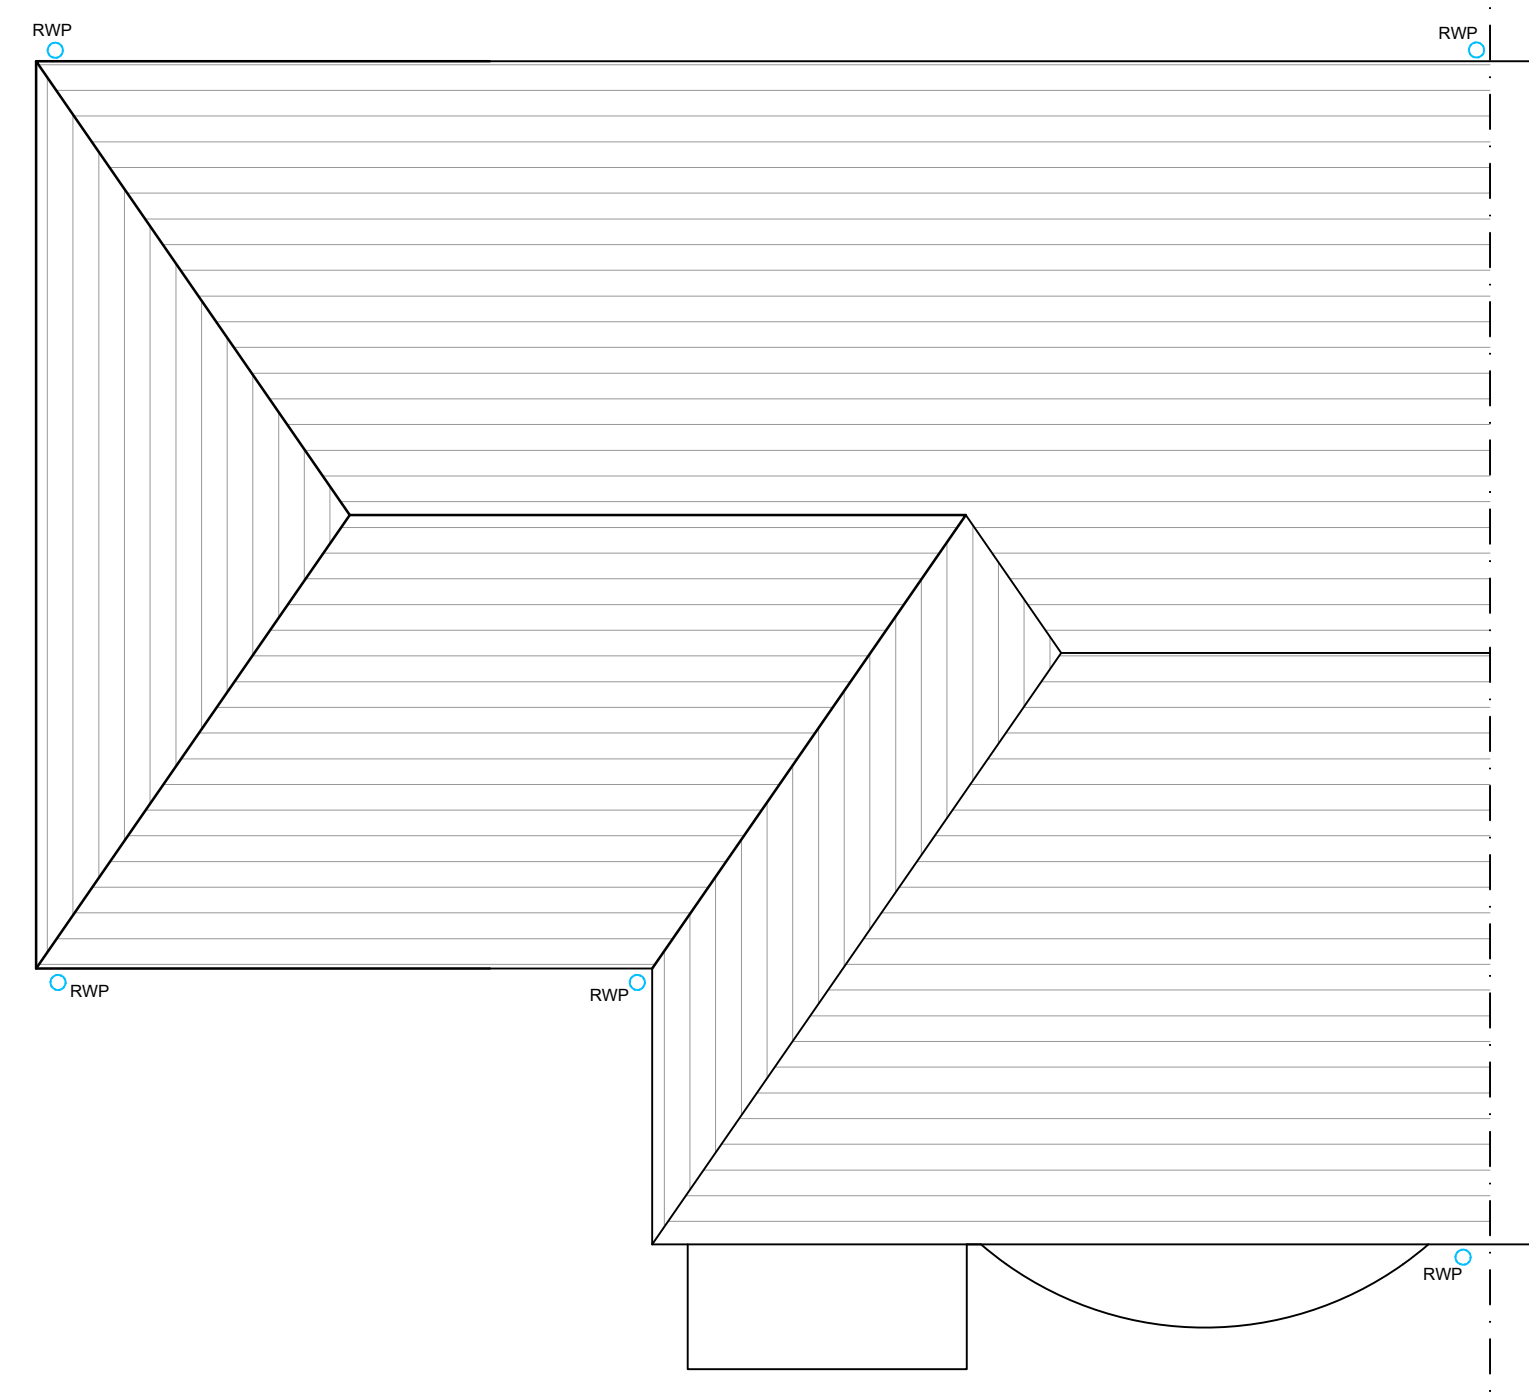

Roof Plan
As Proposed

- SYMBOLS, HATCH & LINETYPE KEY
- WARNING SIGNIFICANT HAZARD OR INFORMATION WHICH IS USEFUL
 - ACTION (DO)
 - AVOID OR REFRAIN FROM (DON'T)
 - ON-SITE MEASUREMENTS REQUIRED
 - RELEVANT INFORMATION
 - STRUCTURAL ENGINEER ITEM
 - BUILDING CONTROL ITEM
 - BRICK
 - BLOCK
 - HARDWARE
 - GLAZING
 - CONCRETE
 - SAND
 - PROPOSED
 - OBSCURE GLASS
 - BOUNDARY
 - FOUL DRAINAGE
 - SW DRAINAGE
 - INSULATION
 - DPM, DPC, VCL, FLASHING
 - STRUCTURAL BEAMS
 - DEMOLITION AREAS

DATE	NOTES	BY	REV
06/03/23	Planning Submission	CS	A
02/05/23	Planning Amendments	CS	B
04/05/23	Design Amendments	CS	C
24/05/23	Planning Amendments	CS	D



Phone: 0161 359 5016 Email: info@ccka.design www.cckarchitecturalmanchester.co.uk

PROJECT TITLE	CLIENT	CHK	DRAWN BY
Proposed Two Storey Side Extension	Debi Halsey 19 Towncroft Avenue, Middleton, M24 5DA	-	CS
DRAWING STAGE	SCALE	STAGE	REV
Planning	1:50, 1:100 @ A1	PLN	D
SHEET TITLE	PROJECT NUMBER	SHT	002
Plans as Proposed	M24-3519		