



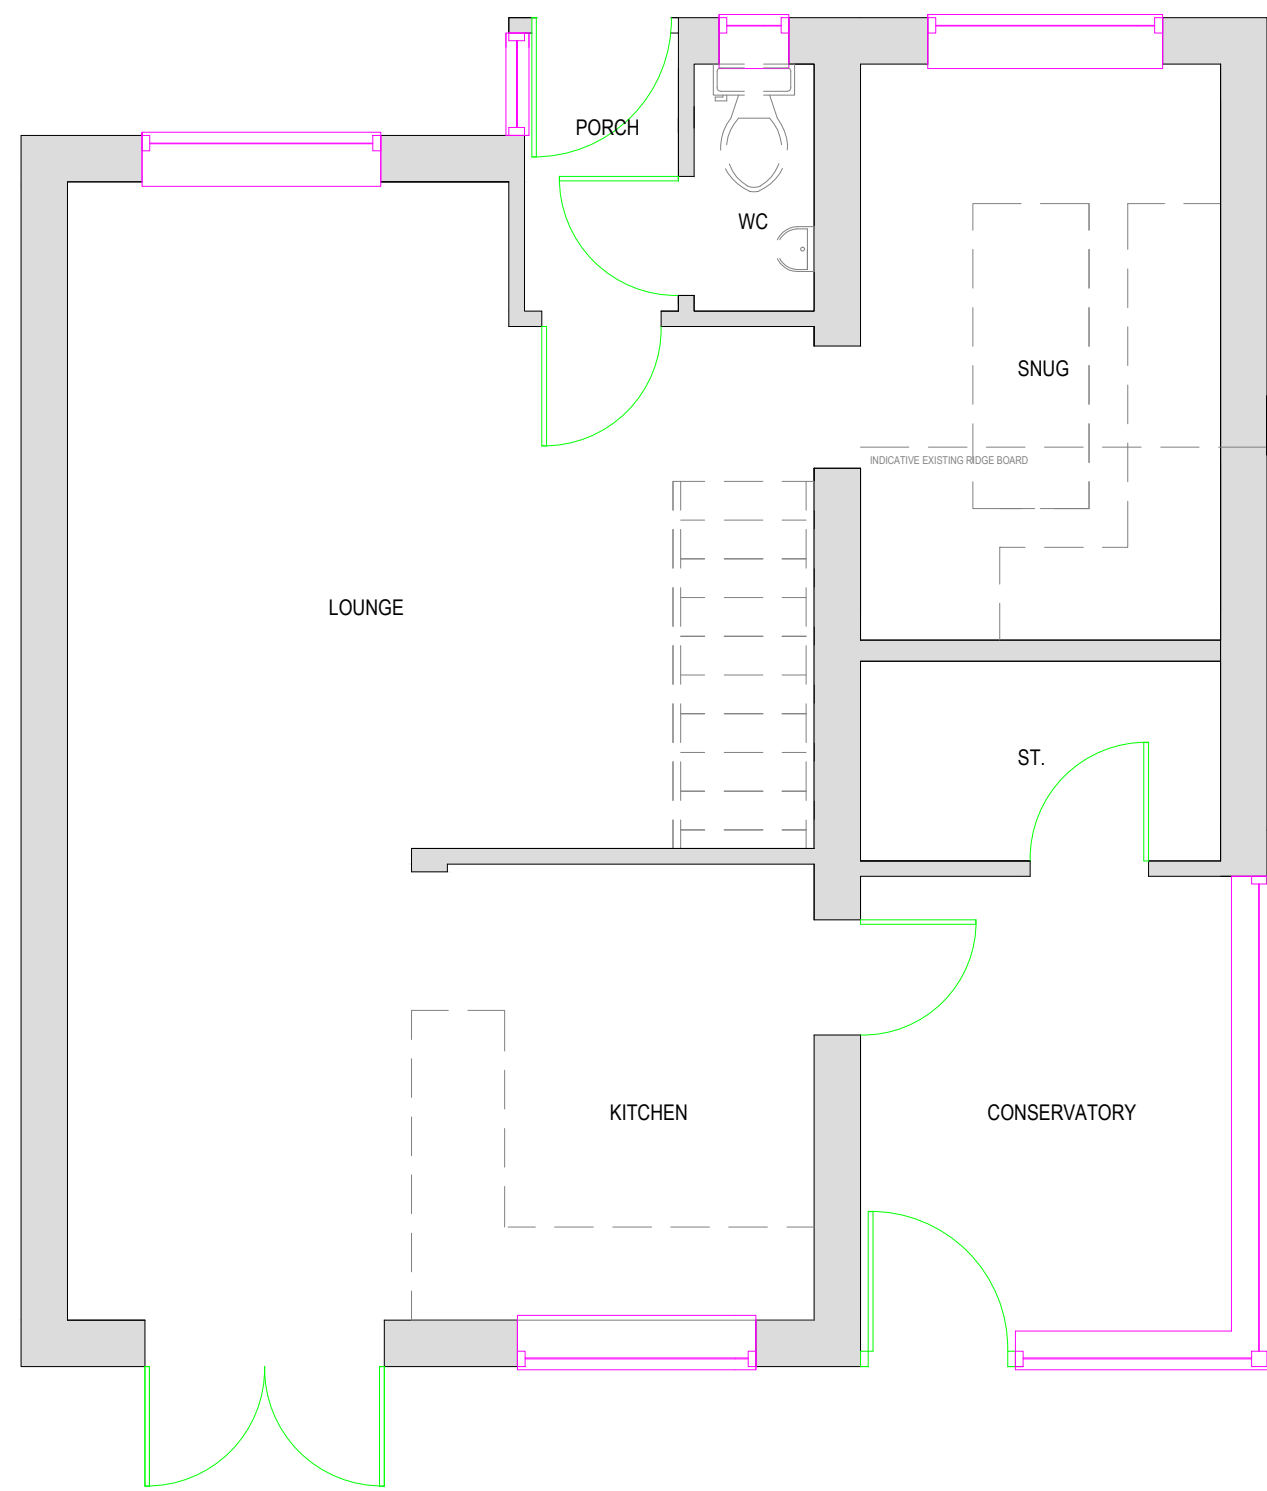


Existing Ground Floor Plan
Scale: 1/50@A1

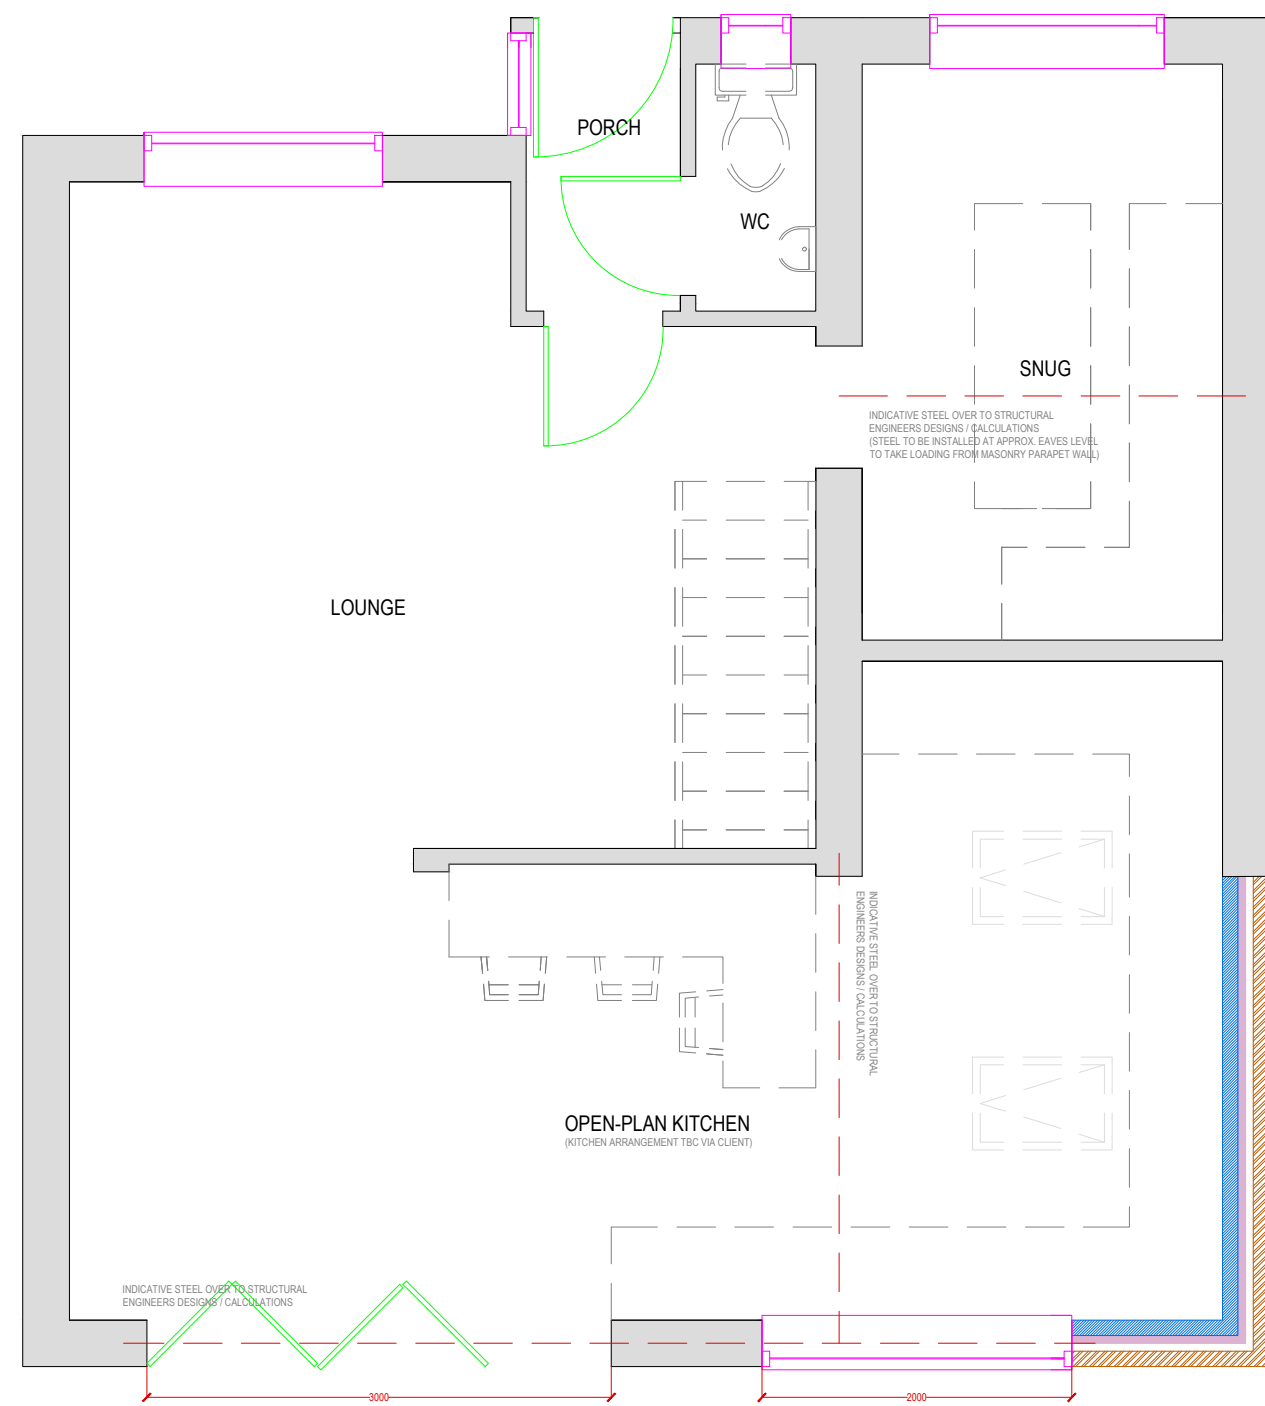


Proposed Ground Floor Plan
Scale: 1/50@A1




Existing Site Plan
Scale: 1/500@A1

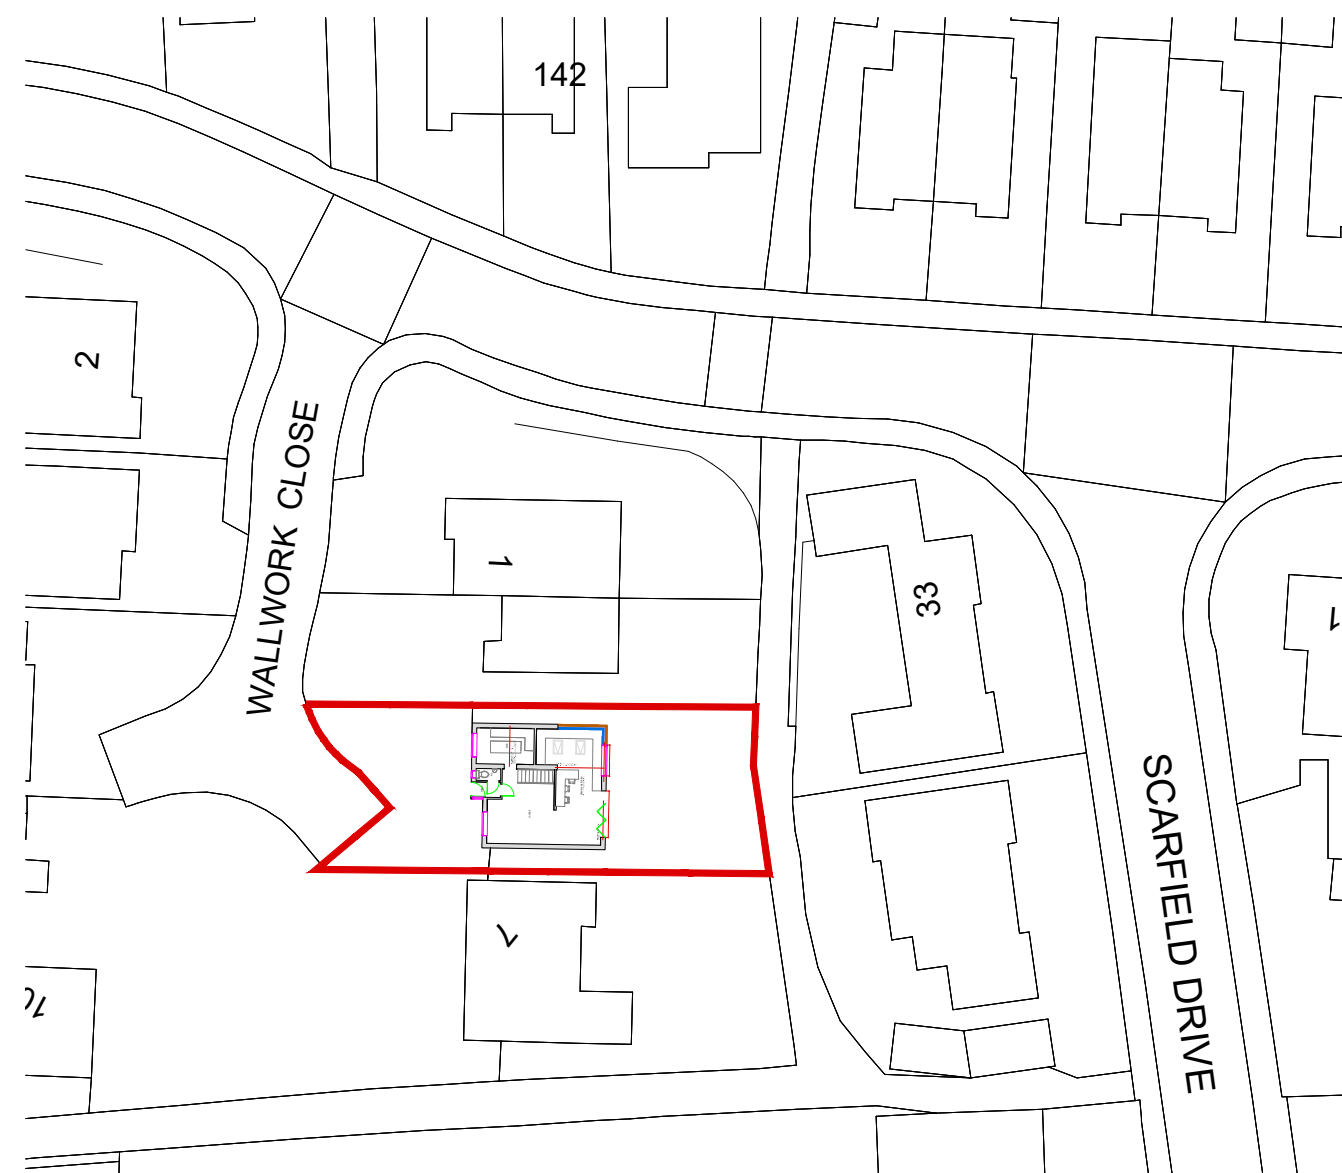


Proposed Site Plan
Scale: 1/500@A1

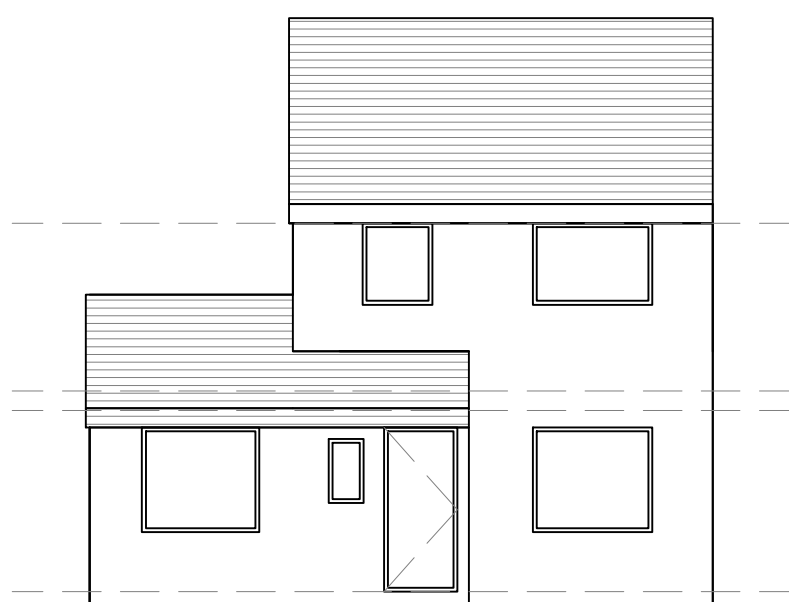


Existing Front Elevation
Scale: 1/100@A1

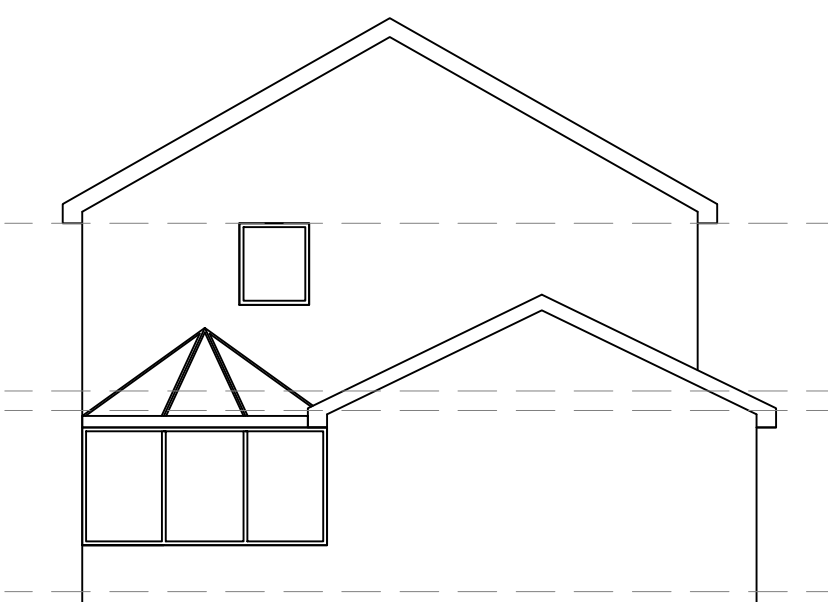



Existing Side Elevation
Scale: 1/100@A1

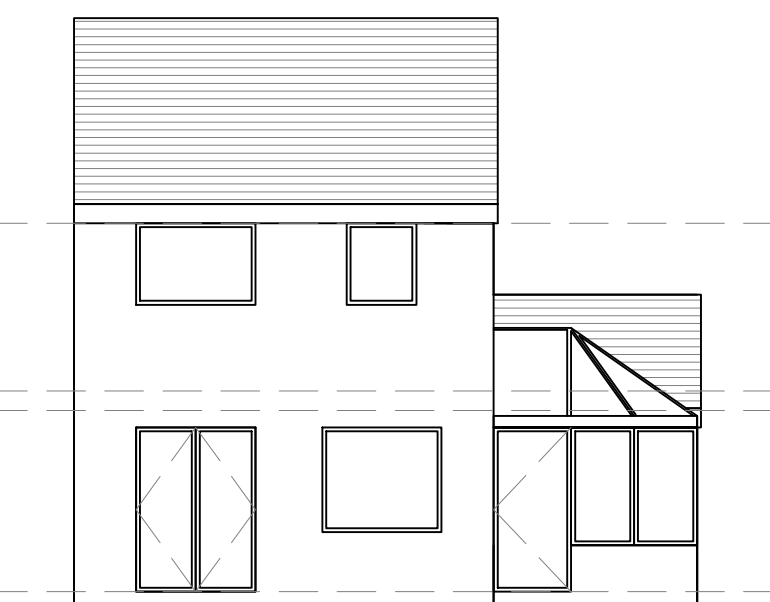


Existing Rear Elevation
Scale: 1/100@A1

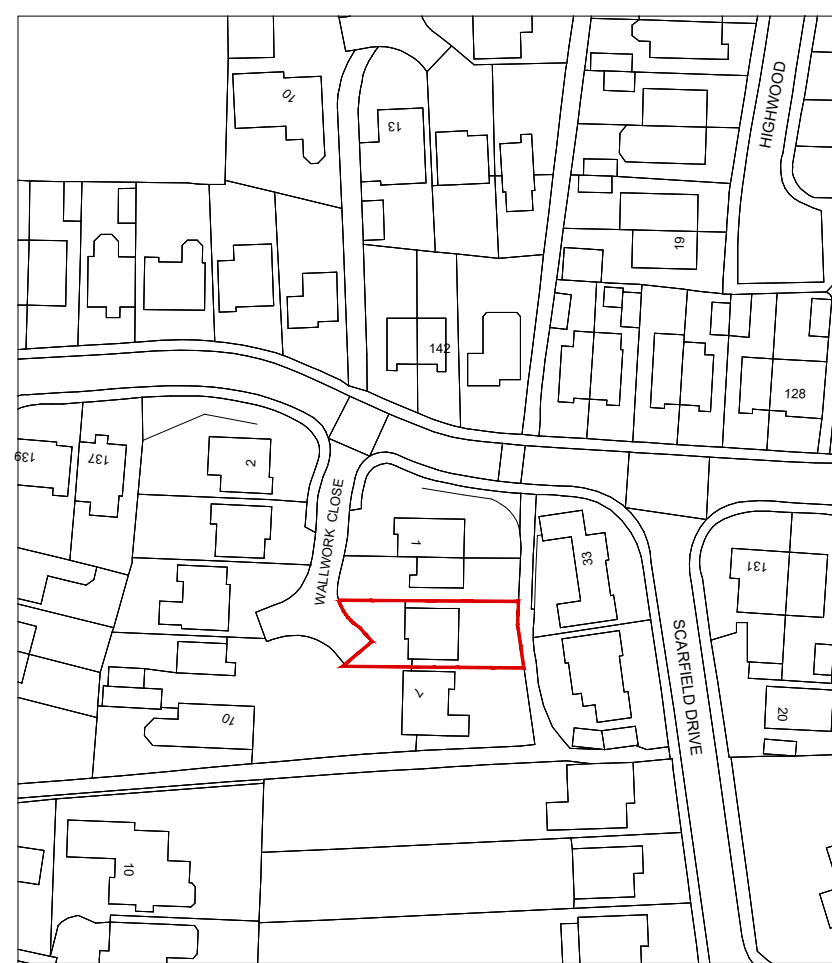


Location Plan
Scale: 1/1250@A1

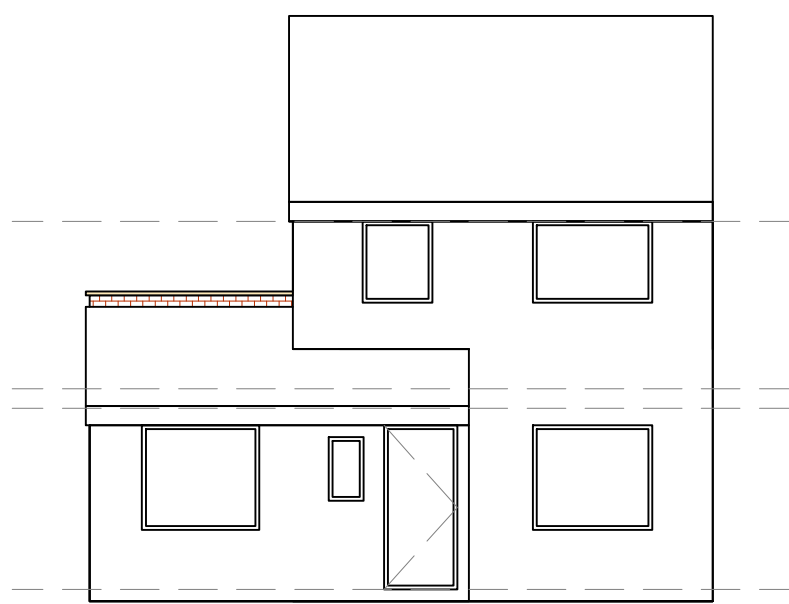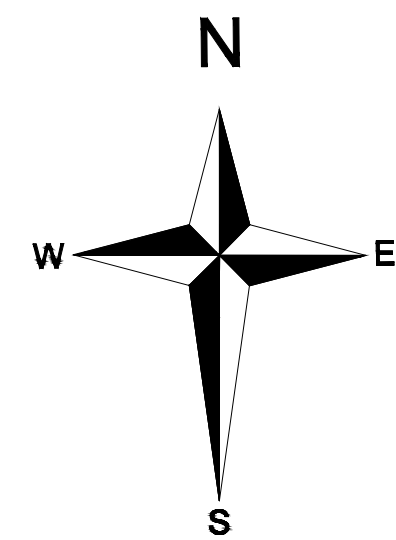

Proposed Front Elevation
Scale: 1/100@A1

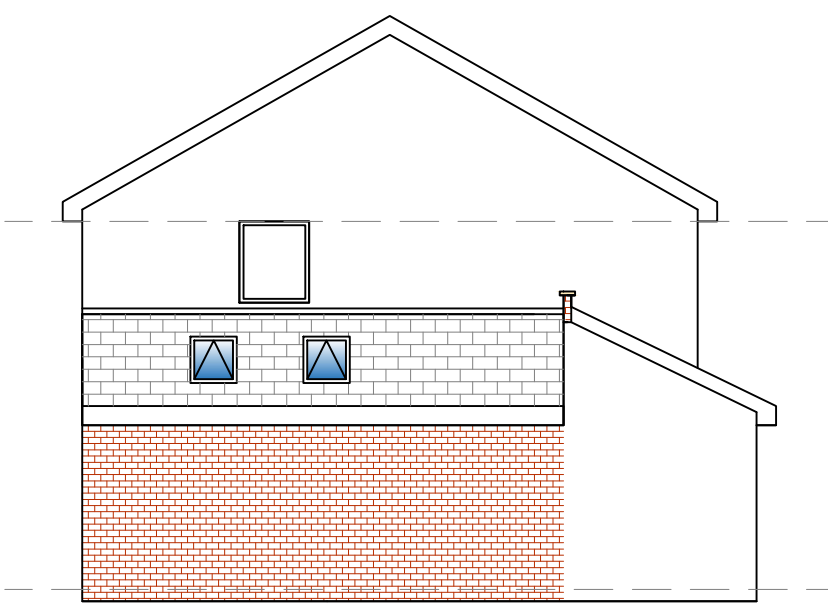

Proposed Side Elevation
Scale: 1/100@A1

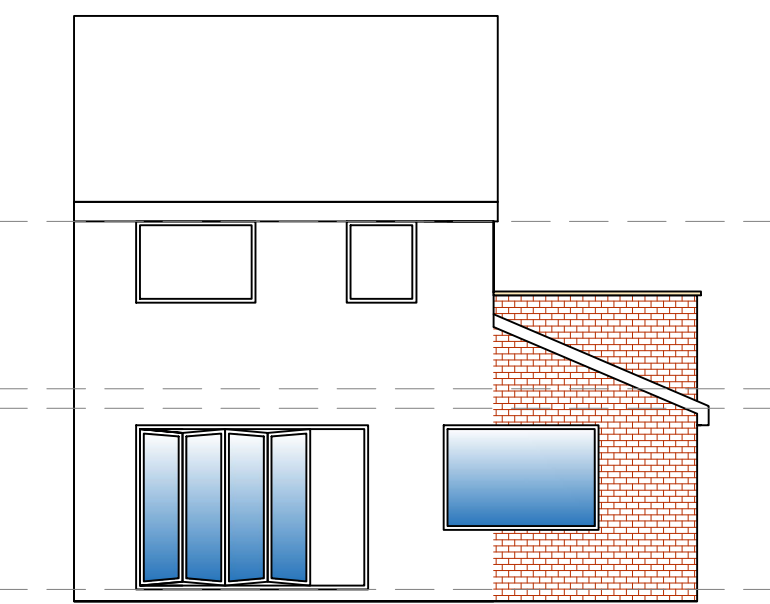

Proposed Rear Elevation
Scale: 1/100@A1

PLEASE NOTE:

New Roof Construction MUST NOT Exceed the Limit of 4 Meters at the Highest Point
New Eaves Height MUST NOT Exceed the Limit of 3 Meters
All new Materials to Match Existing

NOTES:

No dimensions are to be scaled from the drawing. It is the Contractor's responsibility to check and verify all building and size dimensions, levels and sewer invert levels etc.

Revision:	Date:	By:	Details of Revision:
client			
client			
project			
project no	drawing no	rev	
description -			
Remodeling of Existing Conservatory to Lean-to Side Extension and Associated Internal Works			
Plans For Property			
scale: As shown @ A1			
date drawn	drawn by	authorised by	
16/11/2023	DR	MH	
purpose of issue			
planning ☐ building regs ☐ tender ☐ comment ☒ approval ☐ construction ☐			