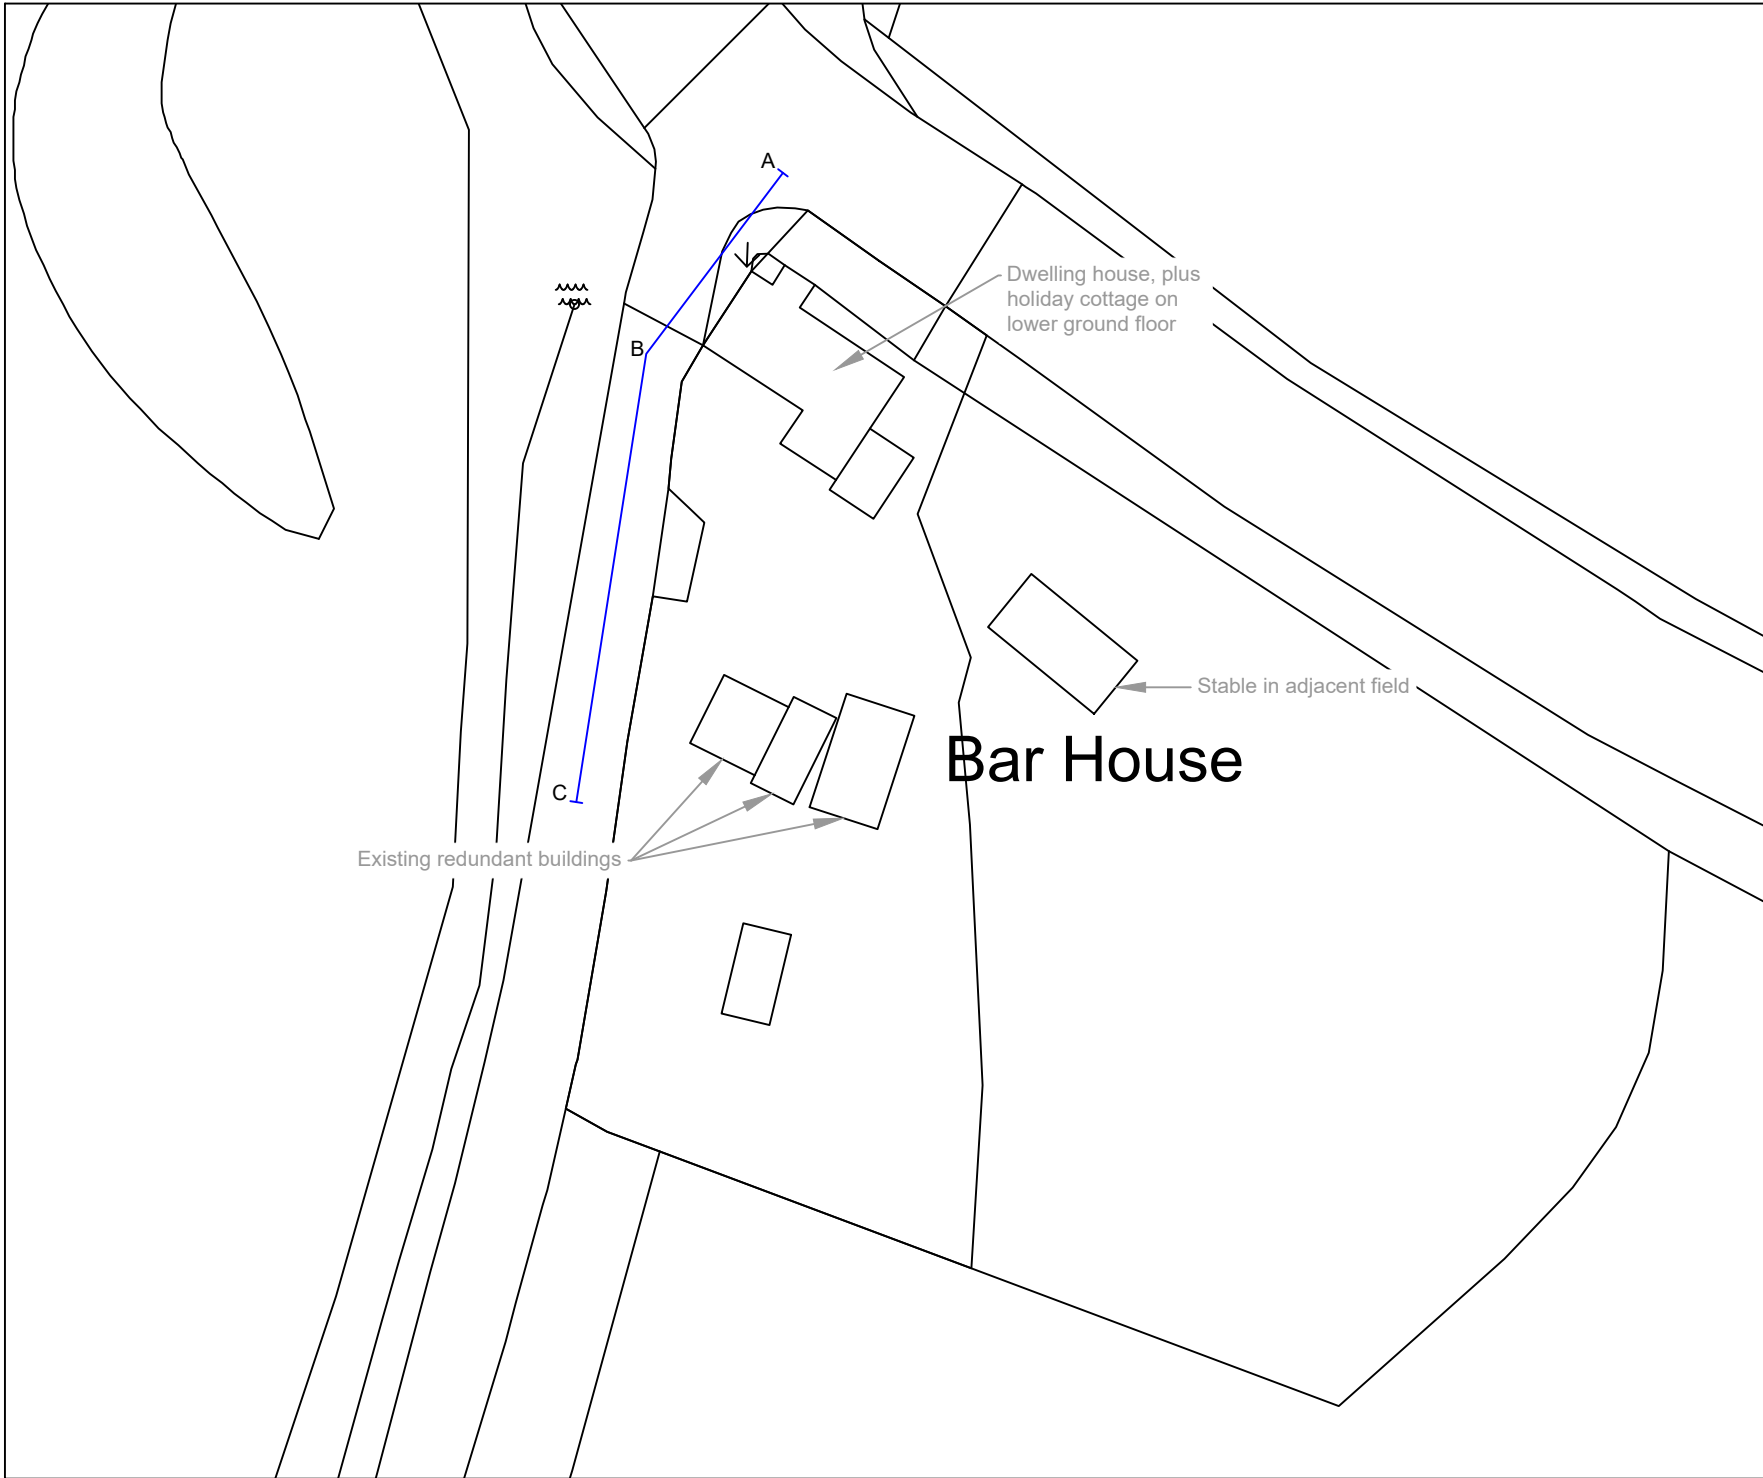


Dwg No.: TS530-3D

Revision: D

Client: B & J Green

Address: Bar House, Halifax
Road, Littleborough, OL15 0LG

Project: New Garage/Store

Title: Existing Site Plan

Date: 26 September 2024

Drawn by: T Simpkins

0 Metres 10
Scale 1:500
Sheet Size A4