


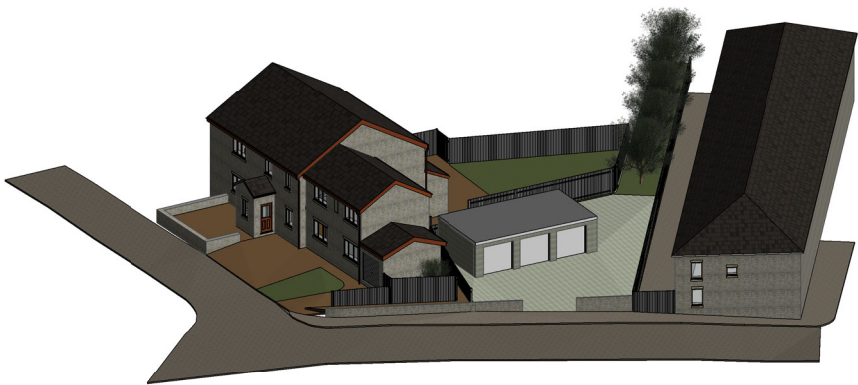

Street View Axo



Street Scene
1 : 100

2	Removed velux windows and obscured glass to dressing room window	LS	09/01/2022
1	Reduced to increase distance to the boundary and add windows to rear elevation as per planning officers requests	LS	07/12/2022

Rev	Revision History	By	Date
-----	------------------	----	------

Drawing:
Street View Elevation & Boundaries

Client:

Drawing Number:
C2046-EL-700-01

Drawn: LS	Scale: 1 : 100	Date: 25/07/22
--------------	-------------------	-------------------

Approved: DG	Size: A3
-----------------	-------------

Status:
Planning

Rev:
2



C2046 - Rose Hill Cottage

www.quantumgroupnw.co.uk
info@quantumgroupnw.co.uk