



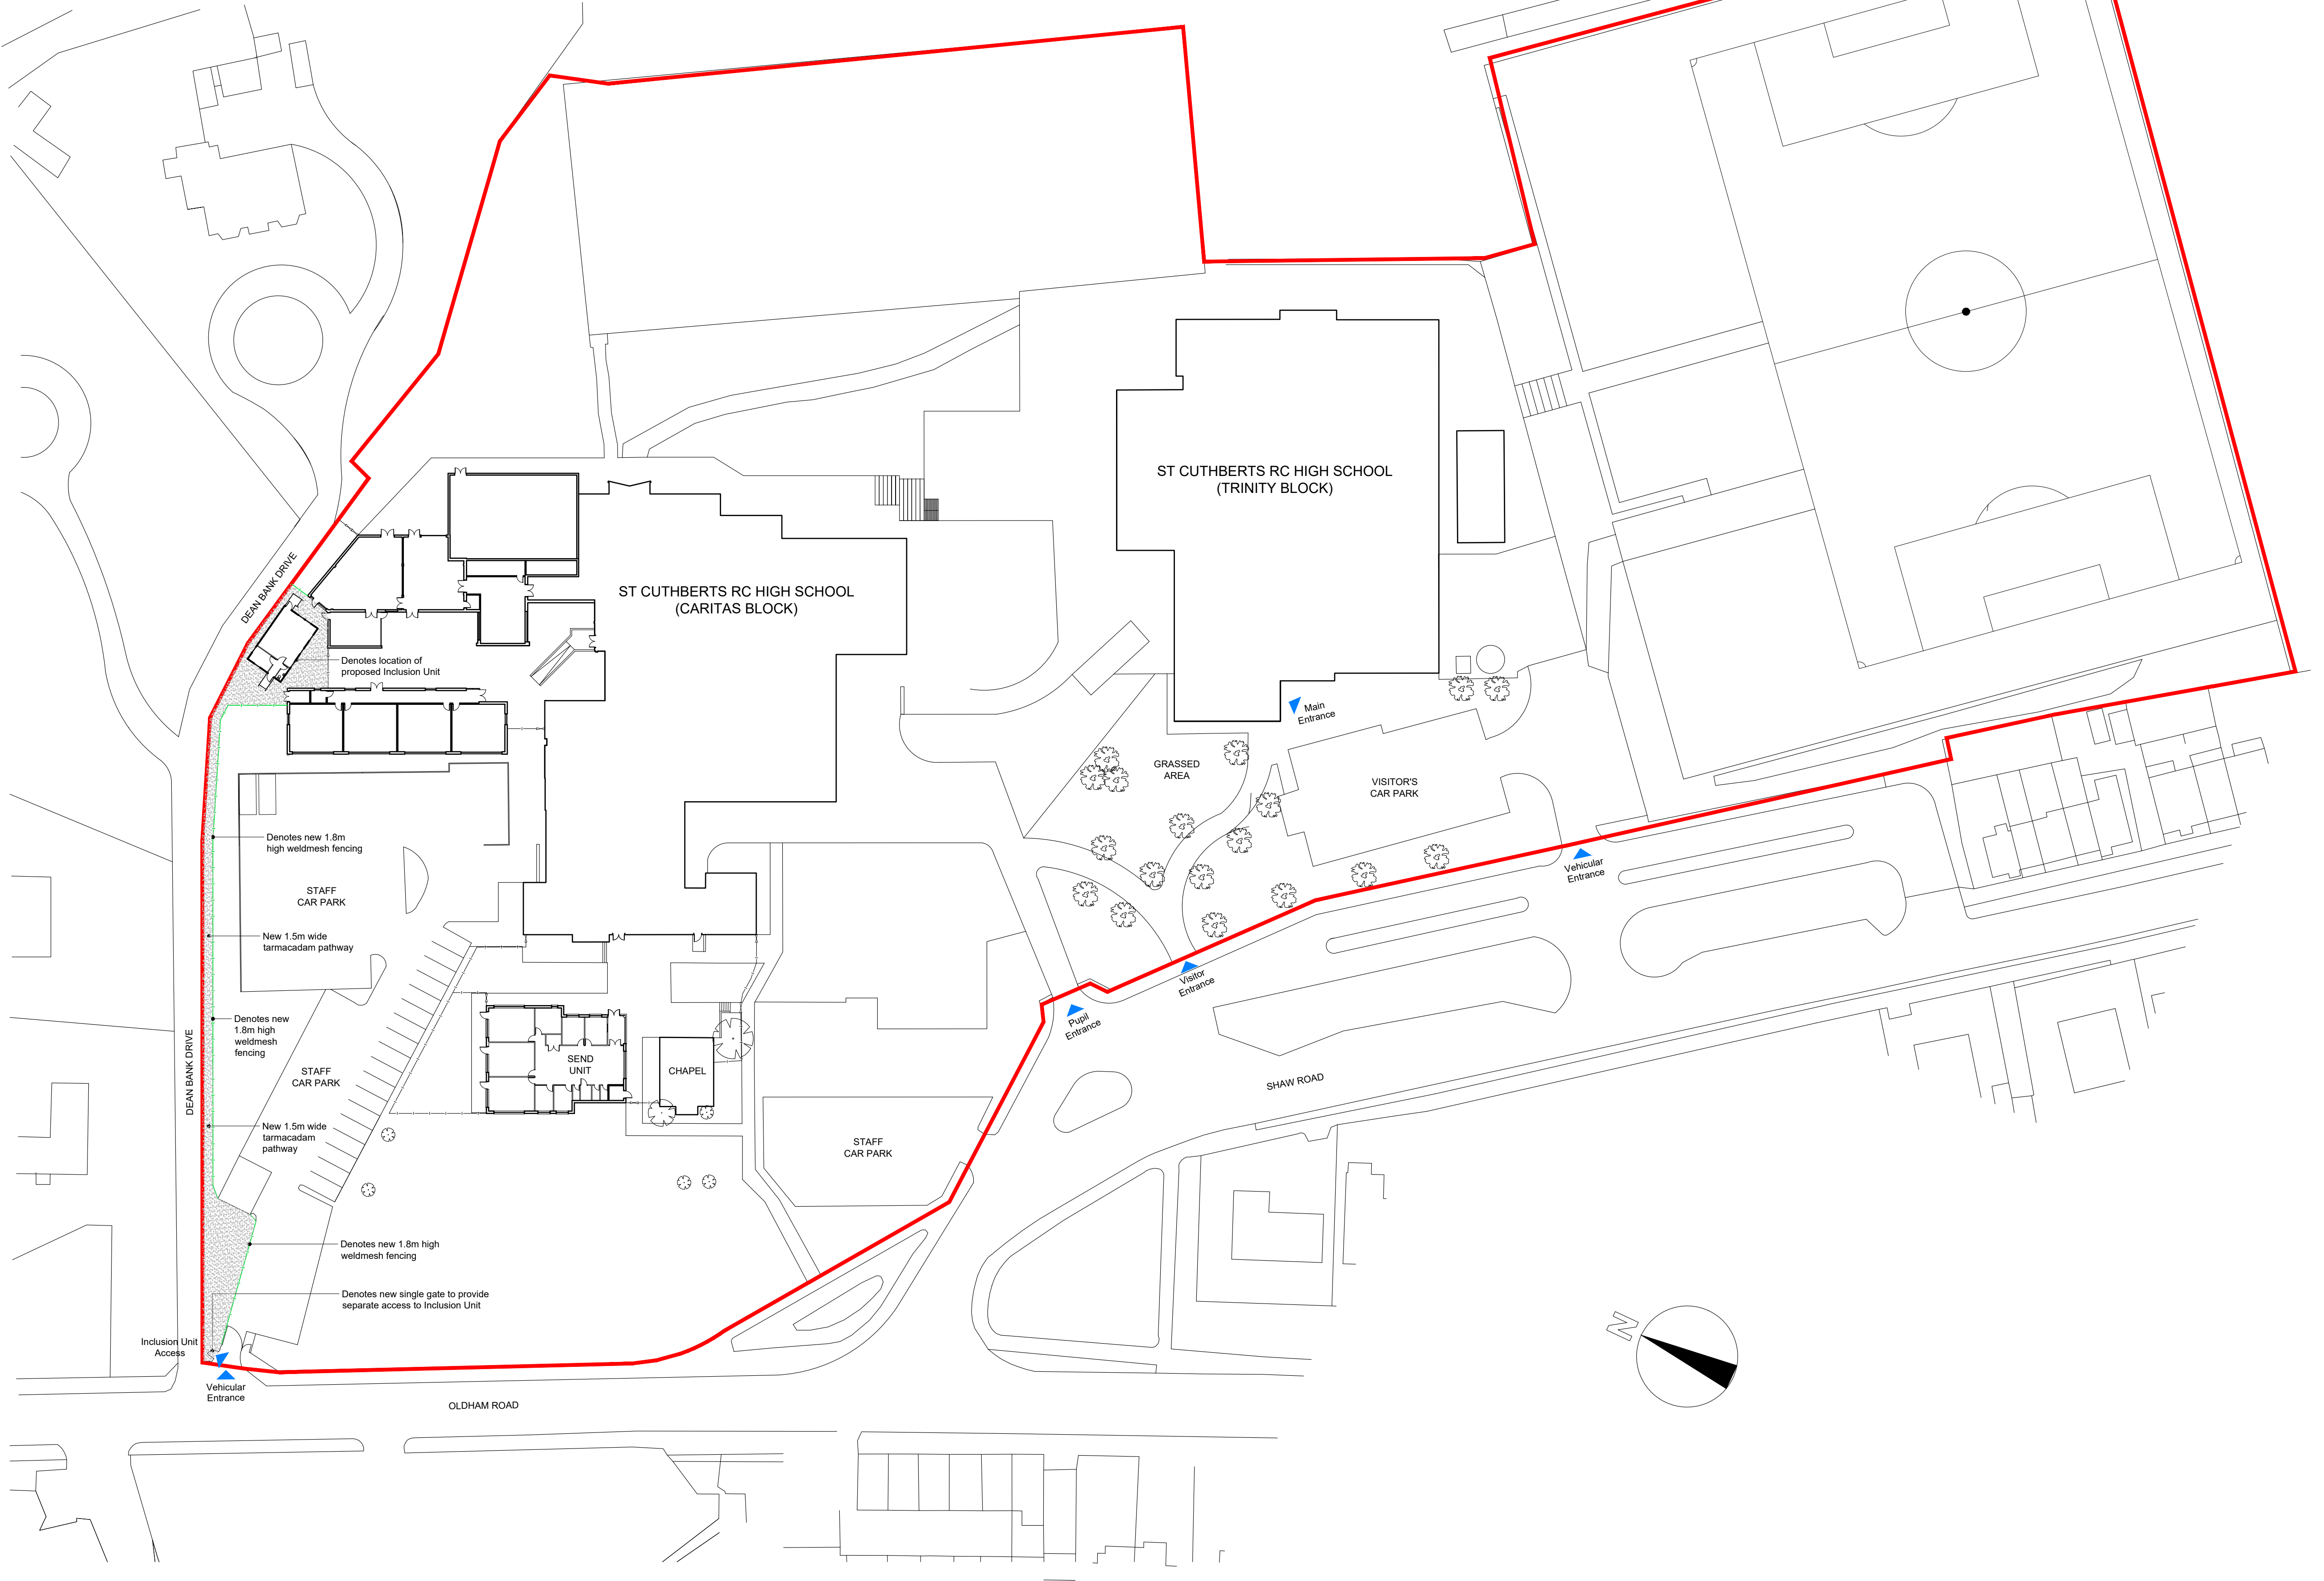

PROPOSED SITE PLAN
SCALE 1:500@A1

 

This drawing is Copyright and the property of Lancaster Maloney Martin Limited and must not be reproduced in whole or in part without their written permission. Copyright is reserved. © This drawing must not be scaled. The Contractor is to report all dimensional discrepancies & errors to the Contract Administrator prior to commencing construction. It is essential that this drawing is read in conjunction with the specification and all works identified included for.

NOTES

Rev	Date	Comments	By

STATUS
PLANNING ISSUE

Client
**The Board of Governors
St Cuthbert's RC High School,
Rochdale**

Project Title
Inclusion Unit

Drawing Title
Proposed Site Plan

Scale 1:500@A1	Drawn by MAB	Date February 2023
Job no. 2212/16	Drawing no. P03	Revision no. N/A

LMM
Lancaster Maloney Martin

Registered Office:
Equitas House Unit 6 Station View Rhinco Court Stockport SK7 5ER
Tel: 0161 477 3500
E-mail: administration@lmm-ltd.co.uk | Website: www.lmm-ltd.co.uk
Registered in England No 4846621